



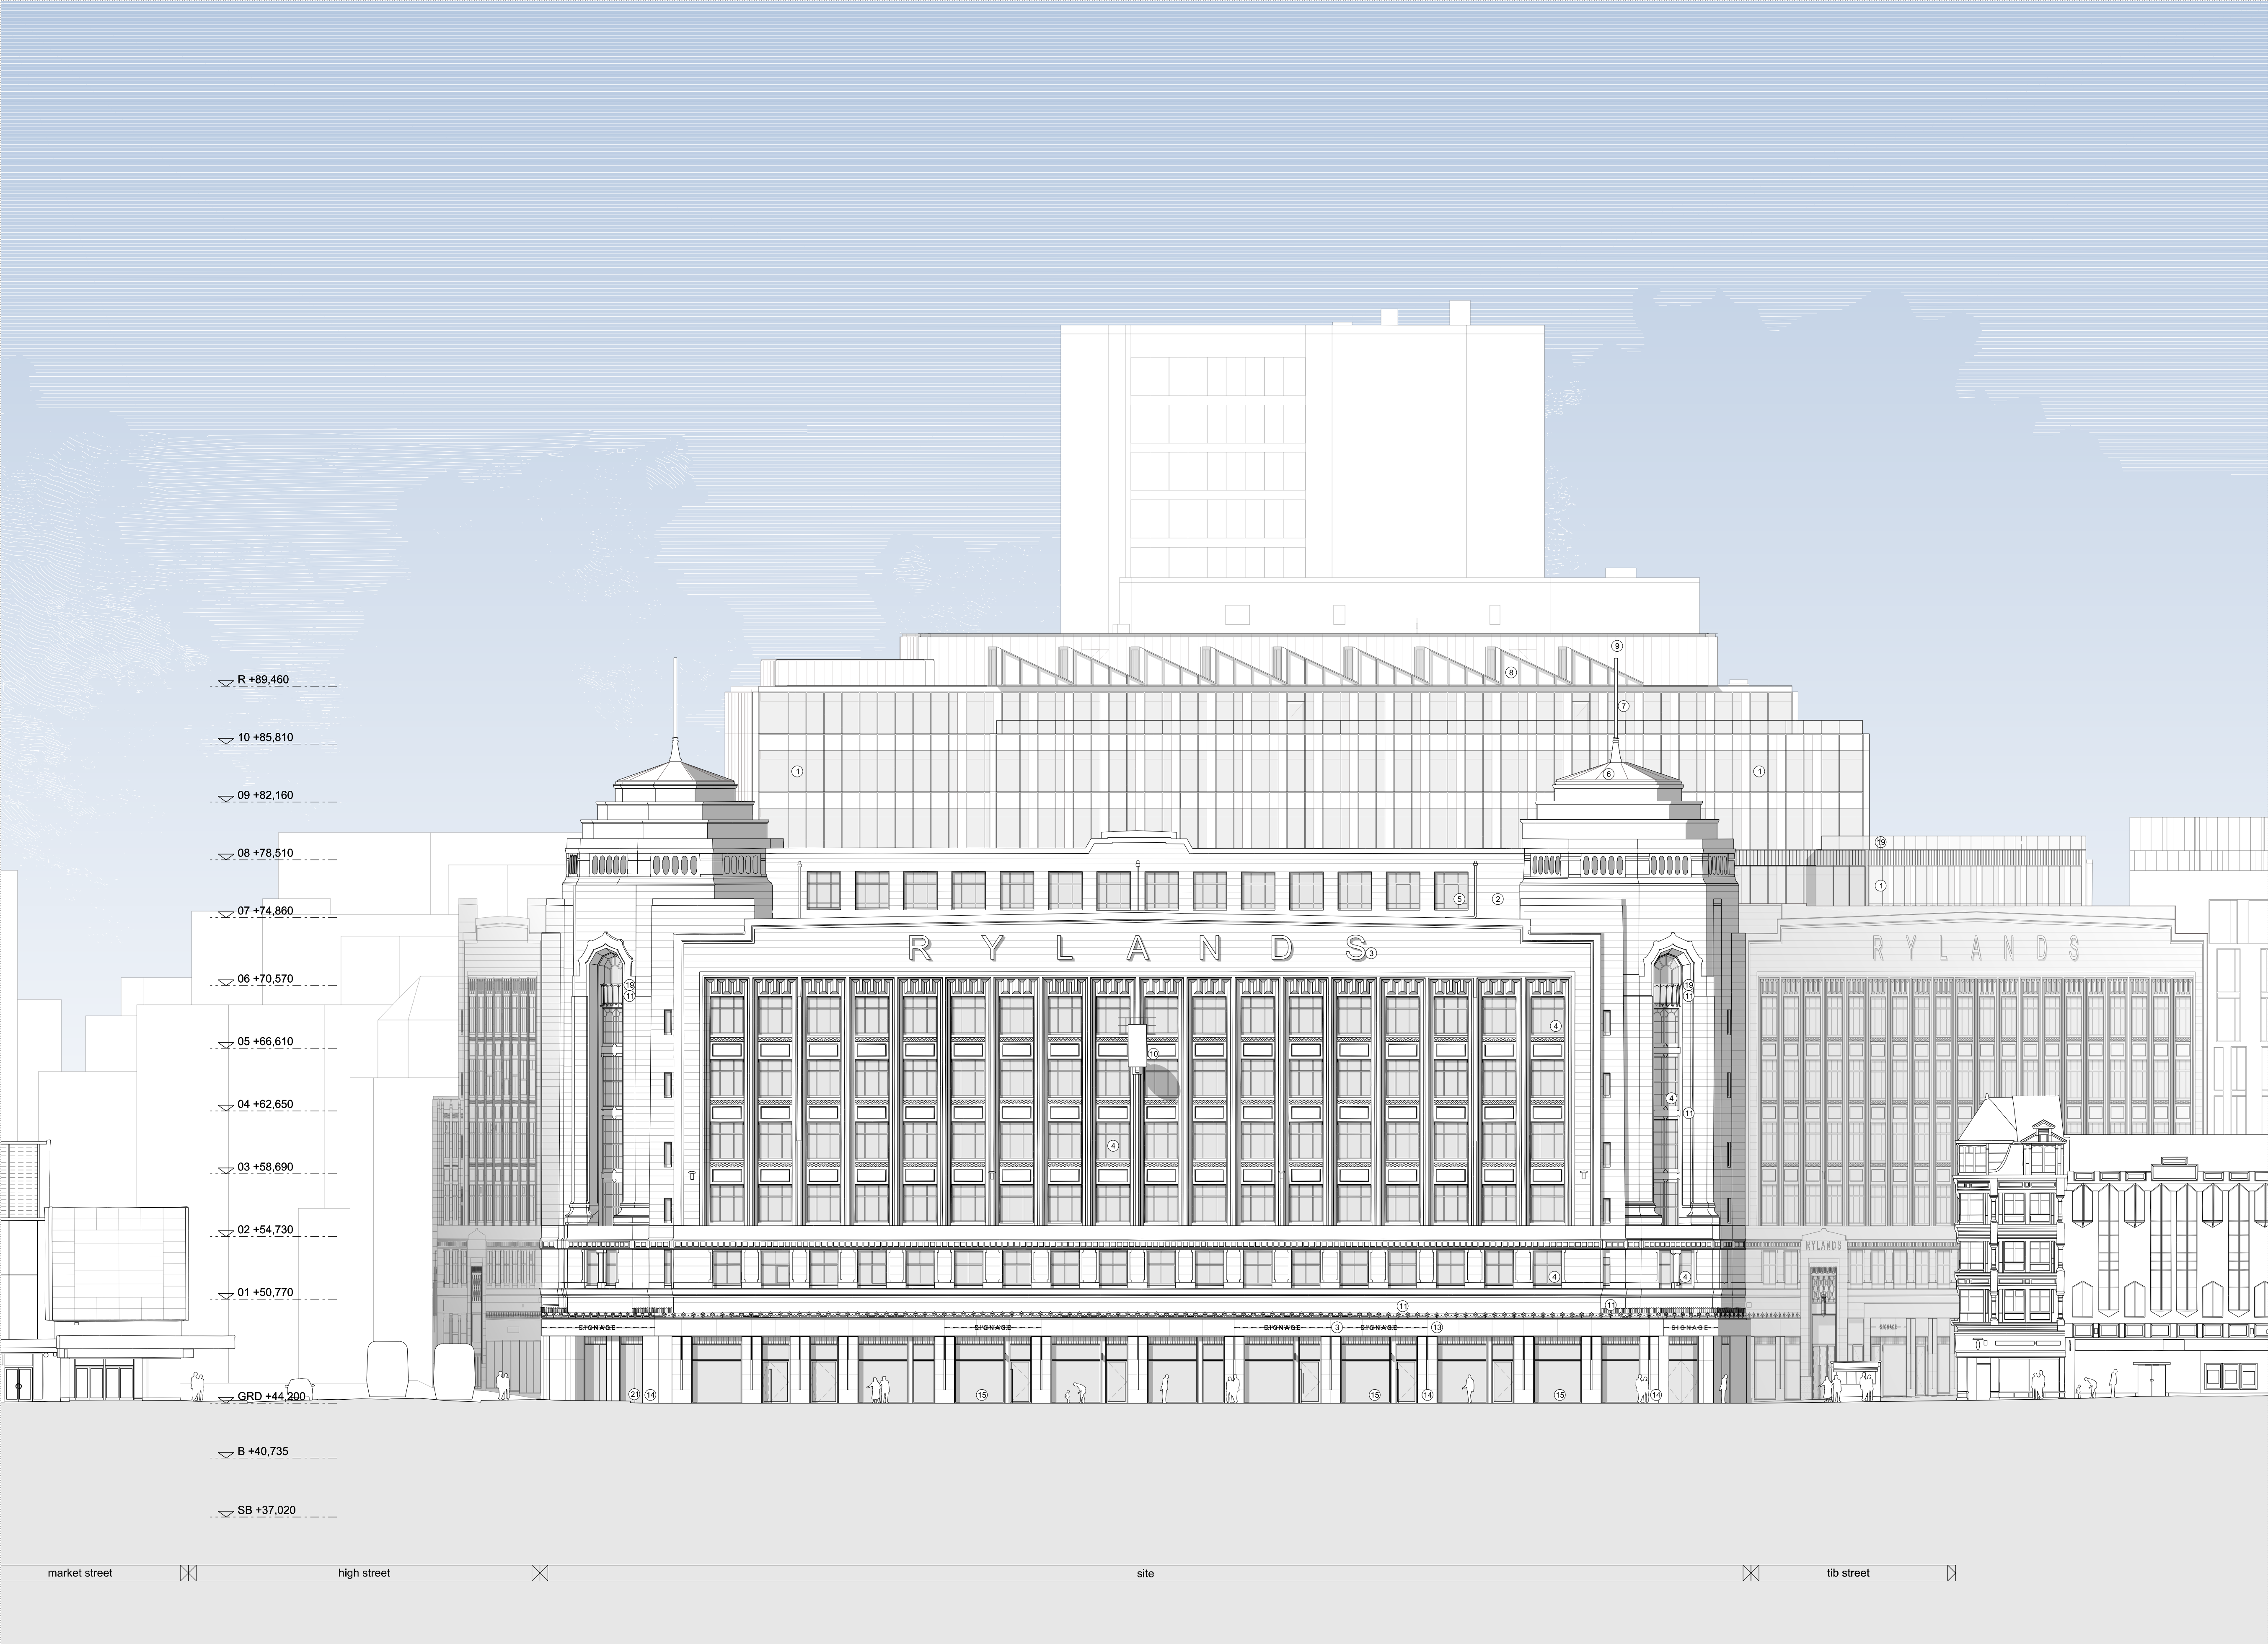

- NOTES / REVISION
- REV A - 04/03/2025
 - CUPOLA ROOFLIGHT STRATEGY AMENDED
 - REV B - 18/03/2025
 - MATERIAL KEY UPDATE
 - REV C - 14/04/2025
 - UPDATE - MATERIALS UPDATE
- MATERIALS KEY**
- GLAZED FACADE SYSTEM
 - EXISTING MASONRY. CLEANED AND MADE GOOD
 - ALUMINUM SIGNAGE. POWDER COATED FINISH
 - NEW METAL WINDOWS/DOORS. POWDER COATED FINISH
 - EXISTING METAL WINDOWS REFURBISHED. PAINT FINISH TO SSC INPUT
 - NEW CUPOLA ROOFLIGHTS. SILHOUETTE TO COMPLEMENT EXISTING
 - NEW METAL FLAG POLE. POWDER COATED FINISH
 - PROFILED METAL CLADDING. POWDER COATED FINISH
 - METAL PANELISED CLADDING POWDER COATED FINISH
 - EXISTING CLOCK CLEANED AND REFURBISHED
 - EXISTING METALWORK CLEANED AND REFURBISHED
 - PROFILED METAL CLADDING POWDER COATED FINISH
 - DARK TONED METAL CLADDING INSET WITHIN METAL FRAMEWORK. POWDER COATED FINISH
 - DARK TONED MASONRY CLADDING
 - METAL AND GLASS SHOP FRONTS WITH INTEGRATED SIGNAGE
 - SLATE ROOF
 - METAL AND GLAZED ROOF LIGHTS POWDER COATED FINISH
 - METAL LOUVRES WITH DECORATIVE OVERCLADDING PANELS POWDER COATED FINISH (TBC SUBJECT TO TECHNICAL REVIEW)
 - GLASS BALUSTRADE
 - NEW CLOCK METAL FINISH
 - GLAZED AND METAL ENTRANCE DOORS
 - DARK TONED MASONRY INSET WITHIN METAL FRAMEWORK. PPC FINISH
 - METAL DROP DOWN SHUTTER TO SERVICE BAY POWDER COAT FINISH
 - NEW PORTLAND STONE CLADDING TO COMPLEMENT AND INTEGRATE WITH EXISTING MASONRY
 - NEW PORTLAND STONE CLAD DOOR TO INTEGRATE WITH EXISTING MASONRY
 - INSET PHOTOVOLTAIC PANELS
 - RECLAIMED BRICKWORK WITH SLURRY TO VISIBLE FACE
 - OPEN METALWORK BALUSTRADE WITH INTEGRAL GATE. POWDER COATED FINISH
 - FRITTING TO GLAZING
 - NEW SECURITY BOLLARD - PPC FINISH TO MATCH ADJACENT SHOP FRONT

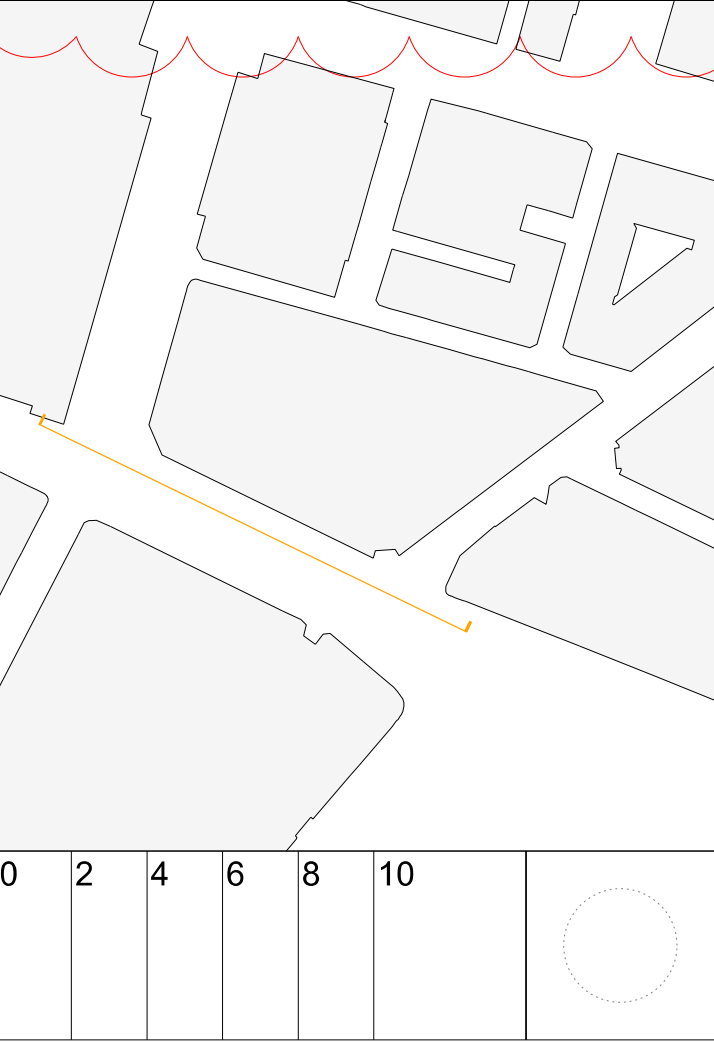

PROJECT		
RYLANDS BUILDING, MANCHESTER		
CLIENT		
CD9 PROPERTIES (MANCHESTER) LTD		
TITLE		
PROPOSED ELEVATION A SOUTH		
SCALE		DATE
1:200@A1		OCT 2024
1:400@A3		
JOB No	DWG No	REV
1526	AL[05]3260	C
ISSUE FOR		
PLANNING DOCUMENT		

JEFFREY BELL ARCHITECTS

Jeffrey Bell Architects
3 Cobourg Street
off Fairfield Street
Manchester
M1 3GY

t +44 (0)161 228 0651
e studio@jeffreymbellarchitects.co.uk