
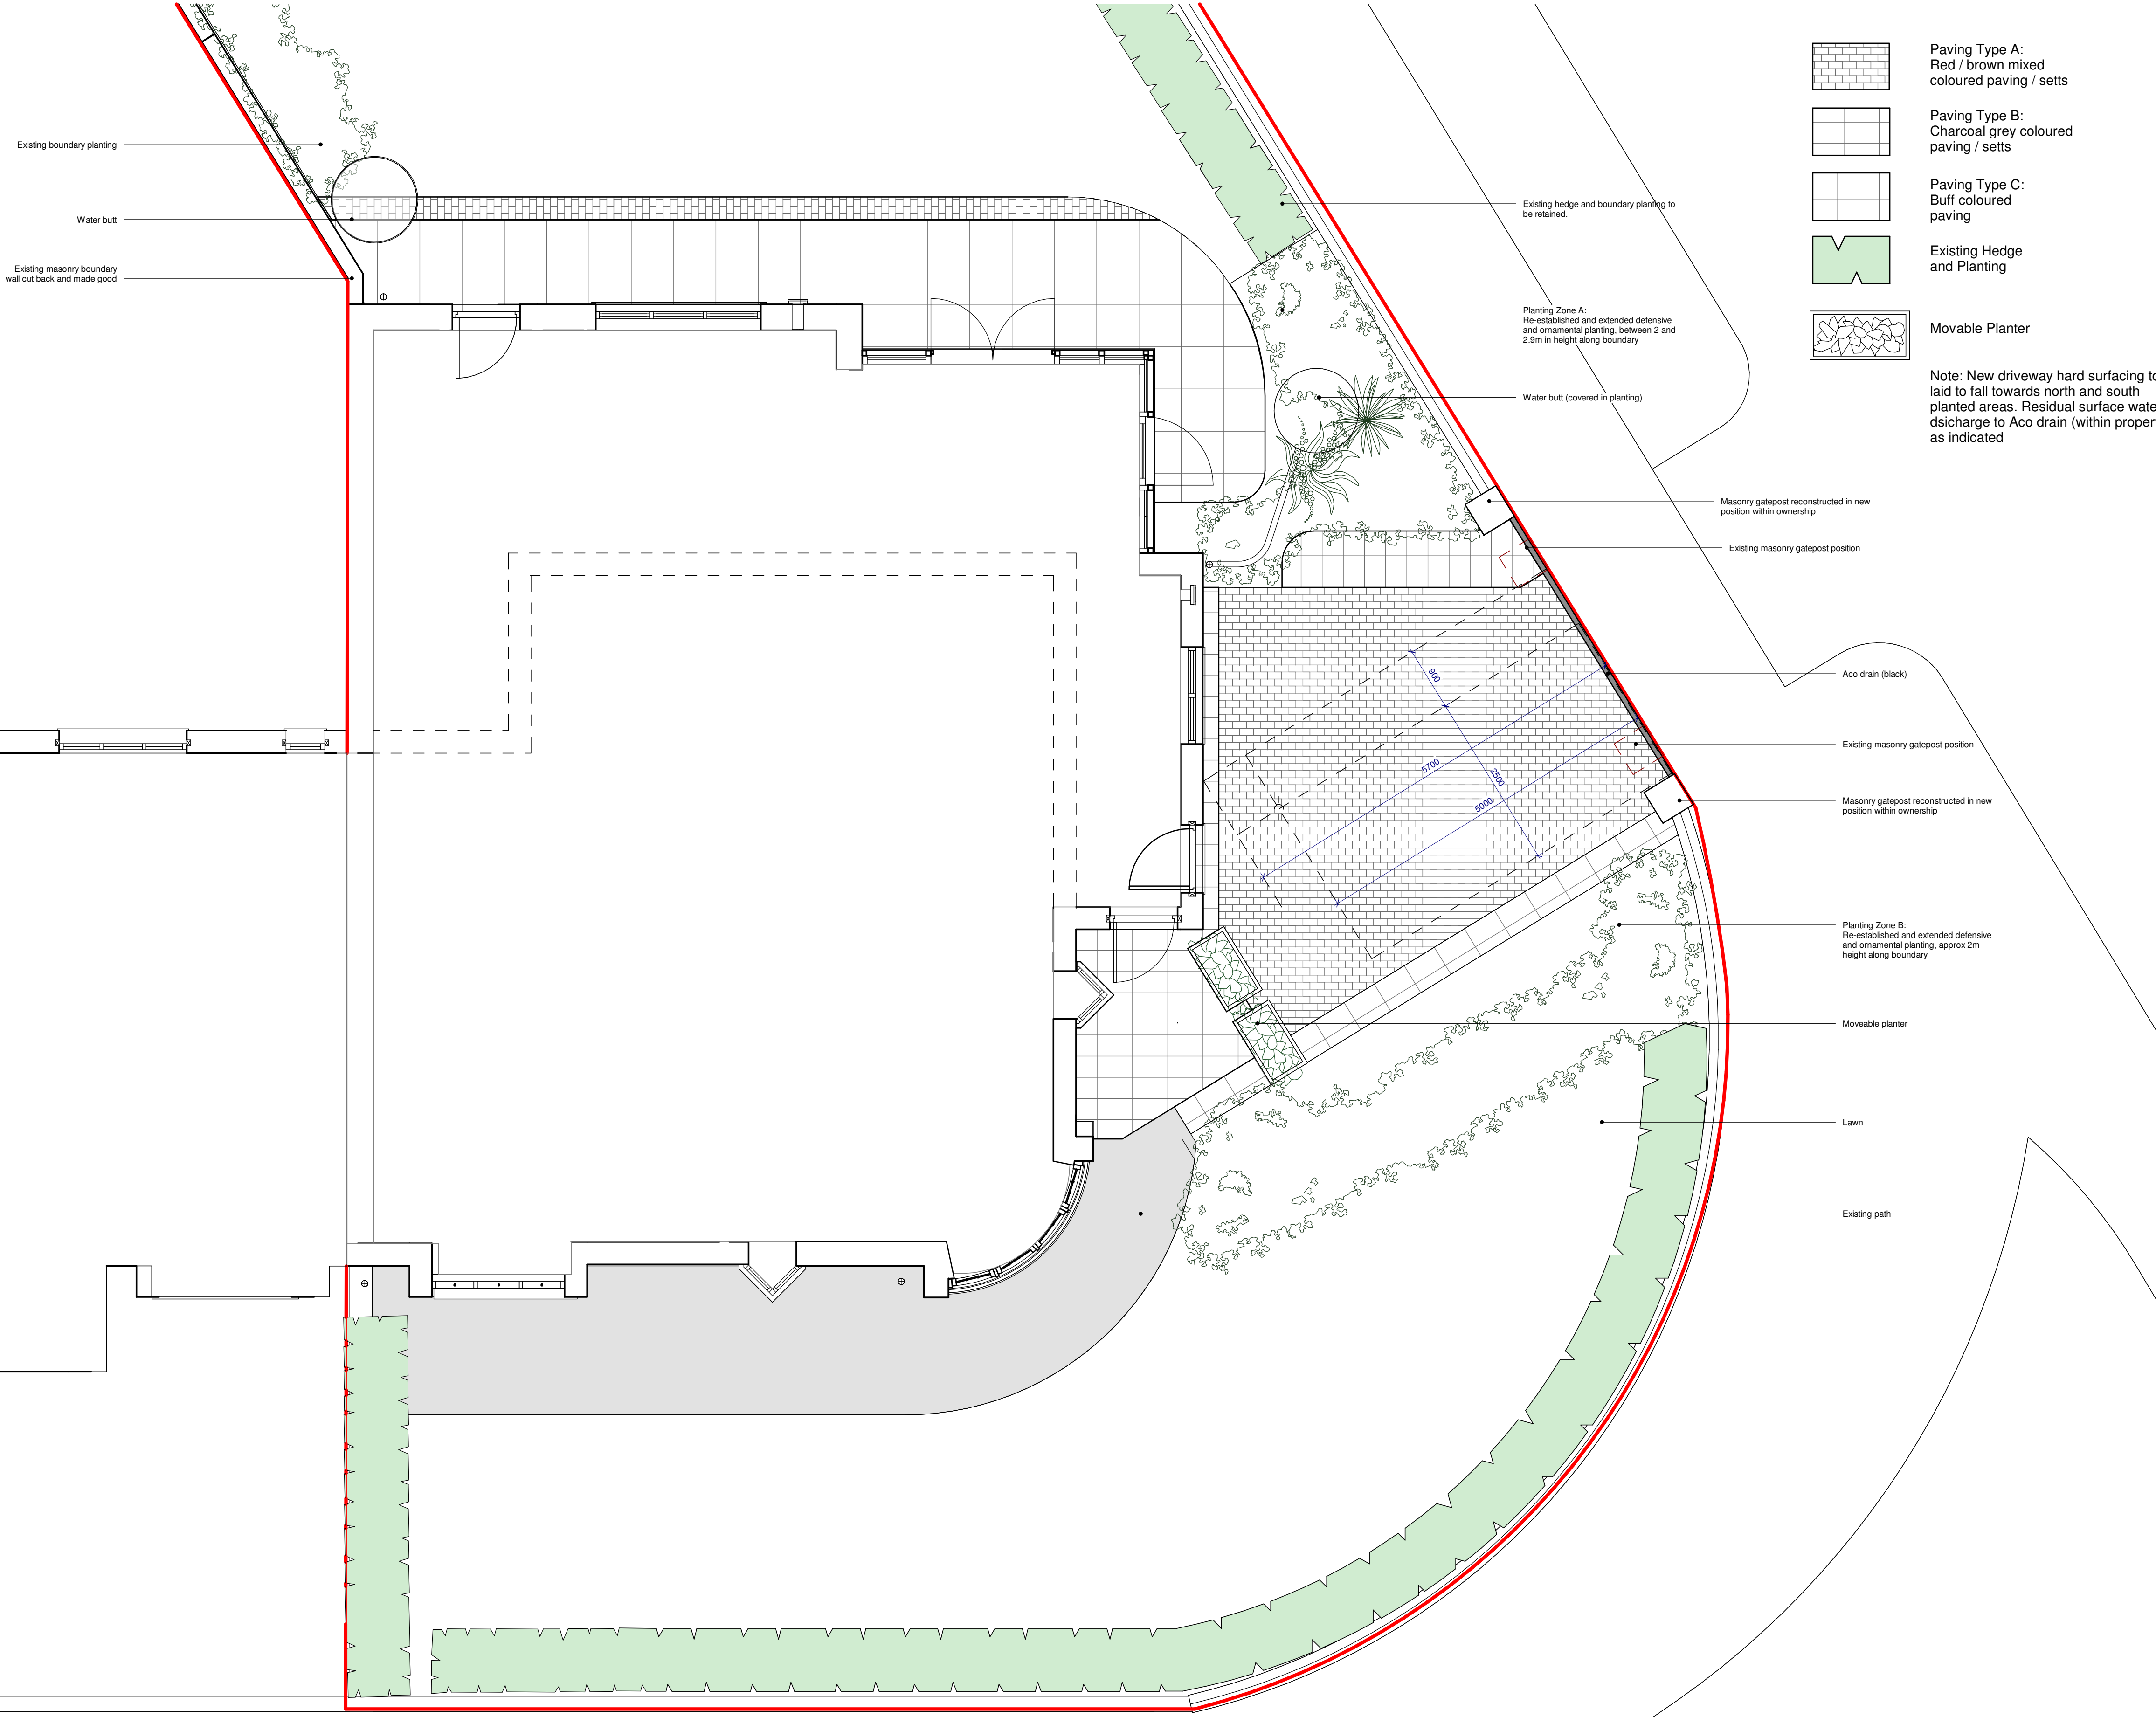
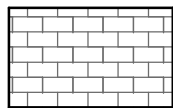
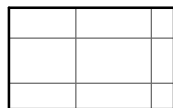
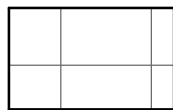
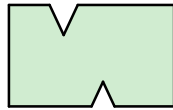


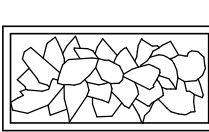

-  Paving Type A:
Red / brown mixed
coloured paving / setts
-  Paving Type B:
Charcoal grey coloured
paving / setts
-  Paving Type C:
Buff coloured
paving
-  Existing Hedge
and Planting
-  Movable Planter

Note: New driveway hard surfacing to be laid to fall towards north and south planted areas. Residual surface water to discharge to Aco drain (within property) as indicated


Notes:

THIS DRAWING IS FOR GUIDANCE ONLY

THIS DRAWING IS NOT TO BE SCALED. EXCEPT FOR THE PURPOSES OF PLANNING APPLICATIONS AND FOR LEGAL PLANS WHERE THE SCALE BAR **MUST** BE USED. ALWAYS REFER TO FIGURED DIMENSIONS.

CONTRACTORS, SUBCONTRACTORS AND SUPPLIERS MUST VERIFY ALL DIMENSIONS ON SITE BEFORE COMMENCING ANY WORK OR MAKING ANY SHOP DRAWINGS.

THIS DRAWING IS TO BE READ IN CONJUNCTION WITH STRUCTURAL, MECHANICAL AND ELECTRICAL ENGINEERS DRAWINGS AND ALL DISCREPANCIES ARE TO BE REPORTED TO THE ARCHITECT.

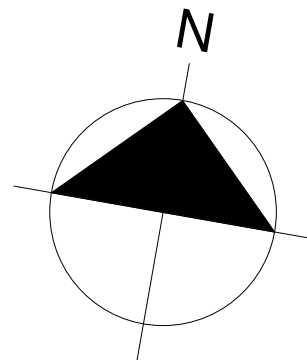

P3	Planning Amendments	210425
P2	Planning	010325
P1	Planning Final Draft	240225
Re	Revision Details	Dr
V		Date

STUDIO 10 ARCHITECTURE

Client's Name
Christopher Rattew

Job Title
**14 Conyngham Road,
Manchester, M145SA**

Drawing Title
Proposed Landscape Plan

Scale
1 : 50 @ A1
metres 1 2 3 4 5

Drawn	Checked	Date
DF	DF	
Job No	Drawing No	Revision
23-17	LA-P-X-01	P3
Status	PLANNING	