
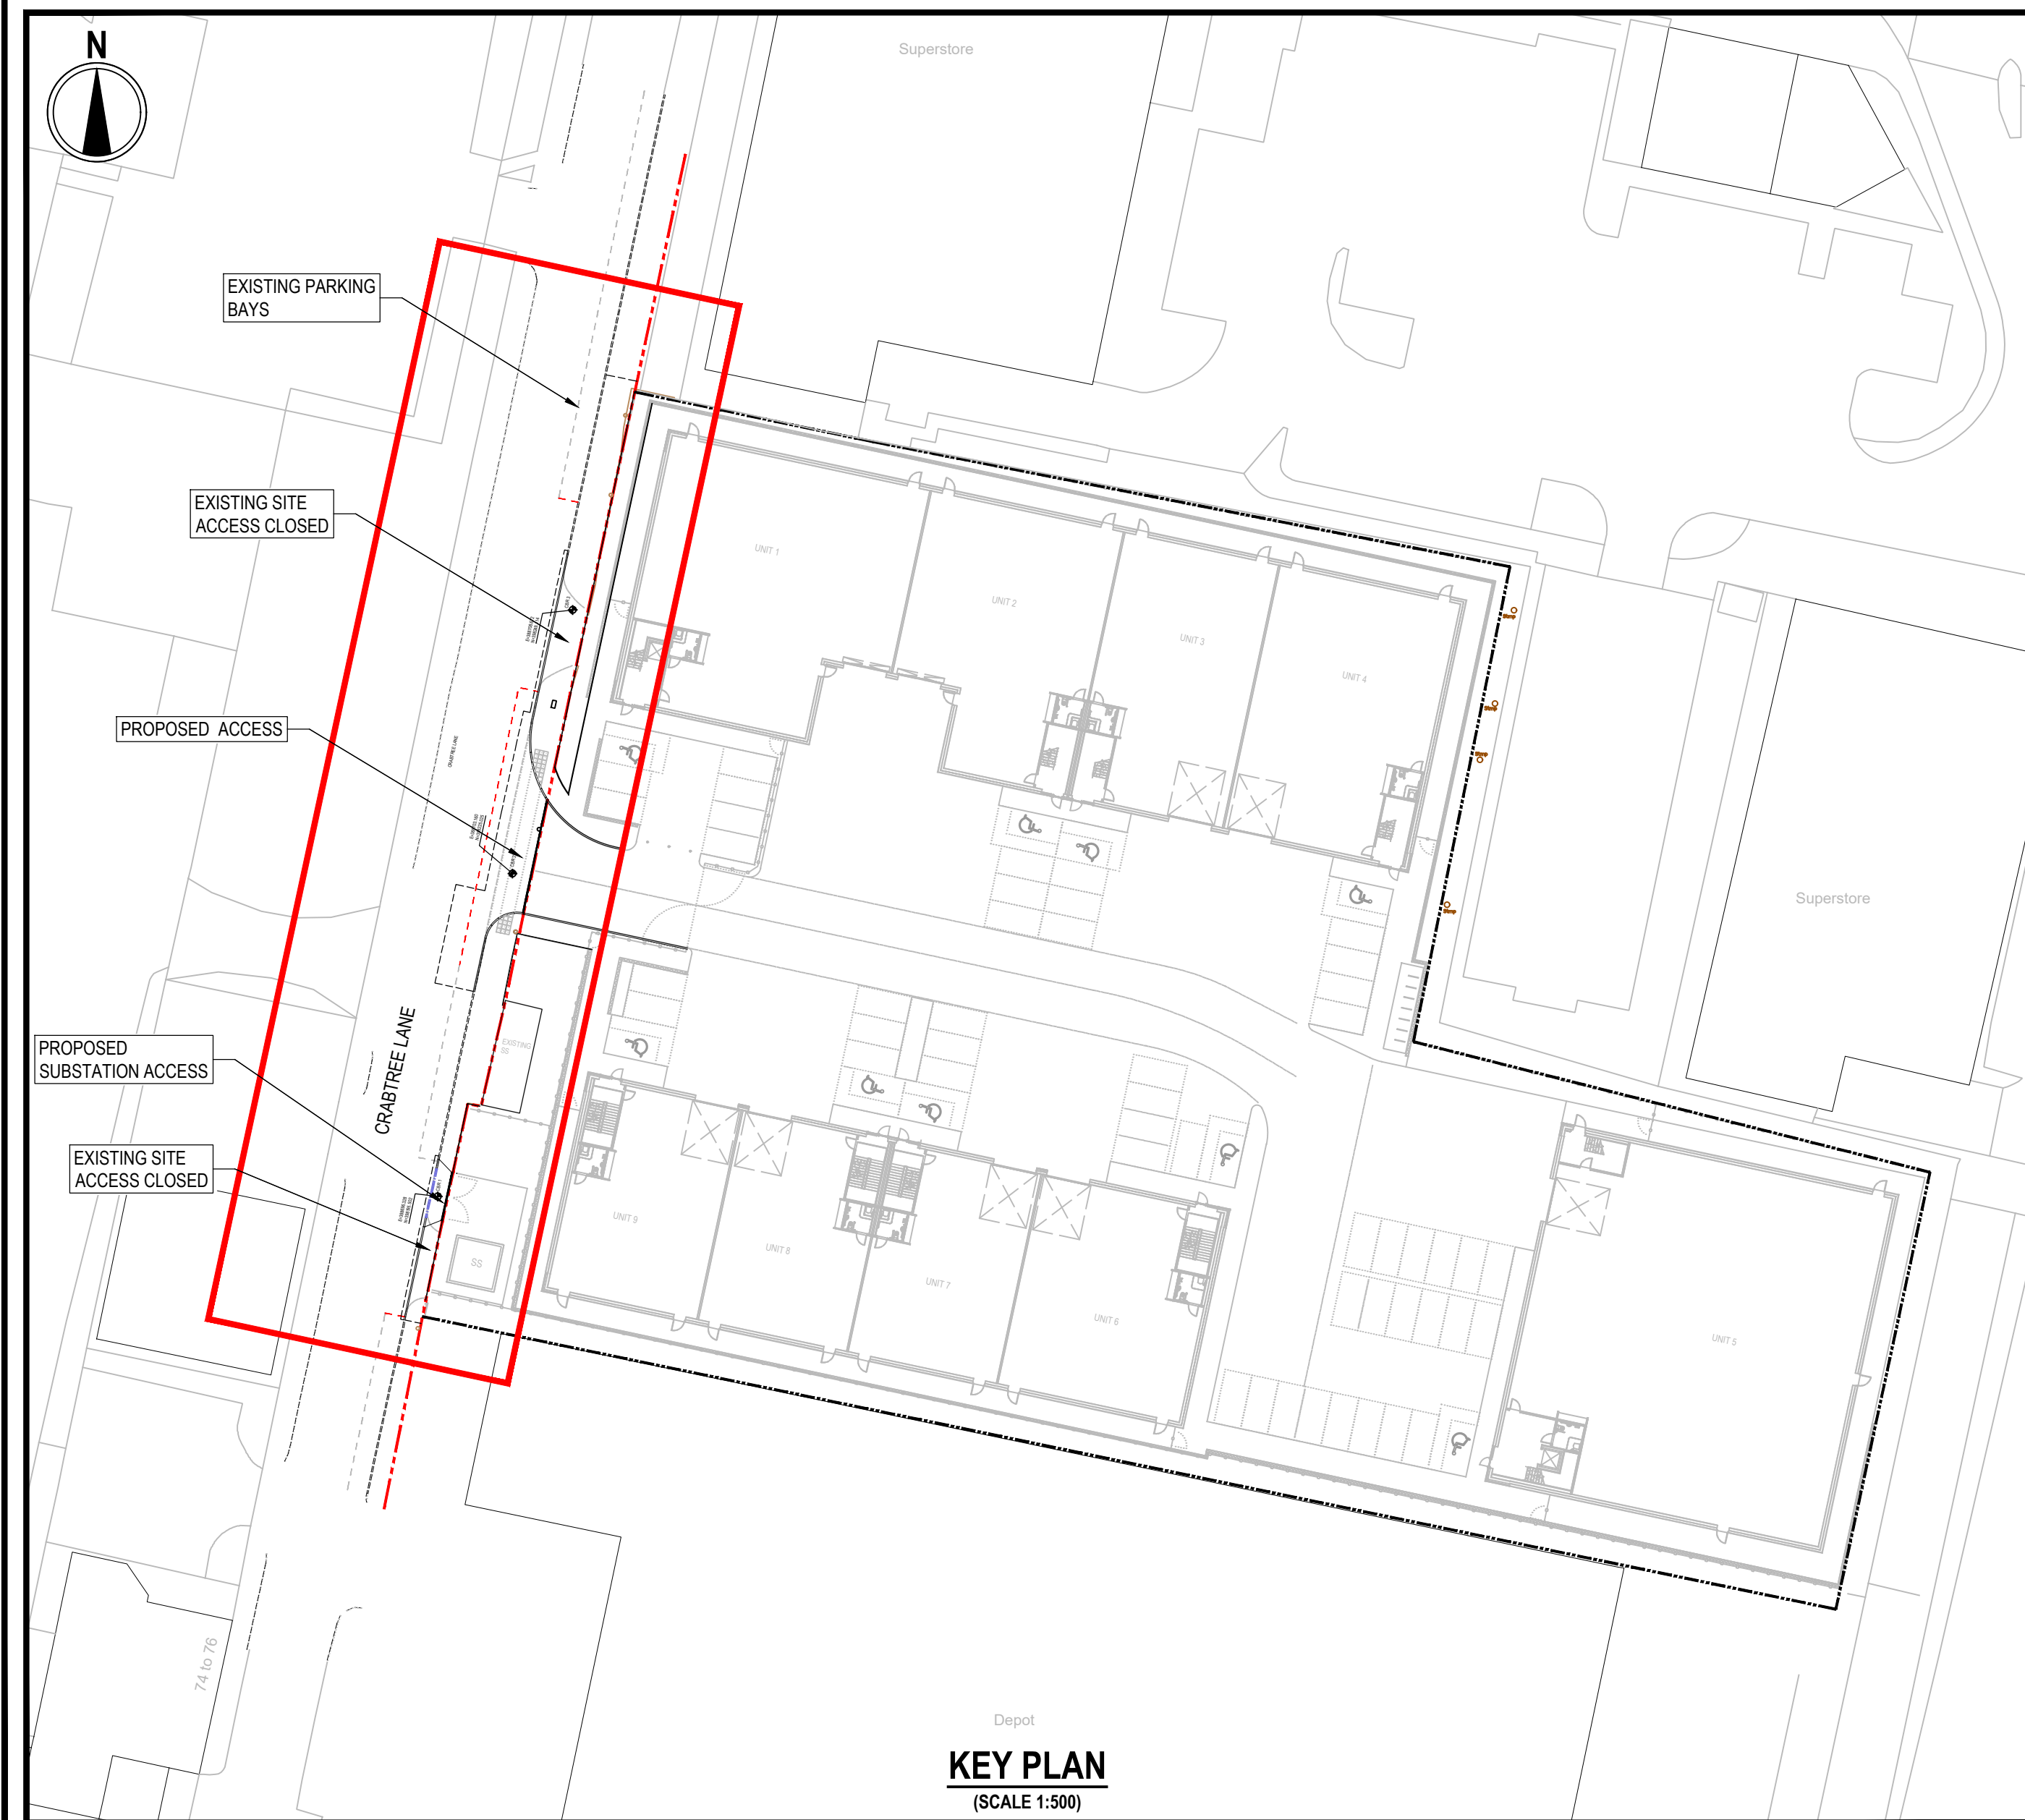


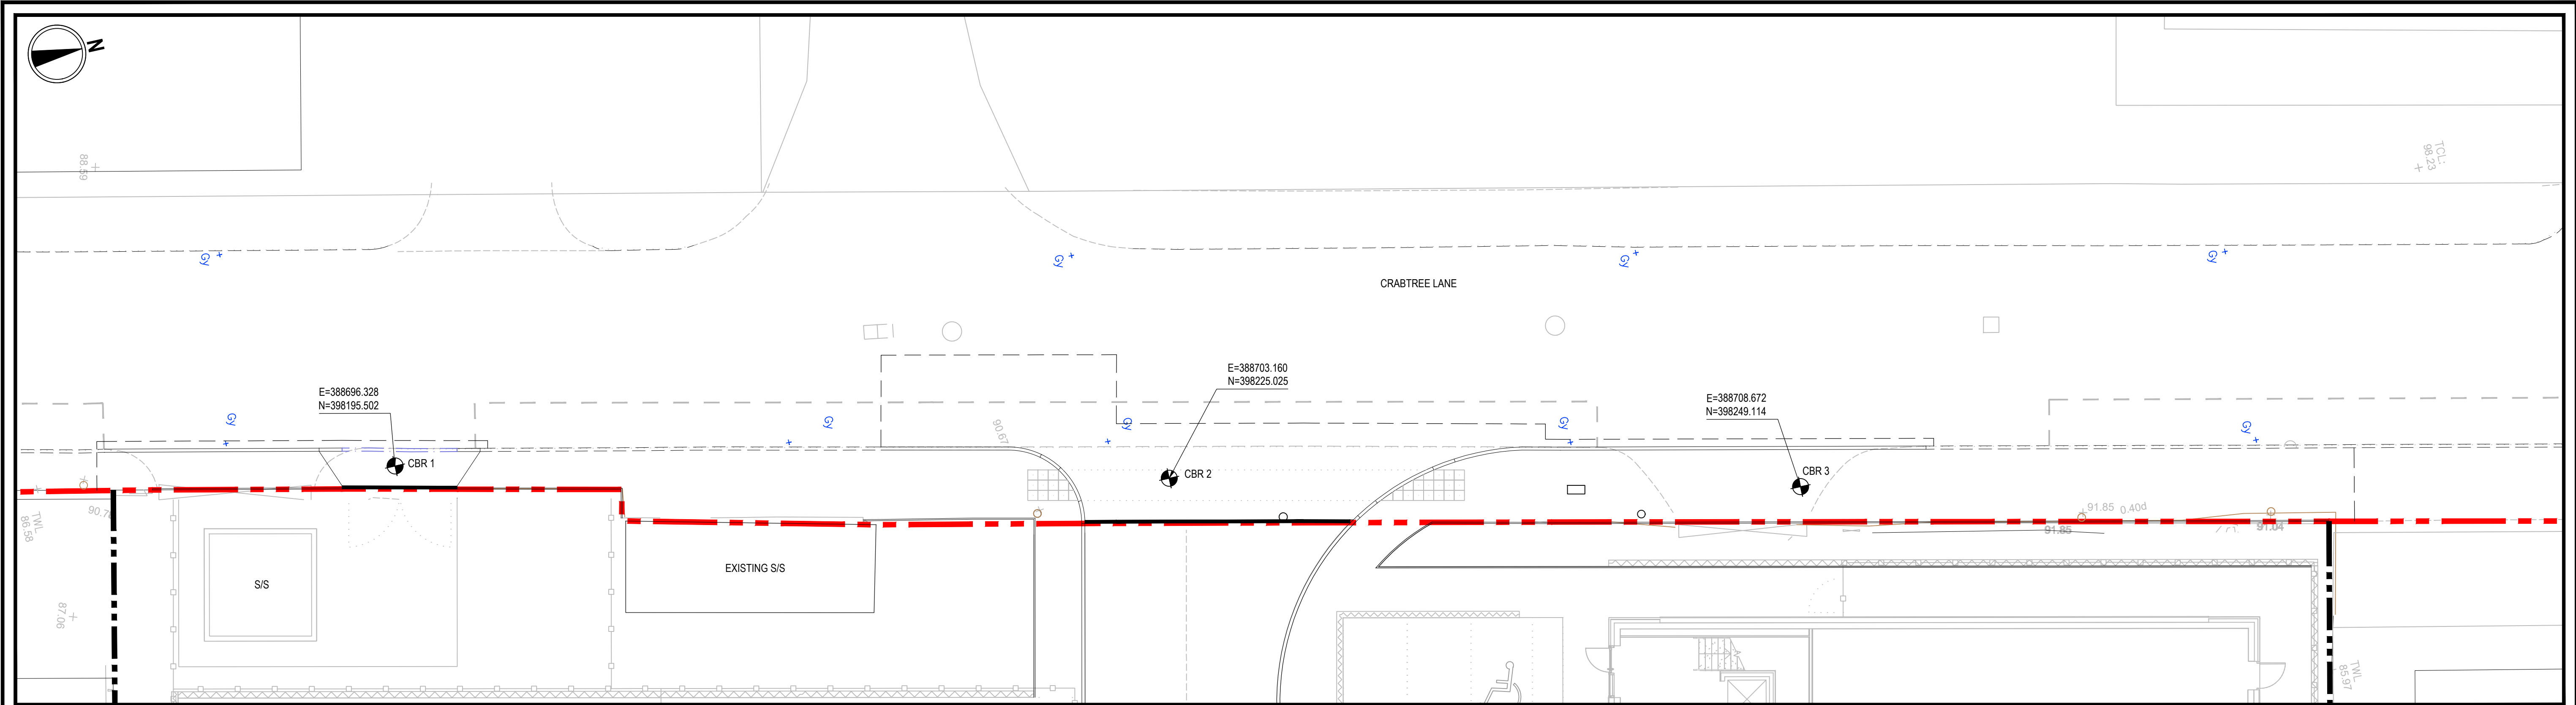


NOTES

- THIS DRAWING IS NOT TO BE SCALED. ALL DIMENSIONS ARE IN METERS UNLESS NOTED OTHERWISE.
- ALL HIGHWAY WORKS TO BE AGREED WITH THE LOCAL COUNCIL PRIOR TO IMPLEMENTATION ON SITE. NO WORKS ARE TO BE COMMENCED UNTIL TECHNICAL APPROVAL OF THE DRAWINGS HAS BEEN CONFIRMED IN WRITING.
- ALL WORKS TO BE IN ACCORDANCE WITH MANCHESTER CITY COUNCIL DESIGN STANDARDS.

LEGEND

- EXISTING HIGHWAY BOUNDARY ASSUMED
- SITE BOUNDARY
- CBR TEST LOCATIONS: TESTS TO BE TAKEN AT FORMATION, TOP OF CAPPING TO ACHIEVE 15% AND TOP OF SUBBASE TO ACHIEVE 30%.

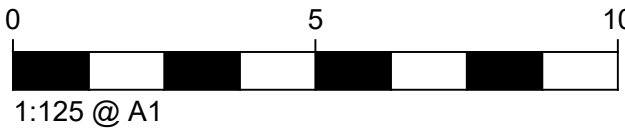

			T1	19.08.24	ISSUED FOR APPROVAL			NM	IL
			Rev.	Date	Description			Technician	Reviewer
Project			Drawing						
CRABTREE LANE, CLAYTON			HIGHWAYS WORKS GROUND TESTING PLAN						
Drawing Set			Drawing Status			Scale	Project Number	Drawing Number	Revision
APPROVAL			TENDER			1:125 @ A1	23-026-I&L	A10	T1