


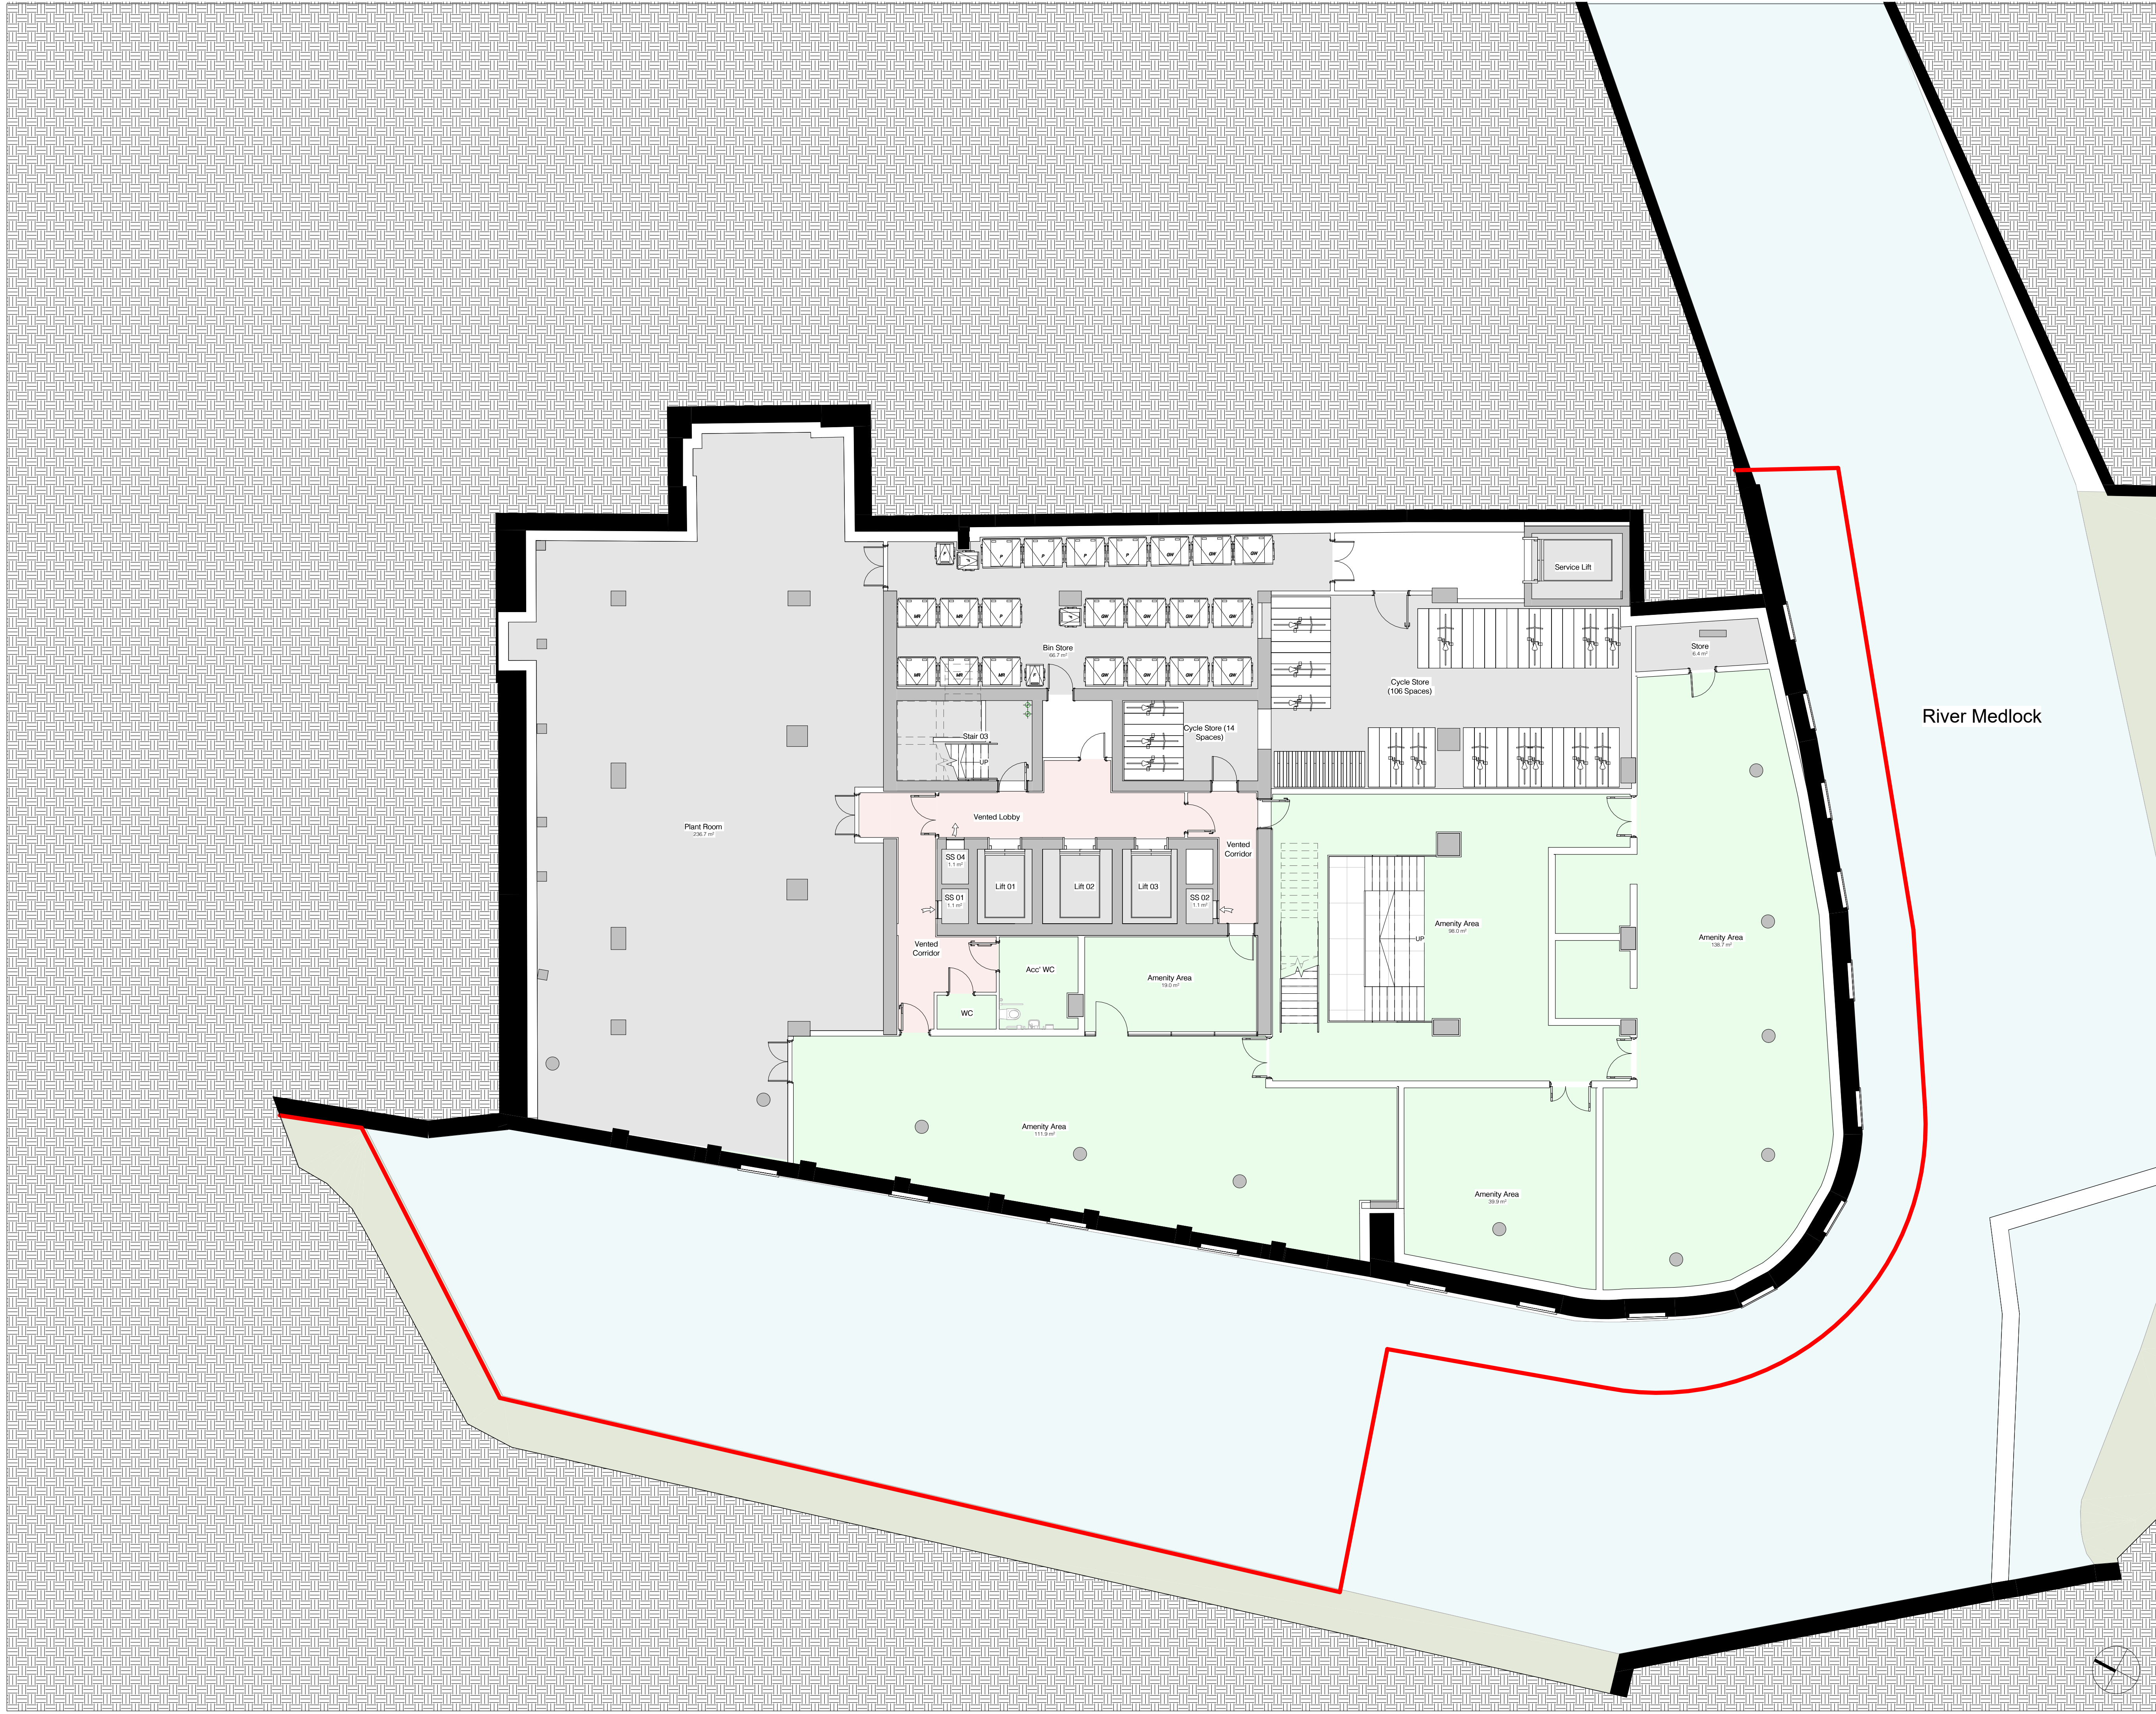

DO NOT SCALE
Work to annotated dimensions only. Read drawings in conjunction with relevant specification, Structural Engineers' and Services Engineers' drawings. Confirm all dimensions before commencement of any work on site or fabrication.

P5	Refuse provision updated following comments from	04.03.2025
P4	Tetra Tech	26.02.2025
P3	Planning Issue	12.02.2025
P2	Issued for information	09.01.2025
P1	Layout updated following changes to BS9991	15.11.2024
Rev:	First Issue	Date:
	Details:	

client:
Manner

project:
The Hotspur Press
job number:
0655
status:
Stage 03

title:
Proposed Level -01


scale:
1 : 100
@ A1

drawn by:
HOD

drawing number:
0655-HOD-THP-B1-DR-A-(-)0LG

current revision date:
04.03.2025

revision:
P5

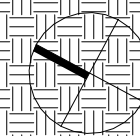

SGI Studios
1 Kelsie Place
Marine Parade
T: +44(0)161 832 9842
E: info@sgistudios.com
W: www.sgistudios.com

hoddler+partners