


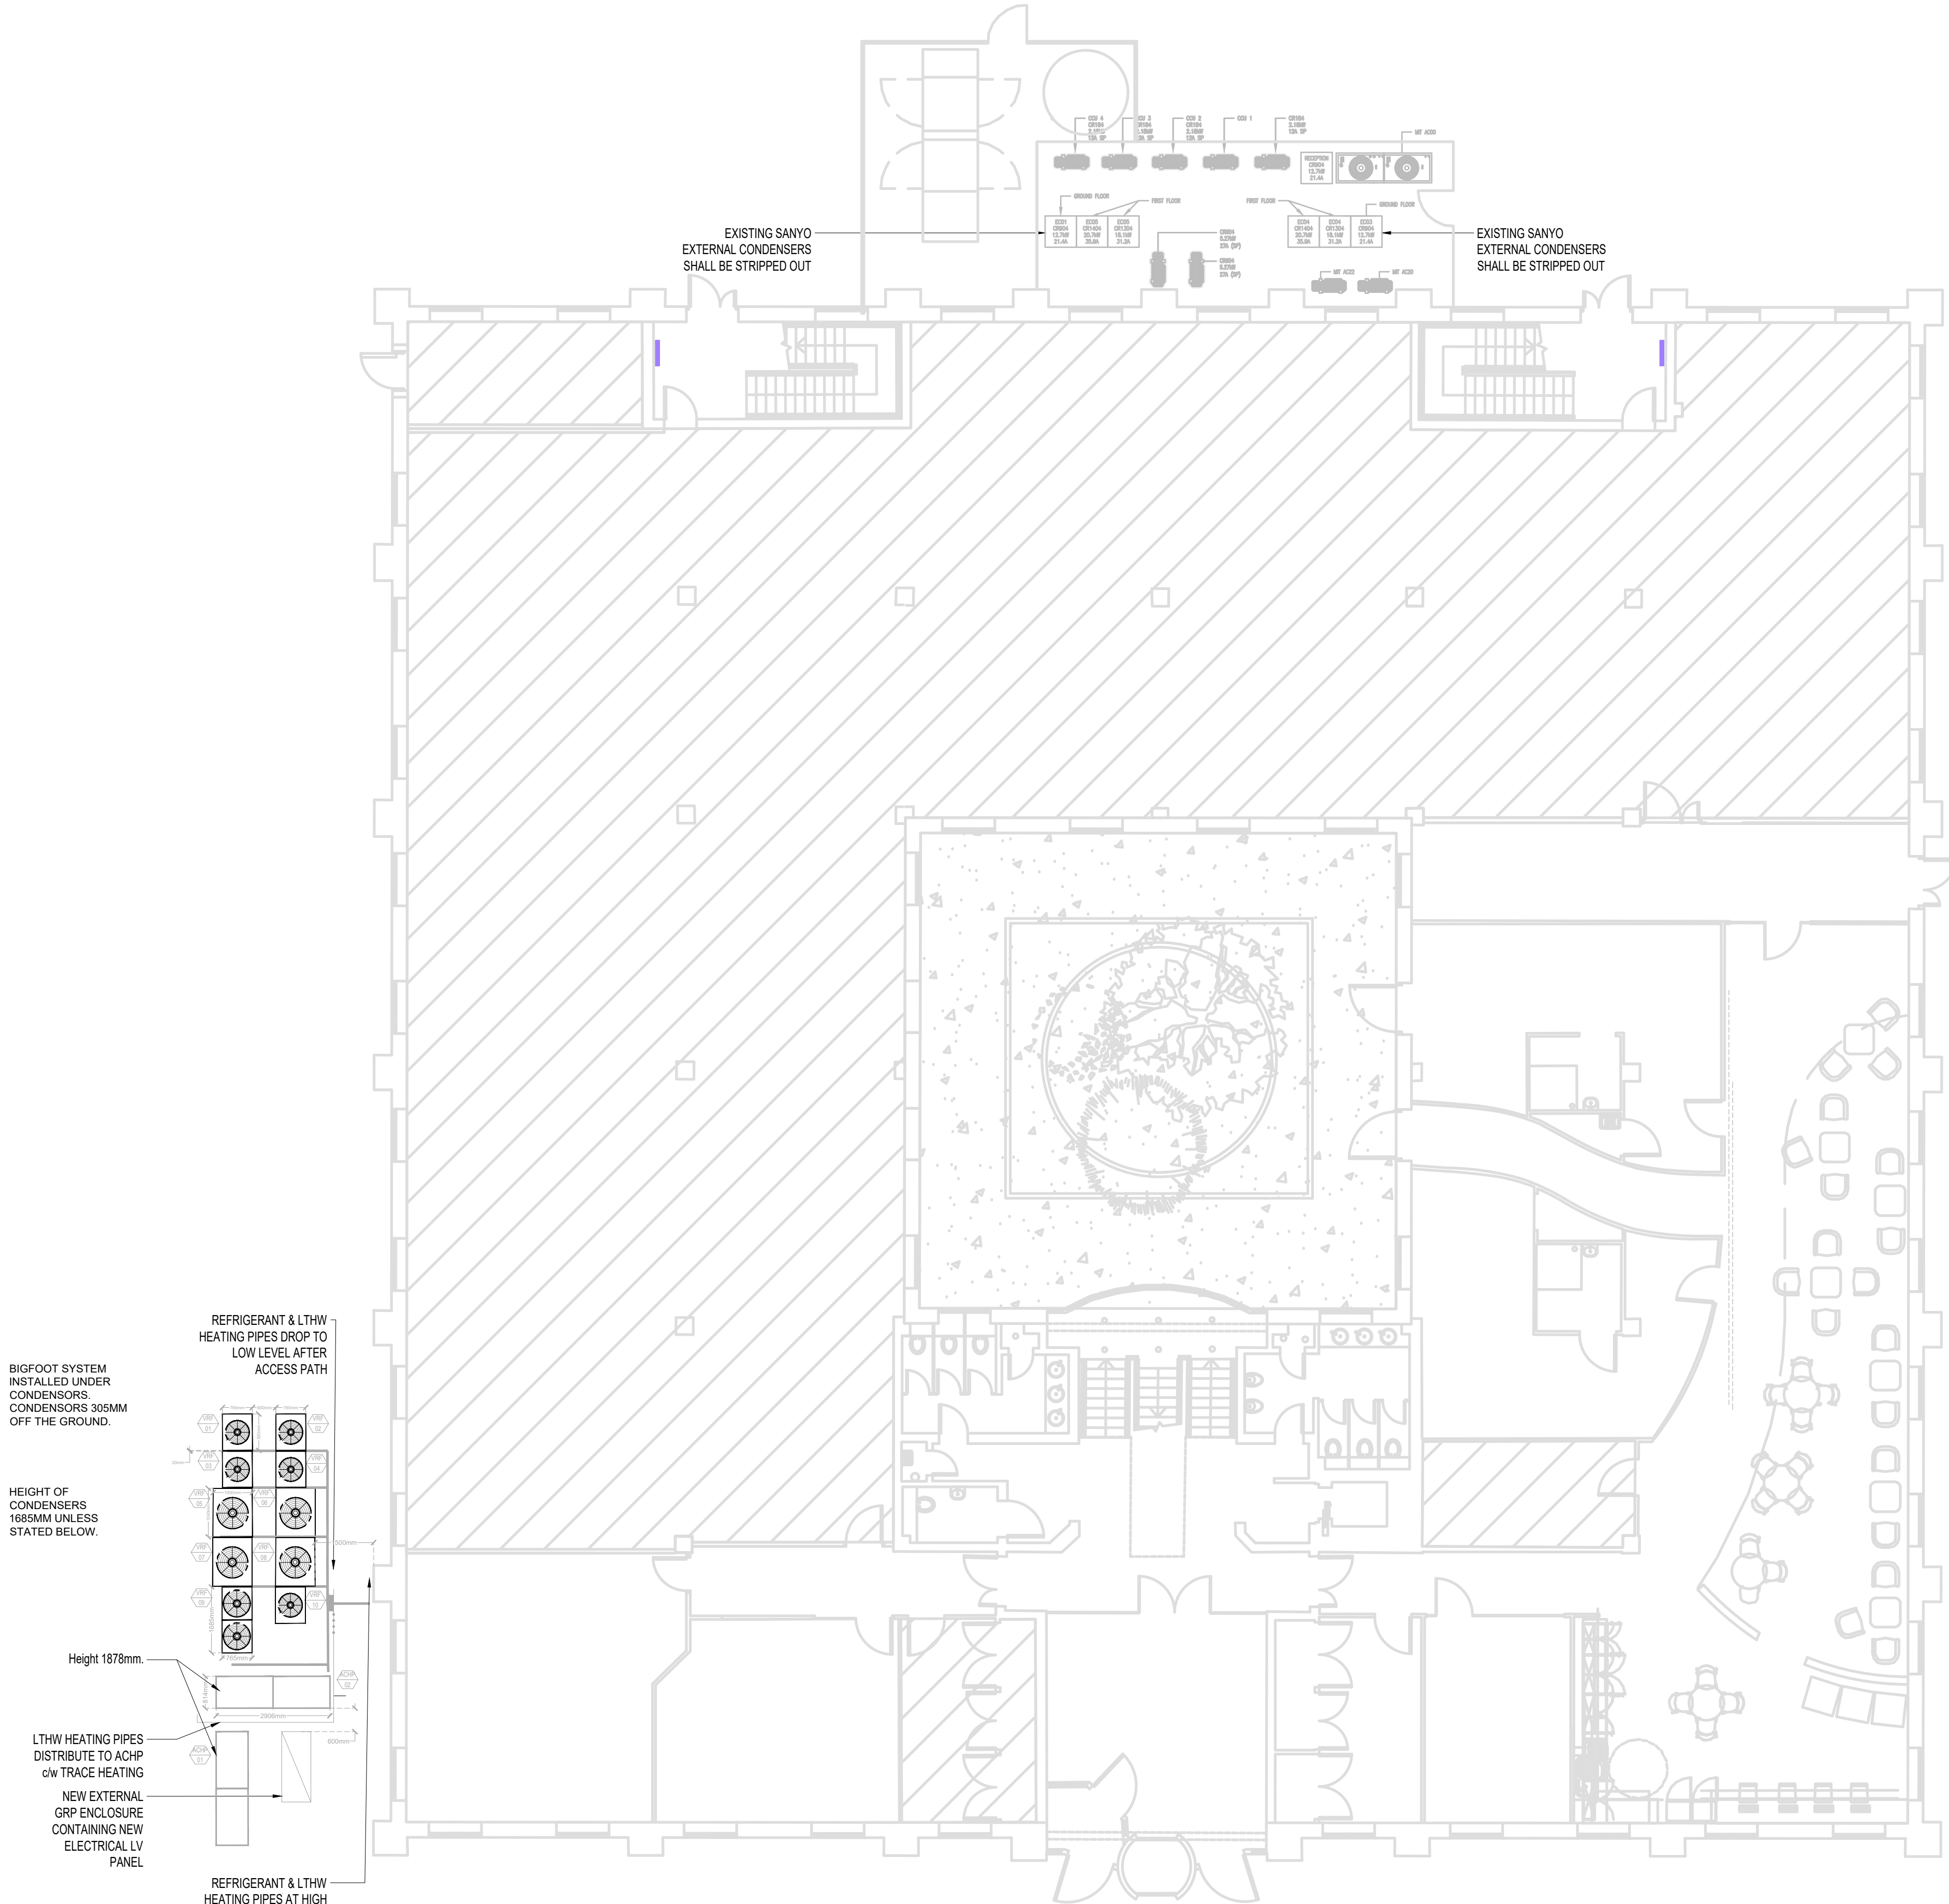

General Notes:-

This drawing shall be read in conjunction with the contract conditions, the mechanical services specifications, the mechanical equipment schedules and the architects drawings.

This drawing is intended to be for indicative purposes only, it will be the contractors responsibility to confirm the accuracy as part of the site validation phase.

Do not scale this drawing (printed or electronic versions). Contractors must check all dimensions from site.

All other design team elements, where indicated, have been imported from the consultant's drawings and reference should be made to the individual consultant's drawings for exact setting out, size and type of component.

Discrepancies and / or ambiguities within this drawing, between it and information given elsewhere, must be reported immediately for clarification before proceeding.

The contractor is responsible for providing the building services design and construction information developed from this package. The contractor shall ensure construction information is issued to the client team for comment and acceptance prior to commencement of works on site, agree all equipment setting out with the client team prior to construction.

All works are to be carried out in accordance with the latest British standards and codes of practice unless specifically directed otherwise in the specification.

Responsibility for the reproduction of this drawing in paper form, or if issued in electronic format, lies with the recipient to check that all information has been replicated in full and is correct when compared to the original paper or electronic image. graphical representations of equipment on this drawing have been co-ordinated, but are approximations only. please refer to the specifications and / or details for actual sizes and / or specific contractor construction information.

This original document is issued for the purpose indicated below and contains information of confidential nature. further copies and circulation will be strictly in accordance with the confidentiality agreement under the contract. This original must be destroyed or returned to the contractor.

The contractor is responsible for coordinating with the fire strategy drawings to locate all fire compartments and to install the necessary fire/smoke dampers to the required areas.

The contractor will be responsible for all final site coordination and as fitted drawings.

Rev	Description	Date
P01	First Issue.	03/03/25

Client:

MITIE

Project Title:

MAPLE HOUSE

RLB ID:

010221

Drawing Number:

03

Drawing Title:

003 PROPOSED HEATING REPLACEMENT

Stage:	Status:	Revision:
PLANNING	S1	P01
Date:	Size:	Scale:
06/03/2025	A1	1:100



1 King Street, Manchester, UK, M2 6AW
+44 (0) 161 868 7700 RLB_UK RLB.com

Contact: Michael.brady@uk.rlb.com

Author: Thomas.Tunstall@uk.rlb.com

QA: Mike.lloyd@uk.rlb.com

This drawing is to be read in conjunction with all other associated specifications, schedules, drawings and information issued.

Do NOT scale this drawing. Check and verify ALL dimensions and levels and on site before work commences. For discrepancies or omissions contact Rider Levett Bucknall.

All work and materials to conform with current applicable statutory legislation and regulations.

All work to comply with Construction Design Management (CDM) 2015.

Drawings to be printed in colour, to the scale stated in the title block.

Print colour check (CMYK) Print size check 15mm

This information is not to be shared or replicated without permission from RLB. Copyright © 2021 Rider Levett Bucknall UK Limited.

