
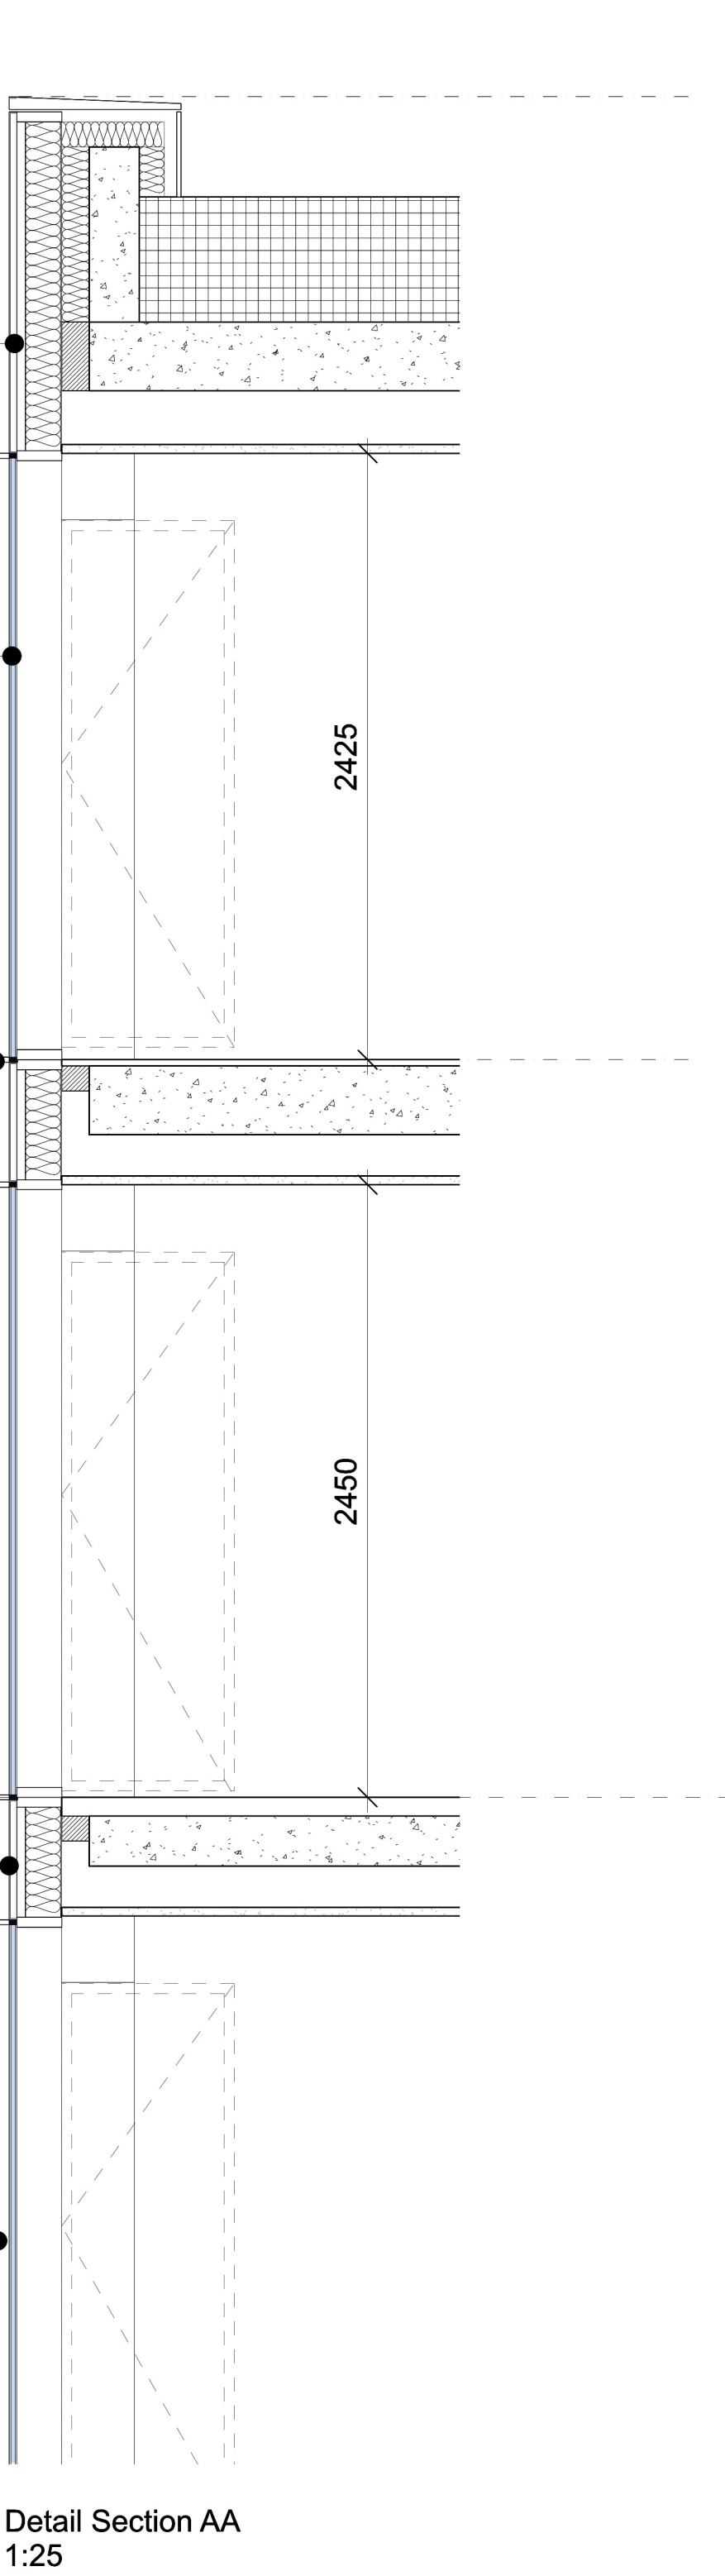


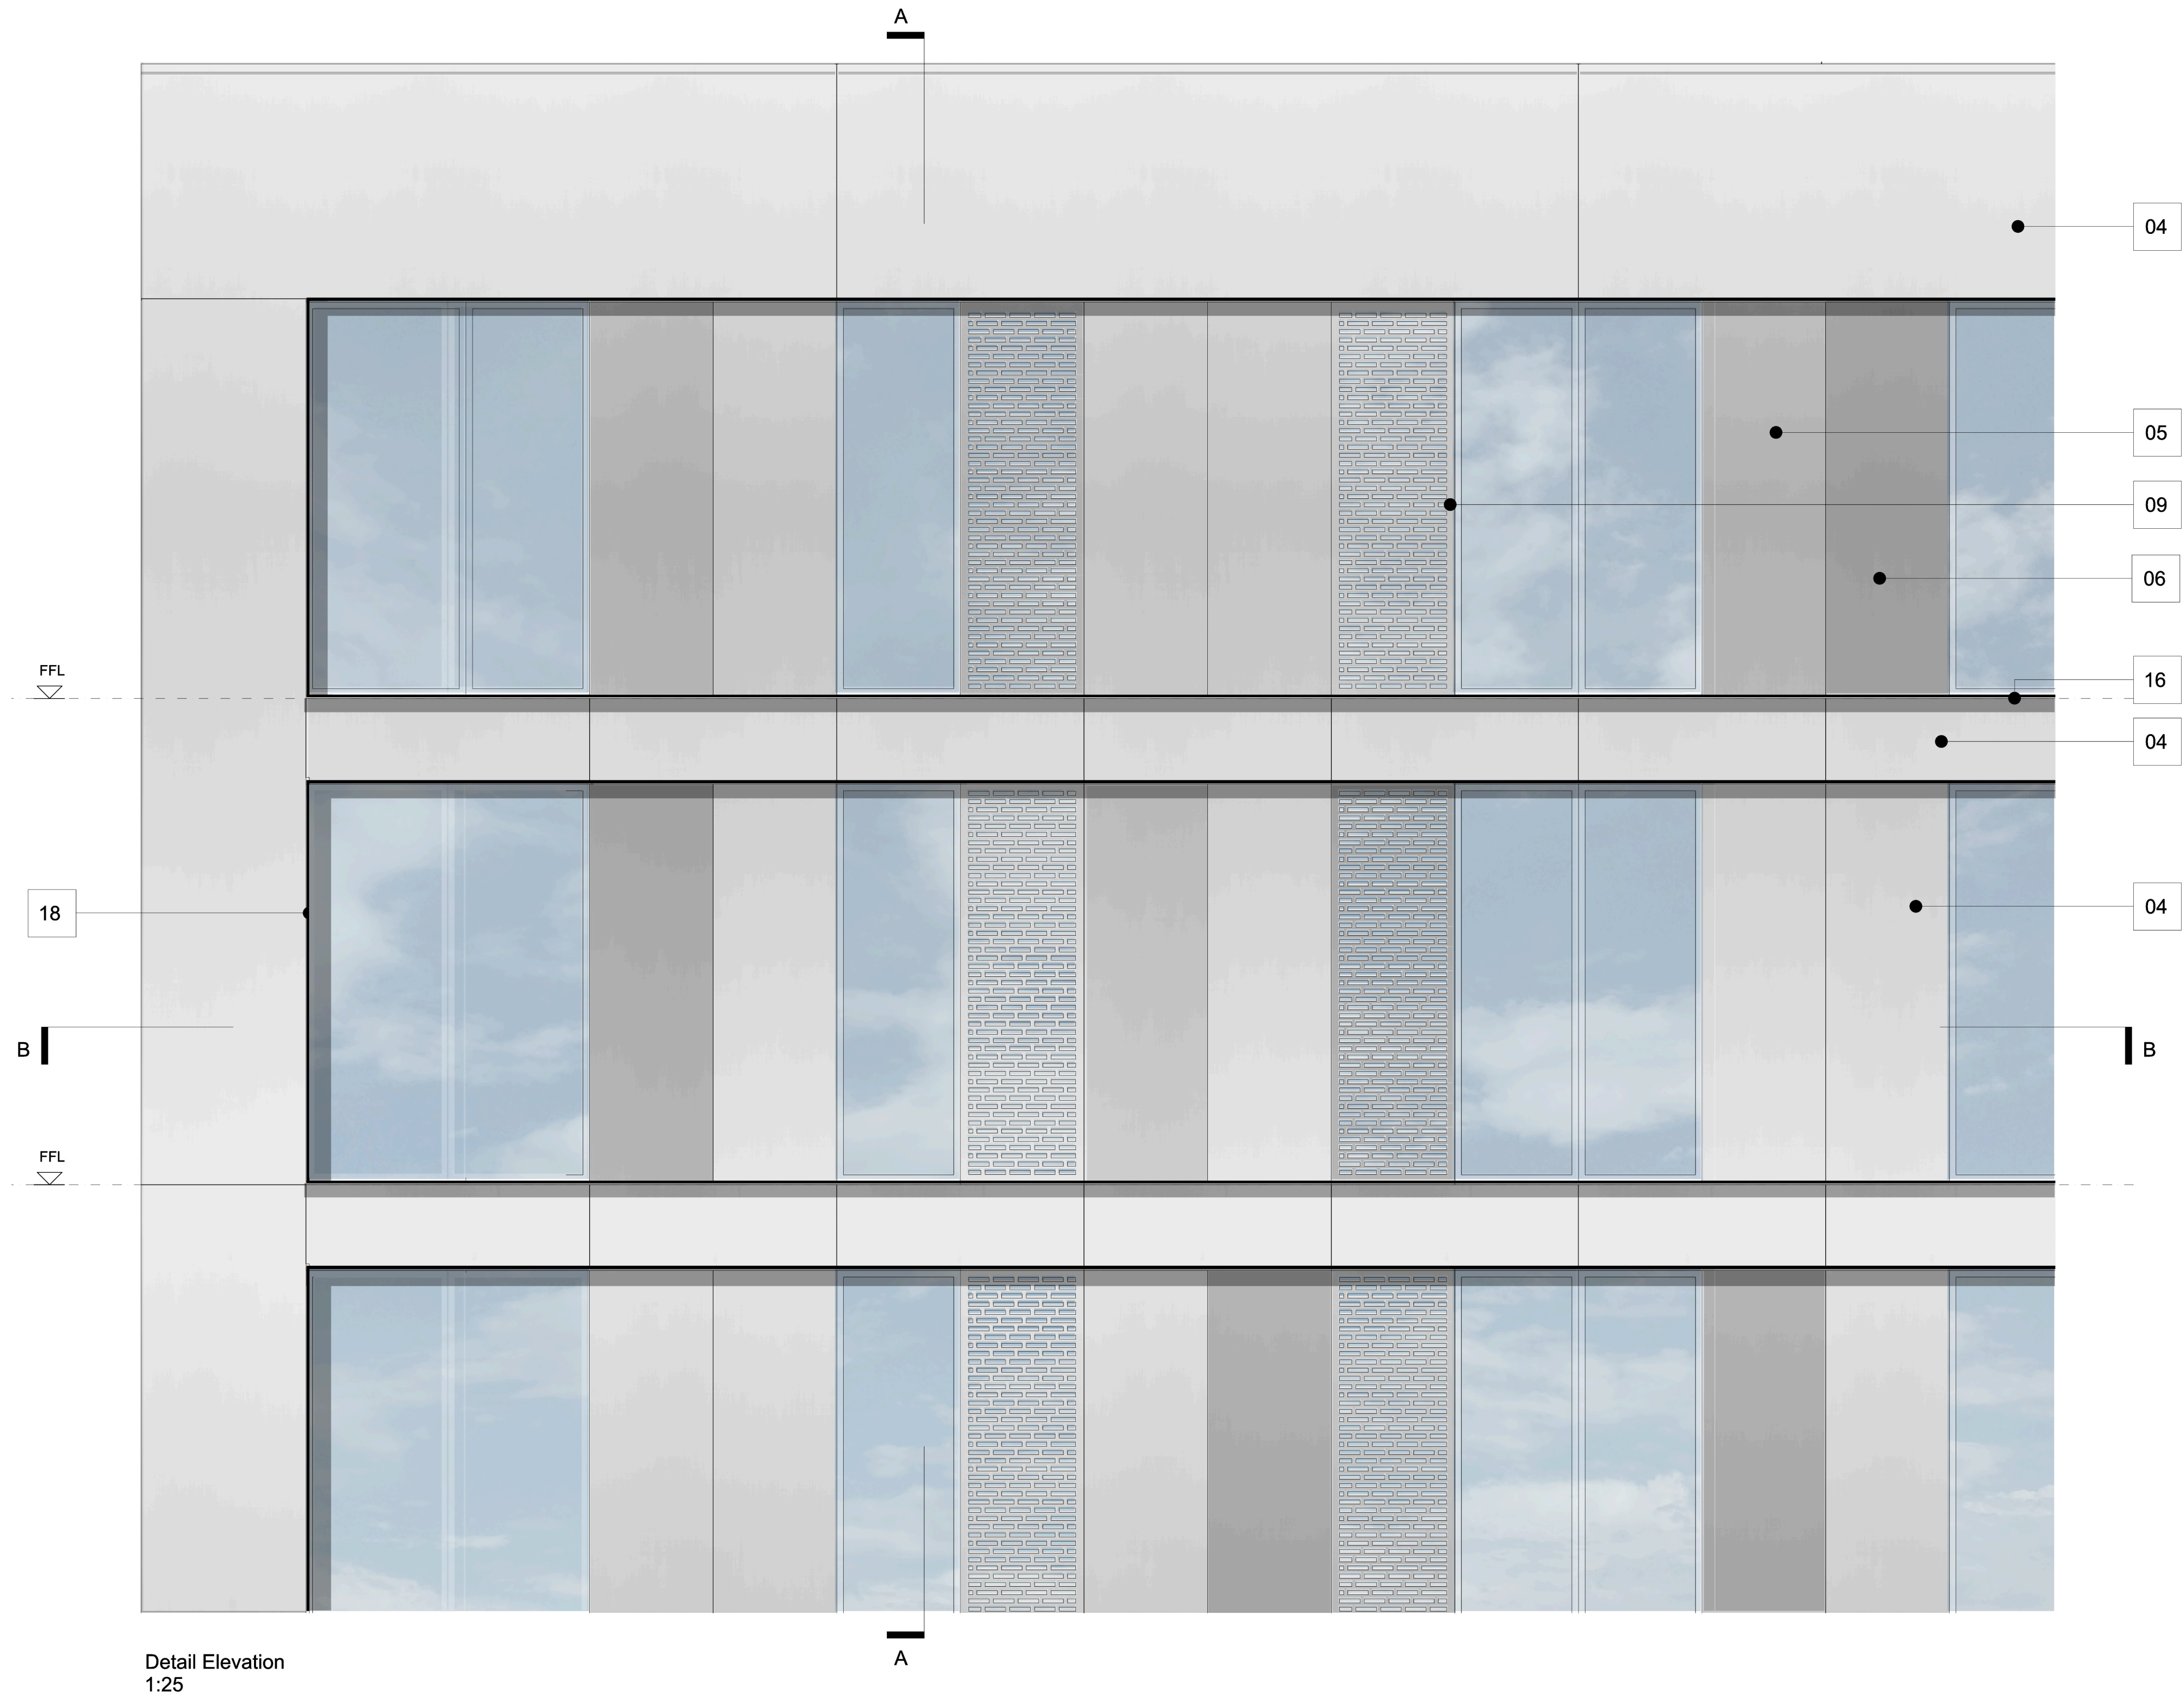

- MATERIAL KEY**
- 01. CLEAR GLAZED WINDOW
 - 04. ANODISED ALUMINUM INSULATED PANEL - LIGHT GREY
 - 05. ANODISED ALUMINUM INSULATED PANEL - MID GREY
 - 06. ANODISED ALUMINUM INSULATED PANEL - DARK GREY
 - 09. PERFORATED ANODISED ALUMINUM PANEL WITH FULL HEIGHT GLAZED OPENABLE WINDOW BEHIND (VENTILATION): COLOUR VARIES DEPENDING ON COLOUR OF ADJACENT SOLID PANEL
 - 16. EXTRUDED ALUMINUM TRANSOM PRESSURE CAPS
 - 18. VERTICAL PROTRUDING PRESSURE CAP

Detail Plan BB
1:25

Detail Elevation
1:25

This drawing is copyright
Do not scale off dimensions.

All dimensions to be checked
on site by contractor.

Contractor to report any
dimensional discrepancies,
errors or omissions prior to
commencing on site.

Rev	Date	Planning Submission	Description
P01	2024-12-20		

Project Title
Stocktons Site

Status
PLANNING

Drawing Title
**Building A
External Wall Details
Typical Elevation - 'Drawer' and Parapet**

Project No
10359

Scale
1 : 25@ A1

Revision
10359-SHP-Z1-A-B5D9-G251-DE-XX-009 P01

simpsonhaugh

Manchester
+44 (0)161 835 2345

London
+44 (0)20 7549 4000