



NOTES:
THE CONTRACTOR IS RESPONSIBLE FOR CHECKING DIMENSIONS, TOLERANCES AND REFERENCES. ANY DISCREPANCIES ARE TO BE VERIFIED WITH THE ARCHITECT BEFORE PROCEEDING WITH THE WORKS ON SITE OR OFF SITE FABRICATION.
WHERE AN ITEM OR DETAIL IS COVERED OR DESCRIBED ON DRAWINGS OF DIFFERENT SCALES THE LARGER SCALE DRAWING IS TO BE WORKED TO.
DO NOT SCALE FROM THIS DRAWING. FIGURED DIMENSIONS TO BE WORKED TO IN ALL CASES.
THIS IS A COPYRIGHT (C) DRAWING AND IS NOT TO BE REPRODUCED WITHOUT THE WRITTEN PERMISSION OF THE ARCHITECT

LEGEND	
	EXISTING WALLS
	OUTSIDE DENSE
	OUTSIDE ARCHITECTURAL SCOPE
	CONCRETE SLAB

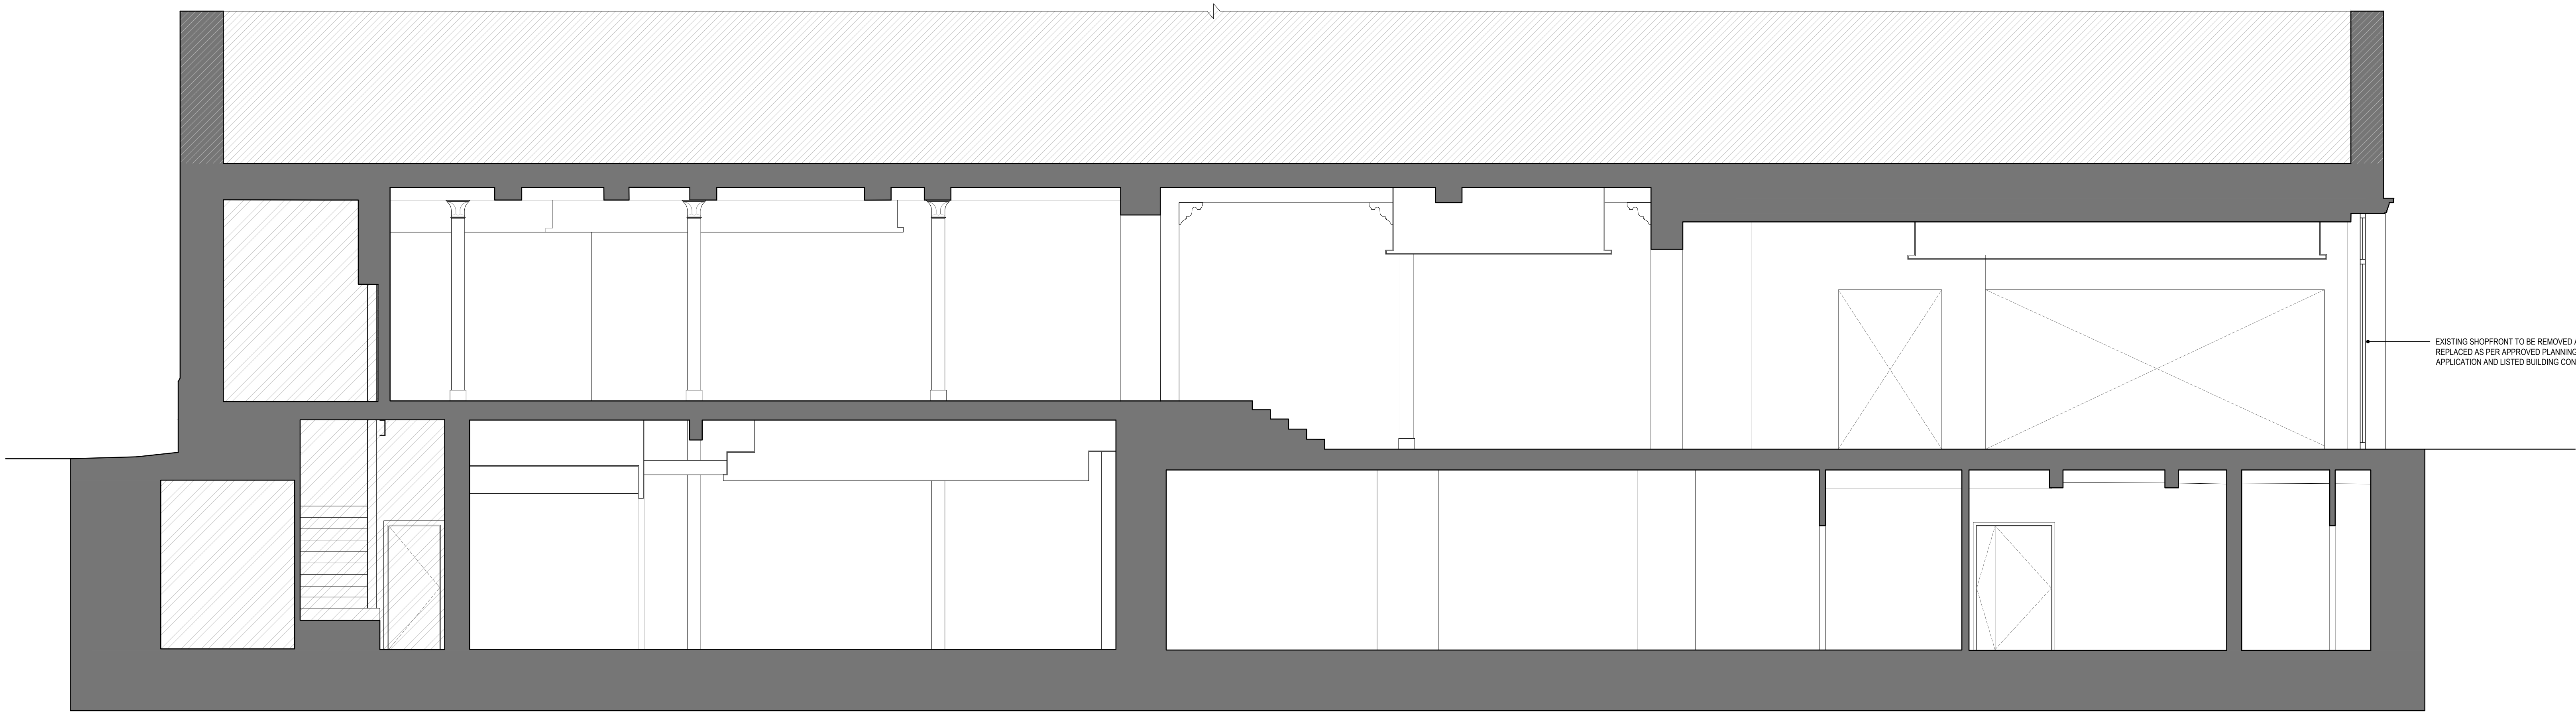

1 EXISTING GENERAL SECTION
SCALE: 1:50@A0; 1:100@A1

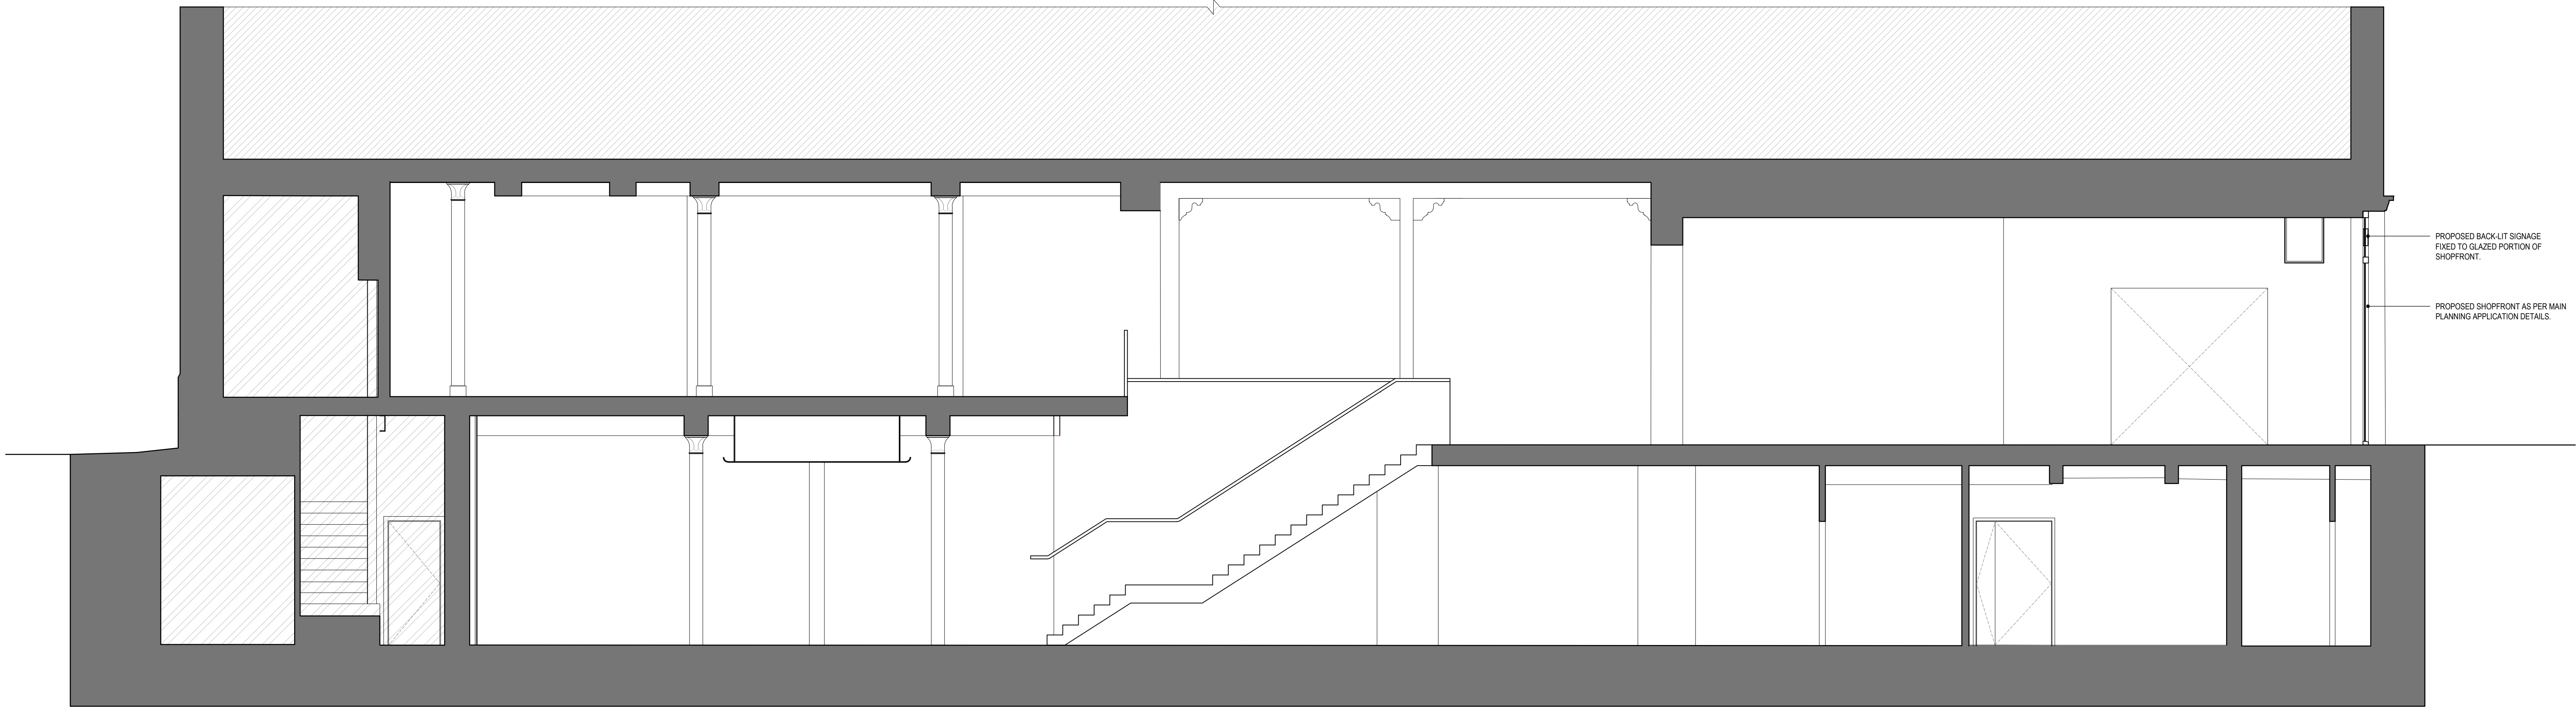


2 PROPOSED GENERAL SECTION
SCALE: 1:50@A0; 1:100@A1

EXISTING AND PROPOSED -
GENERAL SECTIONS

17-21 ST ANNS SQUARE, MANCHESTER

JOB NUMBER: 1357
CREATED DATE: 22.04.24
DRAWN BY: PG
SCALE: 1:50@A0; 1:100@A2

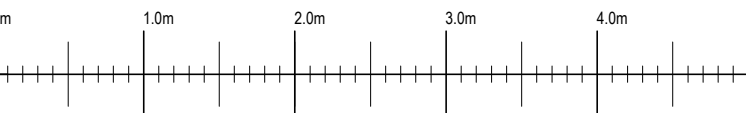

REV	DATE	DESCRIPTION	BY
A	27.03.25	ADVERTISEMENT CONSENT APPLICATION	EL