


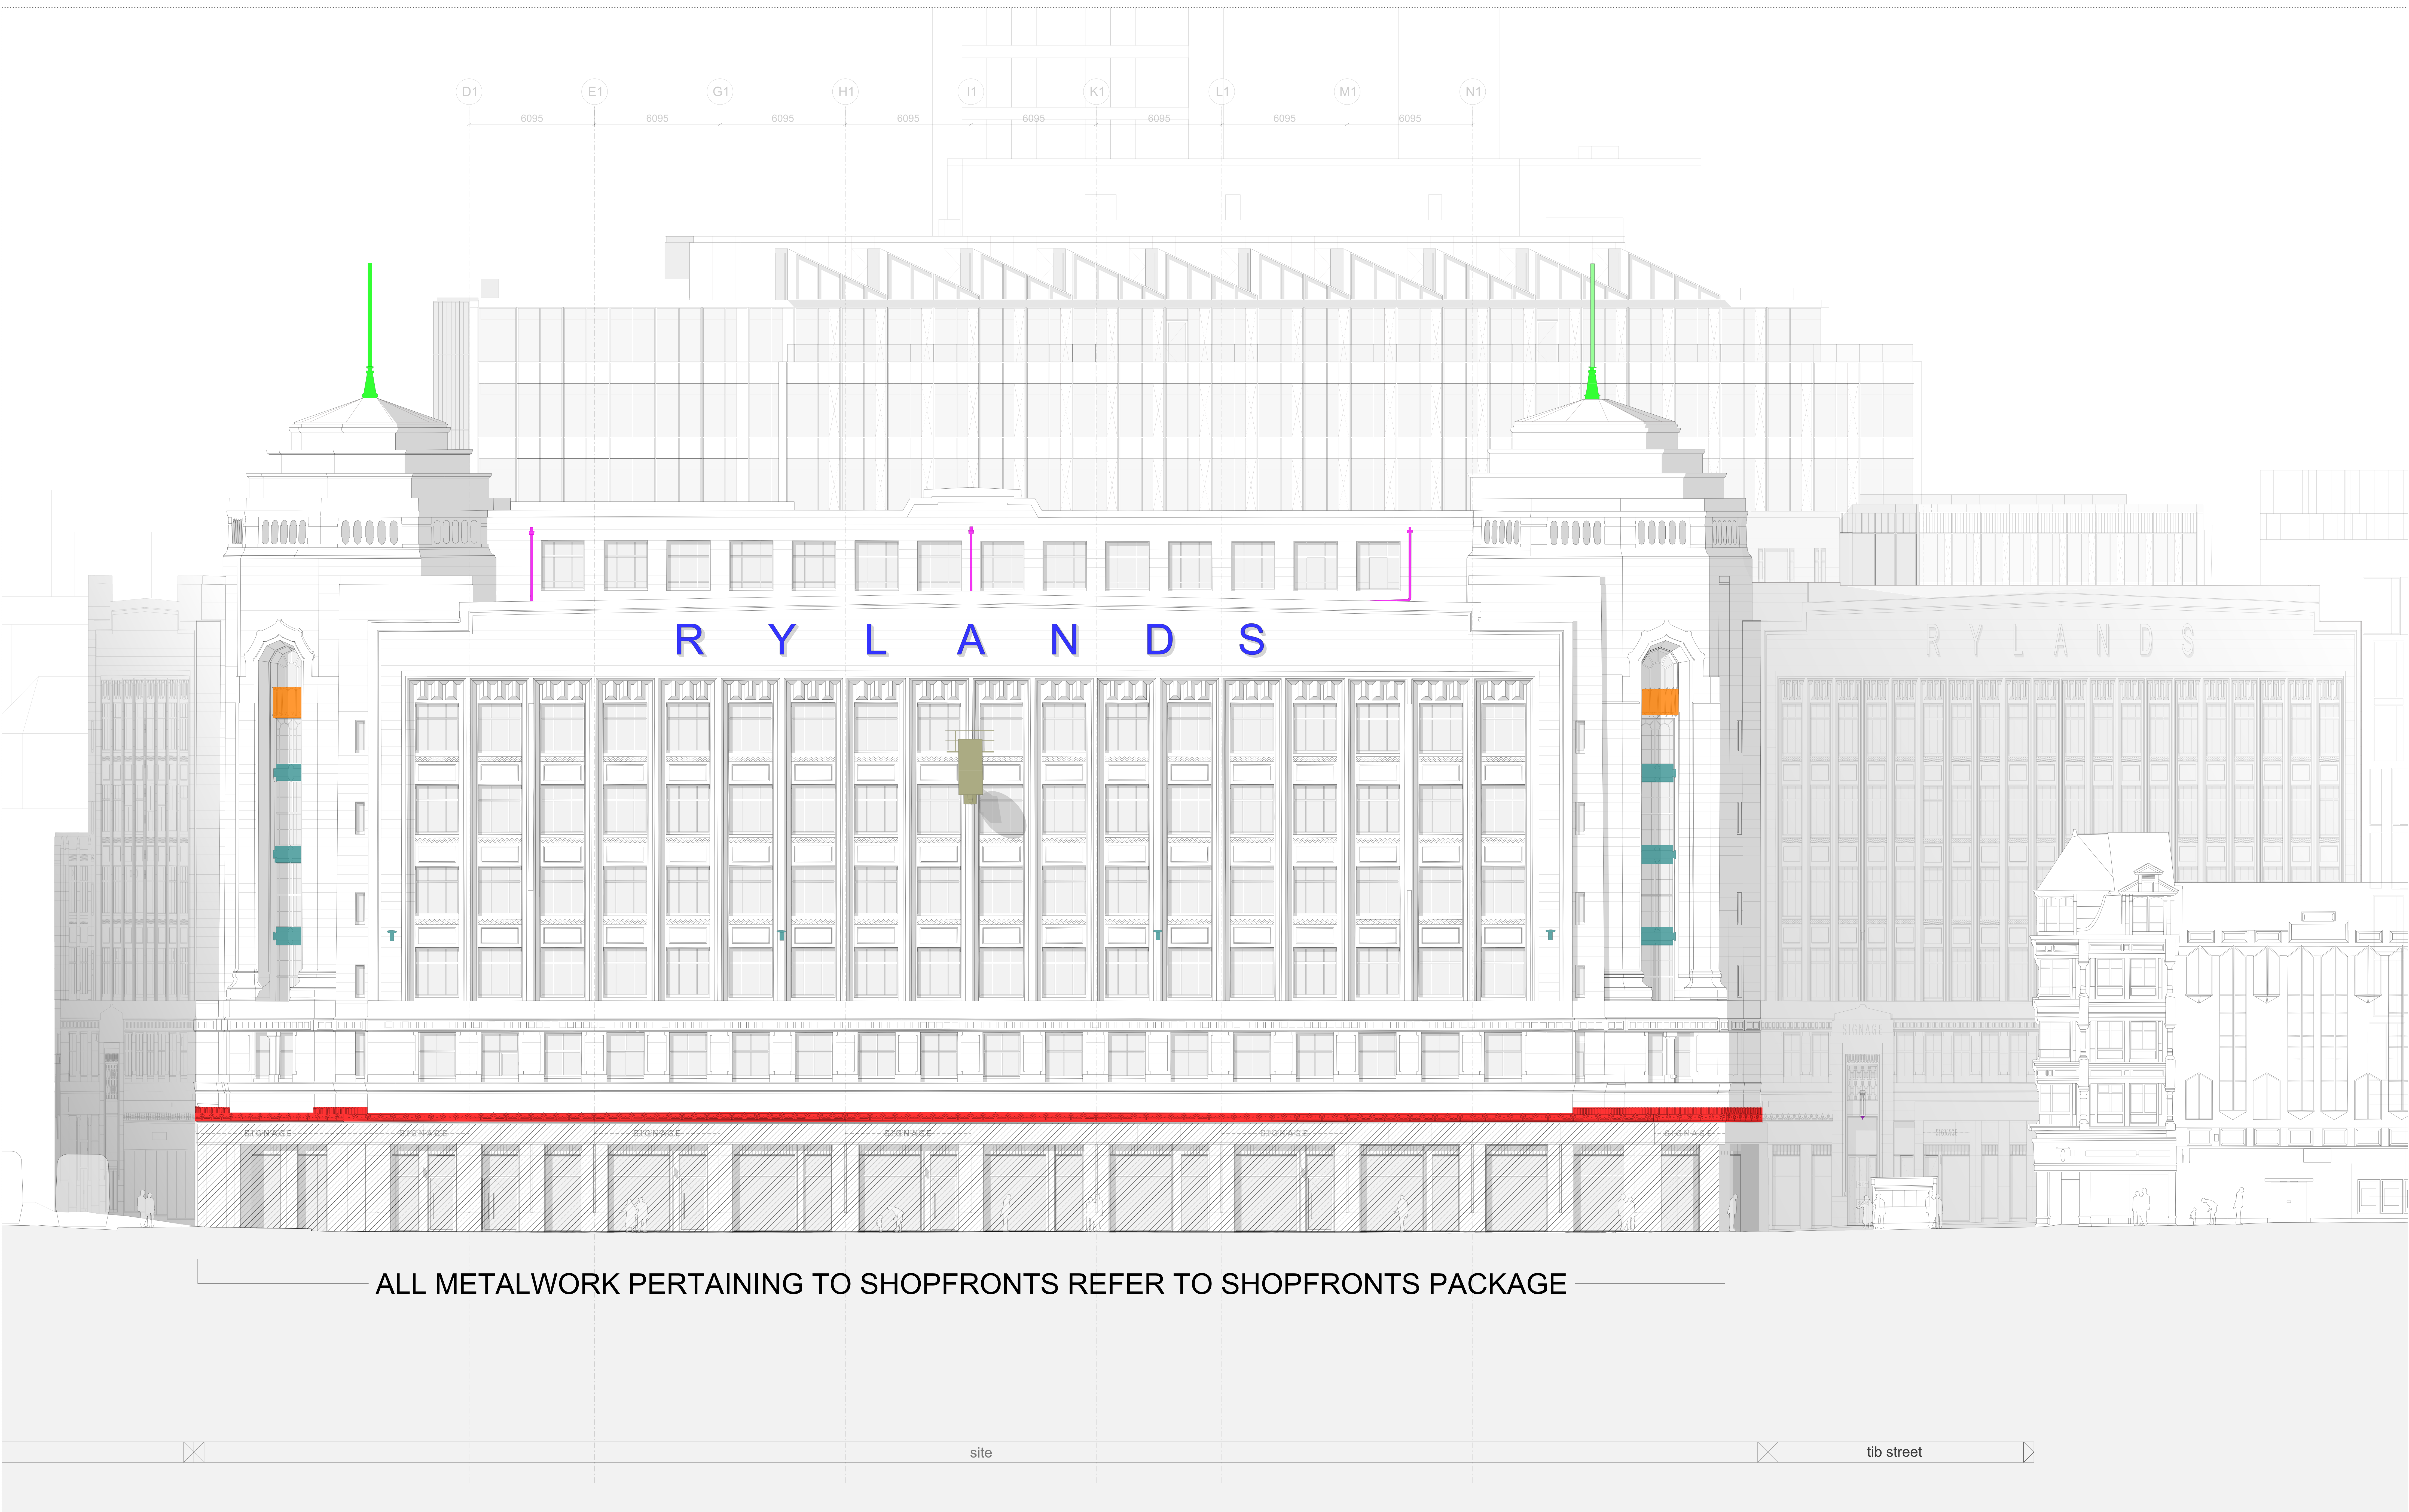

	NOTES TO BE READ IN CONJUNCTION WITH JBA SPECIFICATION ALL METALWORK PERTAINING TO SHOPFRONTS REFER TO SHOPFRONT PACKAGE TO BE READ IN CONJUNCTION WITH ALL ASSOCIATED SCHEDULES OF WORKS, SPECIFICATIONS, SHAs DOCUMENTATION, STRUCTURAL ENGINEERS DOCUMENTATION AND M&E ENGINEERS ALL PROPOSALS ARE SUBJECT TO CONDITION SURVEY AND DETAILED MEASURED SURVEY OF THE EXISTING BUILDING ALL EXISTING AND PROPOSED DETAILS AND INTERFACES ARE ASSUMED, AND SUBJECT TO SITE SURVEY AND INVESTIGATIONS. REFER TO PROPOSED CGIS TO UNDERSTAND DESIGN INTENT		EXISTING METALWORK EX-MW-01 GROUND FLOOR SHOP FRONT METALWORK FREEZE EX-MW-02 GROUND FLOOR ARCADE ENTRANCE METALWORK EX-MW-03 CORNER SPANDREL PANEL EX-MW-04 6TH FLOOR BALUSTARDE METALWORK EX-MW-05 MARKET STREET CLOCK EX-MW-06 BRIDGEWATER PLACE SPANDREL PANEL		PROPOSED METALWORK PR-MW-01 NEW CUPOLA FLAG POLE PR-MW-02 ACCESS AND MAINTENANCE METALWORK PR-MW-03 FEATURE CLOCK/LANTERN PR-MW-04 RWP GOODS, REPLACE EXISTING WITH NEW LIKE FOR LIKE.
--	--	--	--	--	--