


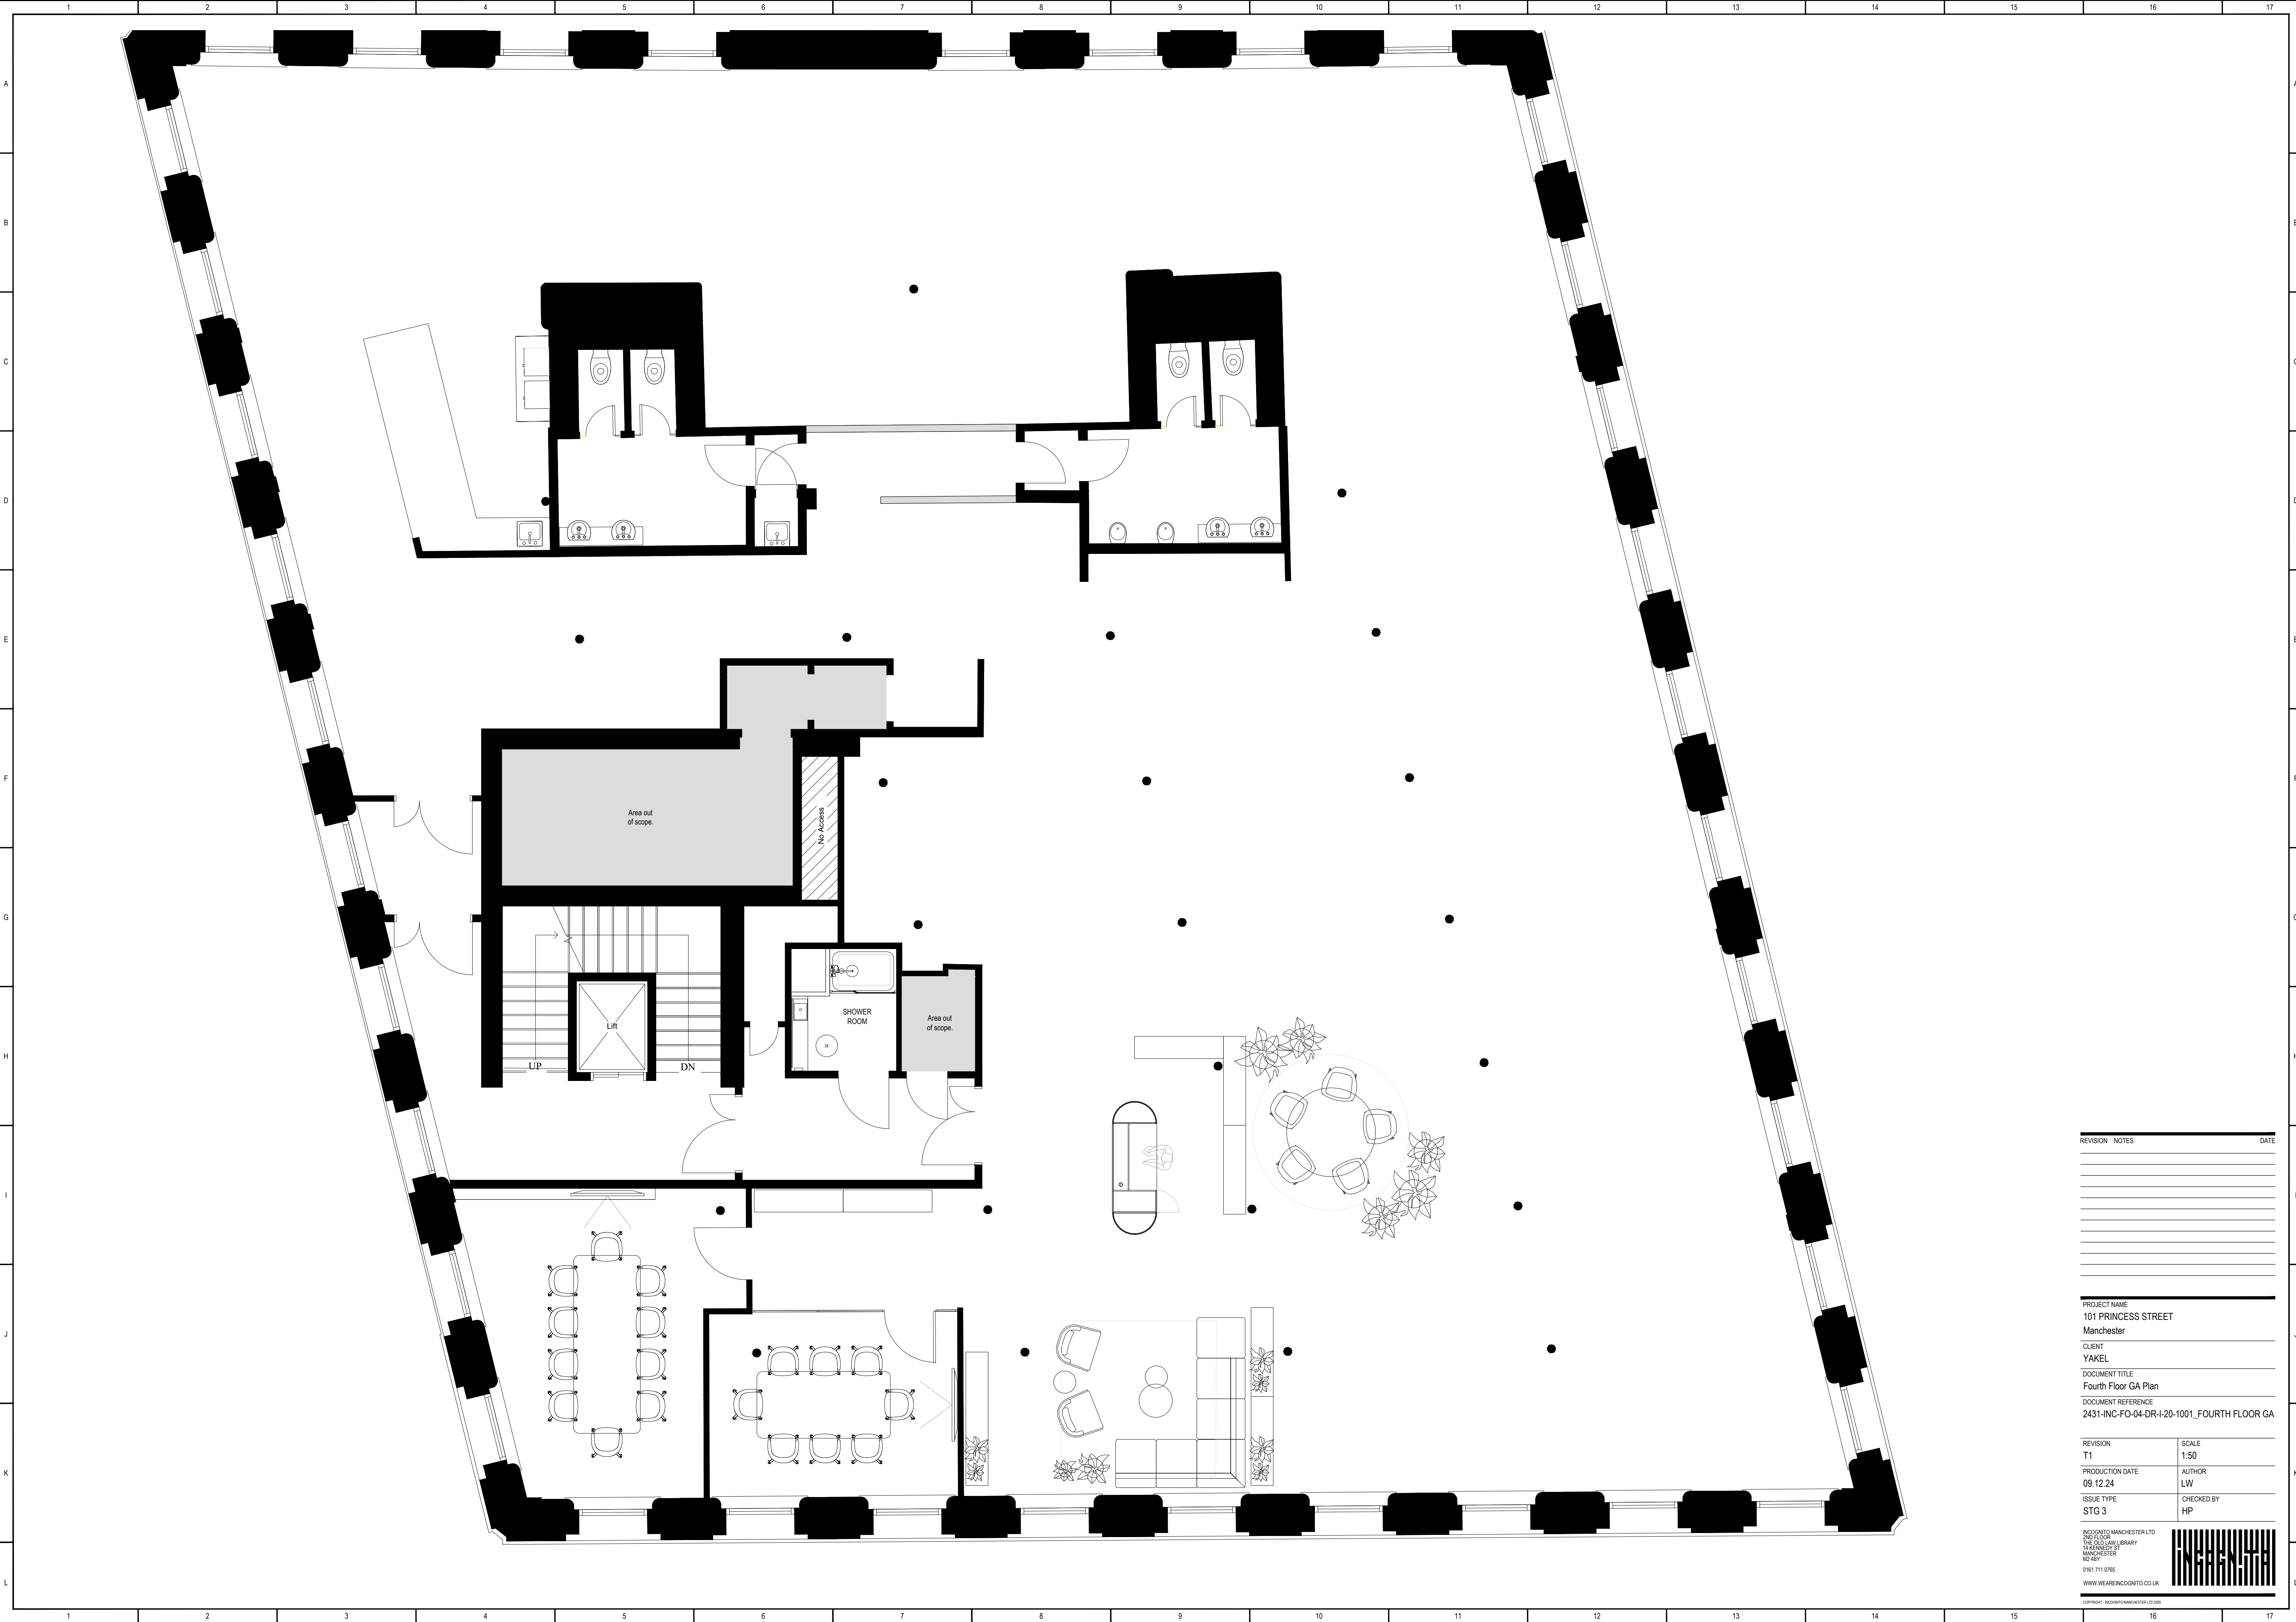

REVISION	NOTES	DATE

PROJECT NAME
101 PRINCESS STREET
Manchester

CLIENT
YAKEL

DOCUMENT TITLE
Fourth Floor GA Plan

DOCUMENT REFERENCE
2431-INC-FO-04-DR-I-20-1001_FOURTH FLOOR GA

REVISION T1	SCALE 1:50
PRODUCTION DATE 09.12.24	AUTHOR LW
ISSUE TYPE STG 3	CHECKED BY HP