


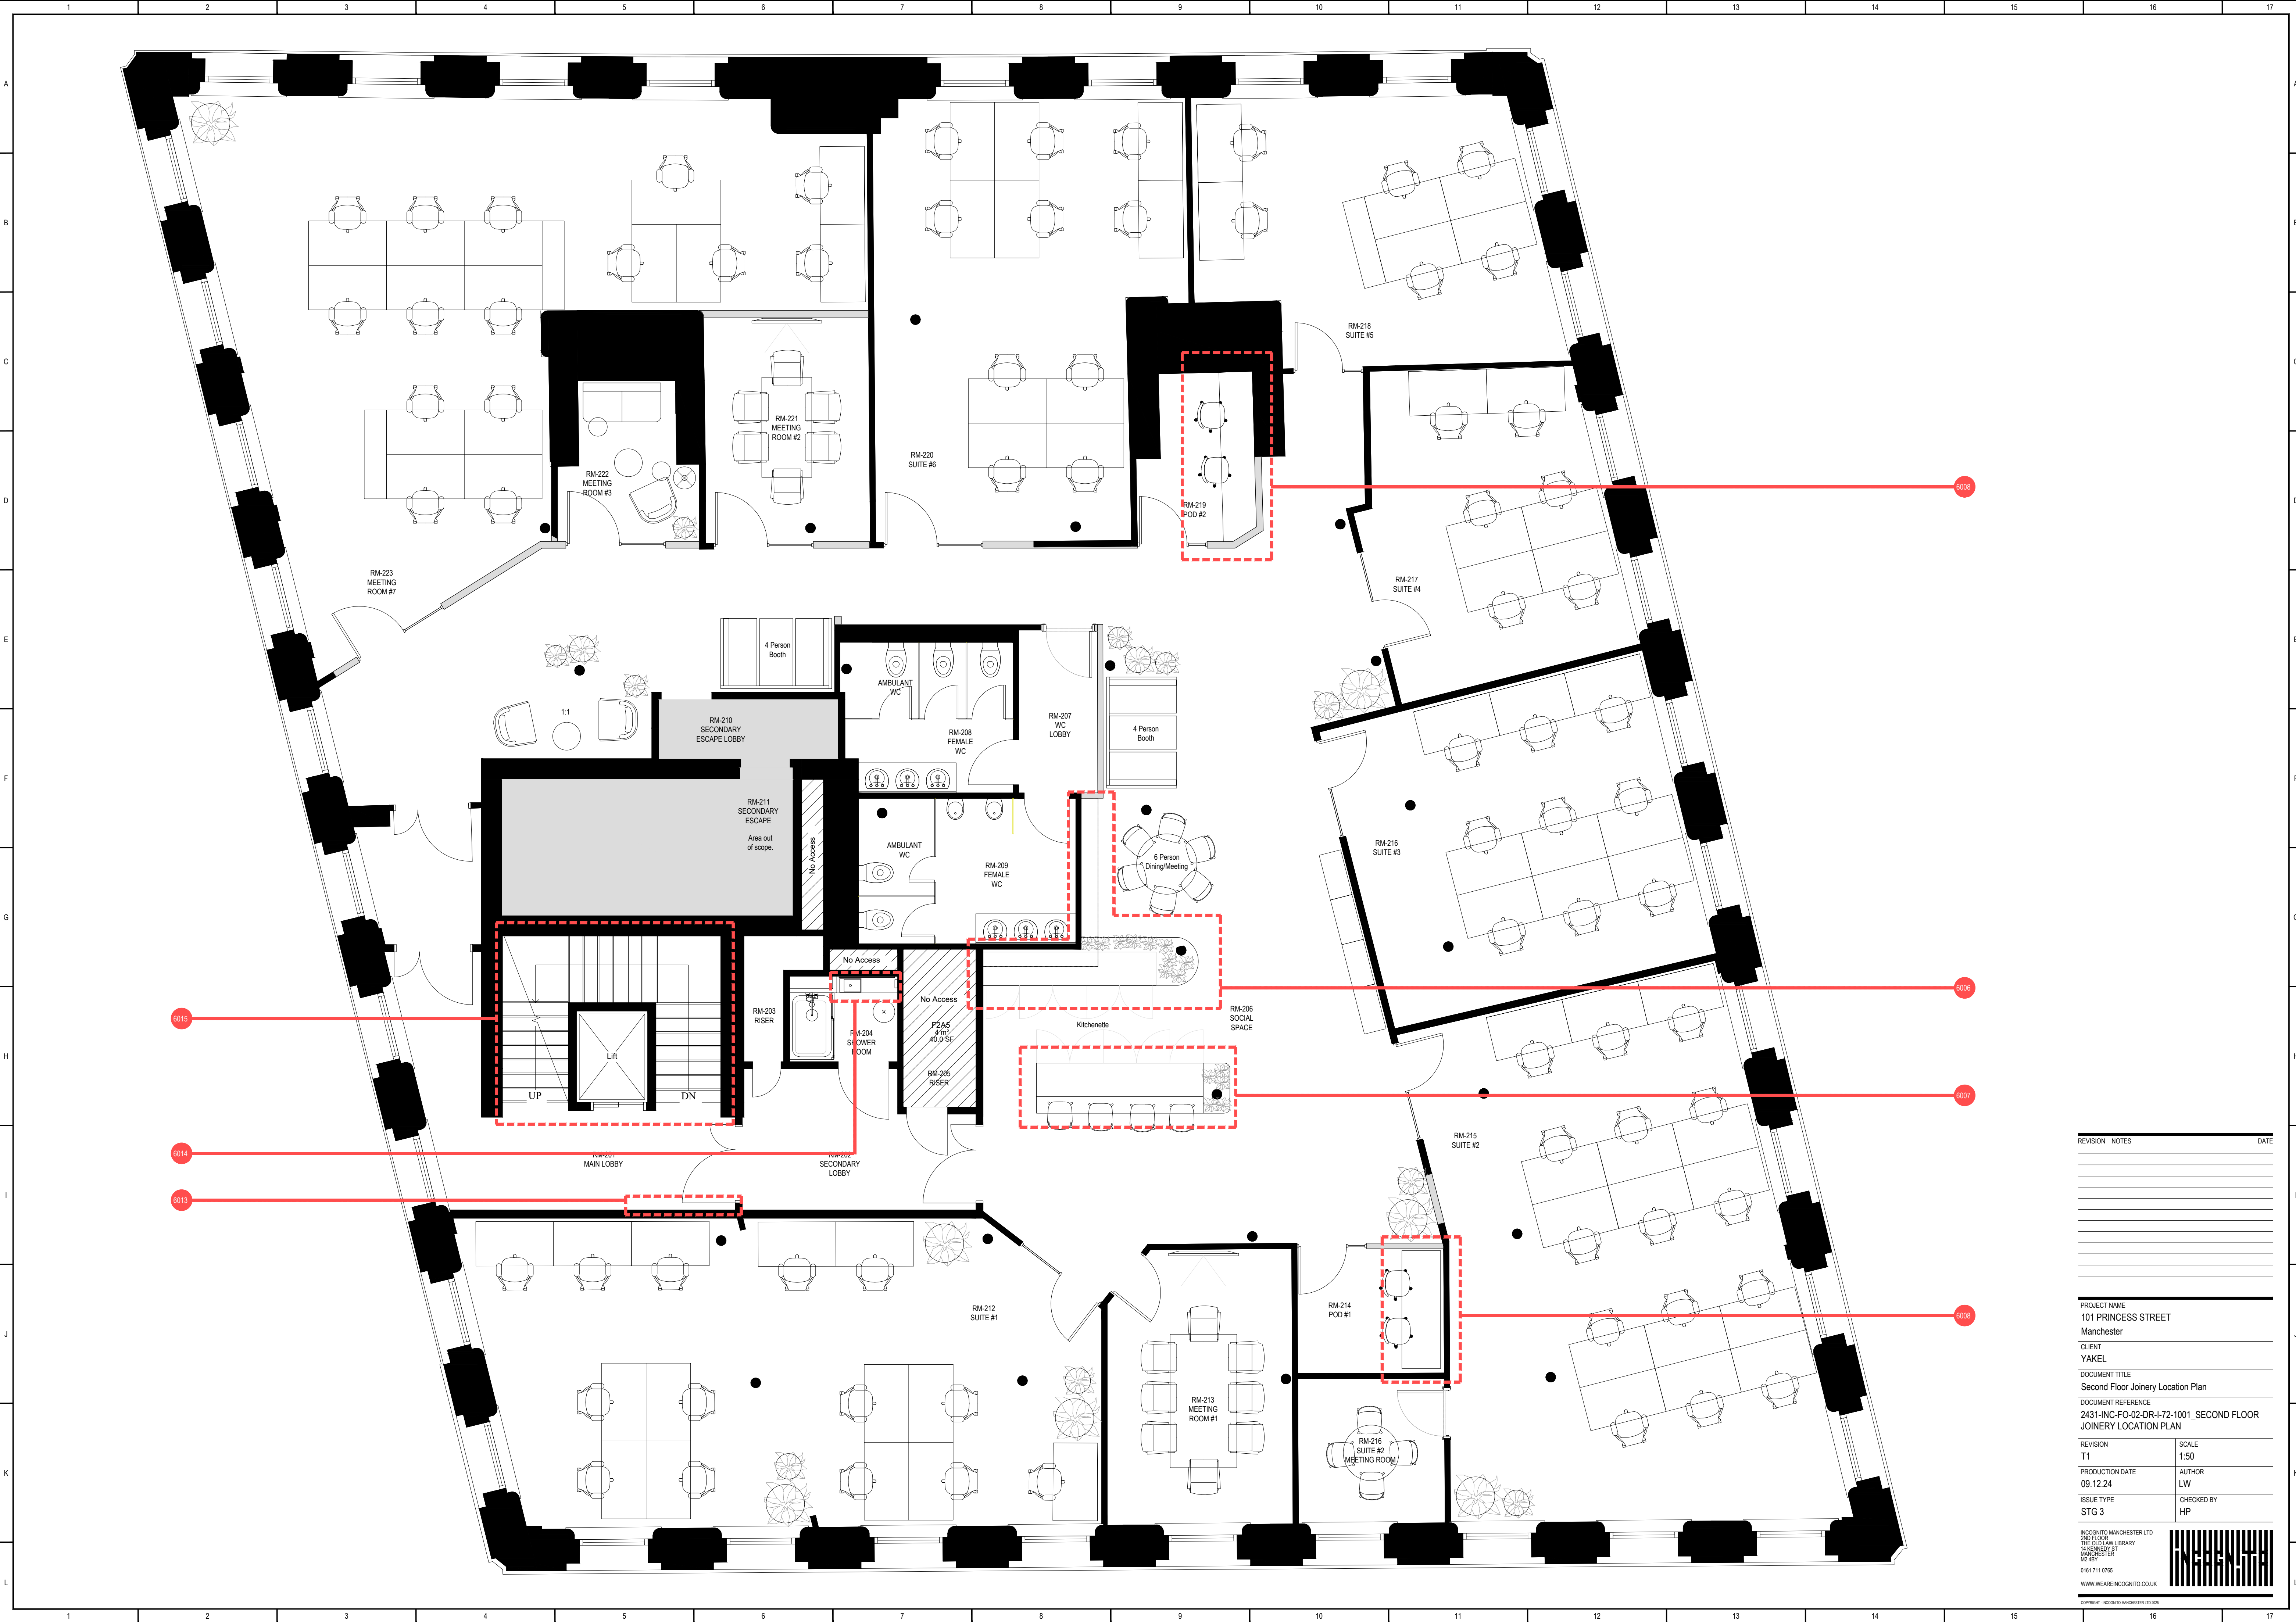

REVISION	NOTES	DATE

PROJECT NAME
101 PRINCESS STREET
Manchester

CLIENT
YAKEL

DOCUMENT TITLE
Second Floor Joinery Location Plan

DOCUMENT REFERENCE
2431-INC-FO-02-DR-172-1001_SECOND FLOOR JOINERY LOCATION PLAN

REVISION T1	SCALE 1:50
PRODUCTION DATE 09.12.24	AUTHOR LW
ISSUE TYPE STG 3	CHECKED BY HP