




THE COPYRIGHT OF THIS DRAWING IS HELD BY TeDS (ELECTRICAL) LTD, AND NO REPRODUCTION IS ALLOWED WITHOUT PRIOR WRITTEN AND SIGNED PERMISSION.

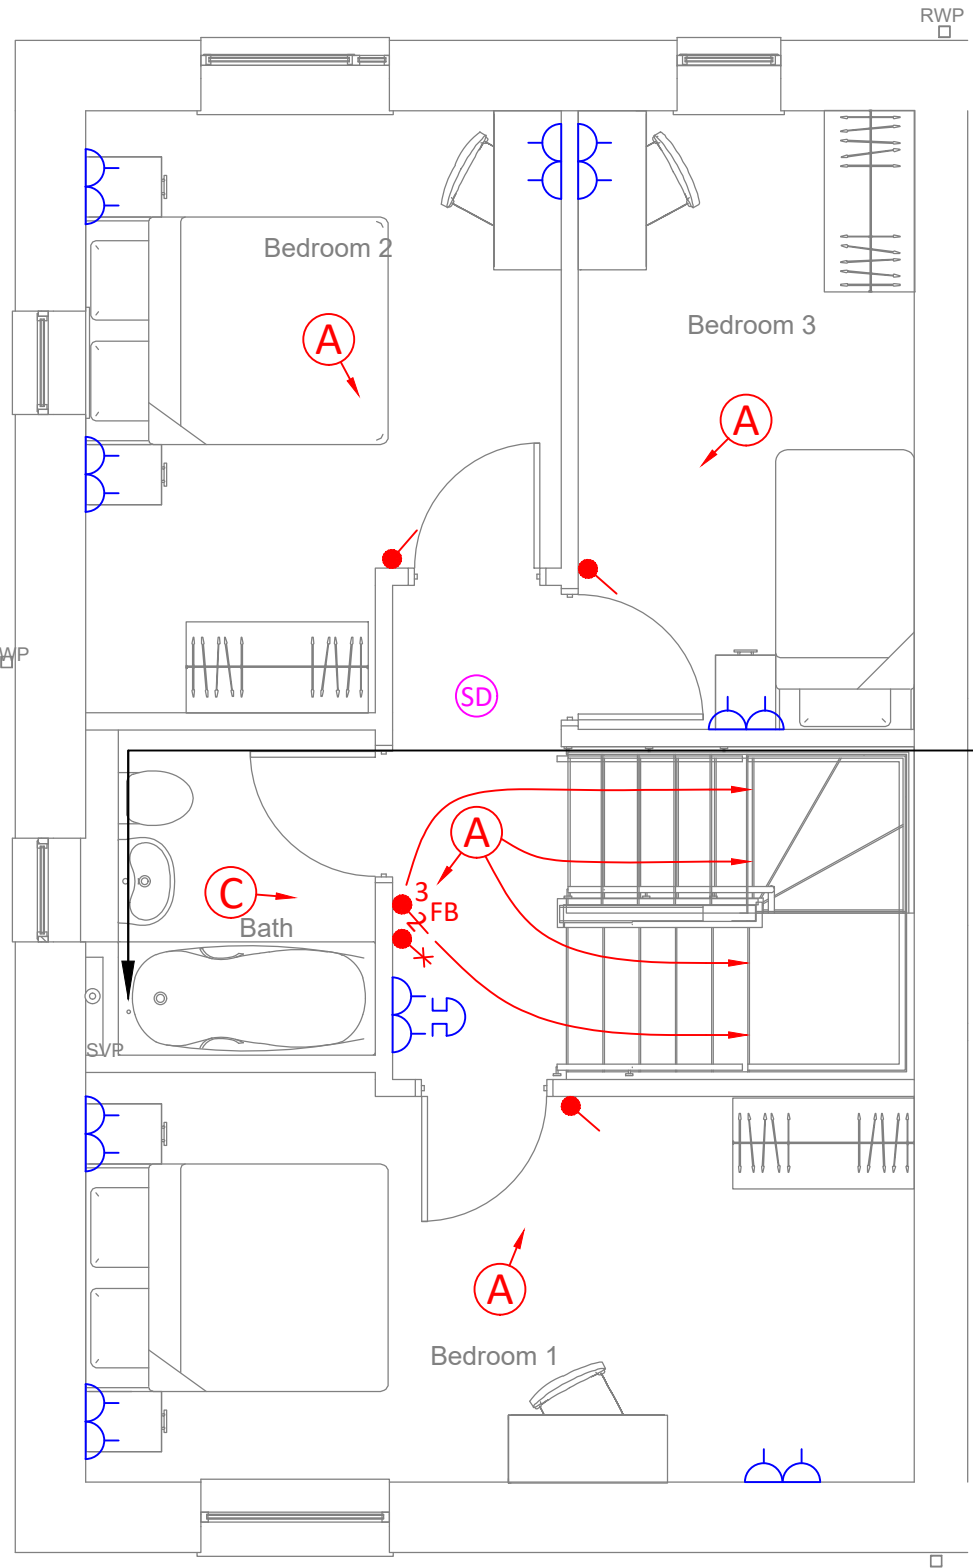


FIRST FLOOR

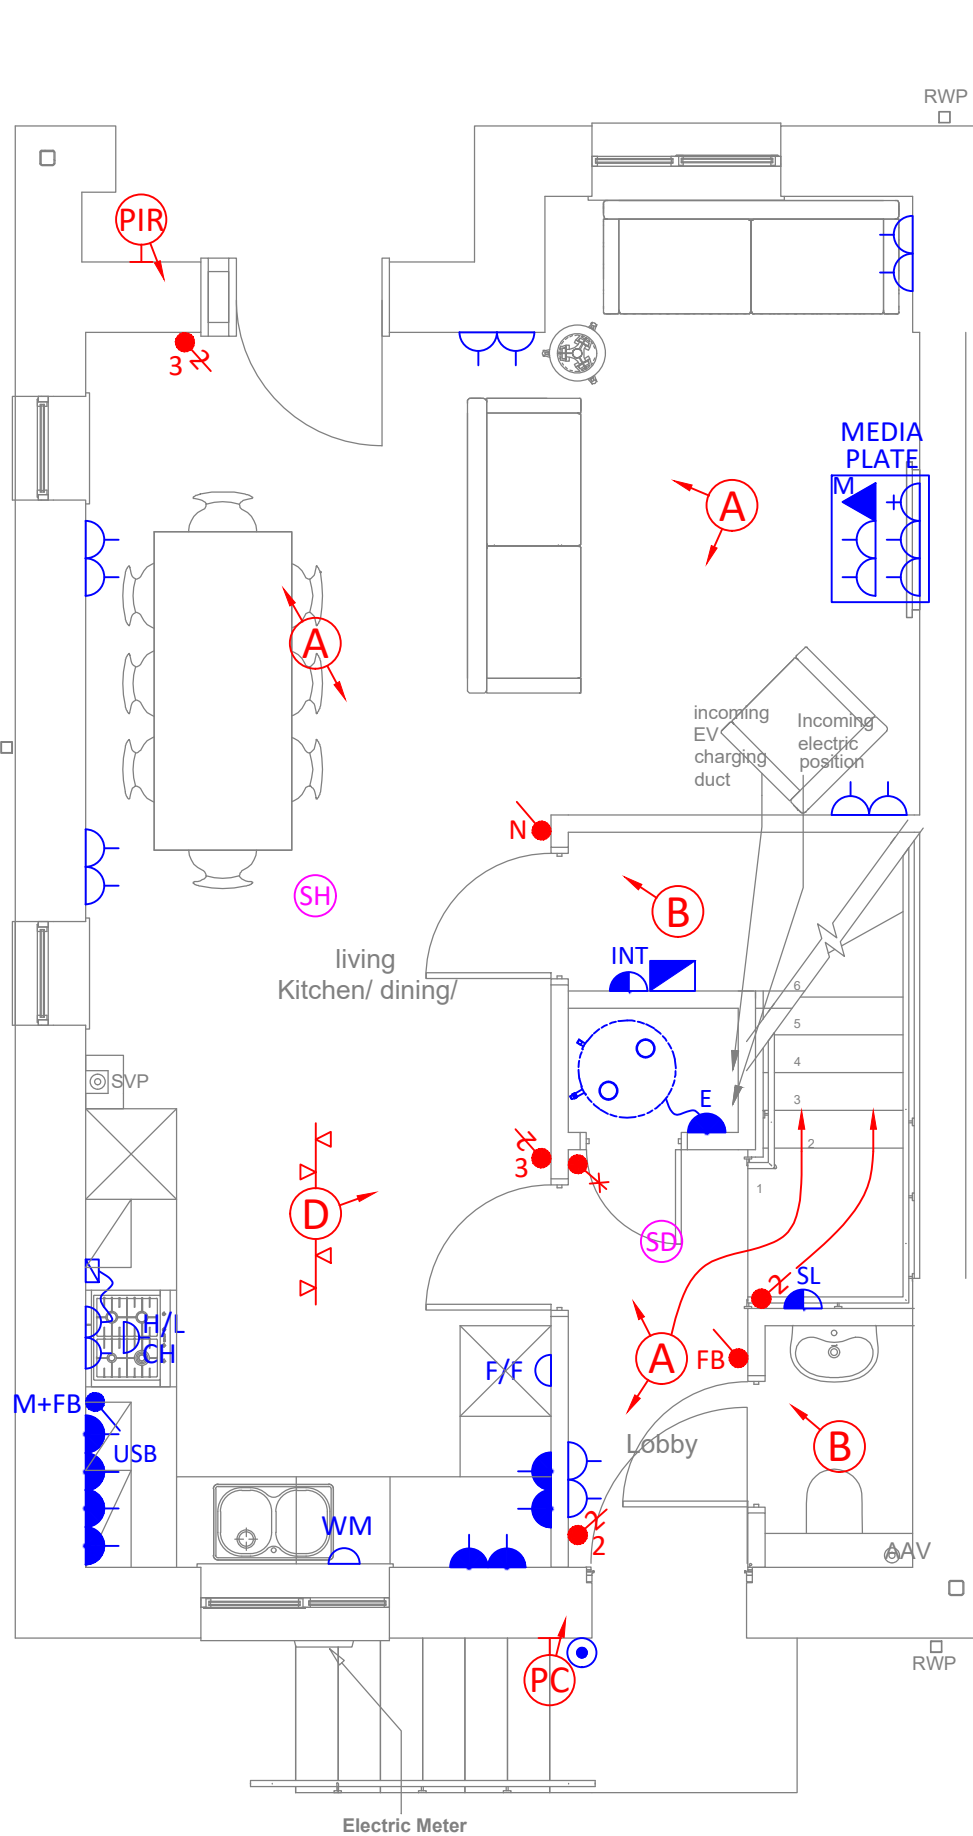


HOUSE TYPE 1
GROUND FLOOR

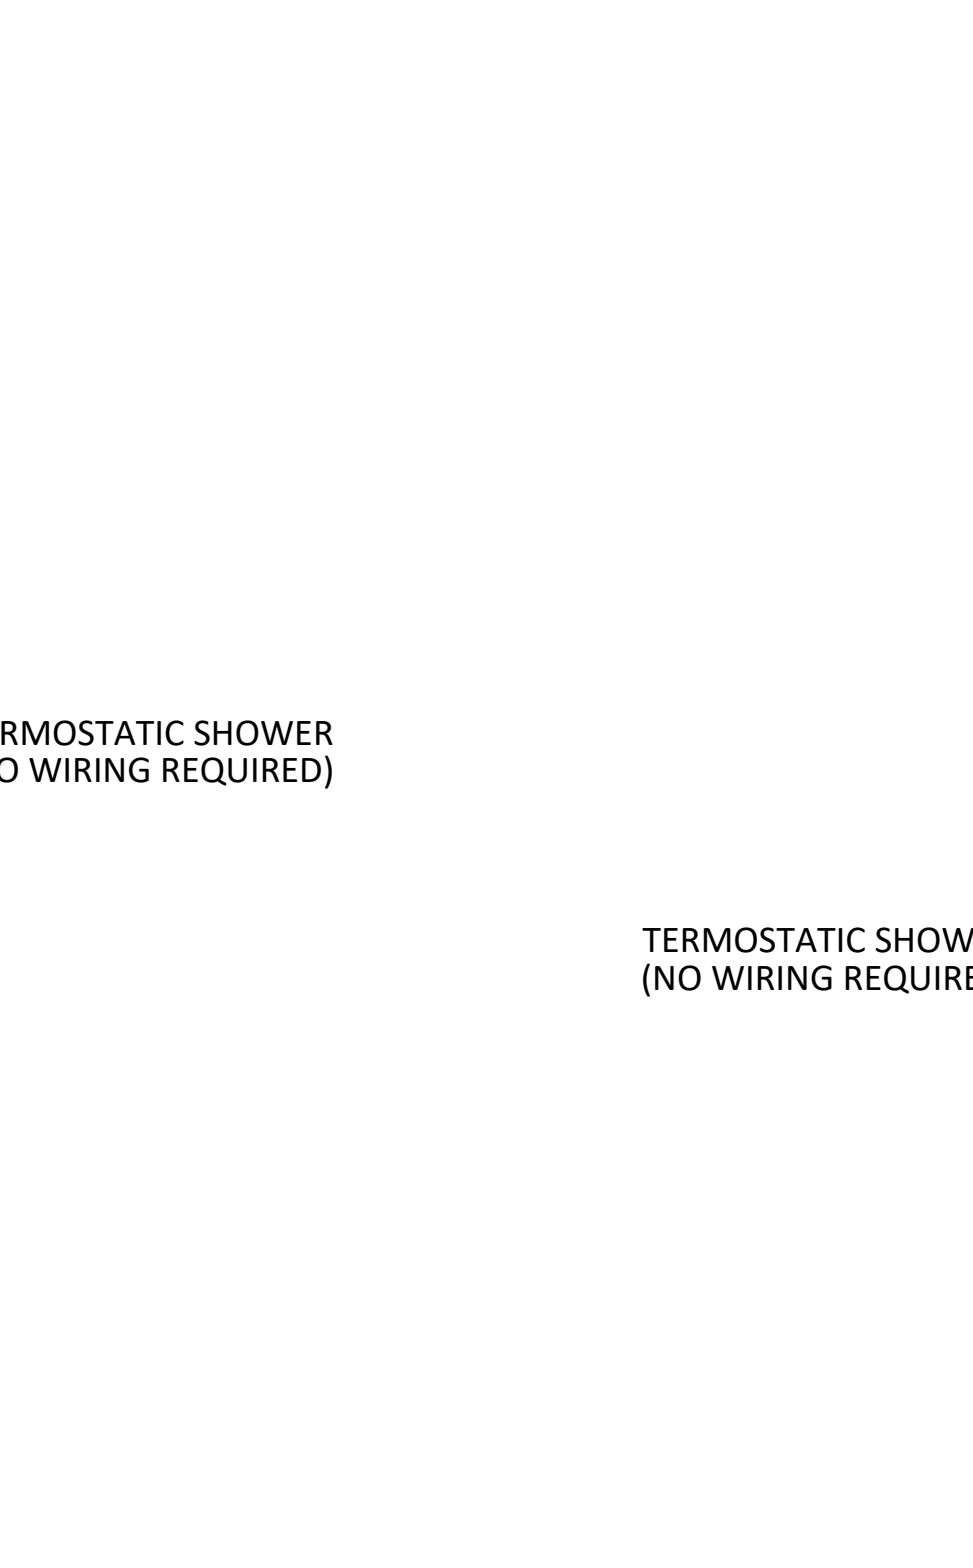


FIRST FLOOR

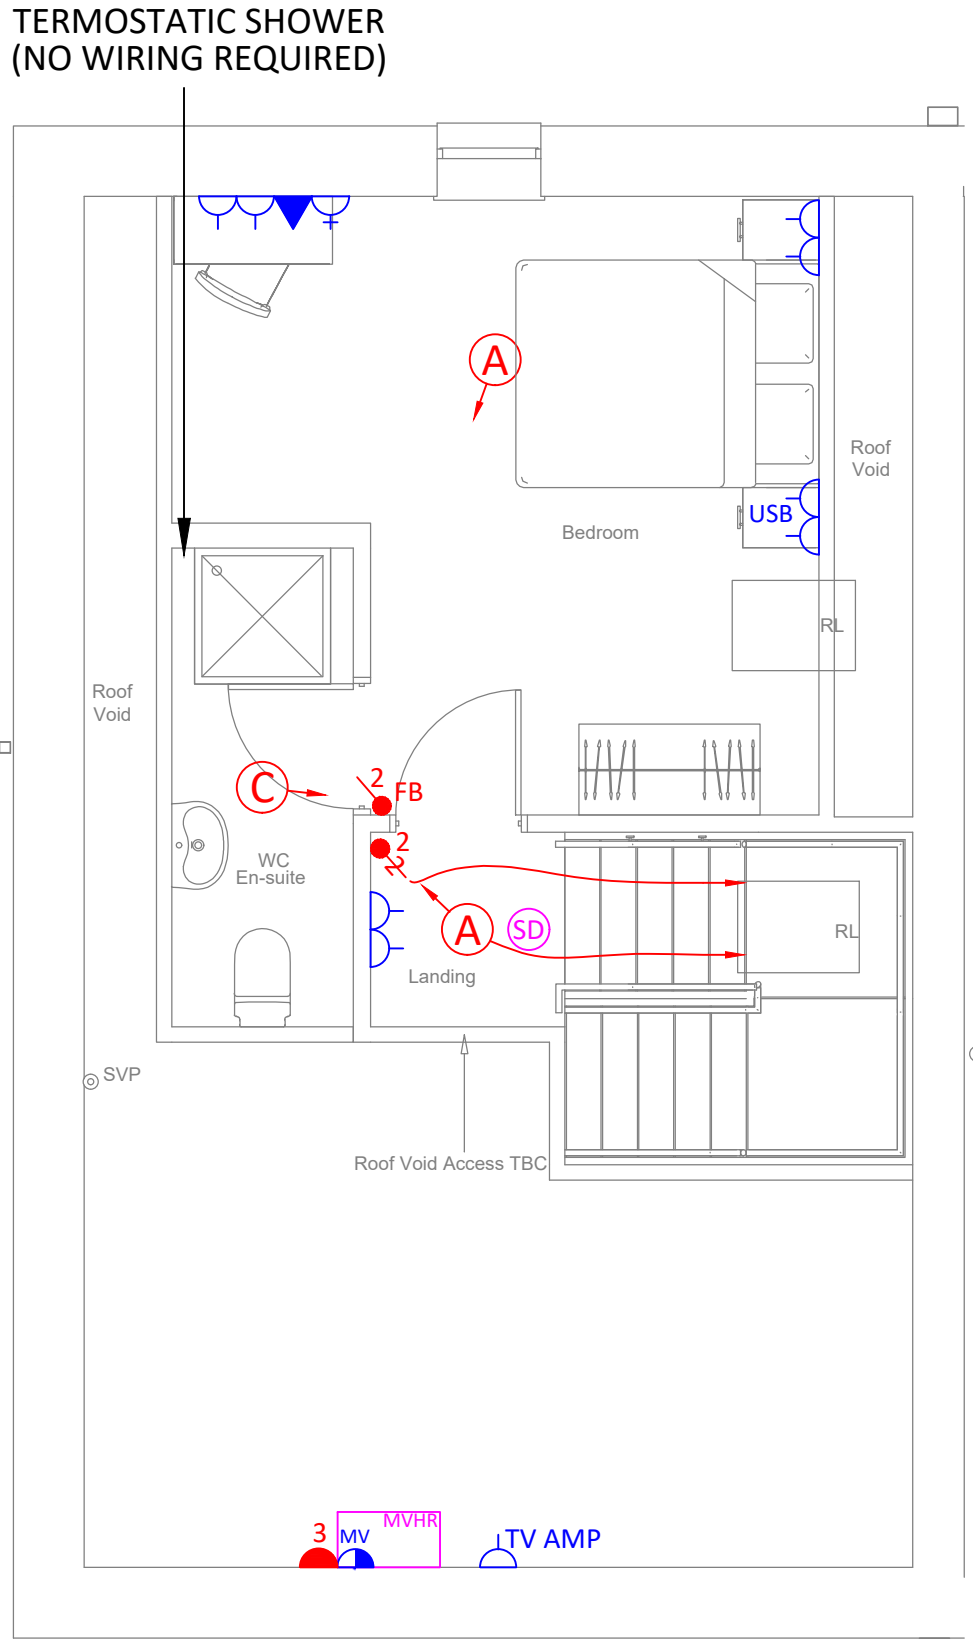


SECOND FLOOR

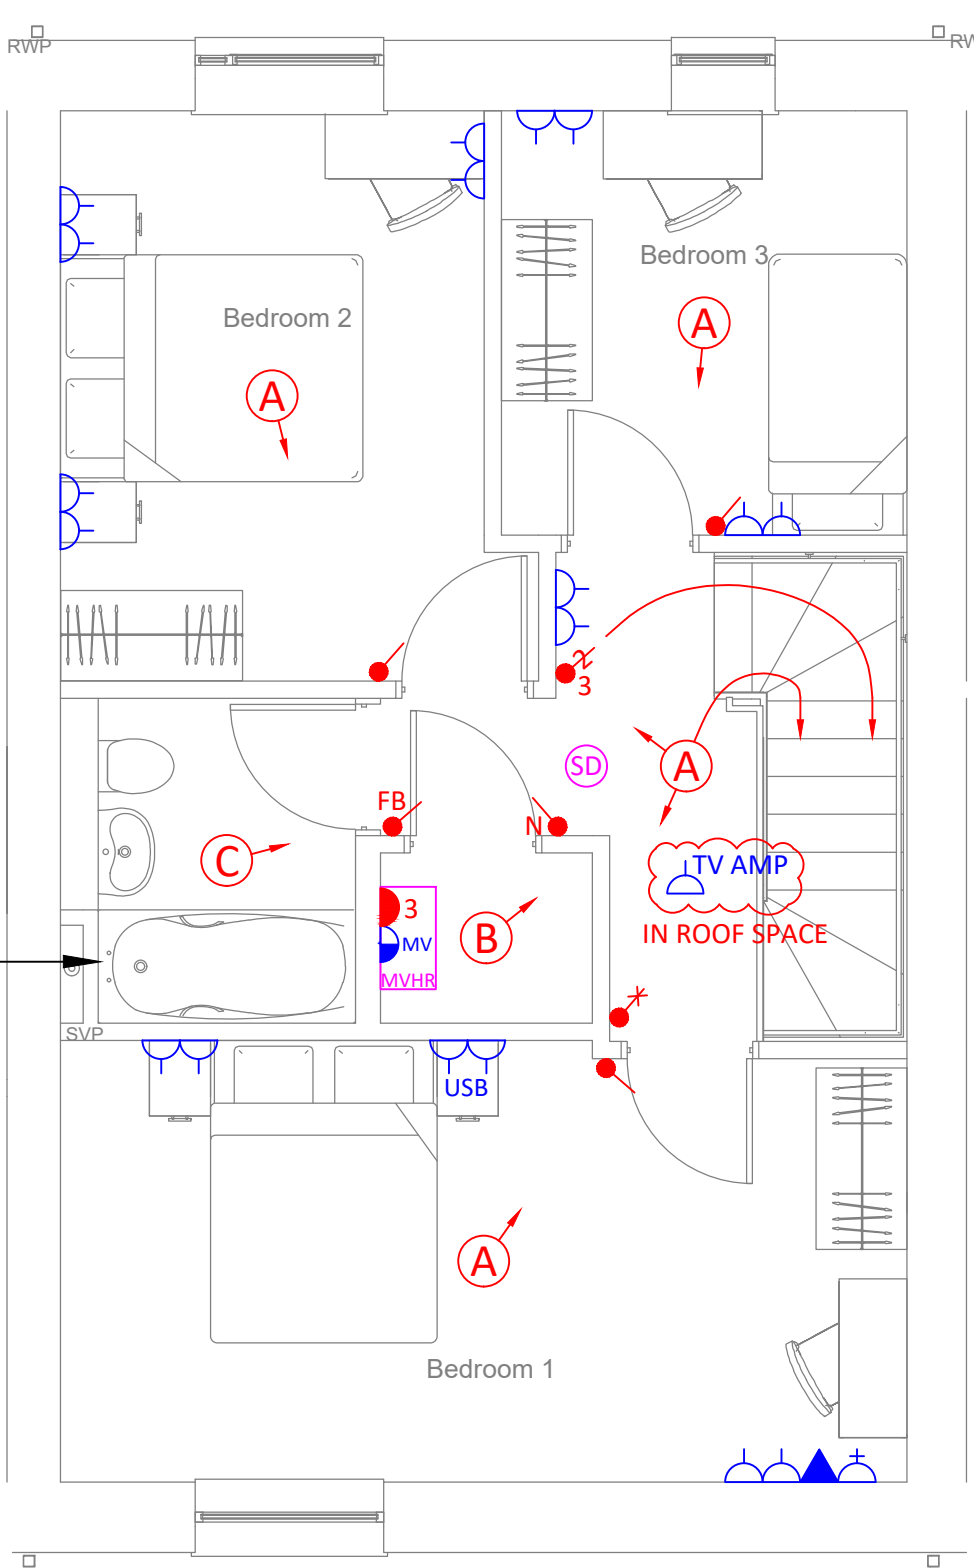


FIRST FLOOR

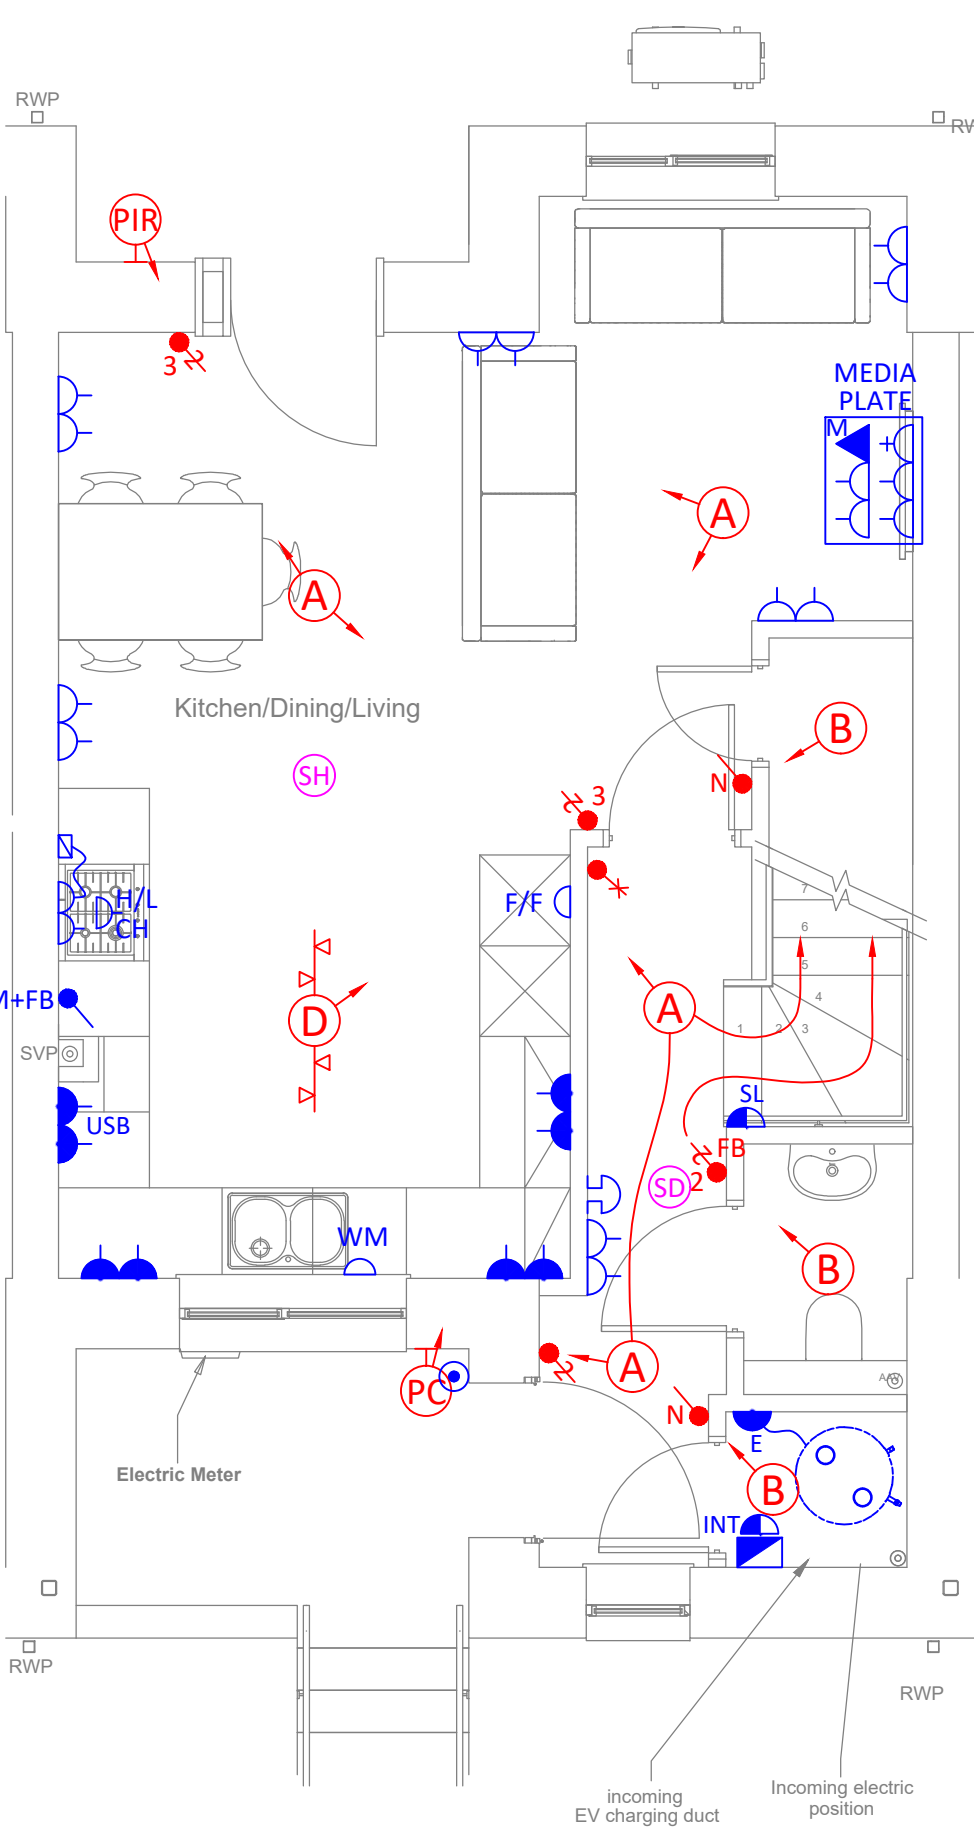

HOUSE TYPE 2
GROUND FLOOR

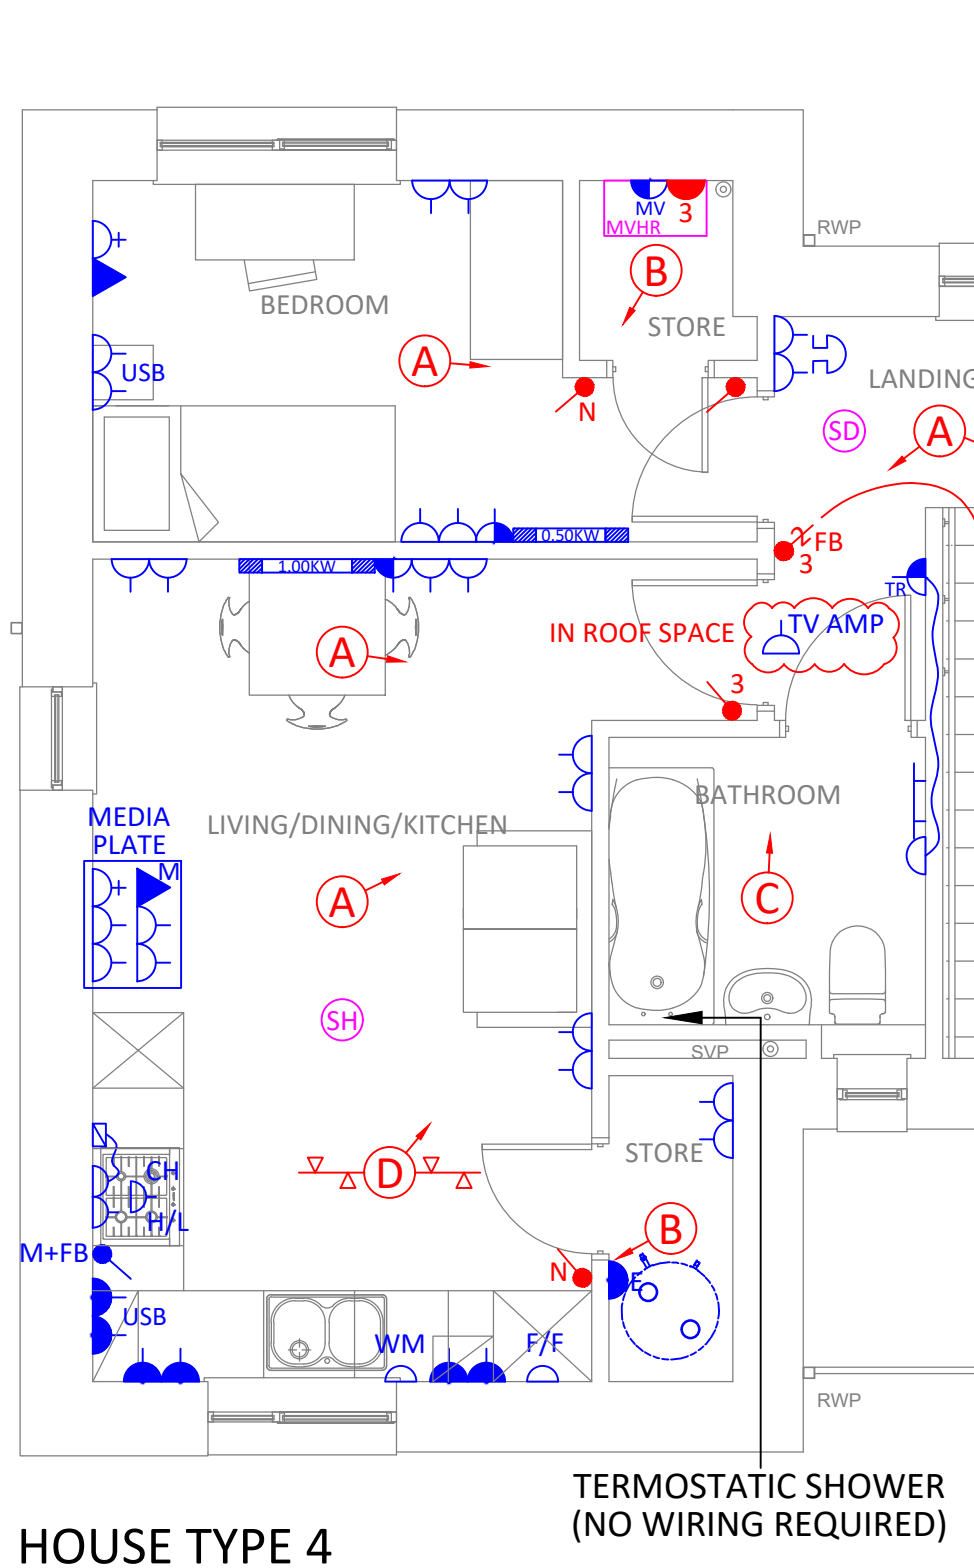


HOUSE TYPE 4
FIRST FLOOR

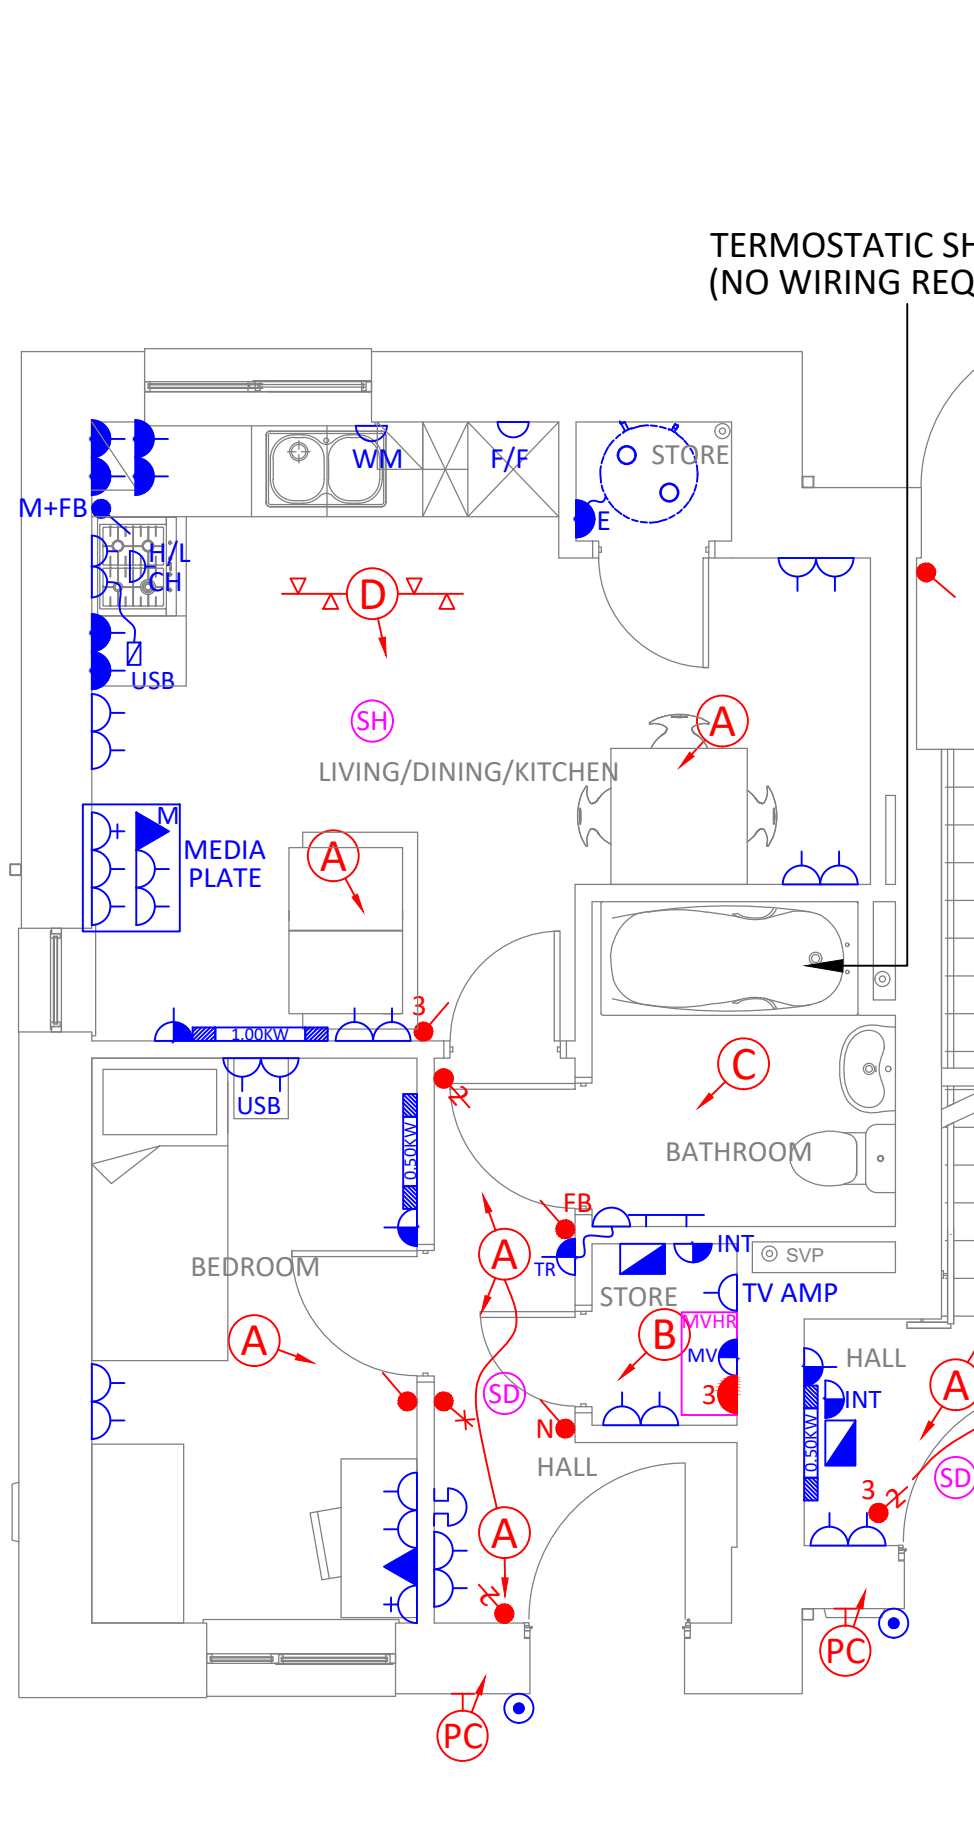

HOUSE TYPE 3
GROUND FLOOR

TYPICAL ARRANGEMENTS

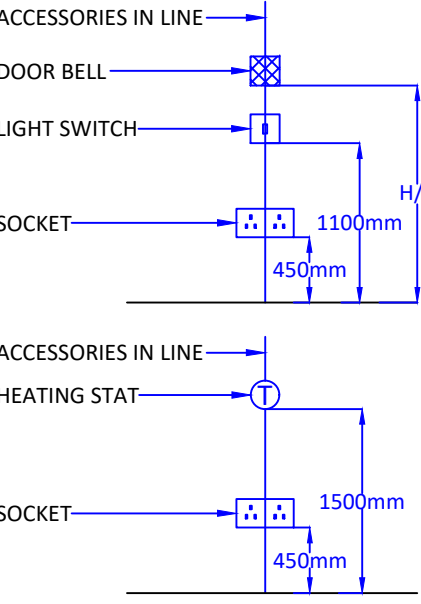


HYCO ACCONA PANEL HEATERS




Product Code	Height (mm)	Width (mm)	Depth (mm)	Weight (kg)
AC500T	400	460	90	3.4
AC1000T	400	460	90	3.4
AC1500T	400	595	90	4.7
AC2000T	400	830	90	5.7
AC2400T	400	950	90	7.4


ATLANTIC AH571714
TOWEL RAIL

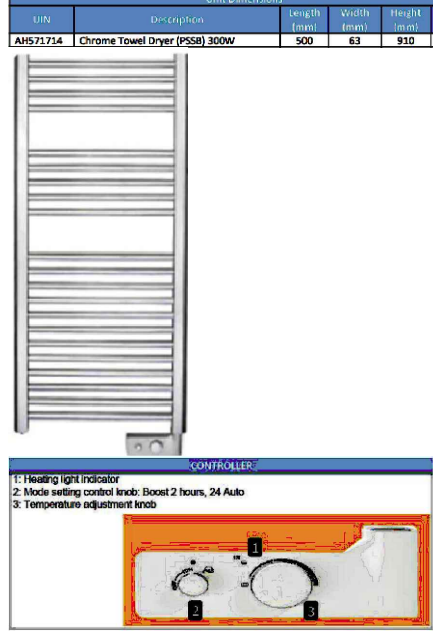

MULTIGANG ARRANGEMENT

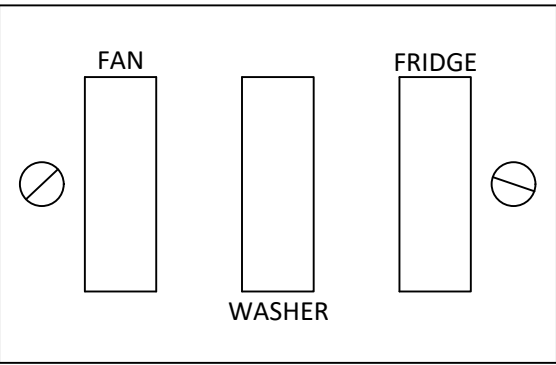

KITCHEN SETTING OUT

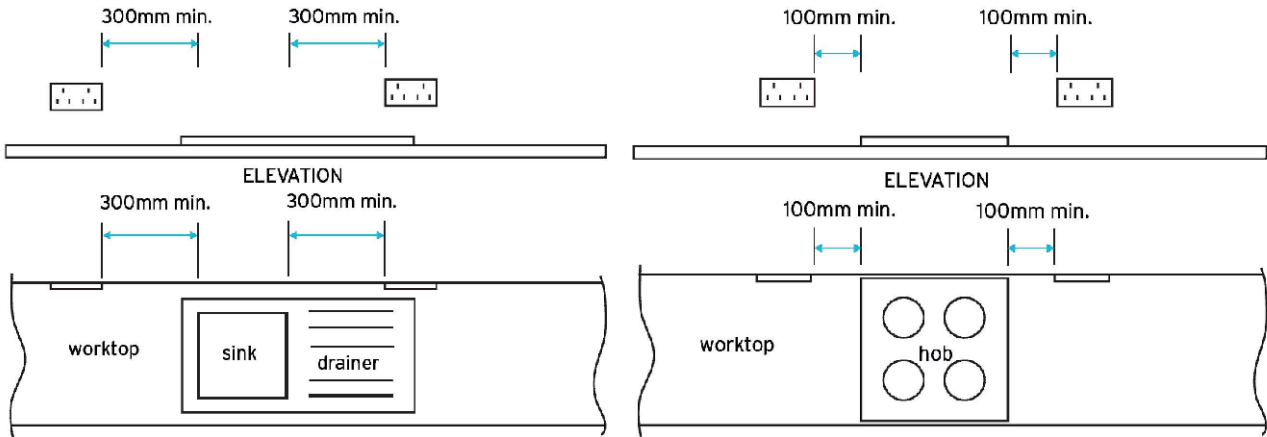

MOUNTING HEIGHTS


ITEM	HEIGHT	REFERENCE POINT
CONSUMER UNIT	1350mm - 1450mm	TO CENTRE LINE OF MCB
LIGHT SWITCHES	1100mm	TO UNDERSIDE
GENERAL SOCKETS	450mm	TO UNDERSIDE
KITCHEN ACCESSORIES	1100mm	TO UNDERSIDE
BT OUTLET	450mm	TO UNDERSIDE
TV OUTLET	450mm	TO UNDERSIDE

ANNOTATIONS

CH	COOKER HOOD
E	CYLINDER CONTROL
F/F	FRIDGE FREEZER
H/L	HIGH LEVEL
INT	INTRUDER ALARM
SL	STAIRLIFT
TR	TOWEL RAIL
WM	WASHING MACHINE

SYMBOL KEY & PROPOSED MATERIALS			
SYMBOL	DESCRIPTION	MANUFACTURER / CODE	PICTURE
	CONSUMER UNIT	WYLEX WM1773/1 1W SRG SPLIT	
	6A MCB FOR ABOVE	WYLEX NHXLB06	
	16A MCB FOR ABOVE	WYLEX NHXLB16	
	32A MCB FOR ABOVE	WYLEX NHXLB32	
	40A MCB FOR ABOVE	NMT25PD3W/1 Type 2 SPD	
	SURGE PROTECTION DEVICE FOR ABOVE	HAGER 624SEL2125C6	
	PENDANT LAMPHOLDER	CLICK PRC033	
	BATTEN LAMPHOLDER	CLICK PRC016	
	330mm CIRCULAR FITTING C/W CHROME BEZEL	ROBUS R100LED-01 LED GOLF 10W	
	4 BAR SPOT LIGHT	SABXY G5503177 PALERMO BAR	
	EXTERNAL LUMINAIRE C/W PHOTO-CELL	MINISUN 19720 S/STEEL UP/DOWN LIGHT C/W PHOTO-CELL	
	1 WAY LIGHT SWITCH (NUMBER DENOTES GANG)	CLICK POLAR PRW011-PRW013	
	2 WAY LIGHT SWITCH (NUMBER DENOTES GANG)	CLICK POLAR PRW011-PRW013	
	DENOTES NEON SWITCH	CLICK POLAR PRW023	
	DENOTES DOUBLE POLE SWITCH FOR FAN BOOST	CLICK POLAR	
	INTERMEDIATE LIGHT SWITCH	CLICK POLAR PRW025	
	MEDIA PLATE	CLICK MP606PW 4X13A	
	BLANK INSERT FOR ABOVE	CLICK MM450WH	
	TV INSERT FOR ABOVE	CLICK MM410WH	
	TELEPHONE INSERT FOR ABOVE	CLICK MM465WH	
	1G SWITCHED SOCKET	CLICK POLAR PRW035	
	2G SWITCHED SOCKET WITH USB	CLICK POLAR PRW780	
	2G SWITCHED SOCKET	CLICK POLAR PRW036	
	AS ABOVE BUT ABOVE WORKTOP	CLICK POLAR PRW036	
	1G UNSWITCHED SOCKET	CLICK POLAR PRW030	
	SWITCHED FUSED SPUR	CLICK POLAR PRW051	
	UNSWITCHED FUSED SPUR	CLICK POLAR PRW050	
	COOKER CONTROL UNIT (2G) CONTROLLING LOW LEVEL OUTLET & 1G SOCKET	CLICK POLAR PRW204	
	TV OUTLET	CLICK POLAR PRW065	
	BT OUTLET ('M' DENOTES MASTER)	CLICK POLAR PRW120 & PRW125	
	KITCHEN MULTIGANG C/W WASHER/FRIDGE/FAN INSERTS	CLICK POLAR PRW20403	
	SMOKE DETECTOR	AICO E13016	
	MULTI SENSOR SMOKE & HEAT DETECTOR	AICO E13024	
	DOOR BELL PUSH & CHIME	BYRON 720K	
	PANEL HEATER	ACCONA AC500T / AC1000T	
	CHROME TOWEL RAIL	ATLANTIC AH571714	

LOUNGE MEDIA
PLATE

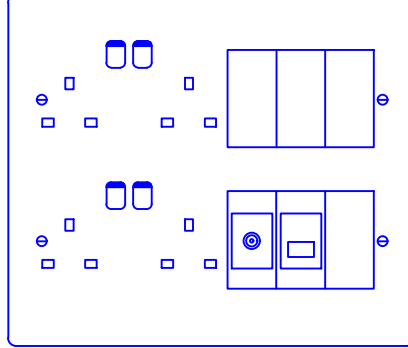

REV	DESCRIPTION	DATE
B	HOUSE TYPE 4 BEDROOM TV & BT MOVED	30/01/2025
A	REVISED TO CLIENTS COMMENTS	06/01/2025
ISSUE		
PRELIMINARY		
CLIENT JOHN SOUTHWORTH BUILDING FUTURES TODAY		
PROJECT PARKMOUNT		
TITLE HOUSE TYPES 1, 2, 3 & 4 ELECTRICAL INSTALLATION		
SCALE: 1:50@A1	DRAWN: SG	
DATE: NOV 2024	CHECKED: MM	
DRAWING No. P0280/HT	REV: B	
TeDS (ELECTRICAL) LTD ST MARK'S HOUSE, 29 WEST STREET, DUKINFIELD, CHESHIRE, SK16 4PL TEL: 0161 330 7506 EMAIL : design@tedstd.co.uk		