


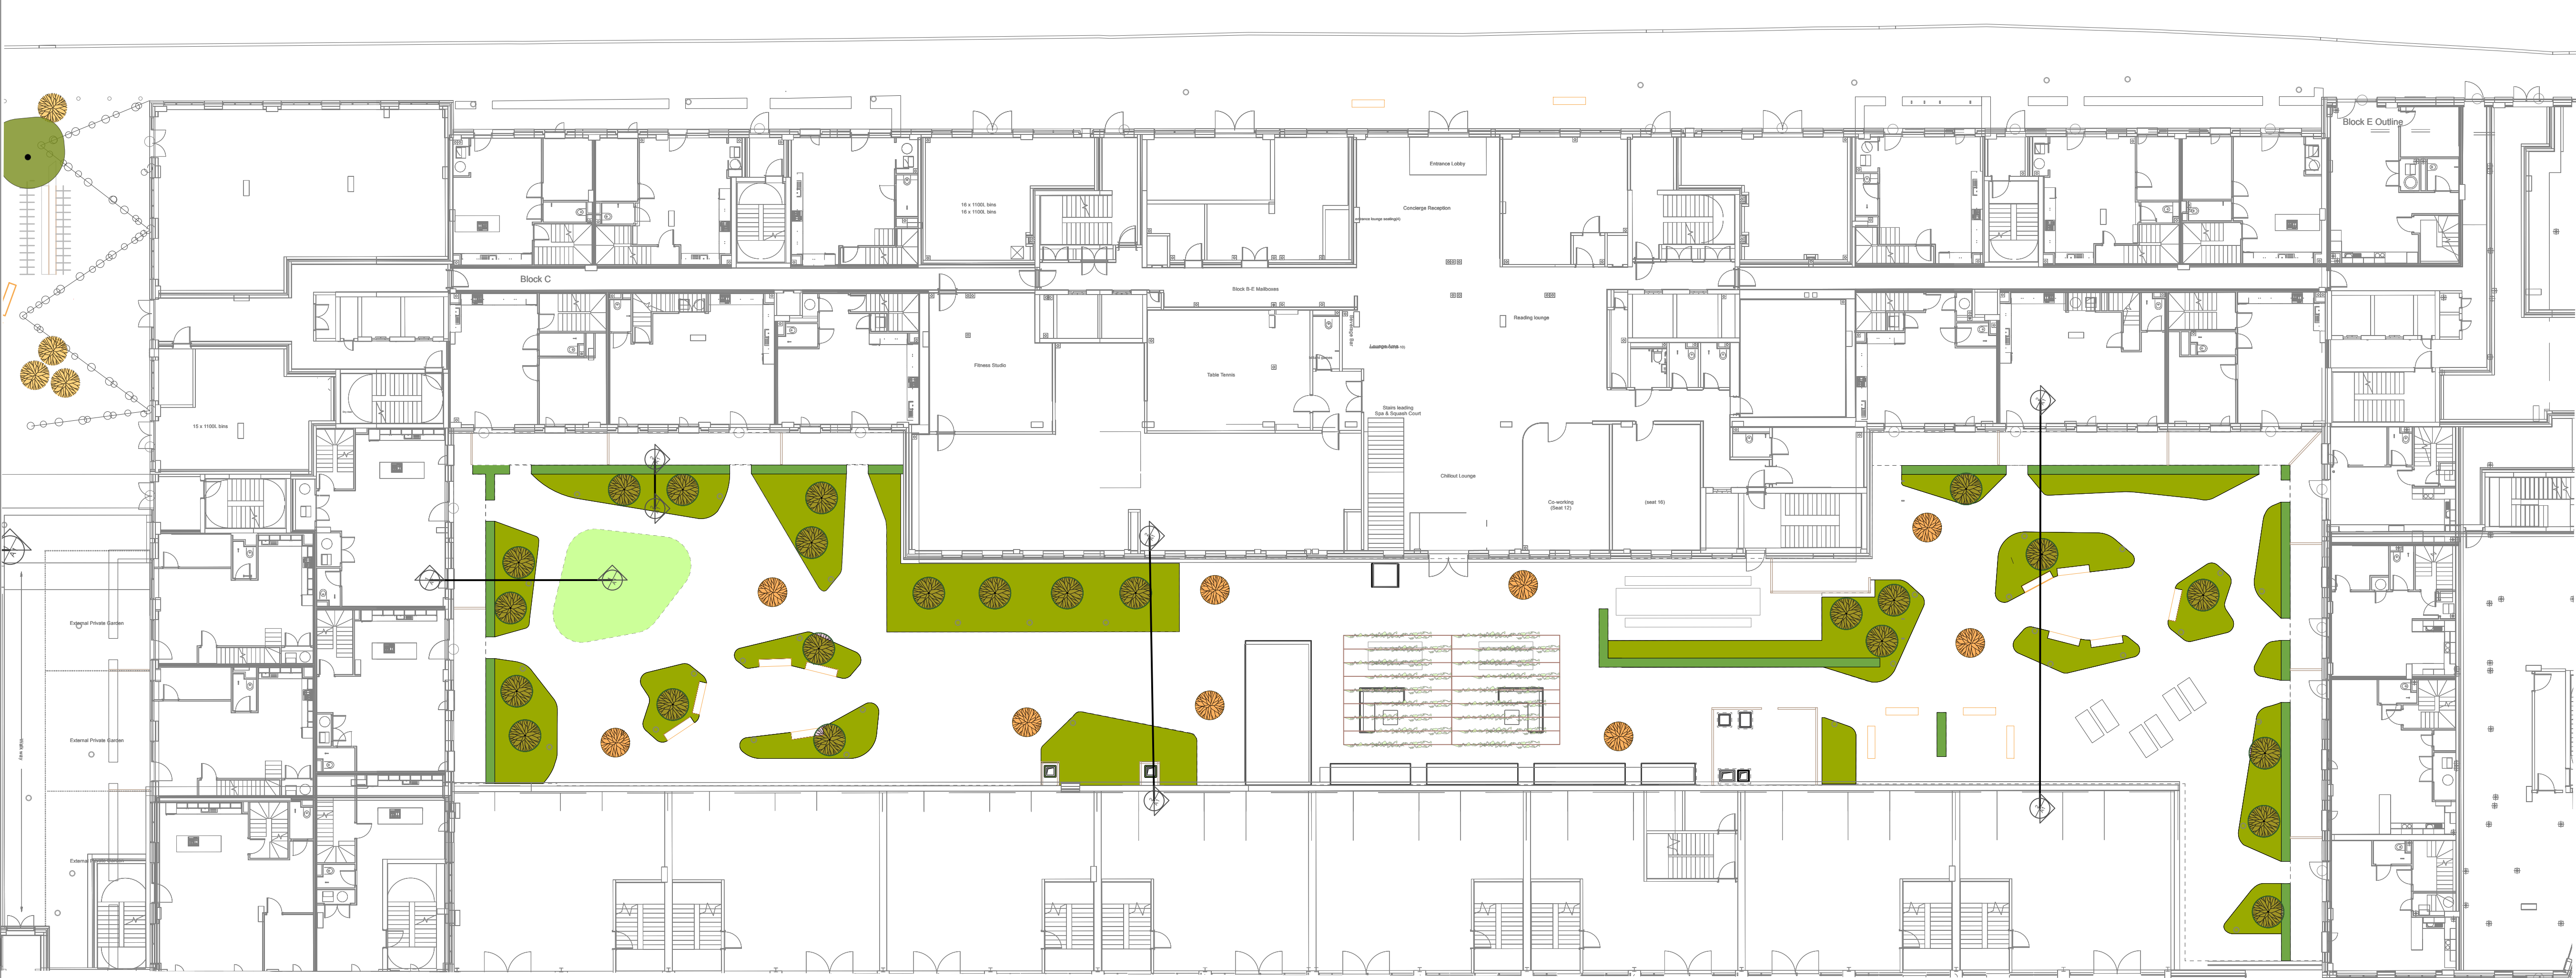

1 Soft Landscape to Podium
Scale: 1:200

No dimensions are to be scaled from this drawing. All dimensions are to be checked on site.
Area measurements for indicative purposes only.

This drawing is the property of Wright Landscapes Limited. No part of the drawing may be reproduced in any manner without permission from Wright Landscapes Limited.

All Wright Landscapes drawings to read in conjunction with architectural / engineers plans & details.

SOFTWORKS

- S1 - ORNAMENTAL PLANTING**
- Refer to planting plan / Schedule
- S2 - HEDGE PLANTING**
- Refer to planting plan / Schedule
- S3 - ORNAMENTAL SHRUB (POTS)**
- Refer to planting plan / Schedule
- S4 - ORNAMENTAL SHRUB (PLANTERS)**
- Refer to planting plan / Schedule
- LAWN**

S4-P02	07-06-24	For Comment	PH	NW
S4-P01	07-02-24	First Issue	NW	CB

Revision	Date	Description	Drawn	Approved
----------	------	-------------	-------	----------

WRIGHT LANDSCAPES LIMITED



E: info@wrightlandscapes.co.uk

W: www.wrightlandscapes.co.uk

T: 01244 541959

HEAD OFFICE
Pickmere Lane, Pickmere, Knutsford,
WAT6 0UL

CLIENT DOMIS CONSTRUCTION

PROJECT WATERHOUSE GARDENS

DRAWING Podium Softworks
TITLE

DATE	SCALE
06/02/2024	AS NOTED
DRAWN	SIZE
NW	A1
APPROVED	WORKSTAGE
CB	Stage 4

DRAWING NUMBER	SUITABILITY	REVISION
1174-WRI-XX-XX-DR-L-0006	S4	P02