


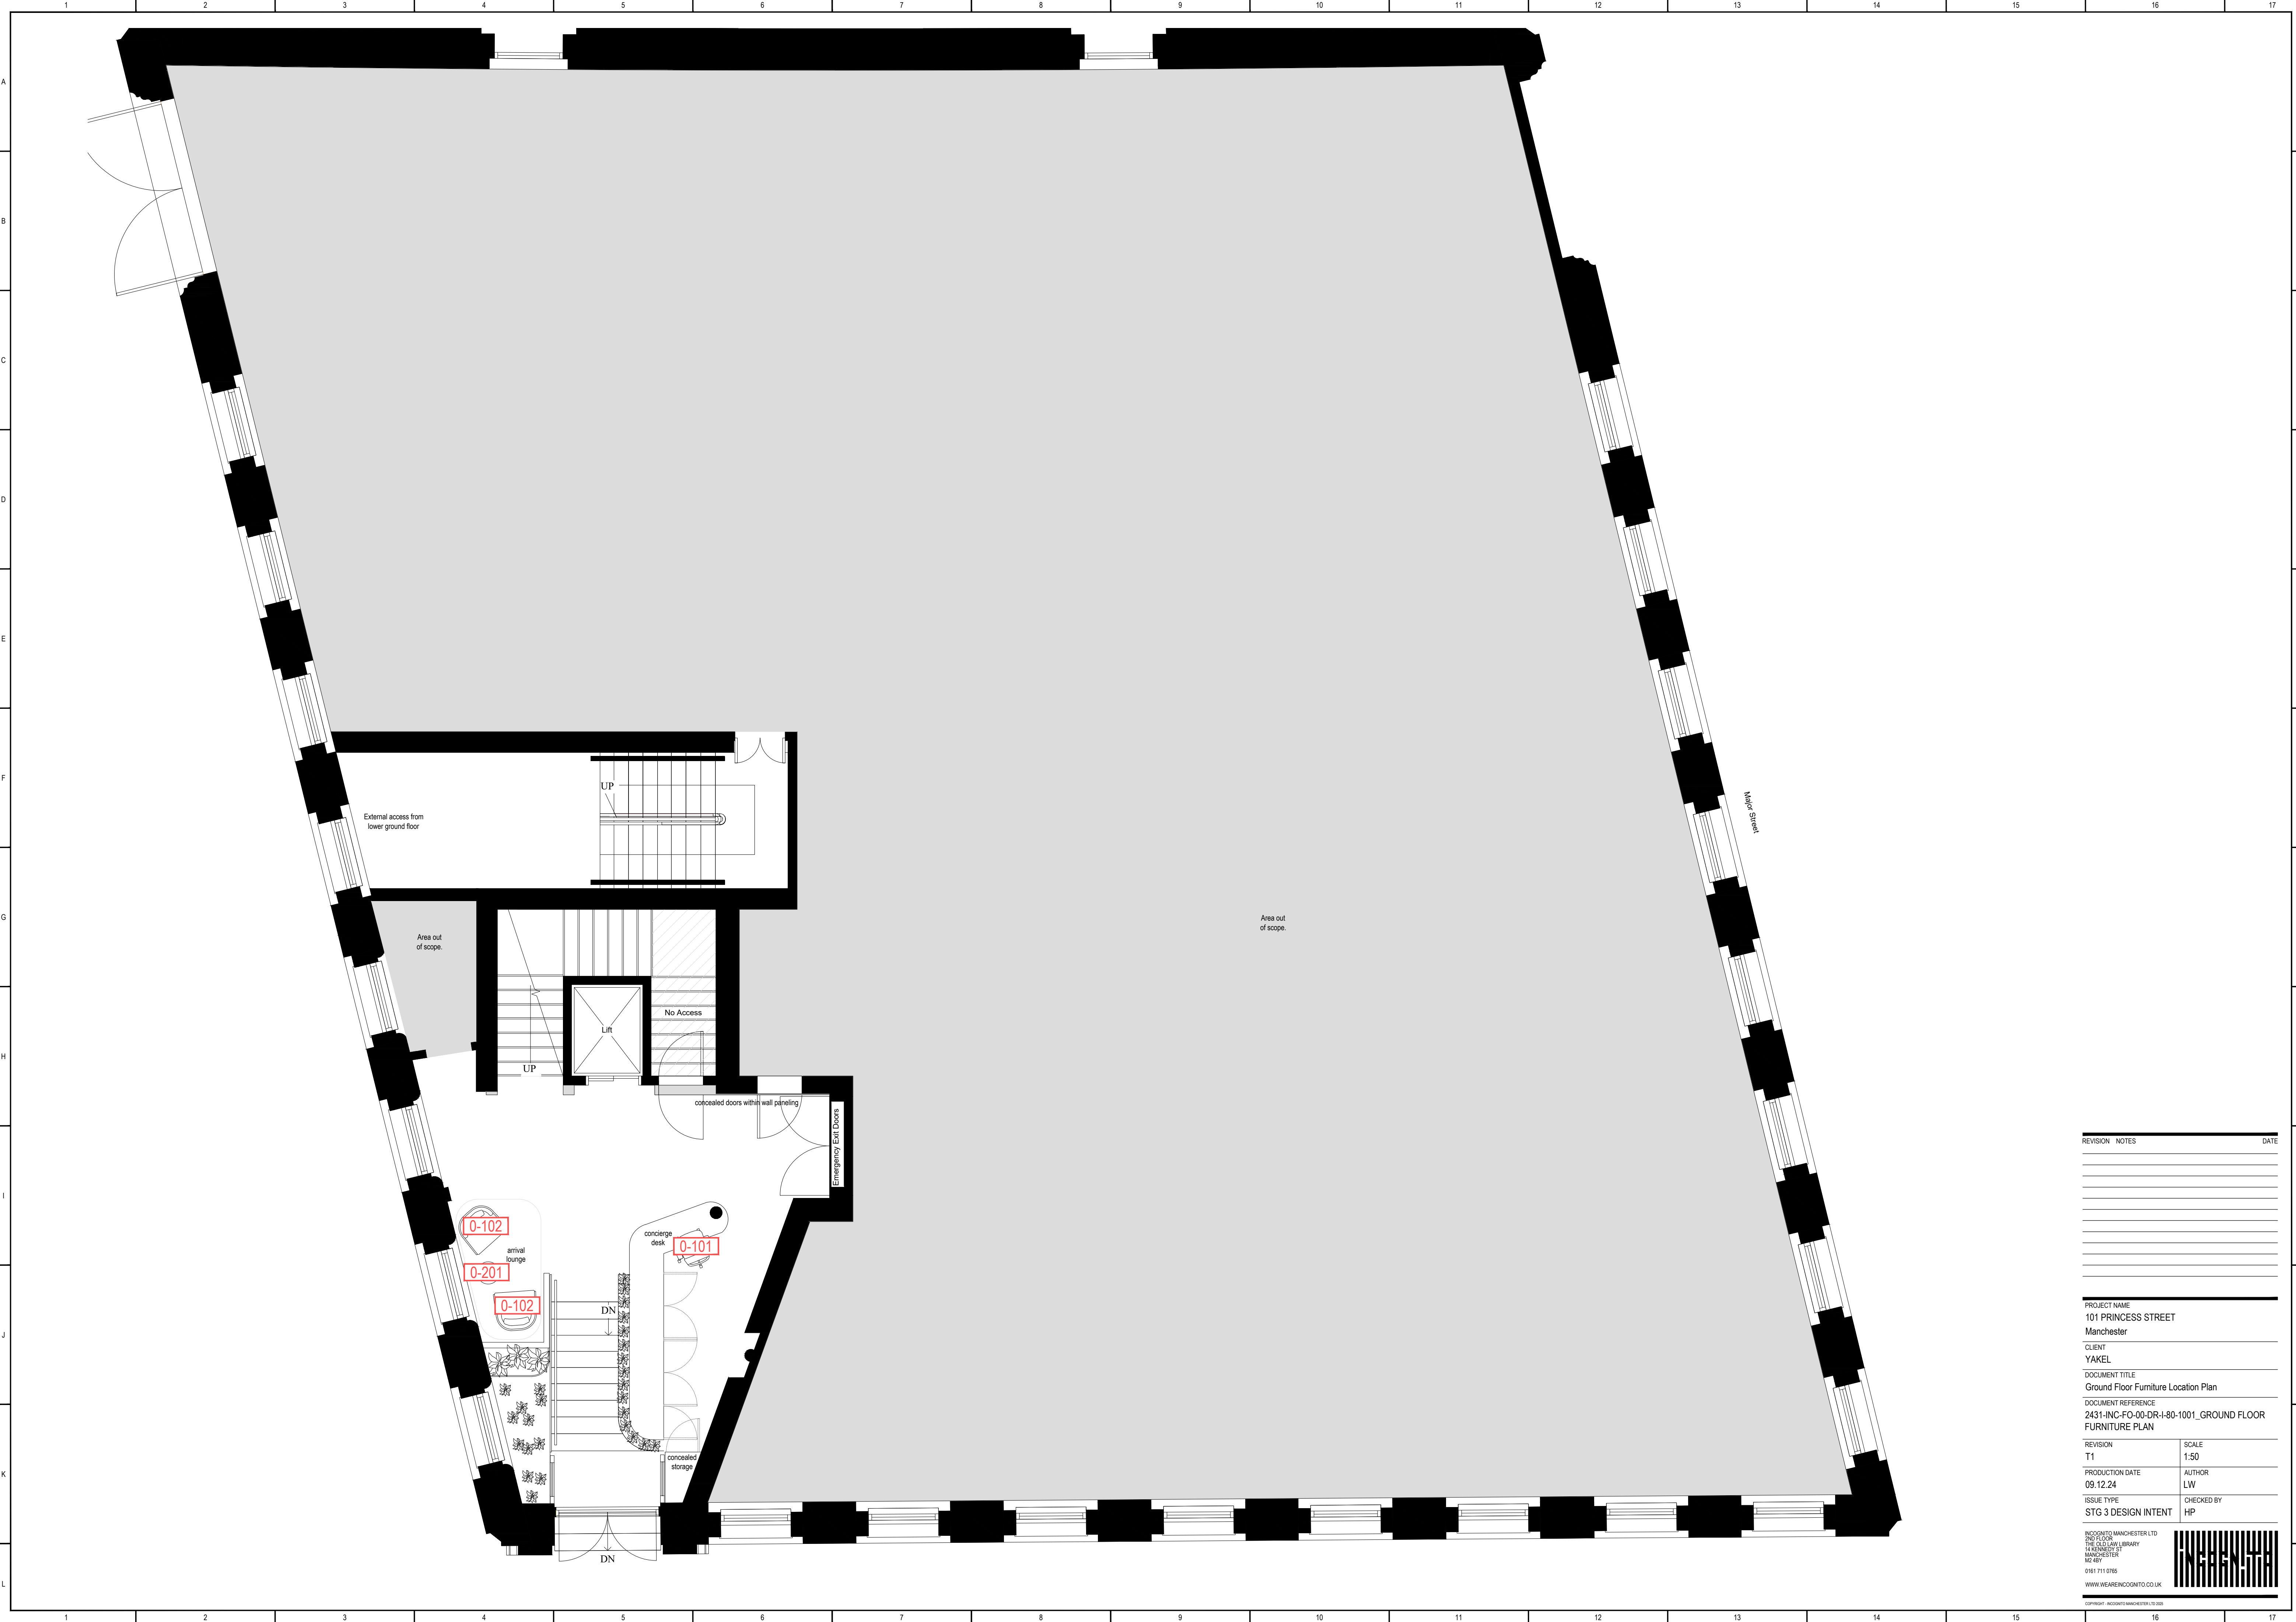

REVISION	NOTES	DATE

PROJECT NAME 101 PRINCESS STREET Manchester	
CLIENT YAKEL	
DOCUMENT TITLE Ground Floor Furniture Location Plan	
DOCUMENT REFERENCE 2431-INC-FO-00-DR-I-80-1001_GROUND FLOOR FURNITURE PLAN	
REVISION T1	SCALE 1:50
PRODUCTION DATE 09.12.24	AUTHOR LW
ISSUE TYPE STG 3 DESIGN INTENT	CHECKED BY HP
INCQINQTO MANCHESTER LTD 2ND FLOOR THE OLD LAW LIBRARY 14 ROXBURY ST MANCHESTER M2 8BY 0161 711 0785 WWW.WEAREINCQINQTO.CO.UK	

