


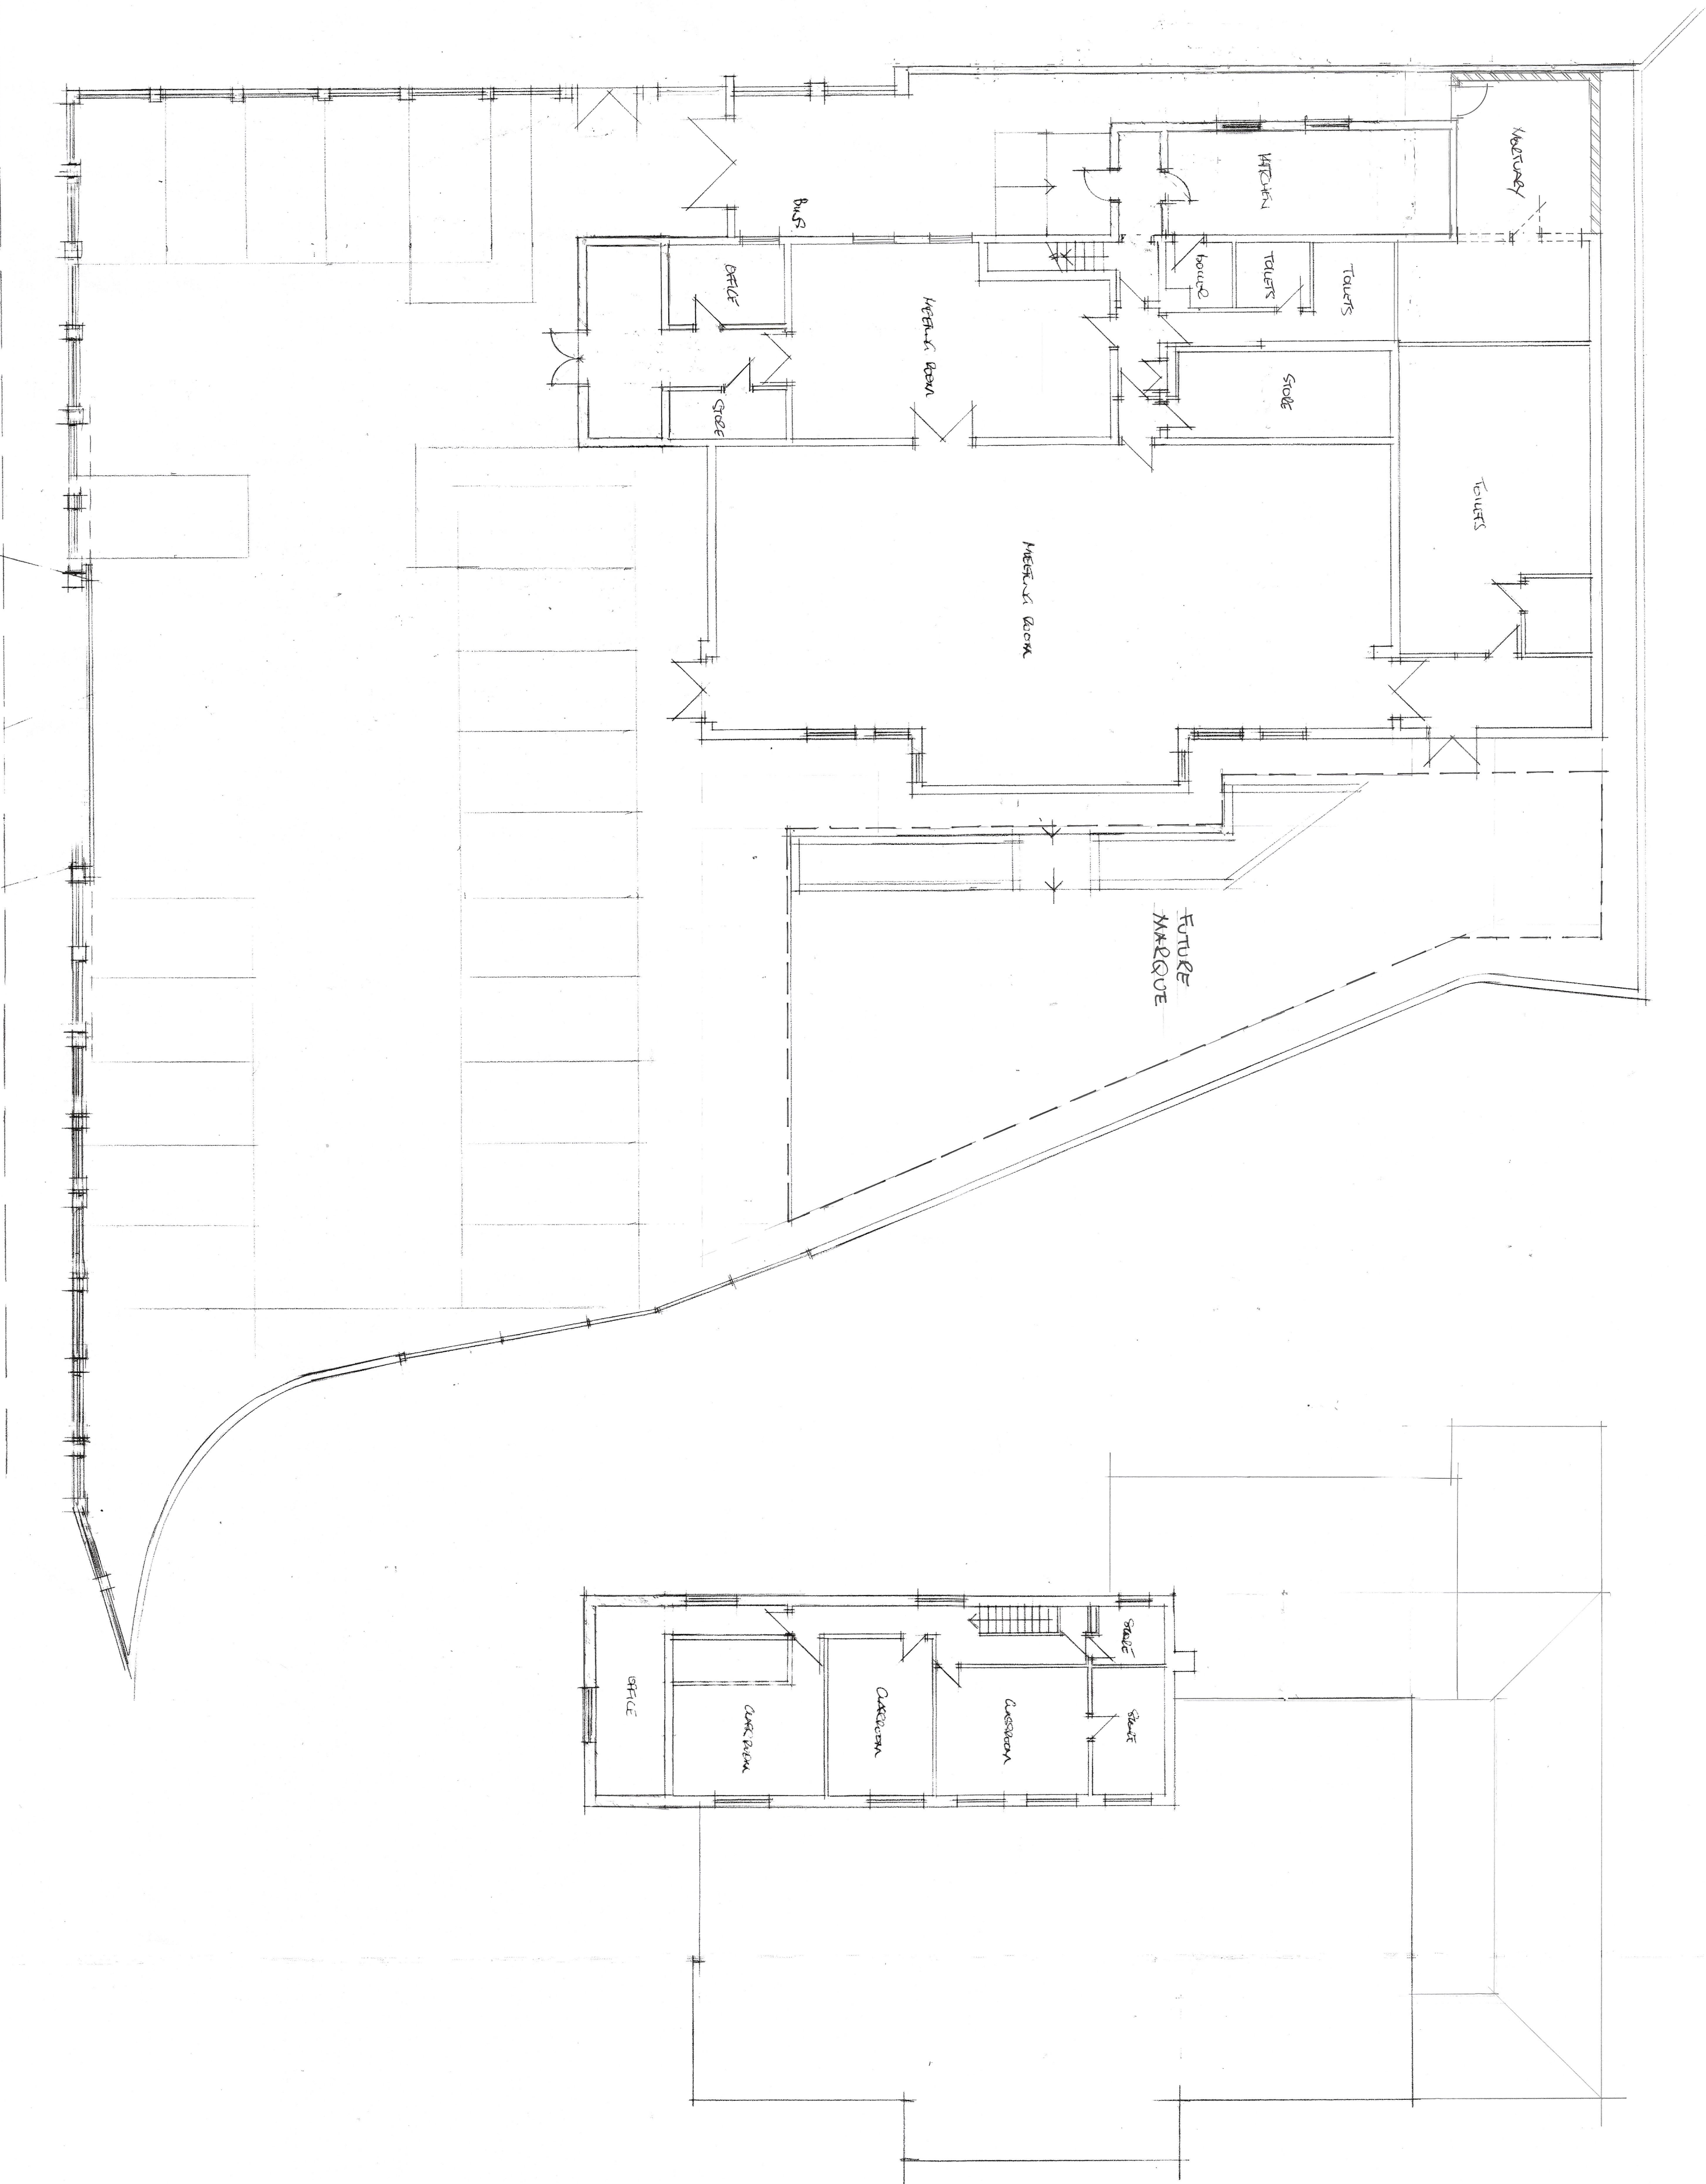

CLIENT		ARRAHMAN AN ISLAMIC COMMUNITY 16 BEDWELL STREET MOSS SIDE M16 7JN									
JOB TITLE		PROPOSED REAR EXTENSION									
DRG TITLE		PLANS AS PROPOSED									
HOLBOROW + ORMESHER Limited architectural & interior design Station House Adams Hill Knutsford Cheshire WA16 6DN telephone : 01565 662275 fax : 01565 750601											
ISSUE	ORIGINAL	1	2	3	4	5	6	7			
REVISION											
DATE											
DRAWN											
CHECKED											
APPROVED											
SCALE		1:100 at A1									
DRAWING NUMBER		1378/25/02									