





3D VISUAL
ILLUSTRATES THE LARGE LETTERS AND
SMALL LETTER FIXINGS

LARGE SMG LETTERING

3-5mm steel/aluminium lettering
powder coated white

8mm metal pins welded to back of letters.
Holes drilled in to mortar joints and pin
supported with anchor adhesive

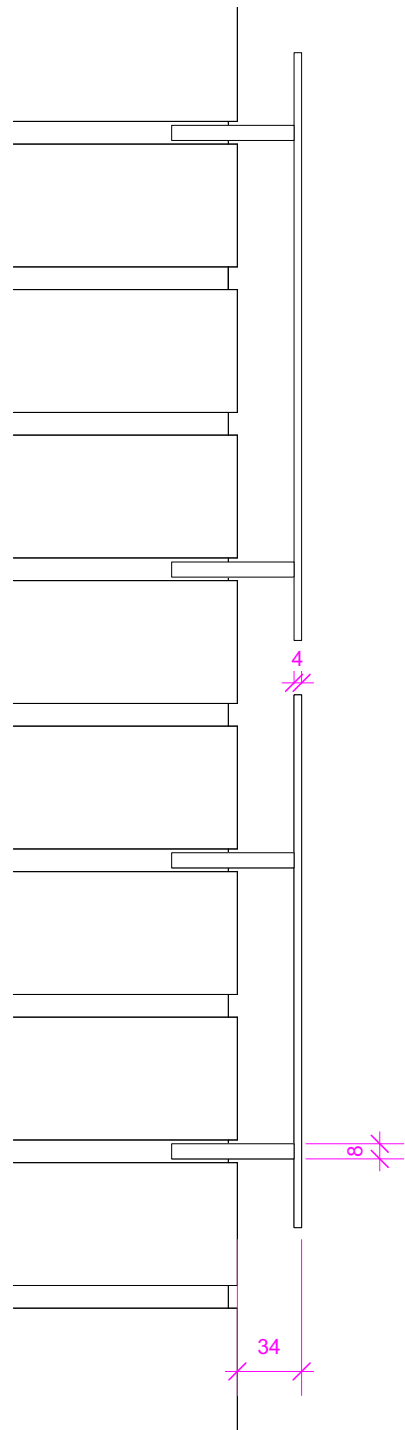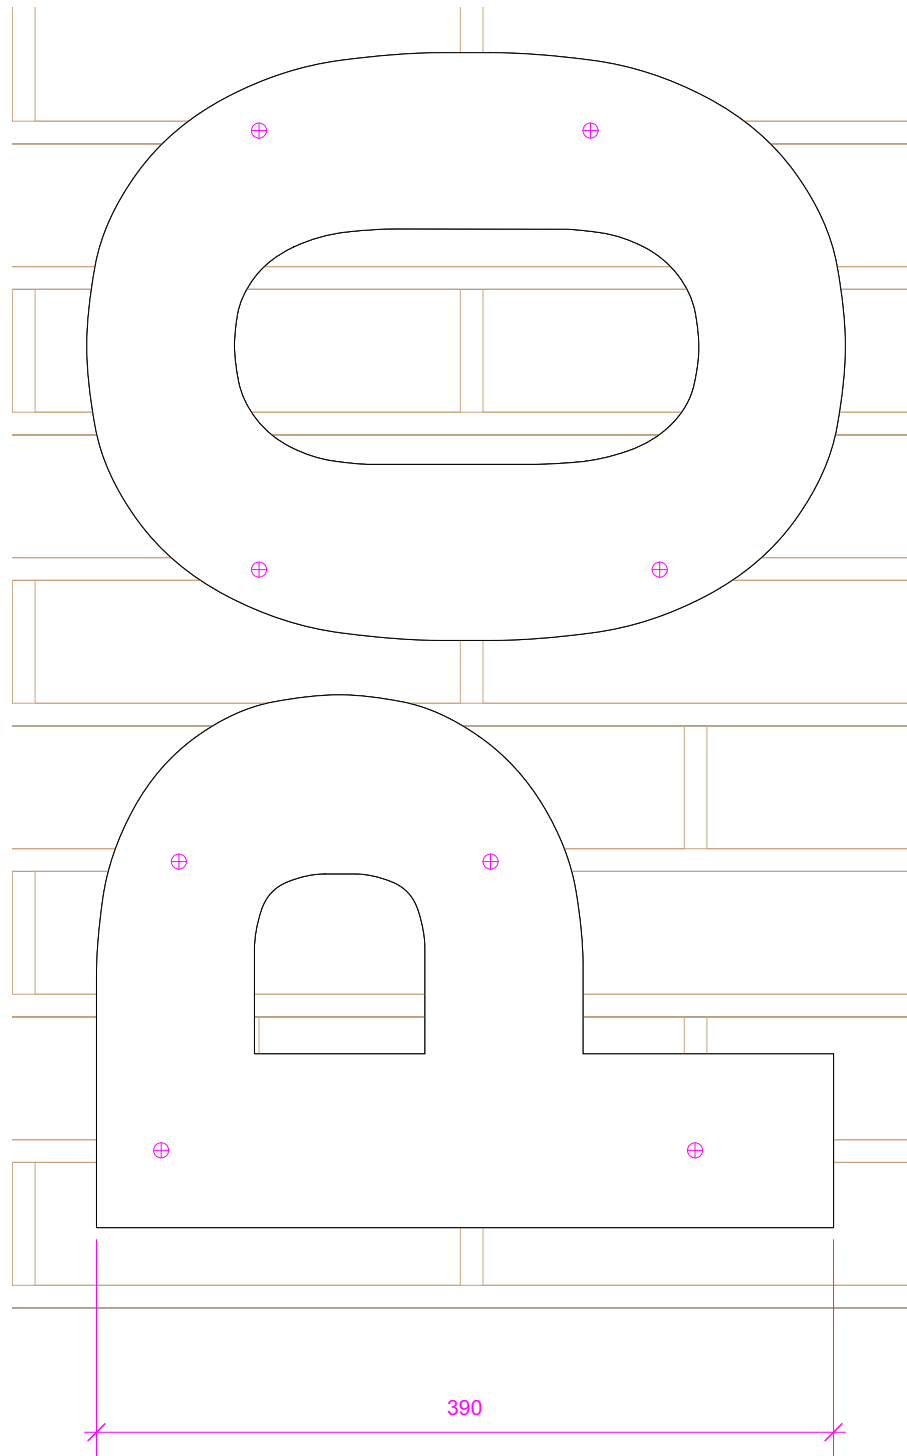

SMALL SMG LETTERING

3-5mm steel/aluminium lettering
powder coated white

Letters are connected by 1no. 10x10mm aluminium/steel bar and
welded the back the lettering where possible. Bar fixed in to the
mortar of the building at regular but discreet intervals. Holes drilled
into mortar joints with 8mm pins secured with anchor adhesive.
Colour of bar to match the mortar colour.
8mm metal pins welded to back of letters to add extra support from
the bar. Holes drilled in to mortar joints and pin supported with
anchor adhesive.

