


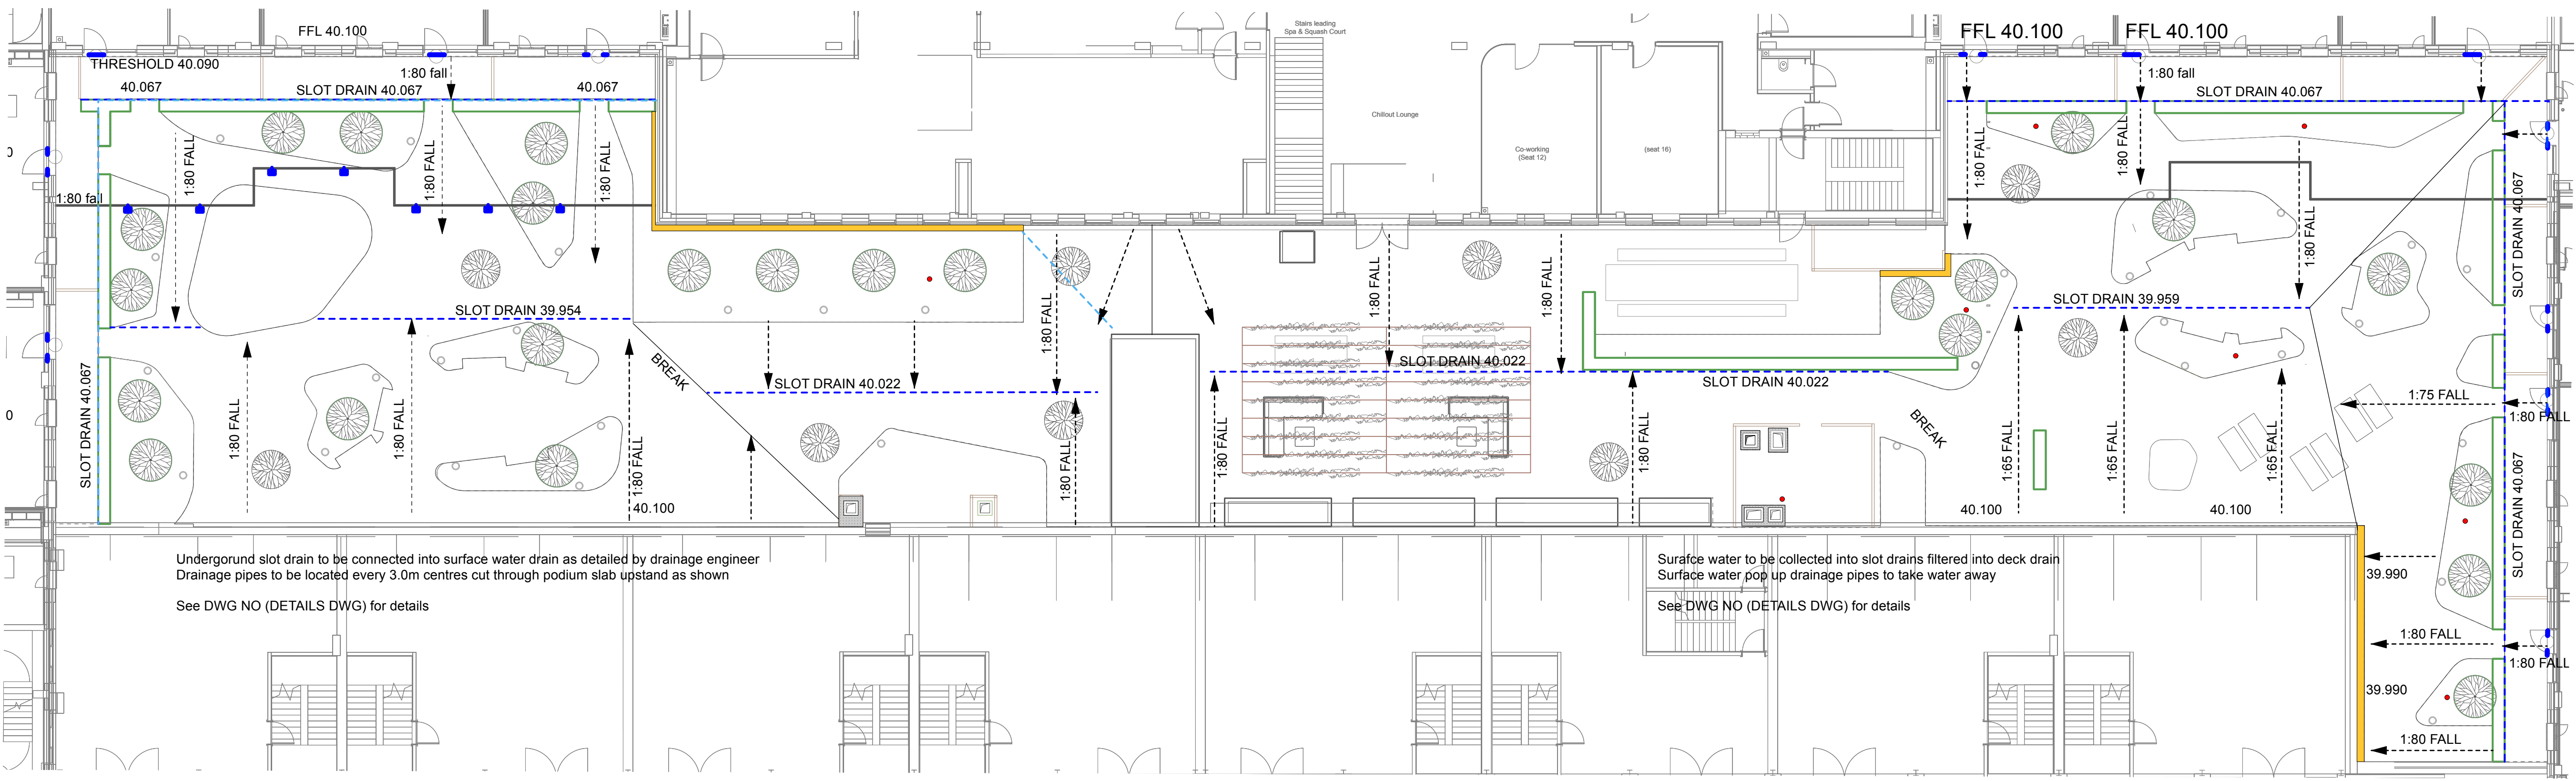

No dimensions are to be scaled from this drawing. All dimensions are to be checked on site.
Area measurements for indicative purposes only.


This drawing is the property of Wright Landscapes Limited. No part of the drawing may be reproduced in any manner without permission from Wright Landscapes Limited.

All Wright Landscapes drawings to read in conjunction with architectural / engineers plans & details.


DRAINAGE

- D1 - SLOT DRAINAGE**
- Product: Slot Drainage
- Size: 20mm slot
- Supplier: ACO or similar approved
- D2 - DRAINAGE POP UPS**
- By Others
- D3 - GRAVEL DRAIN**
- Product: Scottish Pebbles
- Size: 30-40mm
- Supplier: Offerton Sand & Gravel


1 Podium Drainage Strategy
Scale: 1:150

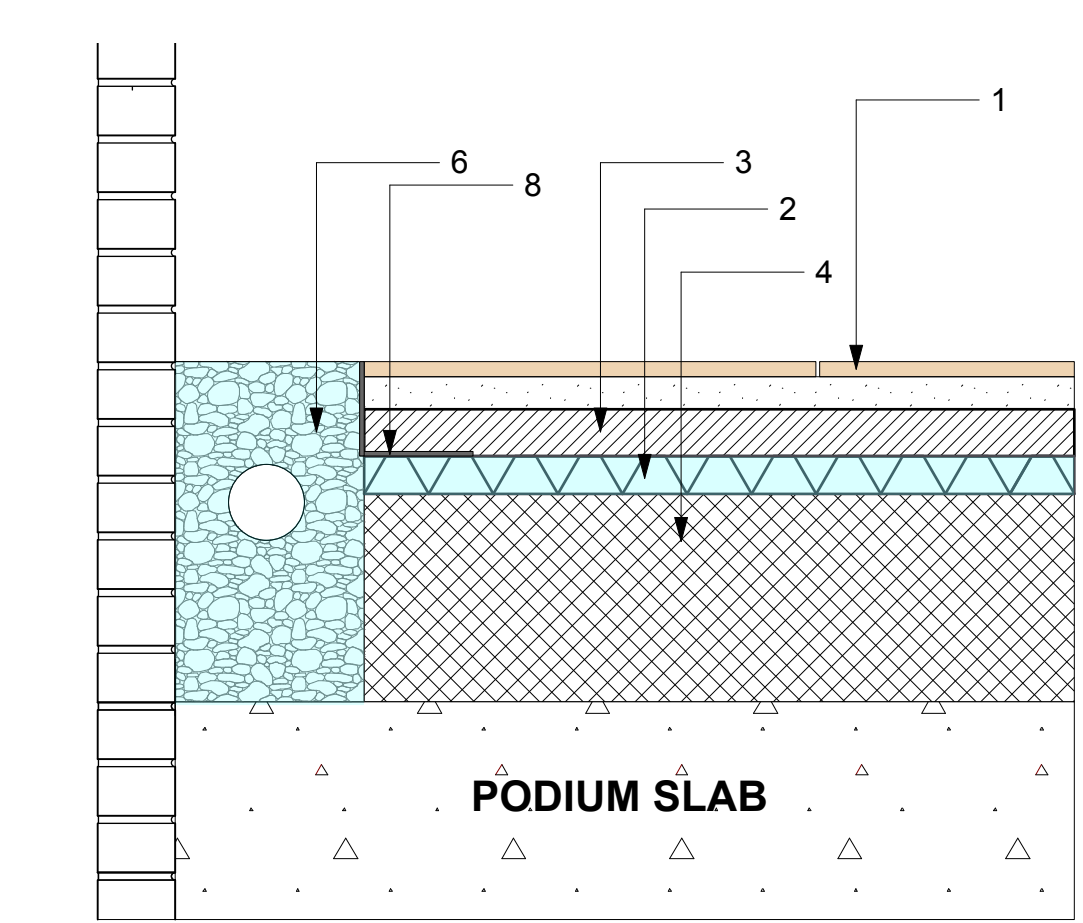


2 Deck Drain /Pebble Drainage -Insulation
Scale: 1:10

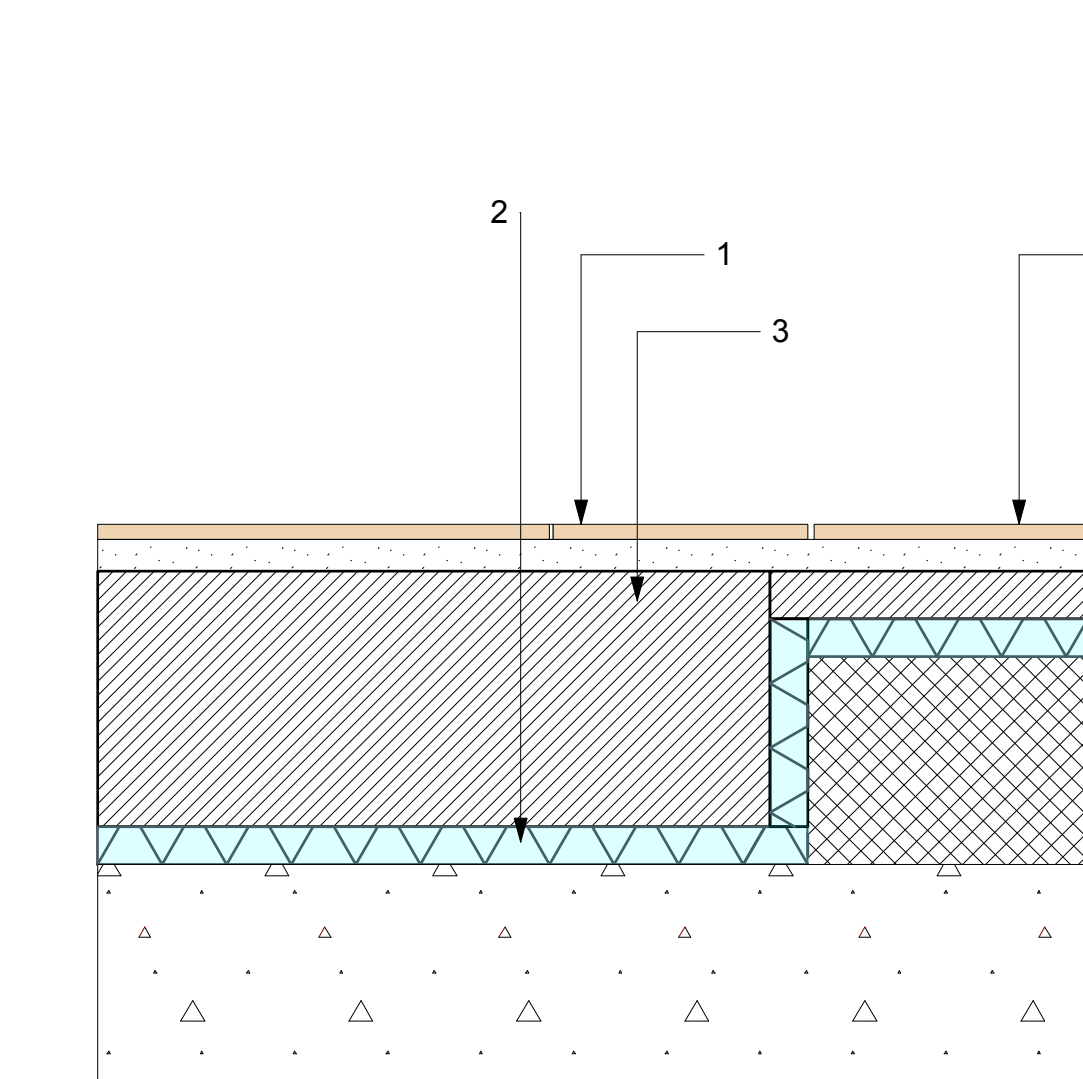


6 Deck Drain transition between Void Fomer & Insulation
Scale: 1:10

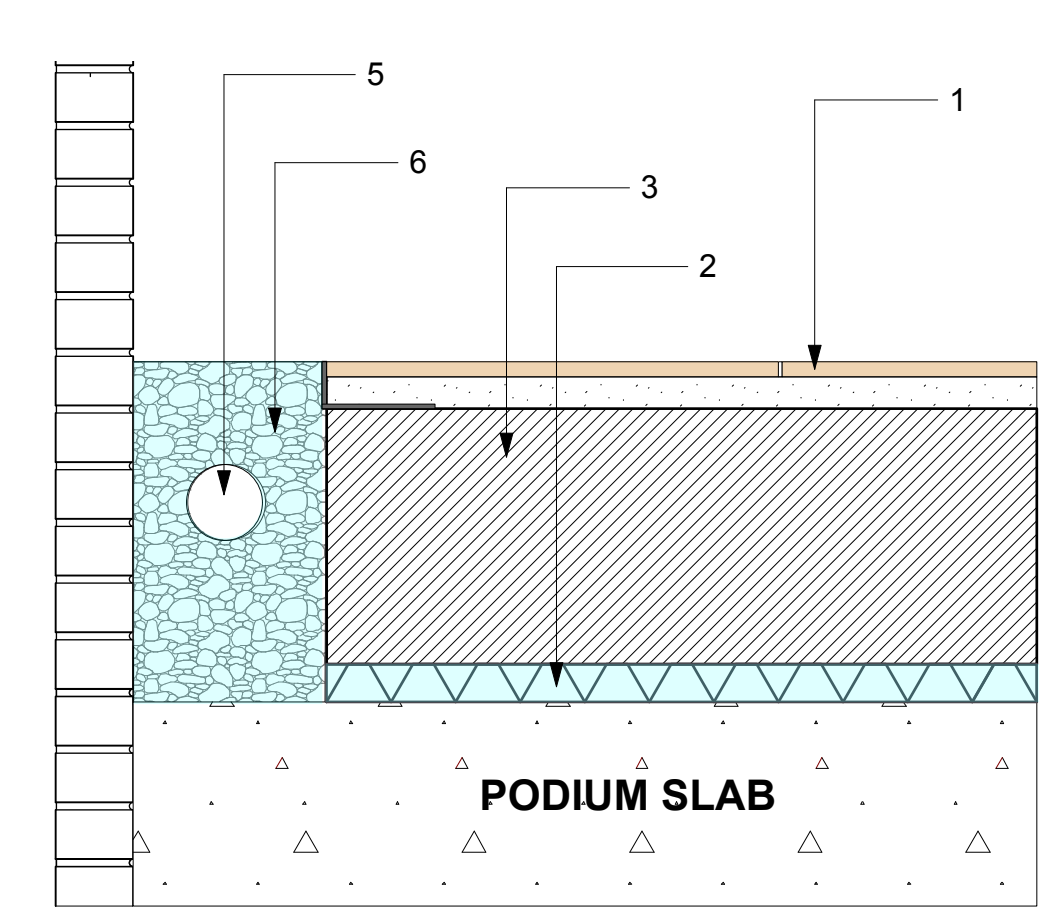

3 Deck Drain/ Gravel Drain on Void Former
Scale: 1:10

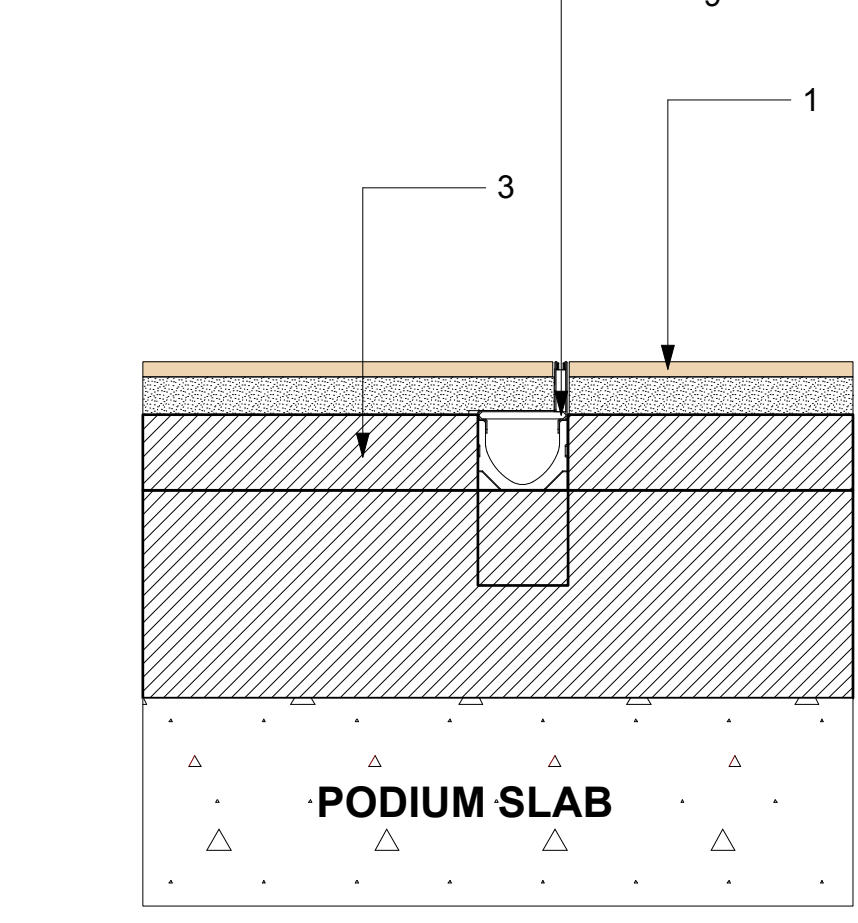

4 Slot Drain
Scale: 1:10

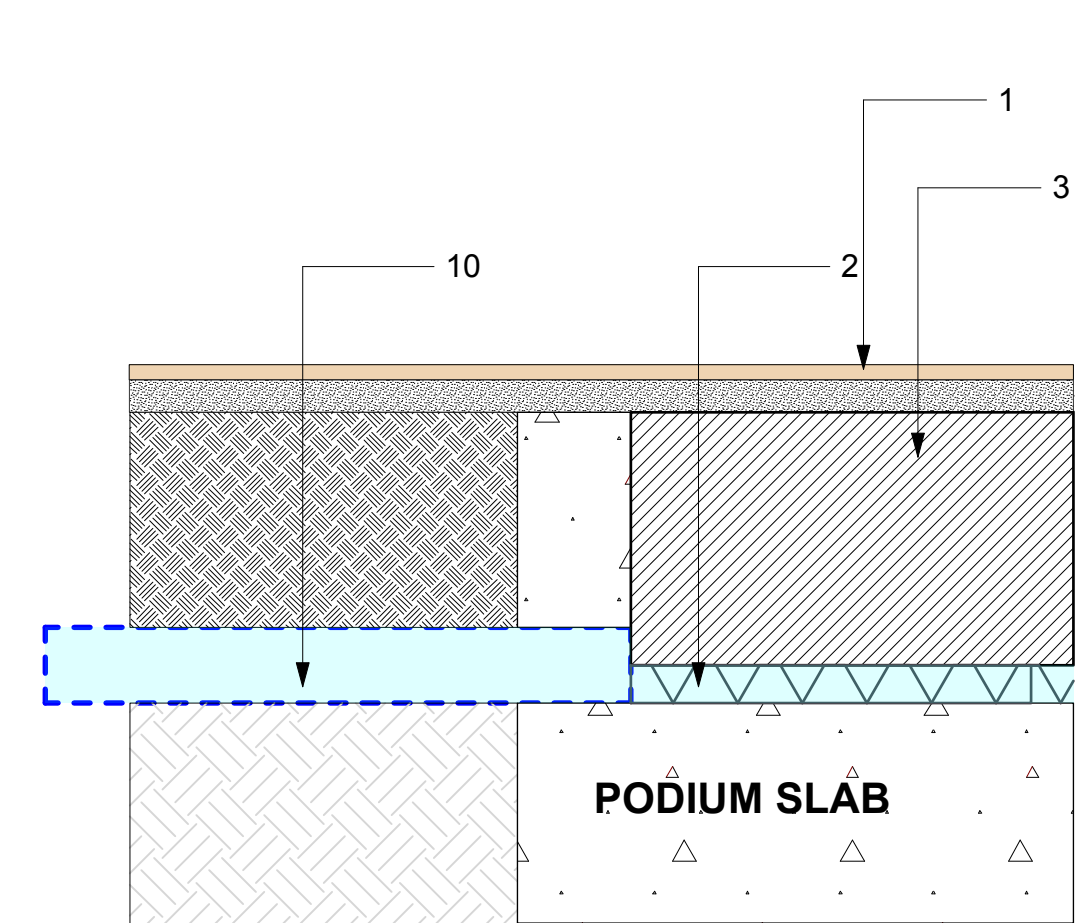

5 Deck Drain to SWP thro Concrete Upstand
Scale: 1:10

- 1- Porcelain Tile
See Hardworks details
- 2- Deck Drain
Depth: 50mm
Supplier - ABG
- 3- Void forma
Depth: 25mm - 375mm
See Void Former Layout for details
- 4- Insulation
Depth: 275mm
To engineers/ architects
specification
- 5- 150mm Diameter Perforated
Drainage pipe set in clean pea
gravel
Depth: to suit paving levels
- 6- Gravel
30 - 40 mm Scottish pebbles
- 7- Gravel Type 2
10-15mm Pea Gravel
- 8- Steel Edge
See Hardworks Details
- 9- Slot Drain
Void forma to be cut to suit falls and
depths of drain - as manufacturers
recommendations
- 10- Drainage to Pipe to Engineers
Specification

S5-P04	02-12-24	Annotations updated	SB	NW
S5-P03	18-10-24	For Construction	SB	NW
S4-P02	07-06-24	For Comment	PH	NW
S4-P01	07-02-24	First Issue	NW	CB

Revision	Date	Description	Drawn	Approved
WRIGHT LANDSCAPES LIMITED				
E: info@wrightlandscapes.co.uk				
W: www.wrightlandscapes.co.uk				
T: 01244 541959				

HEAD OFFICE
Pickmere Lane, Pickmere, Knutsford,
WAT6 0UL

CLIENT DOMIS CONSTRUCTION

PROJECT WATERHOUSE GARDENS

DRAWING Podium Drainage
TITLE

DATE	SCALE
06/02/2024	AS NOTED
DRAWN	SIZE
NW	A1
APPROVED	WORKSTAGE
CB	Stage 5

DRAWING NUMBER	SUITABILITY	REVISION
1174-WRI-XX-XX-DR-L-0005	S5	P04