


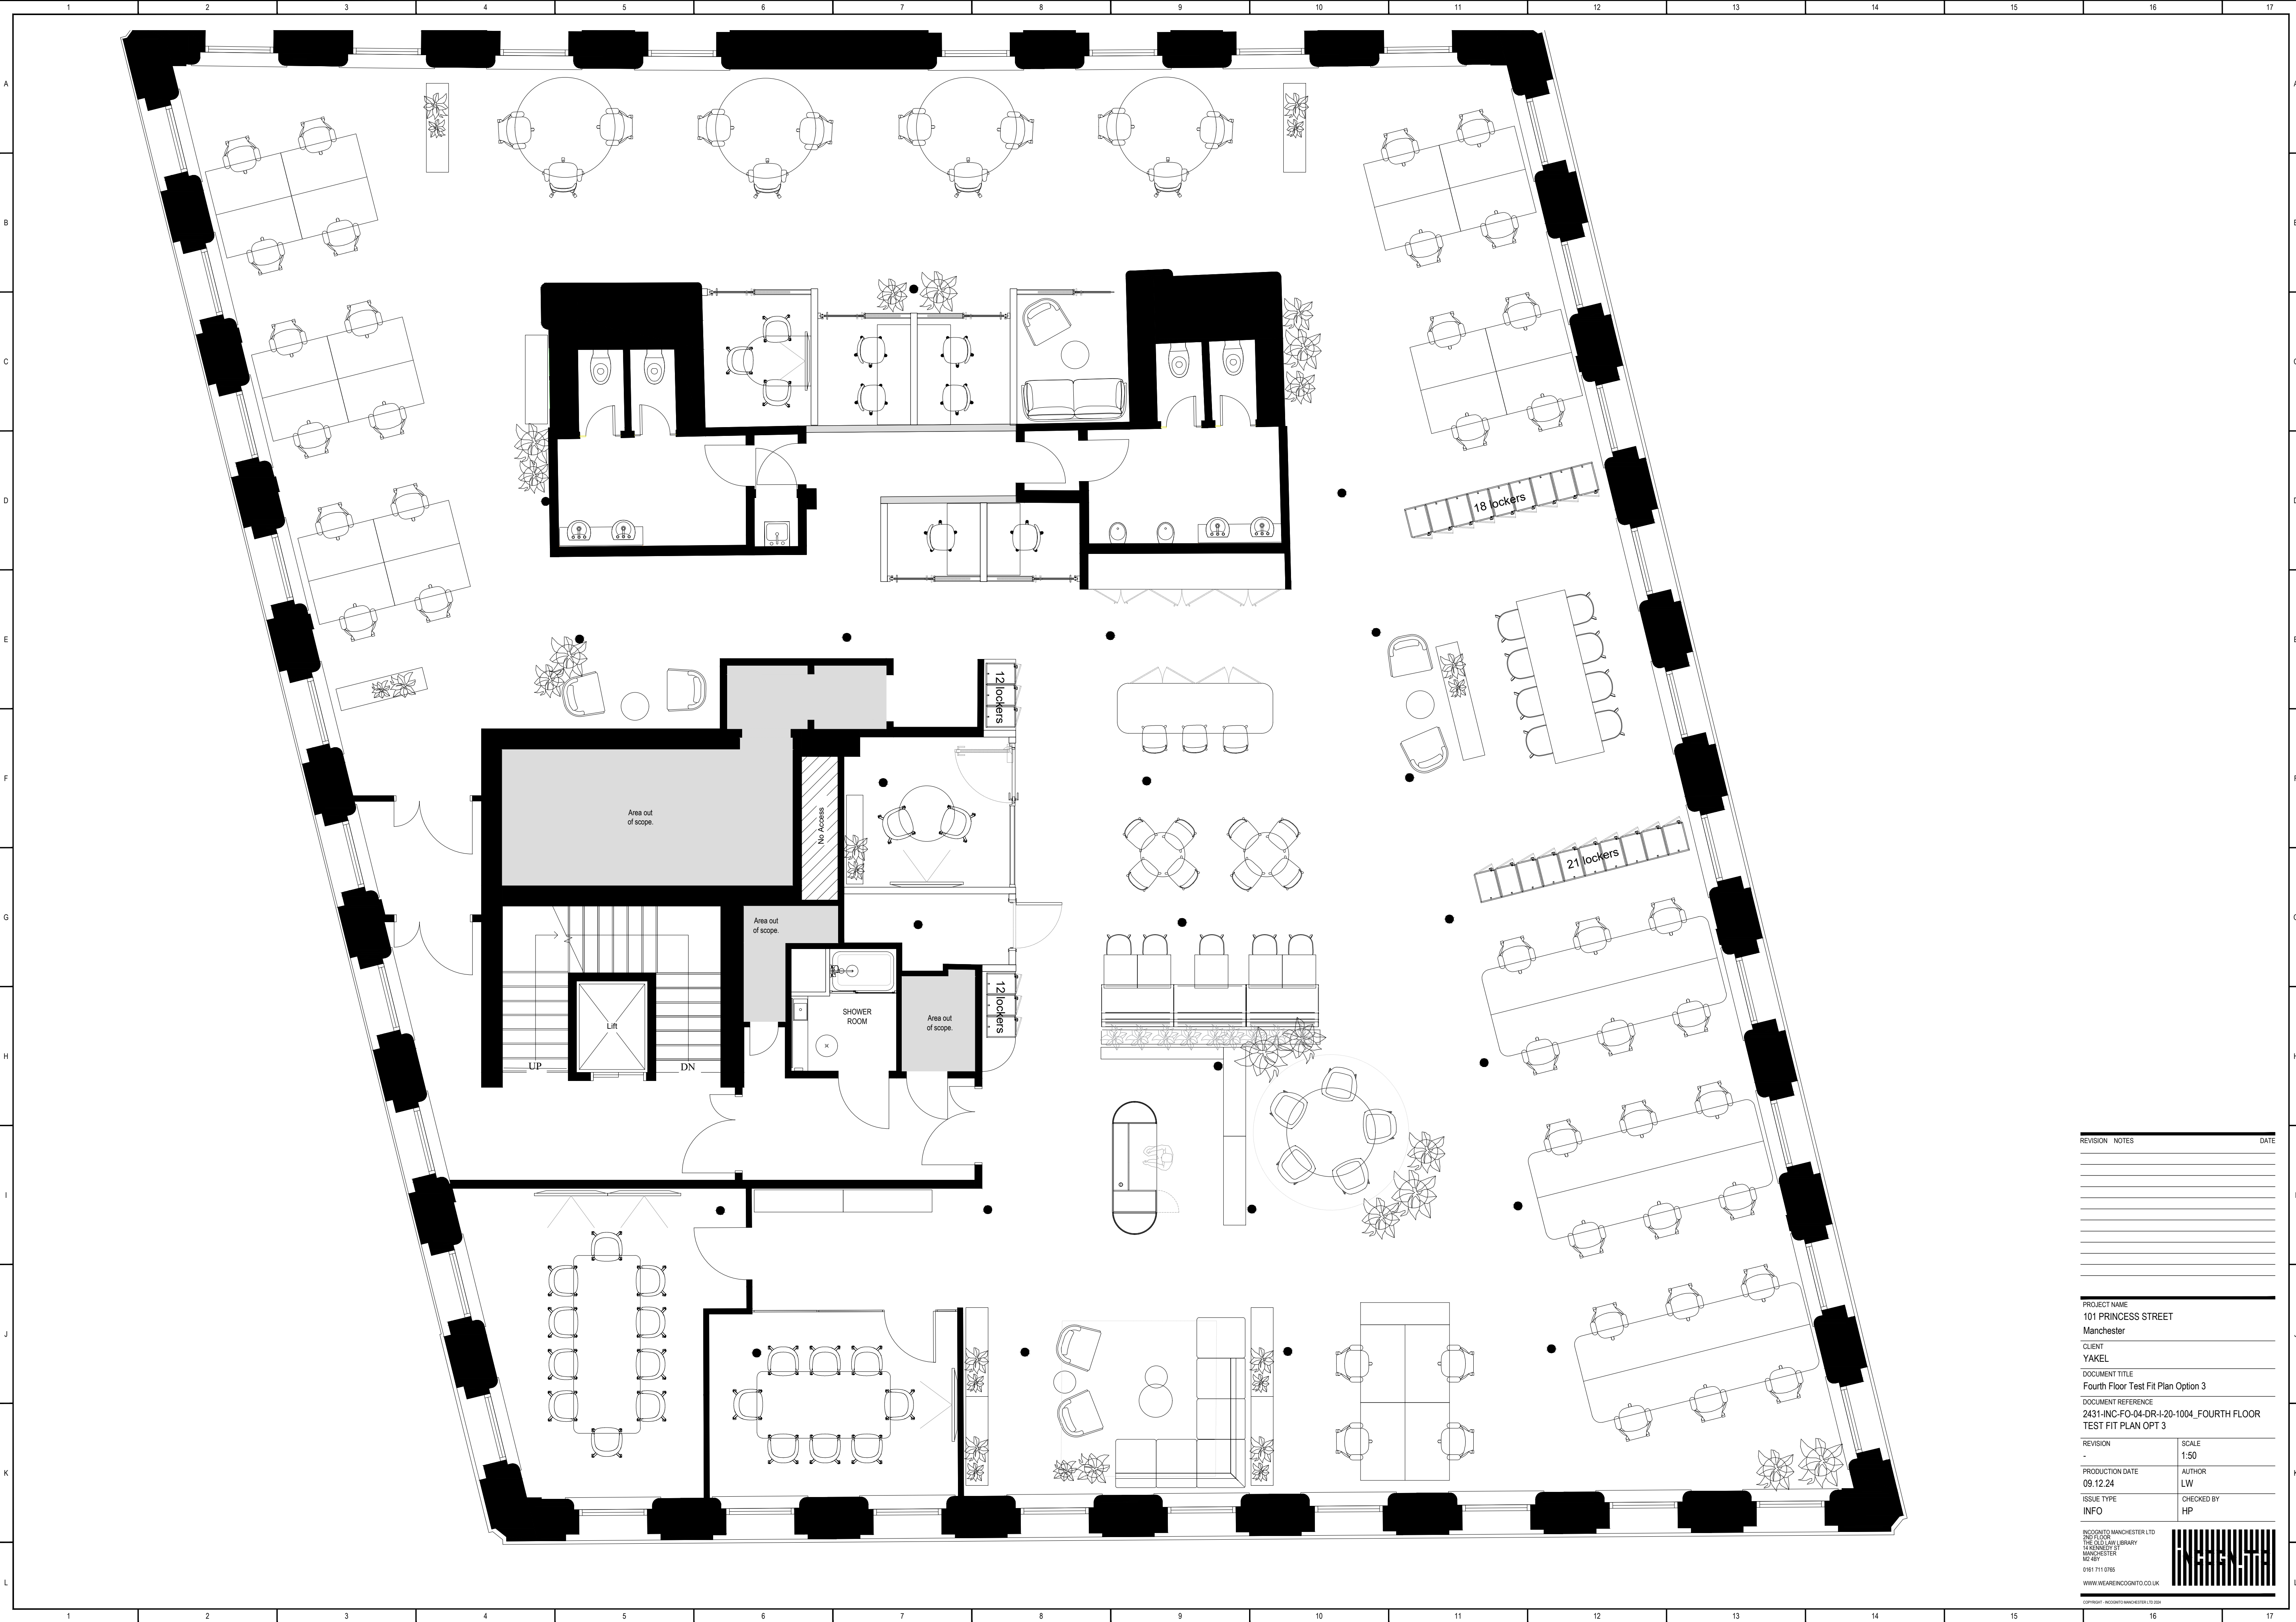

REVISION	NOTES	DATE

PROJECT NAME
101 PRINCESS STREET
Manchester

CLIENT
YAKEL

DOCUMENT TITLE
Fourth Floor Test Fit Plan Option 3

DOCUMENT REFERENCE
2431-INC-FO-04-DR-I-20-1004_FOURTH FLOOR
TEST FIT PLAN OPT 3

REVISION -	SCALE 1:50
PRODUCTION DATE 09.12.24	AUTHOR LW
ISSUE TYPE INFO	CHECKED BY HP