


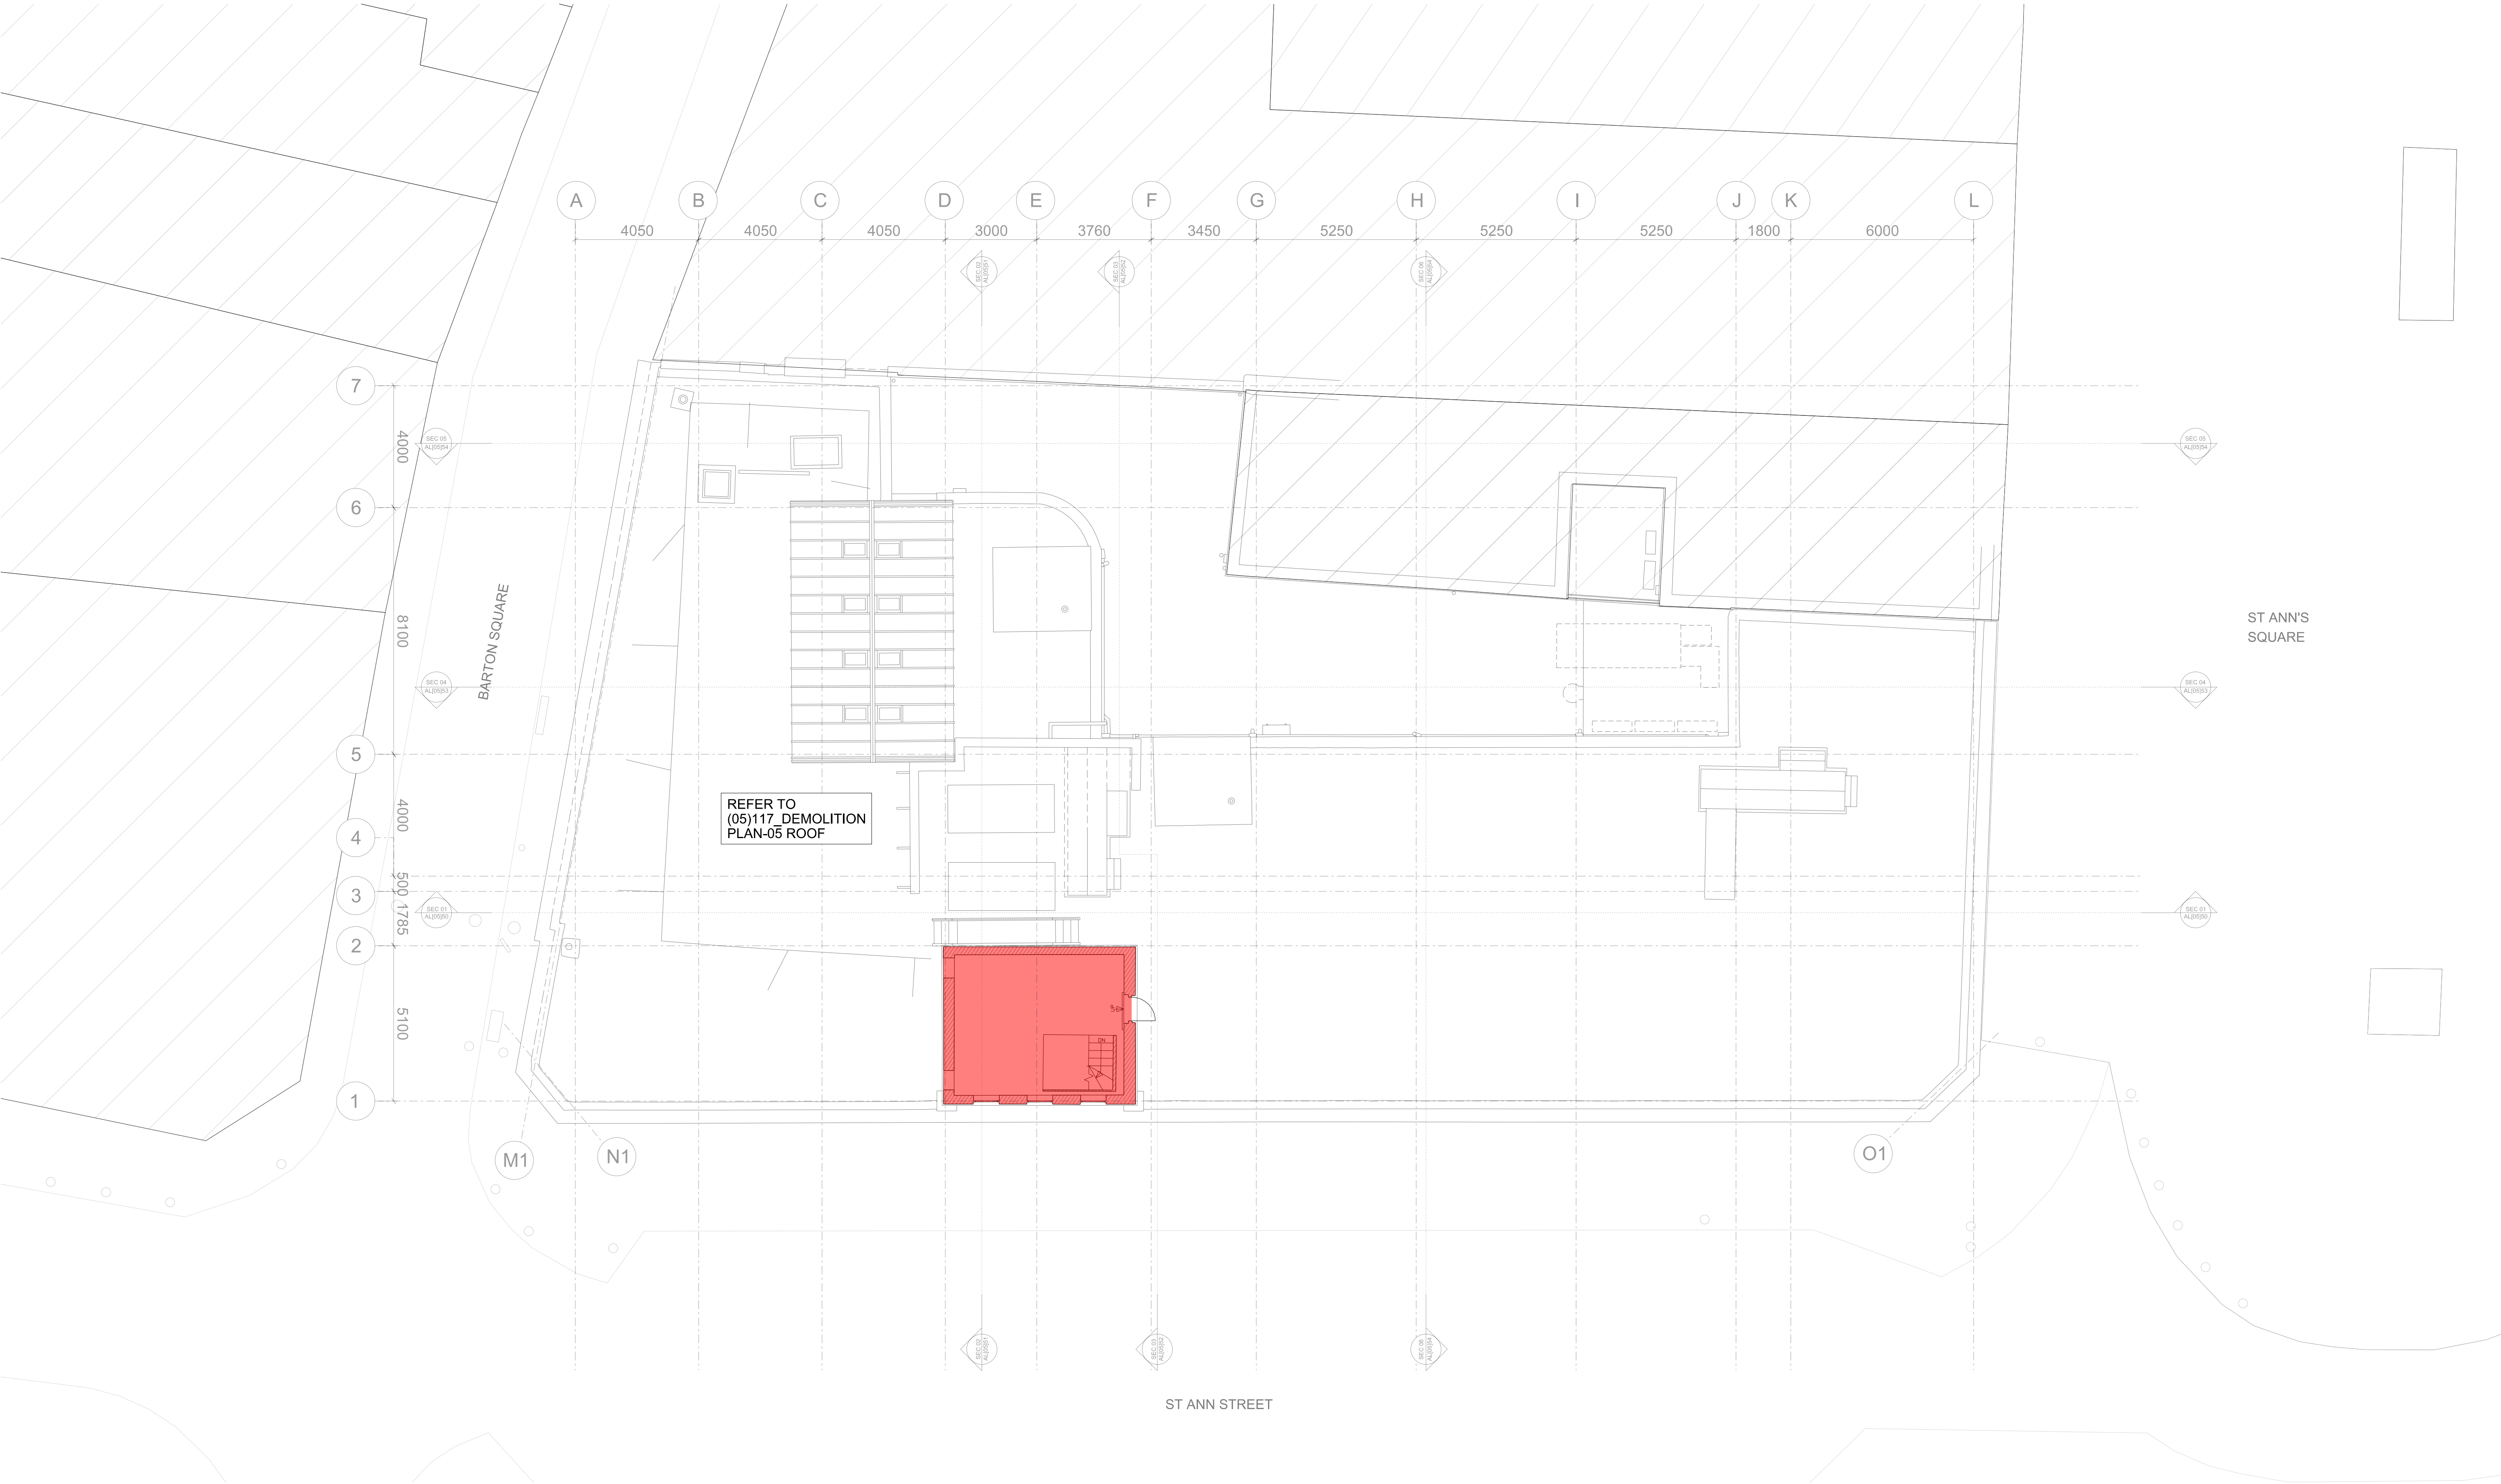

DEMOLITION KEY

■ DEMOLISH

■ FLOOR / ROOF FINISHES REMOVED

■ NEW HOLES IN EXISTING FLOOR

■ MASONRY INFILL

■ EXISTING WINDOW TO BE REPLACED

■ EXISTING DOOR TO BE REPLACED

DO NOT SCALE FROM THIS DRAWING

the contractor shall check and verify all dimensions on site and report any discrepancies in writing to Jeffrey Bell Architects before proceeding with the work

NOTES / REVISION

0	1	2	3	4	5	10	15	N
PROJECT EQUITABLE BUILDINGS, MANCHESTER						SCALE 1:100@A1 1:200@A3		DATE NOV 2024
CLIENT PH PROPERTY HOLDINGS						JOB No 1572	DWG No AL[05]116	REV *
TITLE DEMOLITION PLAN FOURTH FLOOR						ISSUE FOR PLANNING DOCUMENT		

JB+CO

ARCHITECTS
+ DESIGNERS

Jeffrey Bell Architects
3 Cobourg Street
Manchester
M1 3GY

t +44 [0]161 228 0651
e studio@jeffreymbellarchitects.co.uk

© JEFFREY BELL ARCHITECTS
the copy right in this drawing is vested in Jeffrey Bell Architects and no license or assignment of any kind has been, or is, granted to any third party whether by provision of copies or originals of the drawings or otherwise unless otherwise agreed in writing

DO NOT SCALE FROM THIS DRAWING
the contractor shall check and verify all dimensions on site and report any discrepancies in writing to Jeffrey Bell Architects before proceeding with the work

FOR ELECTRONIC DATA ISSUE
electronic data / drawings are issued as 'read only' and should not be interrogated for measurement. all dimensions and levels should be read only from those values stated in text on the drawing