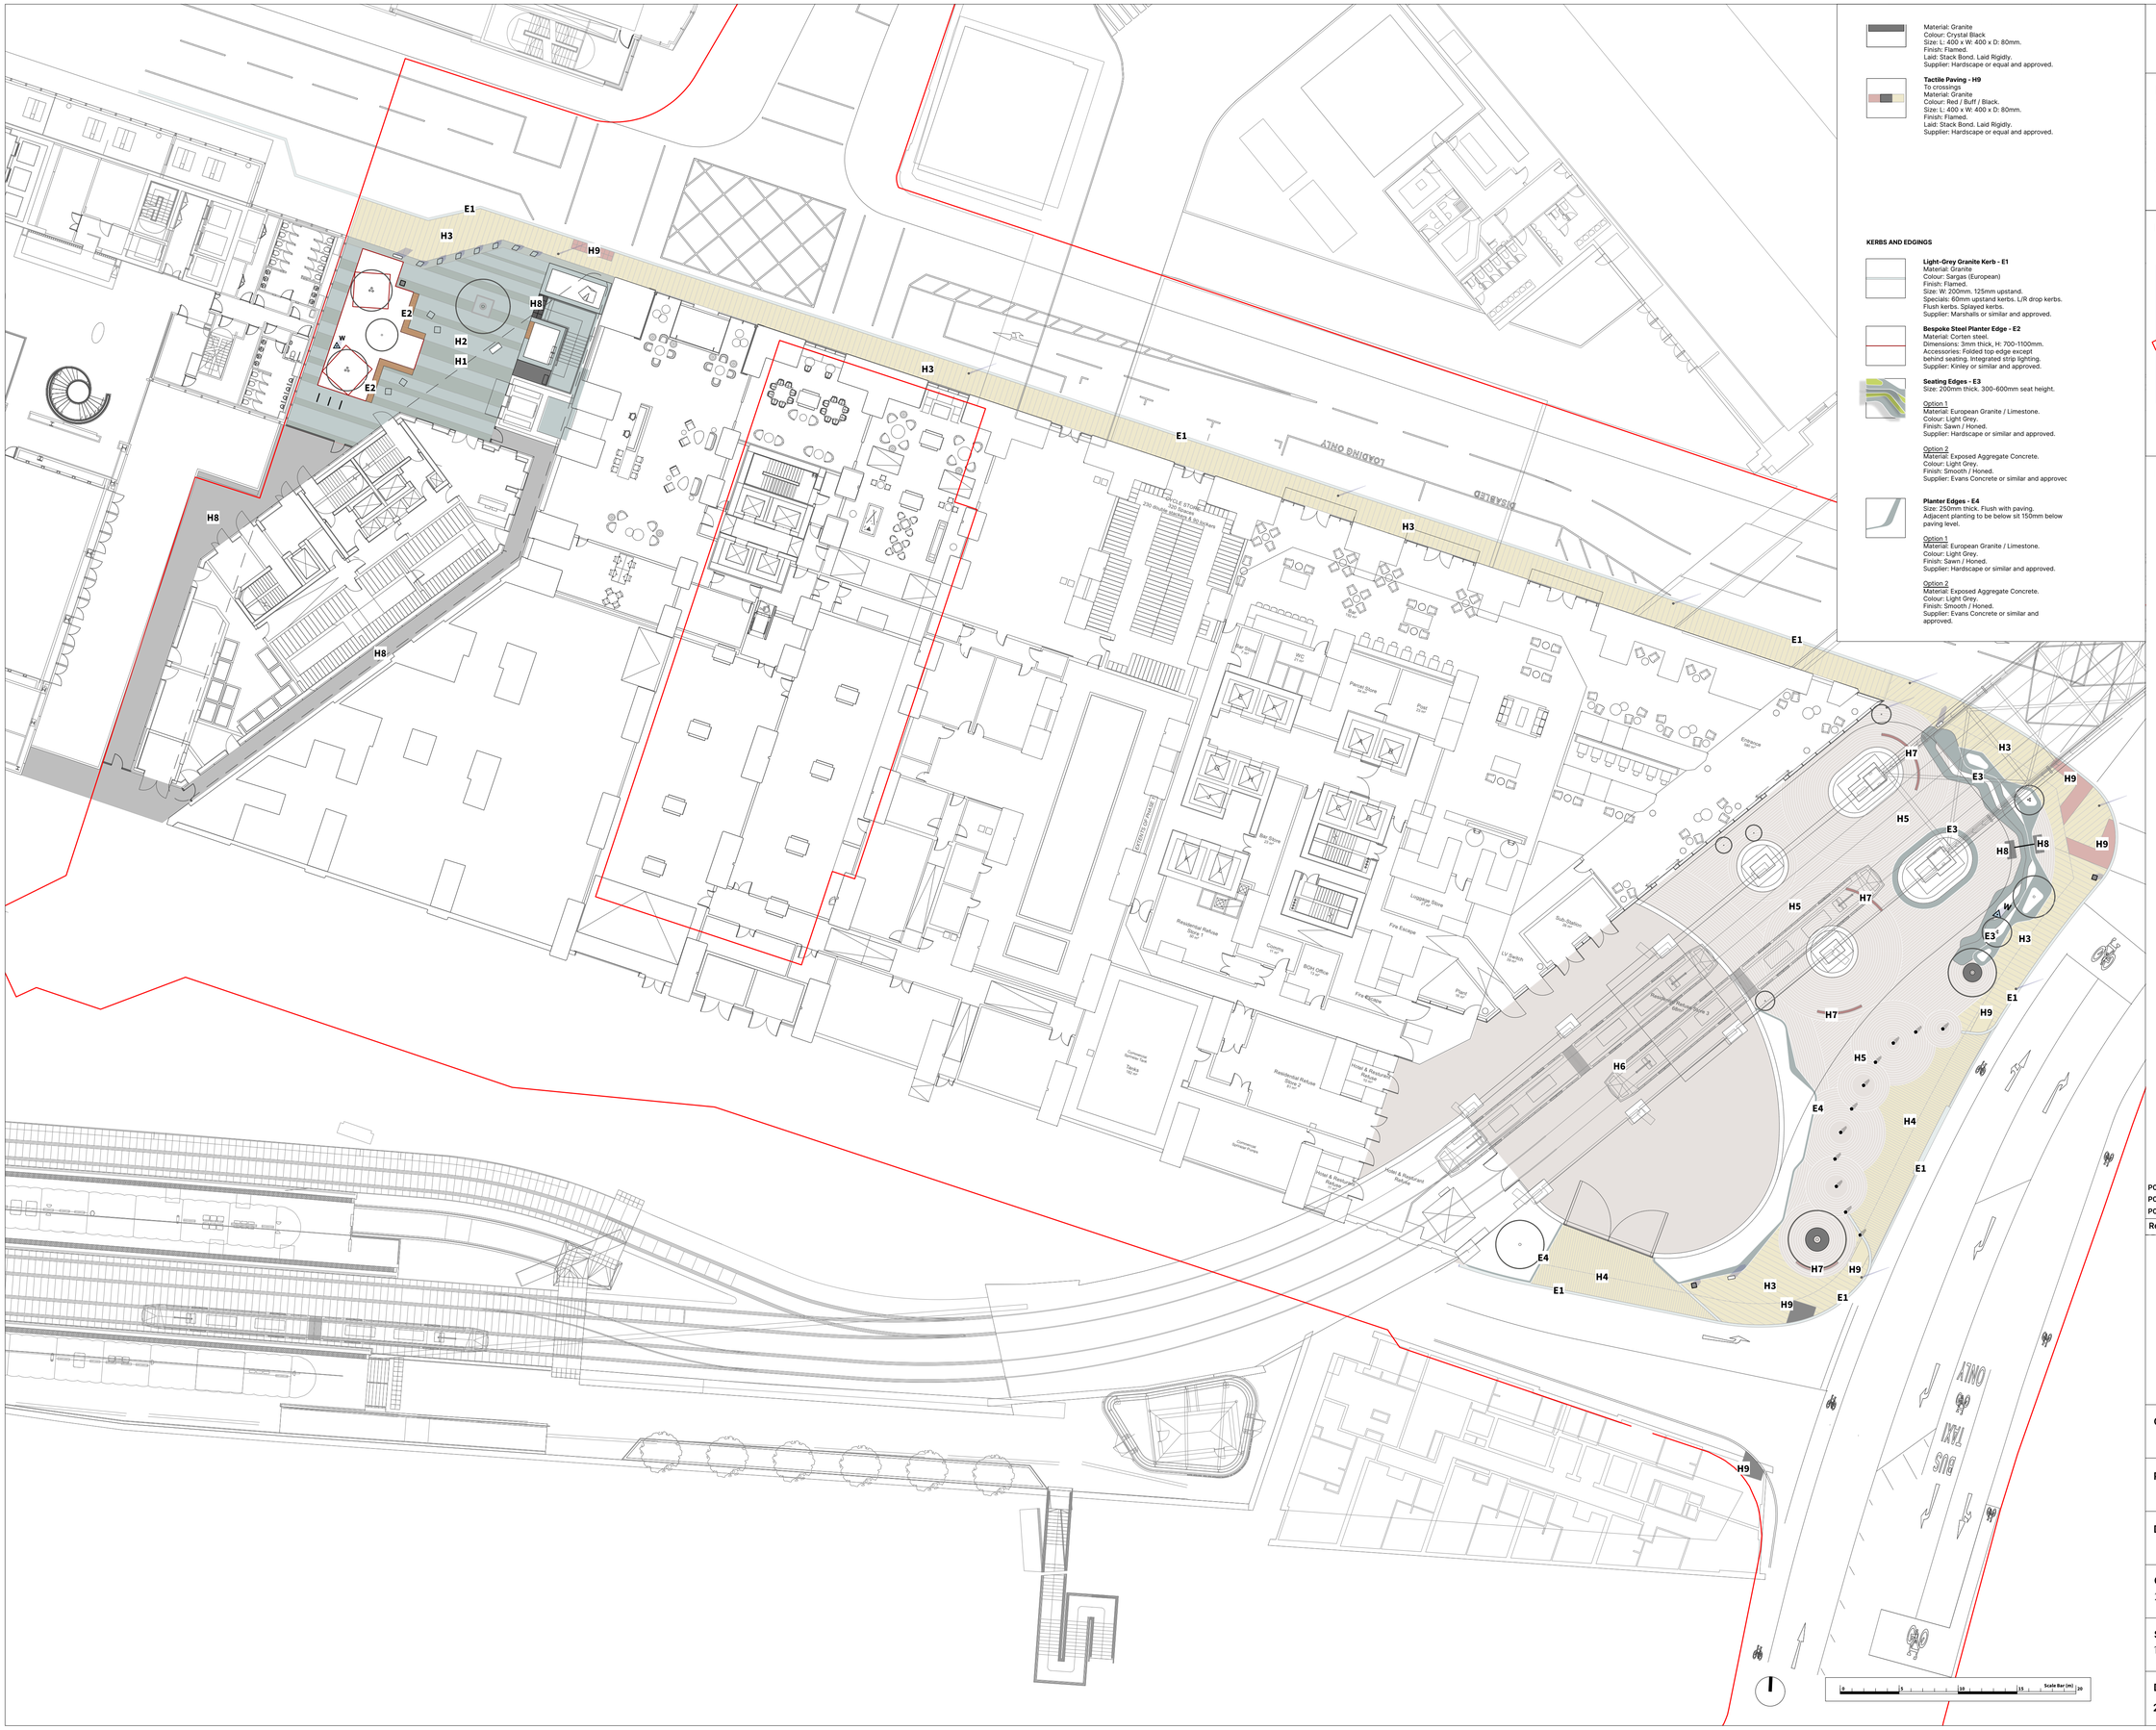

E1
H3
H9
E2
H8
H2
H1
W
H8
H3
E1
H3
E1
H8
H8
H7
H3
E3
H9
H5
E3
H8
H8
H9
H5
H7
W
E3
H3
E1
H7
H9
H6
H5
E4
H4
E1
E4
H4
H7
H9
E1
H3
H9
H9
E1
LOADING ONLY
DISABLED
BUS
TAXI
ONLY
Bar Store
WC
Retail Store
Retail Store
Bar Store
Entrance Lobby
Residential Refuse Store 1
Residential Refuse Store 2
Residential Refuse Store 3
Hotel & Restaurant Refuse
Hotel & Restaurant Refuse
Hotel & Restaurant Refuse
Loading Bay Store
Fire Escape
Fire Escape
Fire Escape
Cleaners Store
BOH Office
Cleaners Store
Laundrette Store
Laundrette Tanks
Cleaners Store
Sub-Station
LV Switch Room
Plant
Entrance
Entrance
Entrance