


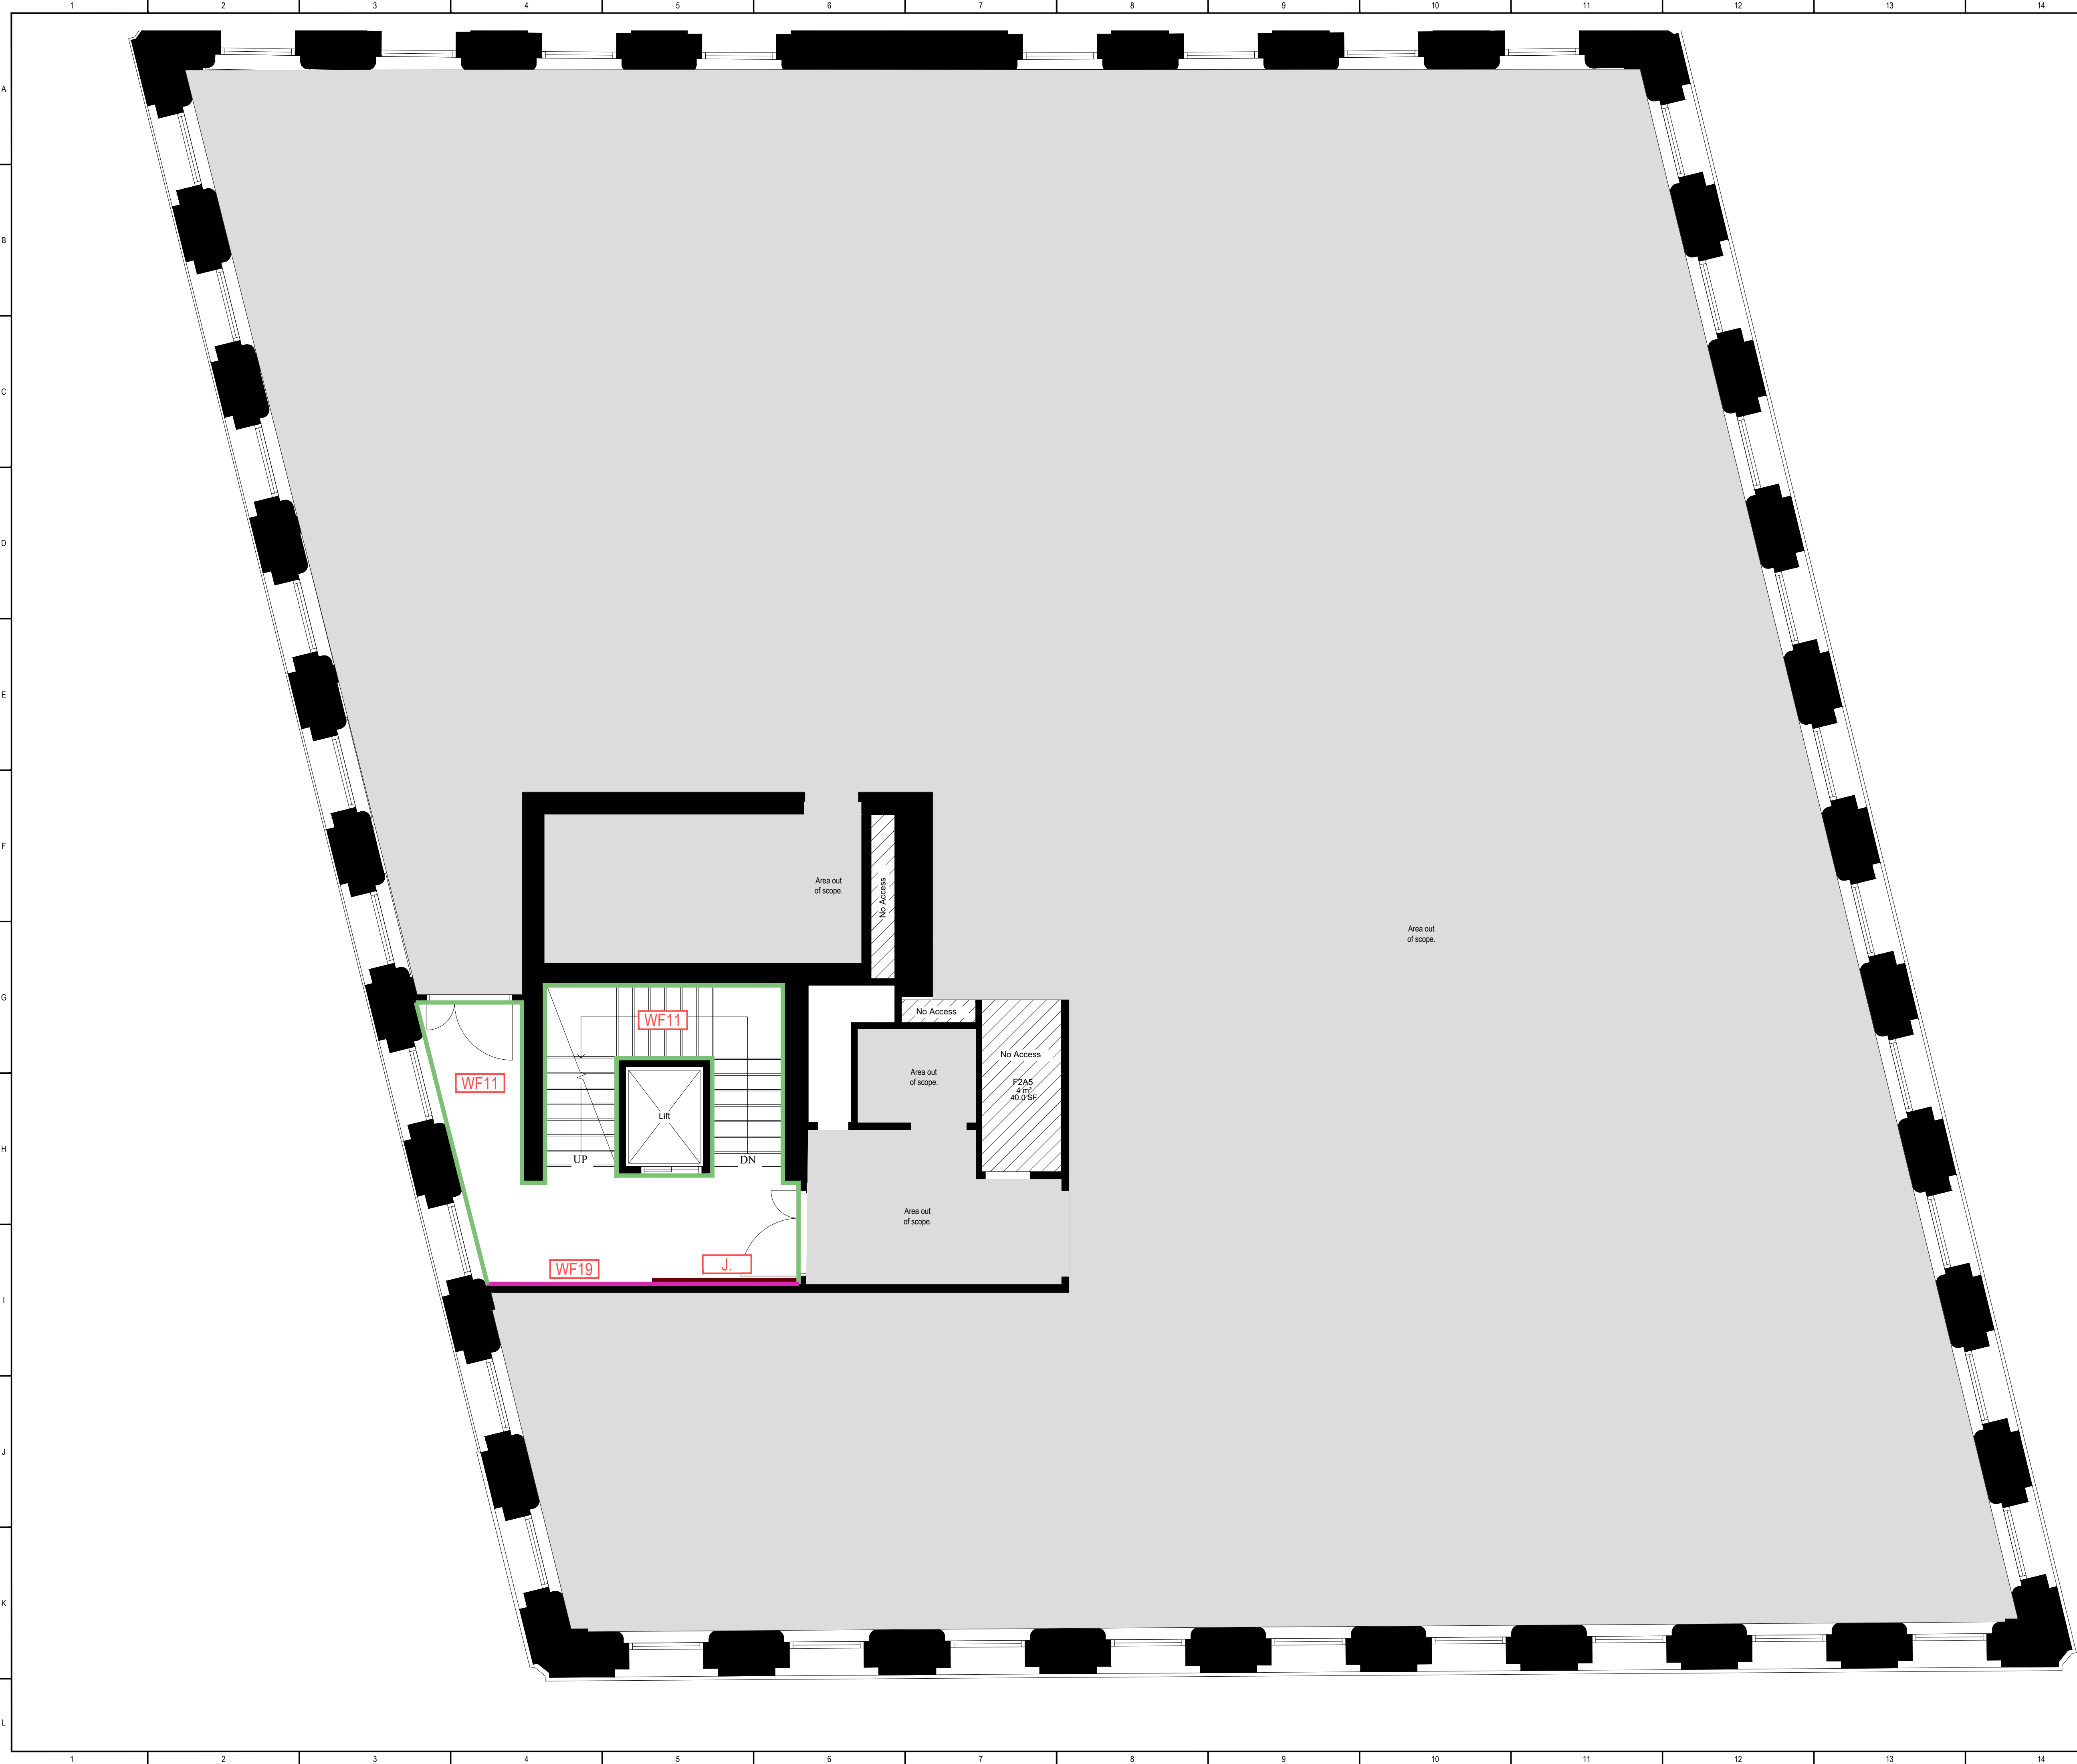

WALL FINISHES KEY

- WF01: WHITE PAINT
- WF02: OFF WHITE PAINT
- WF03: RED PAINT
- WF04: COLUMN DARK GREEN PAINT
- WF05: FABRIC EFFECT WALLPAPER
- WF06: MID GREY PAINT
- WF07: TIMBER PANELLING
- WF08: GLAZING MANIFESTATION
- WF09: DARK GREEN PAINT
- WF10: TIMBER VINYL WRAP
- WF11: LIGHT GREIGE PAINT
- WF12: MID GREEN PAINT
- WF13: EXPOSED BRICK
- WF14: WC PAINT
- WF15: WC IPS PANELLING  
A - EXISTING  
B - NEW
- WF16: WC TILES
- WF17: WC FEATURE TILES
- WF18: WC EXISTING TILES
- WF19: BROWN PAINT
- WF20: STAIRCASE TILES
- WF21: PATTERNED TILES
- WF22: ACOUSTIC PANELLING
- WF23: EXTERNAL CLADDING

J. EXTENT OF JOINERY - FOR JOINERY WALL FINISHES REFER TO SPECIALIST JOINERY SUB-CONTRACTORS DRAWINGS

NOTES:

- DRAWING TO BE PRINTED IN COLOUR
- TO BE READ IN CONJUNCTION WITH FINISHES SCHEDULE
- ALL SURFACES DAMAGED AS PART OF STRIPOUT TO BE MADE GOOD READY FOR NEW DECORATION
- ALL FINISHES TO BE INSTALLED IN STRICT ACCORDANCE WITH MANUFACTURERS REQUIREMENTS AND SPECIFICATION
- FINAL SETTING OUT TO BE CONFIRMED DURING STAGE 4 & STAGES 5
- SAMPLES OF ALL PAINT FINISHES TO BE PROVIDED ON SITE FOR FINAL APPROVAL BY CLIENT AND DESIGNER
- ALL FINISHES TO MEET CLASS 1 AND 0 AS REQUIRED BY BUILDING REGULATIONS
- REFER TO WALL ELEVATIONS FOR ADDITIONAL INFORMATION
- TO BE READ IN CONJUNCTION WITH JOINERY DRAWINGS

| REVISION | NOTES | DATE |
|----------|-------|------|
|          |       |      |
|          |       |      |
PROJECT NAME  
101 PRINCESS STREET  
Manchester

CLIENT  
YAKEL

DOCUMENT TITLE  
Third Floor Door Wall Finishes Plan

DOCUMENT REFERENCE  
2431-INC-FO-03-DR-I-42-1001\_THIRD FLOOR WALL FINISHES

|                             |                  |
|-----------------------------|------------------|
| REVISION<br>T1              | SCALE<br>1:50    |
| PRODUCTION DATE<br>09.12.24 | AUTHOR<br>LW     |
| ISSUE TYPE<br>STG 3         | CHECKED BY<br>HP |

