


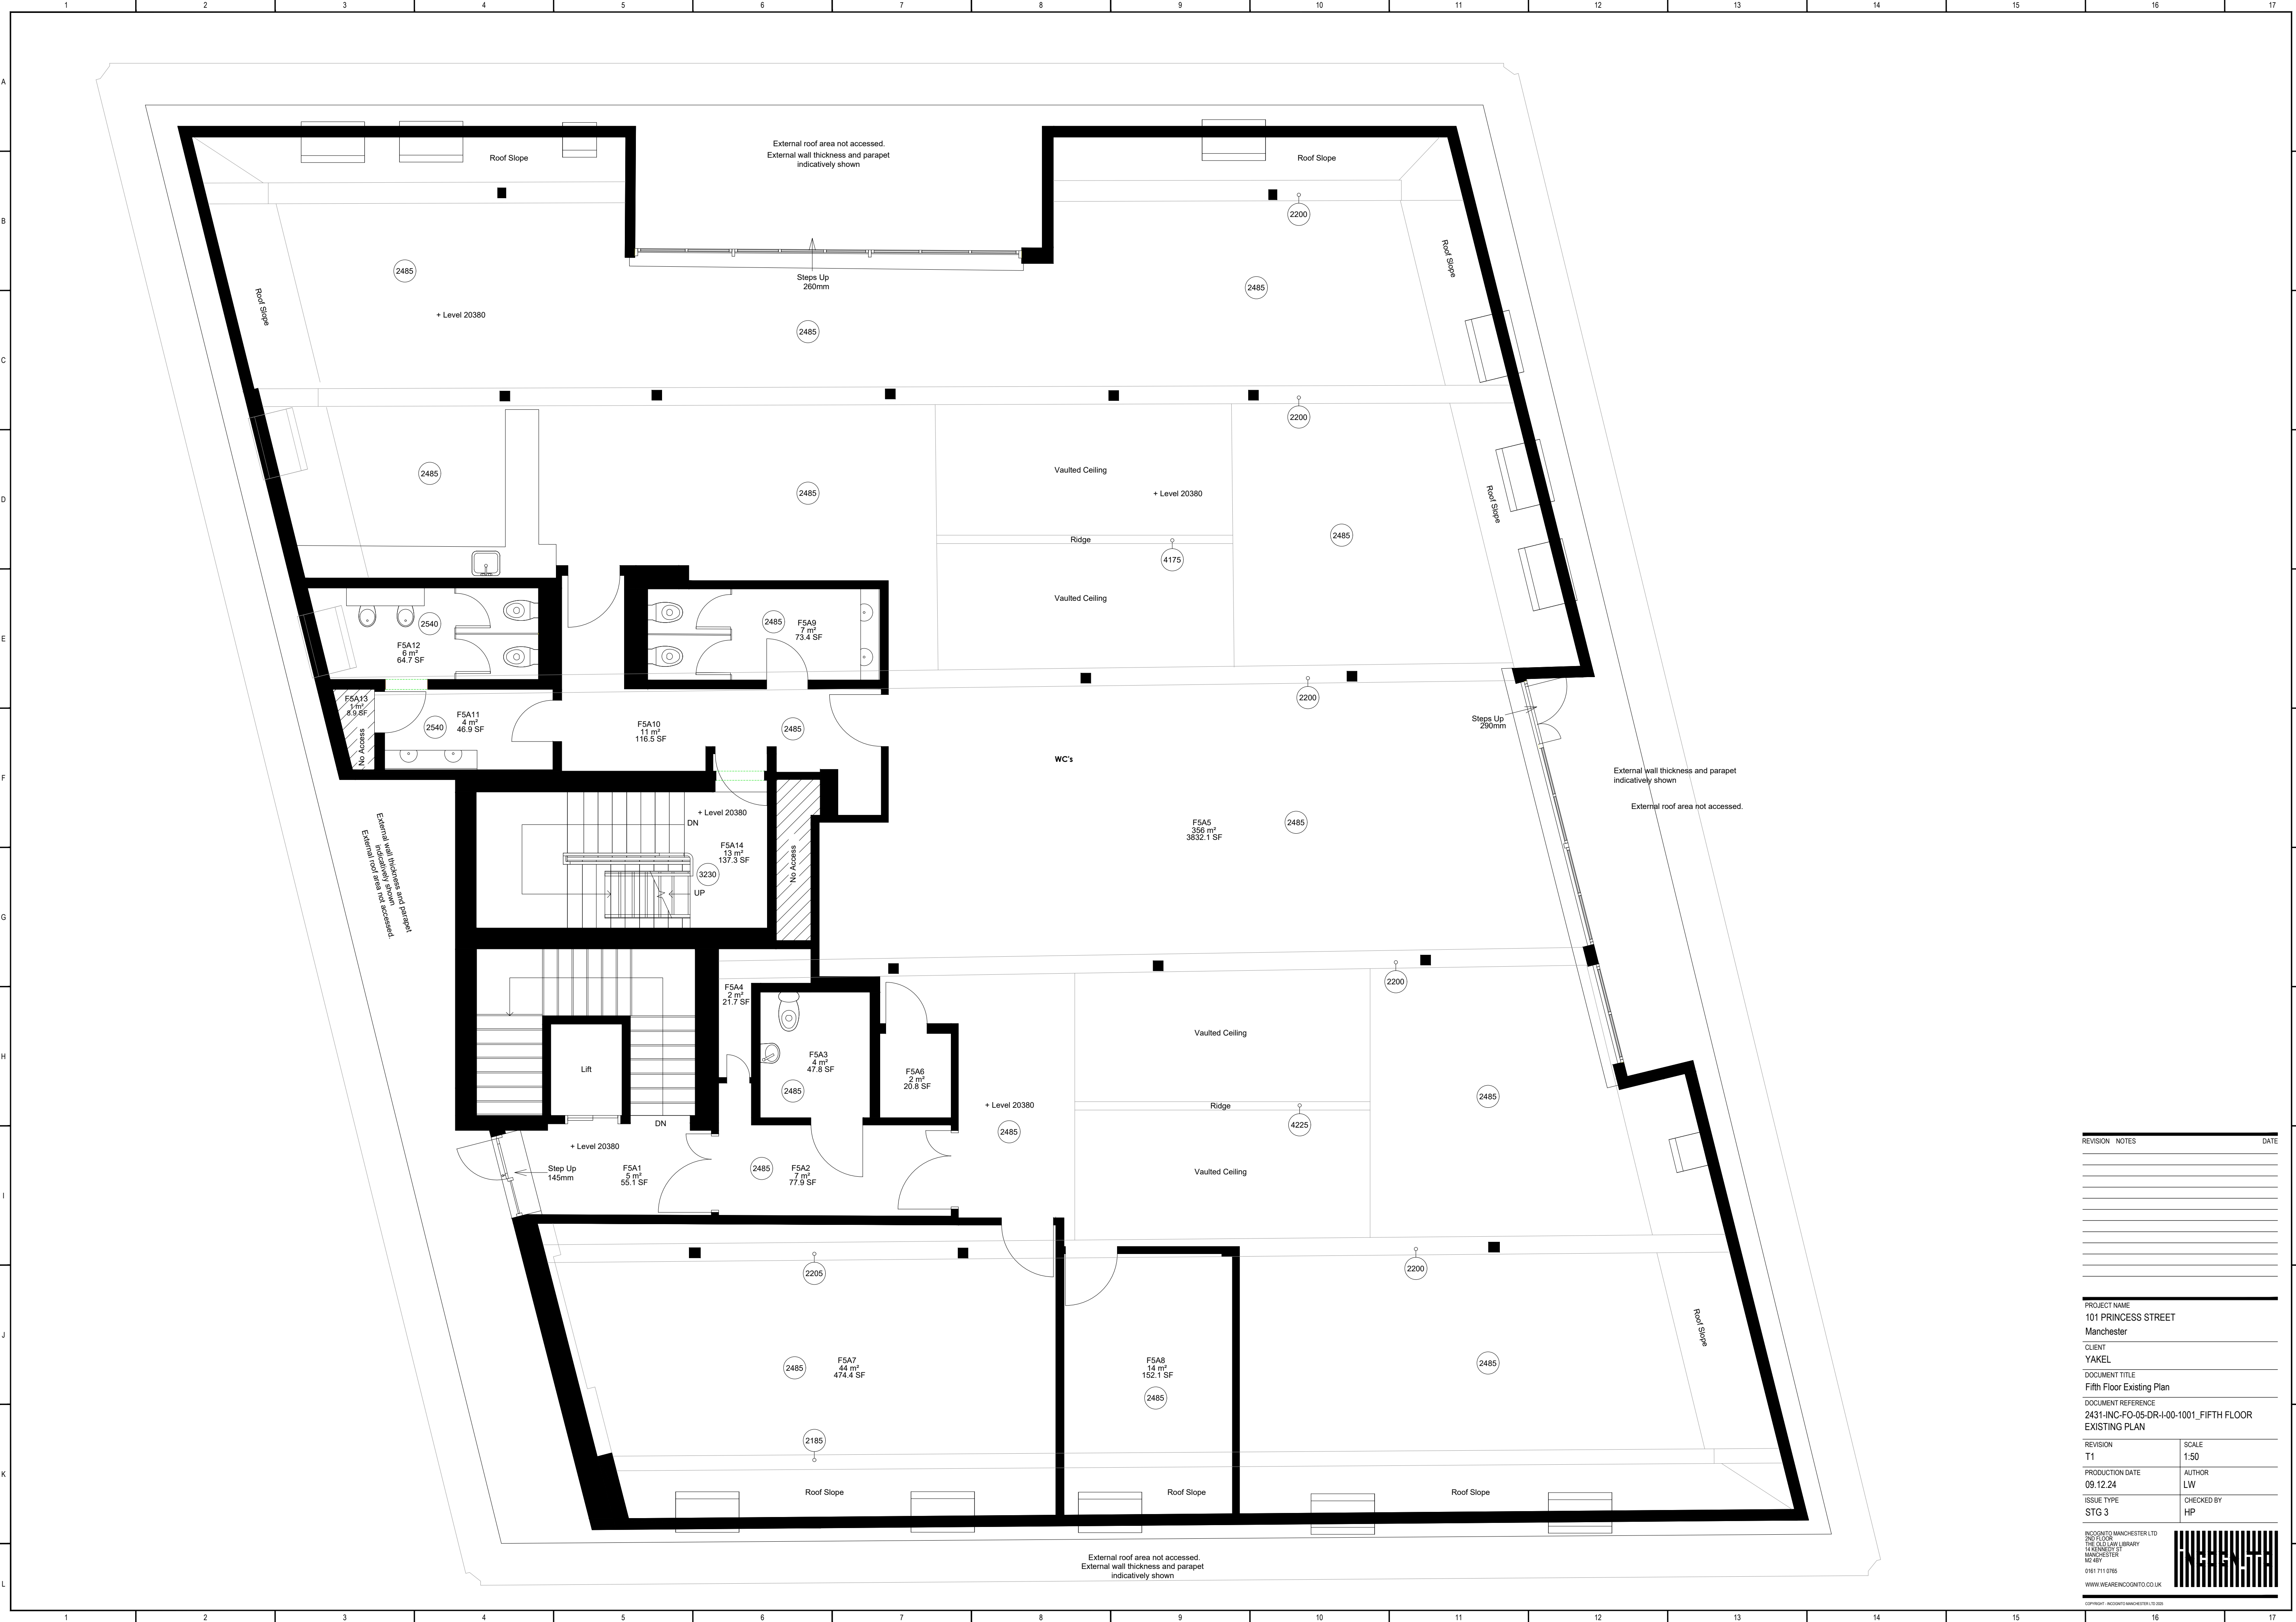

| REVISION | NOTES | DATE |
|----------|-------|------|
|          |       |      |
|          |       |      |
PROJECT NAME  
101 PRINCESS STREET  
Manchester

CLIENT  
YAKEL

DOCUMENT TITLE  
Fifth Floor Existing Plan

DOCUMENT REFERENCE  
2431-INC-FO-05-DR-I-00-1001\_FIFTH FLOOR  
EXISTING PLAN

REVISION  
T1

SCALE  
1:50

PRODUCTION DATE  
09.12.24

AUTHOR  
LW

ISSUE TYPE  
STG 3

CHECKED BY  
HP

INCQINQTO MANCHESTER LTD  
2ND FLOOR  
THE OLD LAW LIBRARY  
14 ROXBURY ST  
MANCHESTER  
M2 8BY  
0161 711 0785  
WWW.WEAREINCQINQTO.CO.UK