

Section of facade retention

Apartment Types

1 Bed

1 Bed+1

2 Bed

2 Bed Duplex

nc architecture

PROJECT

Red Lion Street

SITE ADDRESS

Red Lion Street, Northern Quarter, For M4 1PB

POSTCODE

Noble Design & Build

DRAWING

GA ground floor - waste management

PROJECT NO.

10522

SWS NO.

P-124

REV NO.

D

SCALE

As indicated

DRAWN BY

AL

CHECKED BY

ADS

PAGE SIZE

A1

PLANNING

REV

DESCRIPTION

INTL

CHK

DATE

A

added second fire escape 200 case

AL

21.08.24

B

Waste Management Update

AL

19.03.25

C

Waste Management Update 2

AL


19.03.25

D

Updated Residential Route

GM

19.03.25

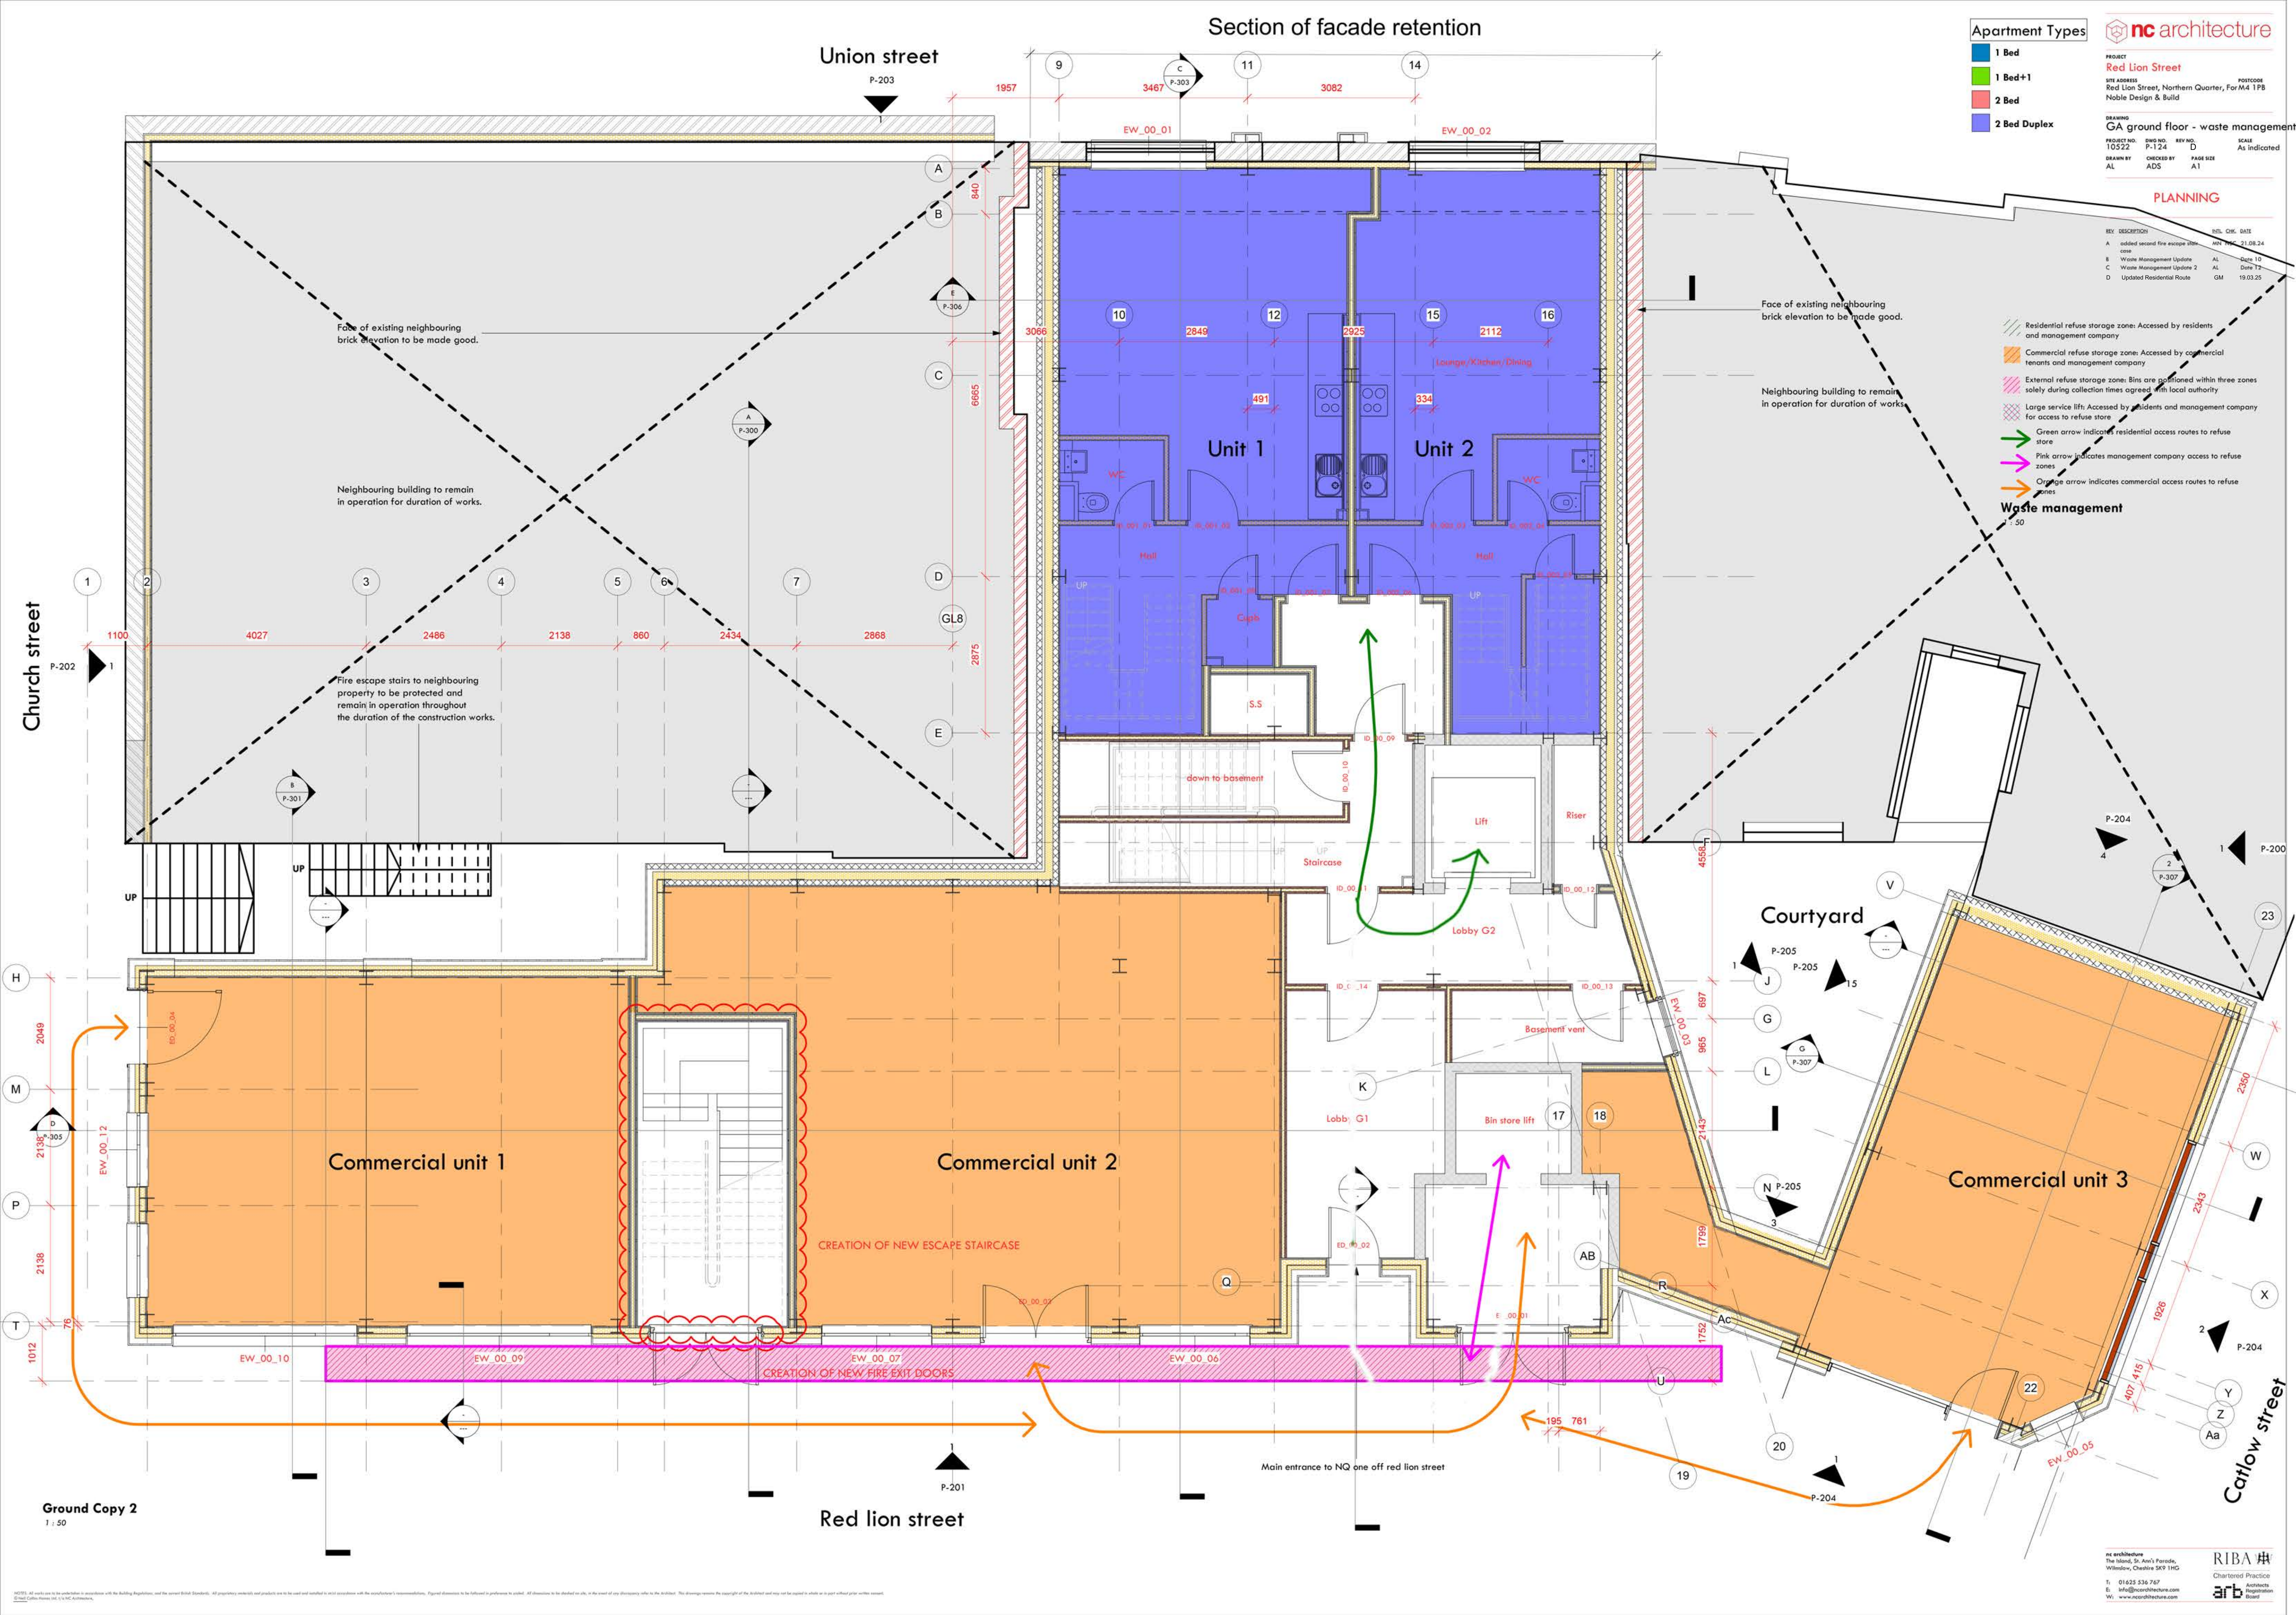

Ground Copy 2
1 : 50