


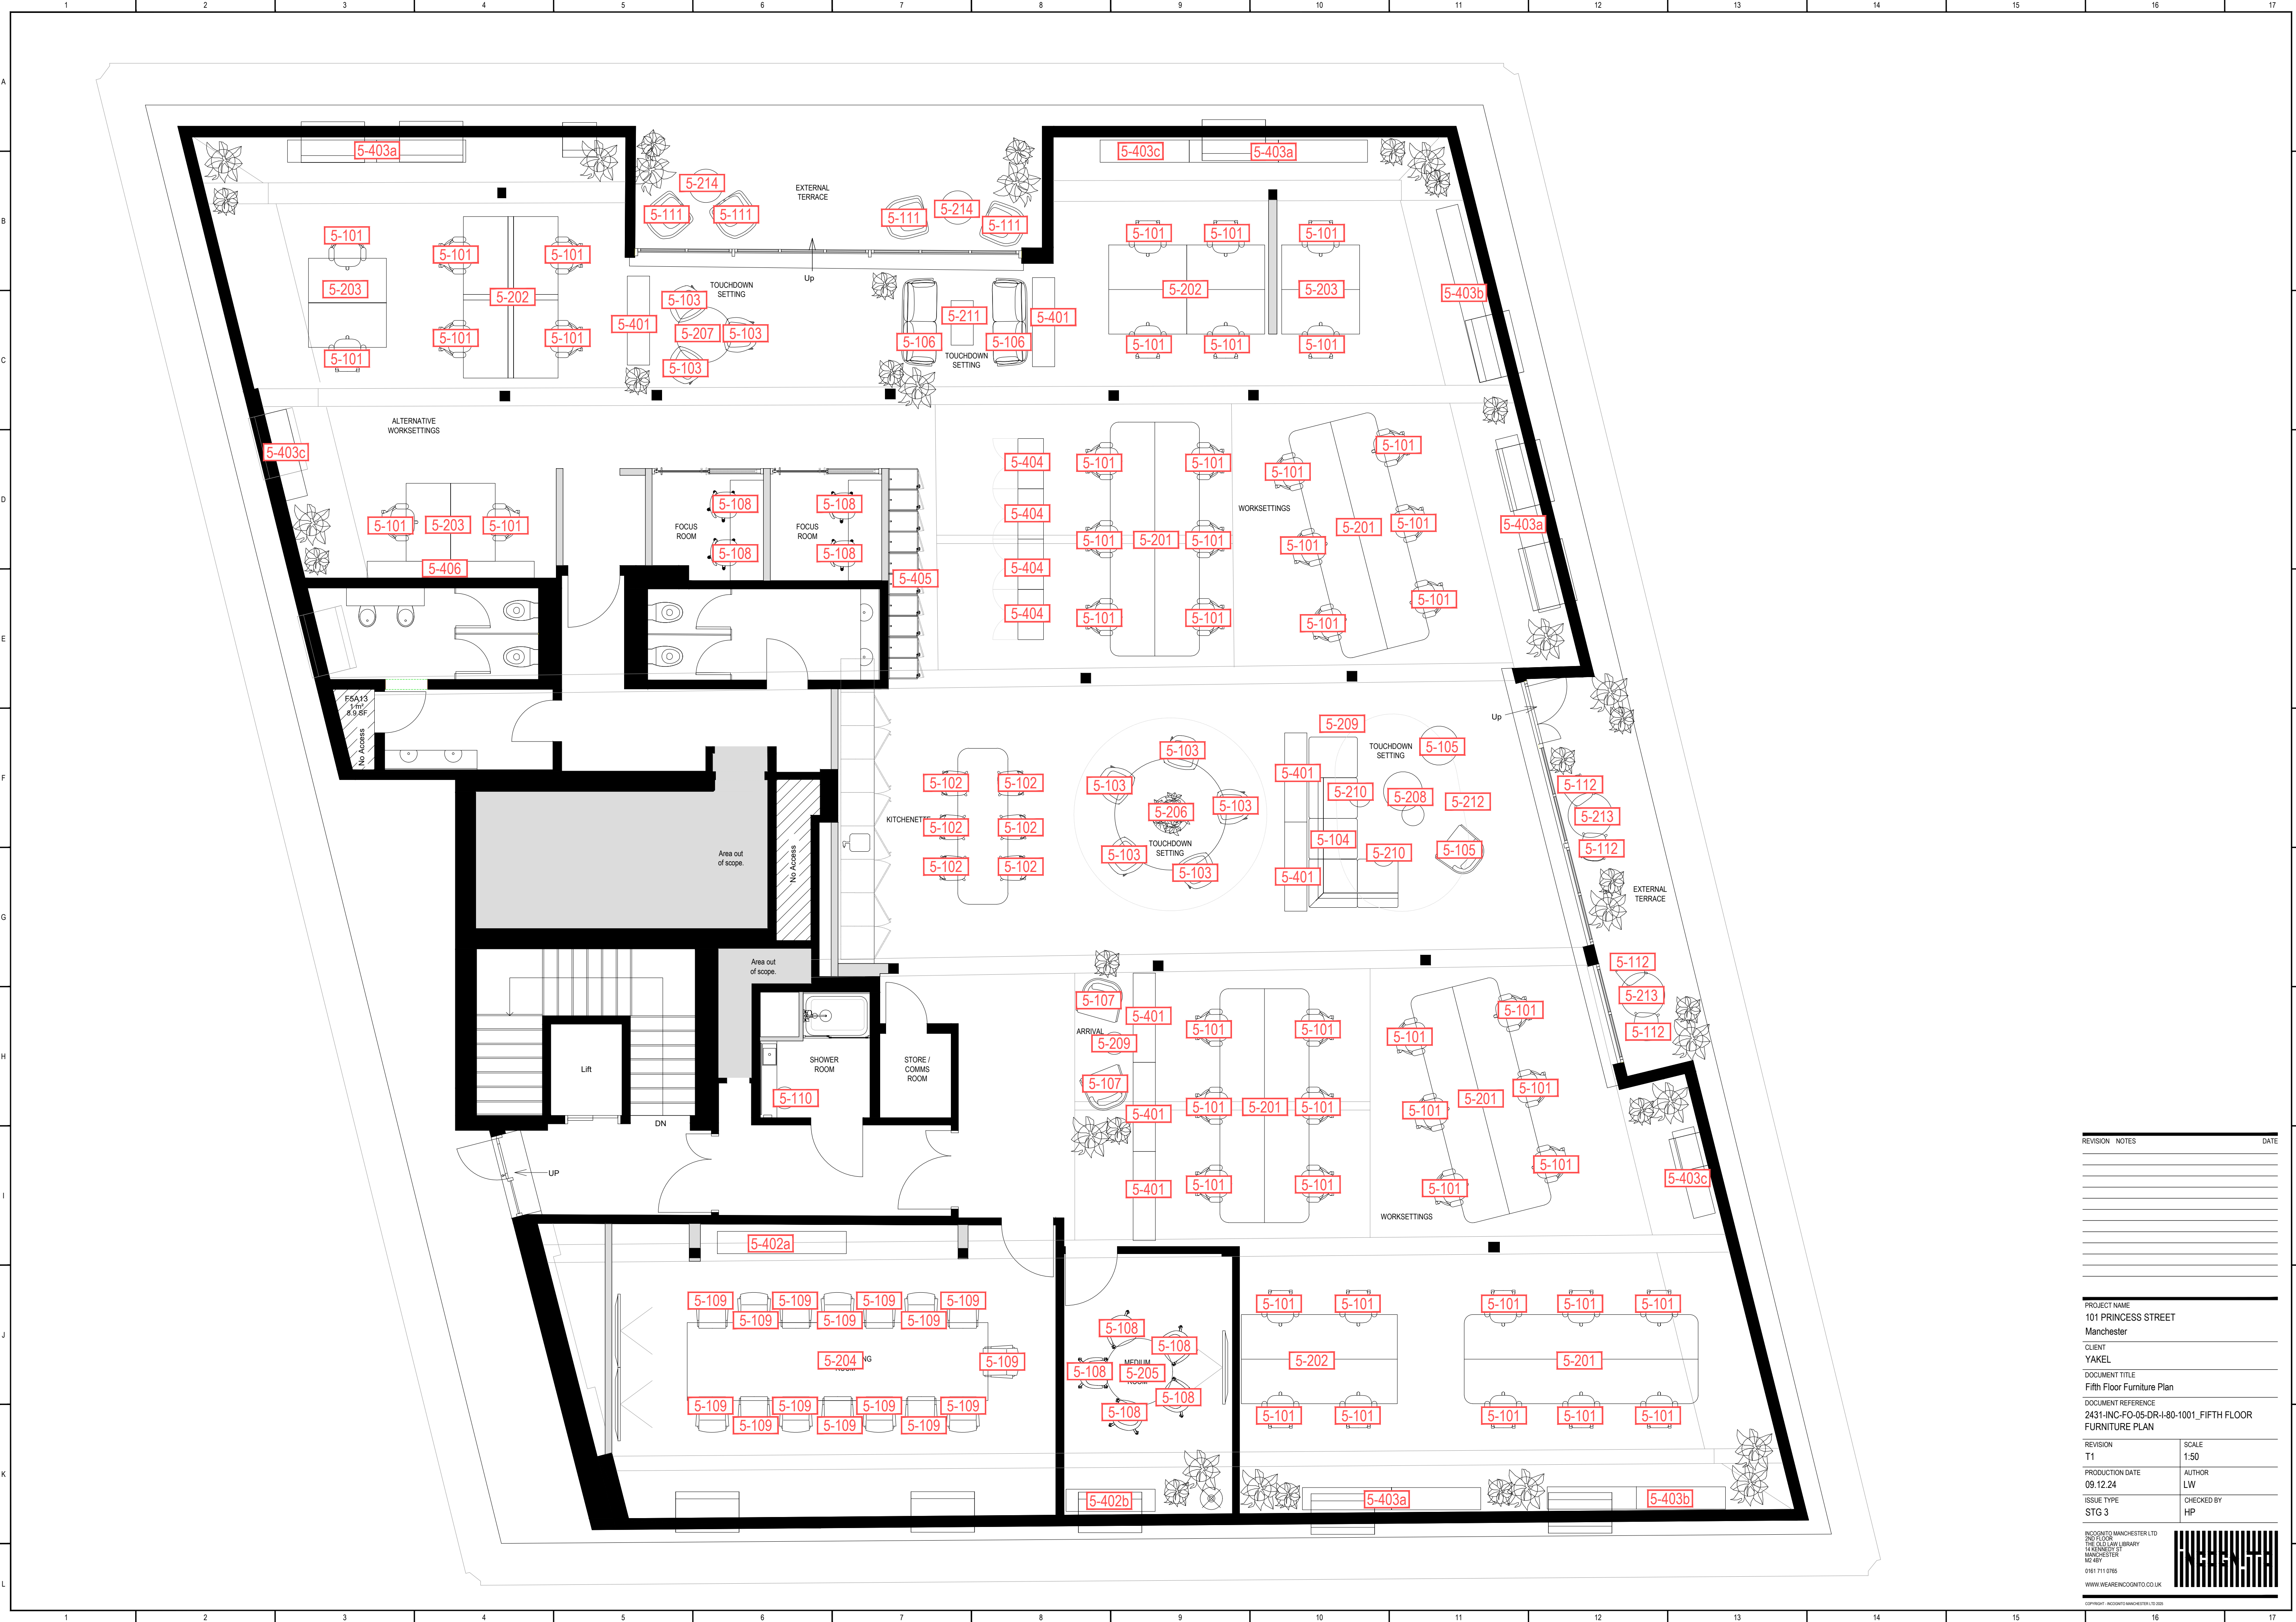

REVISION	NOTES	DATE

PROJECT NAME
101 PRINCESS STREET
Manchester

CLIENT
YAKEL

DOCUMENT TITLE
Fifth Floor Furniture Plan

DOCUMENT REFERENCE
2431-INC-FO-05-DR-I-80-1001_FIFTH FLOOR
FURNITURE PLAN

REVISION
T1

SCALE
1:50

PRODUCTION DATE
09.12.24

AUTHOR
LW

ISSUE TYPE
STG 3

CHECKED BY
HP

INCQNTQ MANCHESTER LTD
2ND FLOOR
THE OLD LAW LIBRARY
14 ROXBURY ST
MANCHESTER
M2 8BY
0161 711 0785
WWW.WEAREINCQNTQ.CO.UK