
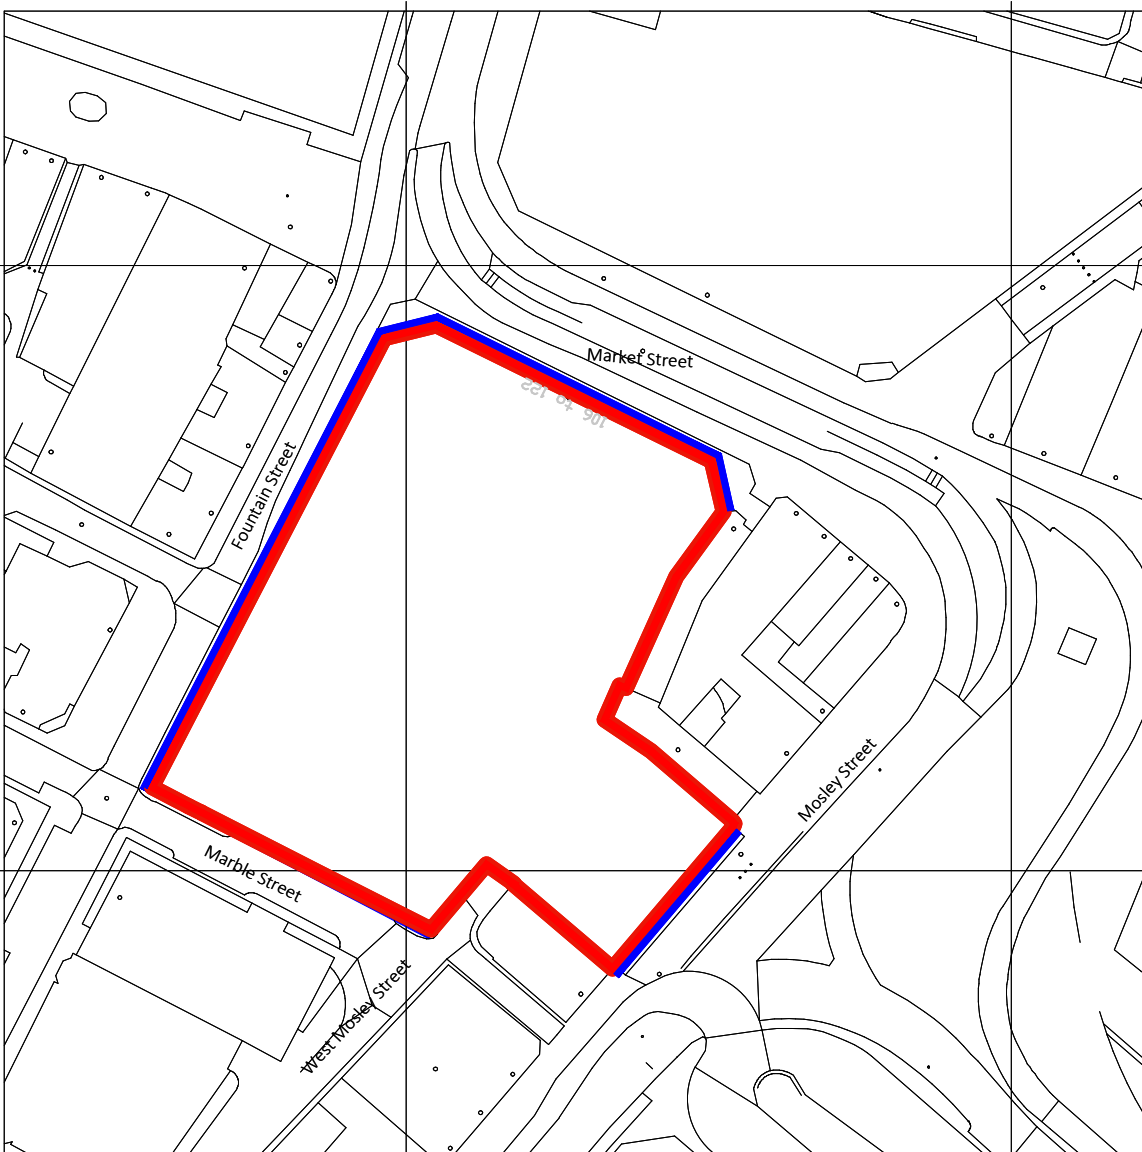


XREF'S IN THIS DRAWING

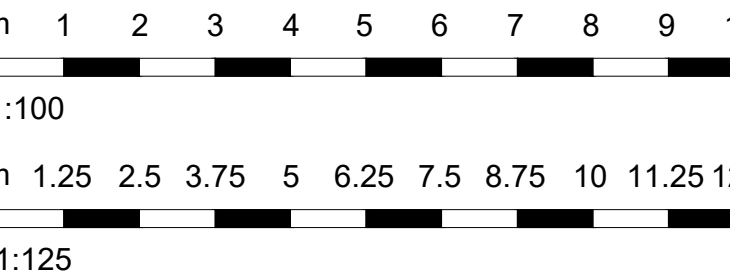

5 SITE LOCATION PLAN

PL-03 1:500

- Boundary line of property/land in Primark Stores Ltd. demise
- Proposed area of works

1.4	03/04/25	EXISTING FOUNTAIN STREET VIVID SIGNS NOT INDICATED	RA/SN
1.3	03/04/25	SIGN A1, A2, ELEZER BEA REMOVED, SIGN B1, B2, B3 & B4 BACKING REMOVED AND EXISTING AQUA LETTERS REPLACED WITH WHITE LETTERS	RA/JC
1.2	06/03/25	WIDTH TO SIGNS B1, B2 AND B4 CORRECTED	RA/JC
1.1	05/03/25	SIZES TO SIGNS B1, B2, B3 AND B4 UPDATED	RA/JC
1.0	28/01/25	FIRST ISSUE	MBN/JC

PLANNING

REV	DATE	DESCRIPTION	DRAWN	CHECKED
-----	------	-------------	-------	---------

PRIMARK®

PROJECT
Primark Manchester Refit

DRAWING
Proposed Signage Dimensions

CONSULTANT
Whittam Cox ARCHITECTS
Chesterfield / 01346 260261
London / 020 3388 0019
Leeds / 0113 4682450
whittamcox.com

CONSULTANT No SCALE DATE DRAWN CHECKED
240086 Varies@A0 28.01.25 MBN JC

PROJECT No REV
Dra WCA 519 PL-03 1.4




2 PROPOSED ELEVATION - MARBLE STREET

PL-03 Scale 1:100 @ A1



3 PROPOSED ELEVATION - MARKET STREET

PL-03 Scale 1:100 @ A1

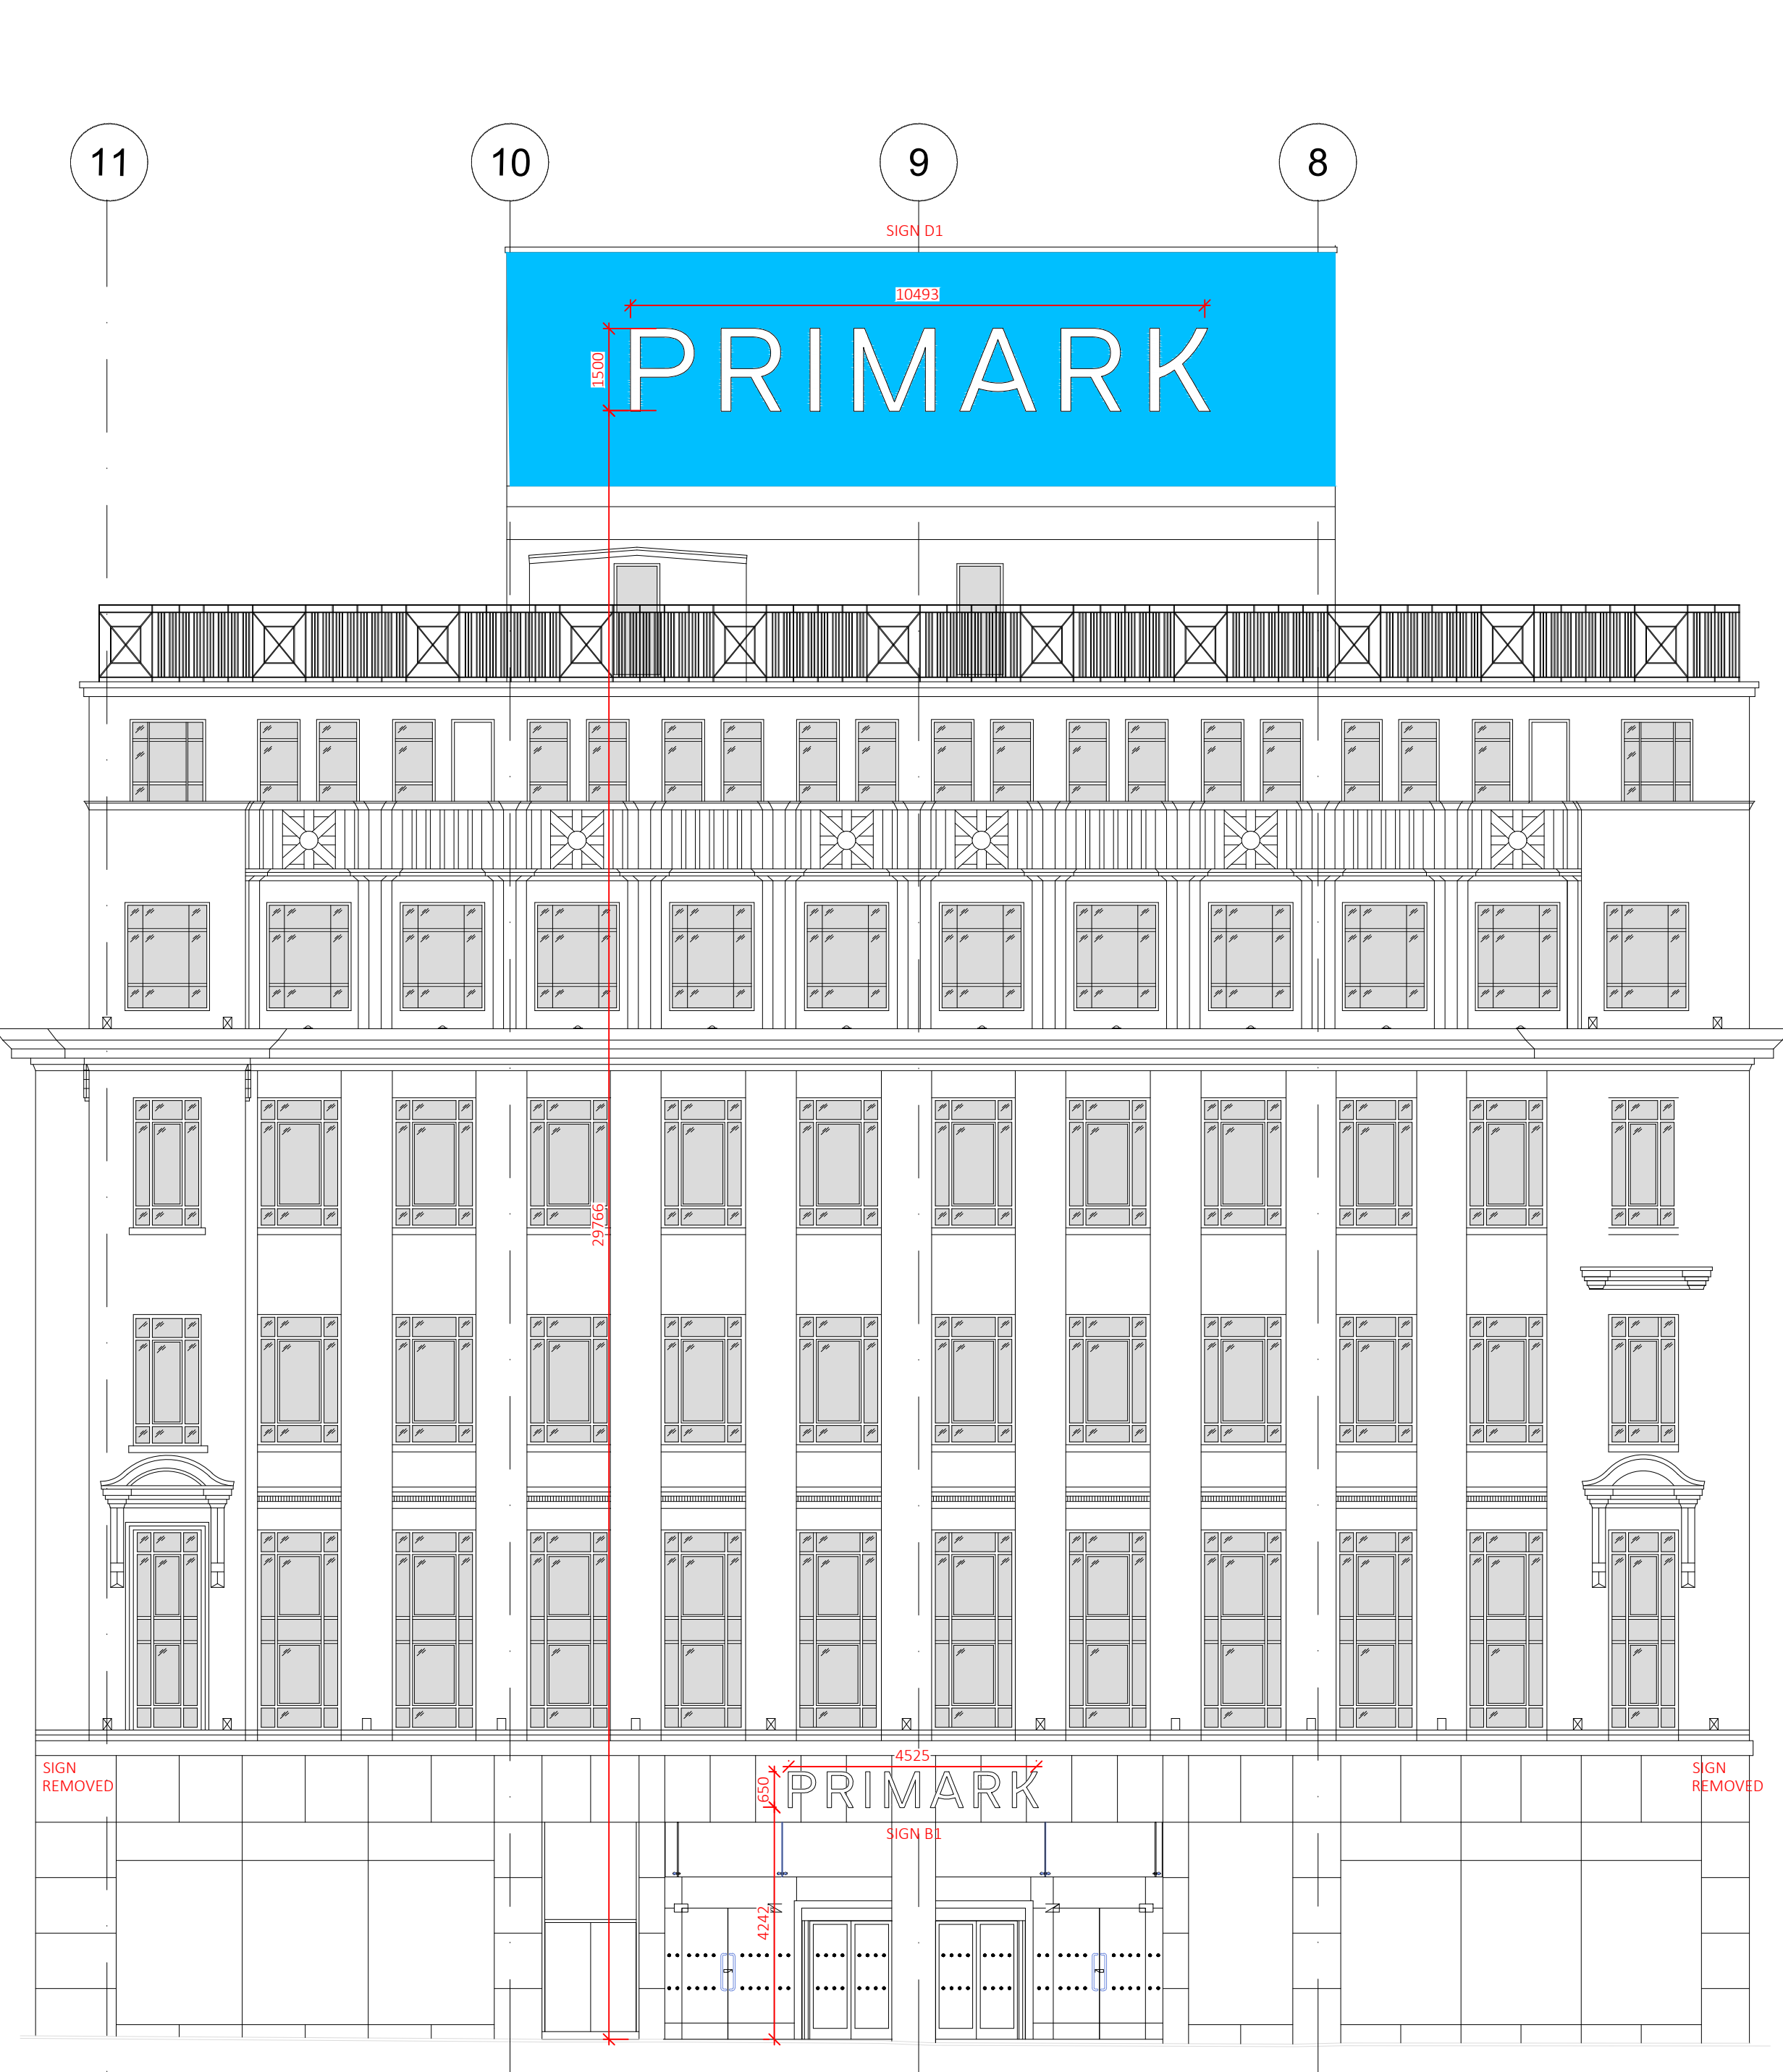

1 PROPOSED ELEVATION - MOSLEY STREET

PL-03 Scale 1:100 @ A1



4 PROPOSED ELEVATION - FOUNTAIN STREET

PL-03 Scale 1:100 @ A1