



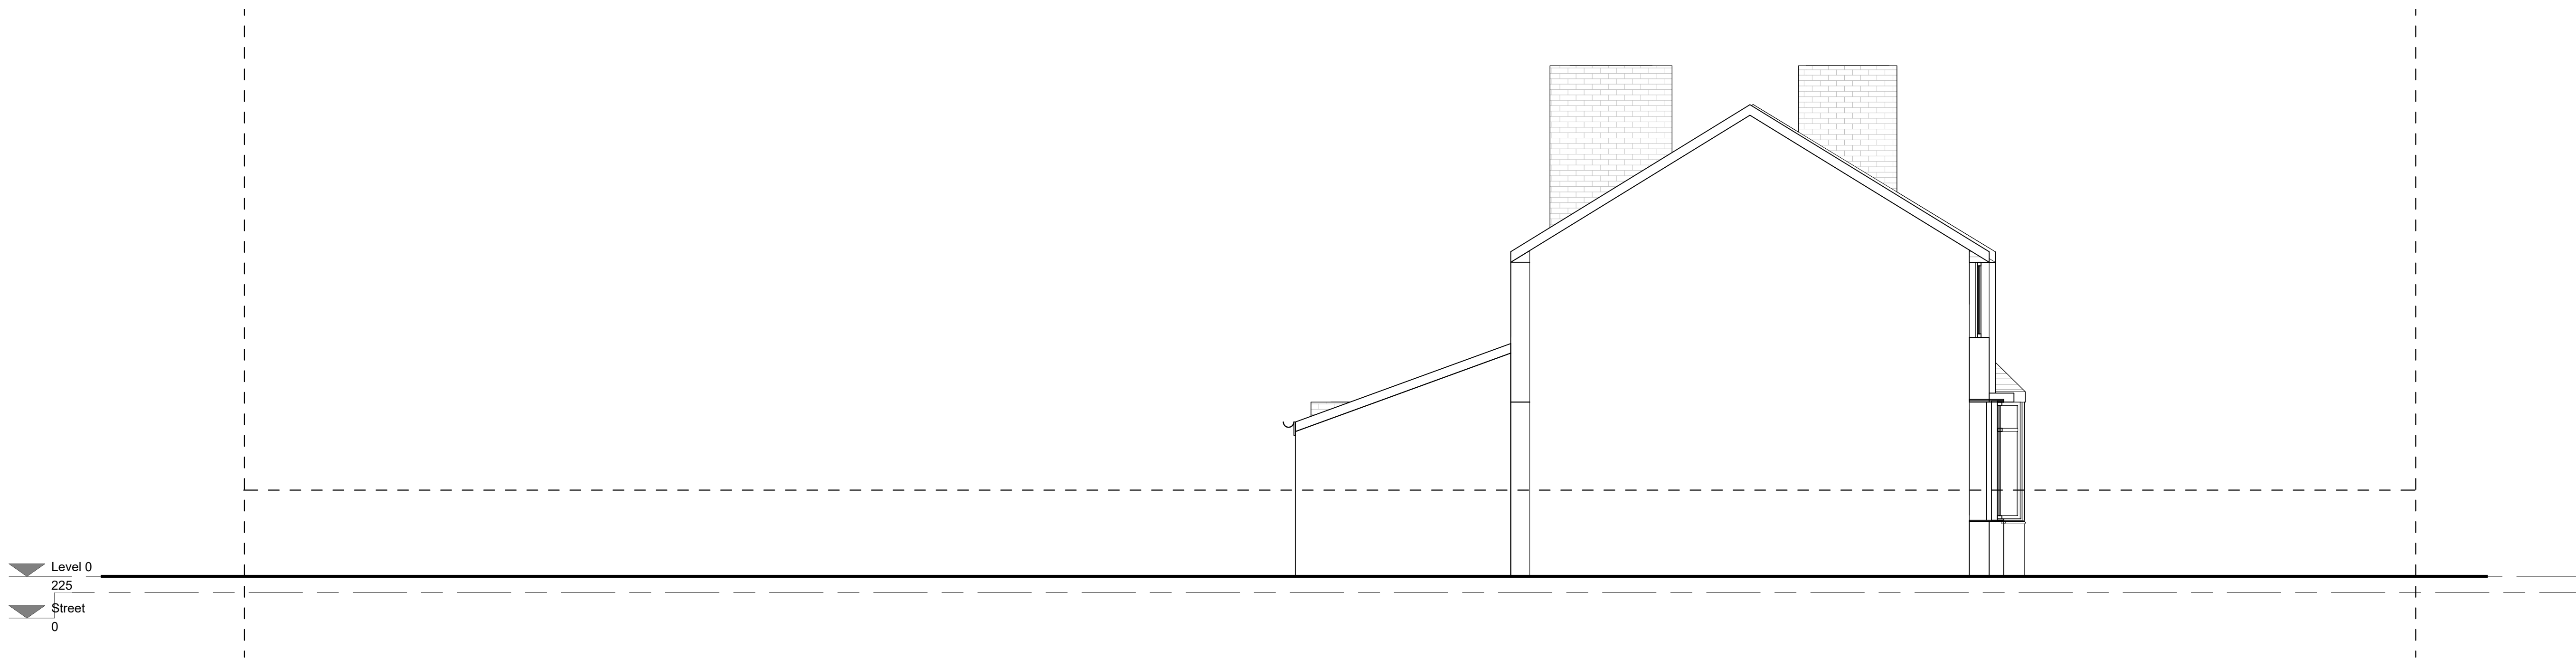

1 Existing Side 2 Elevation
1 : 50

Proposed single storey home office.
Materials used in any exterior work are to be of a similar appearance to those used in the construction of the exterior of the existing dwellinghouse.
Side windows to be obscurely glazed.

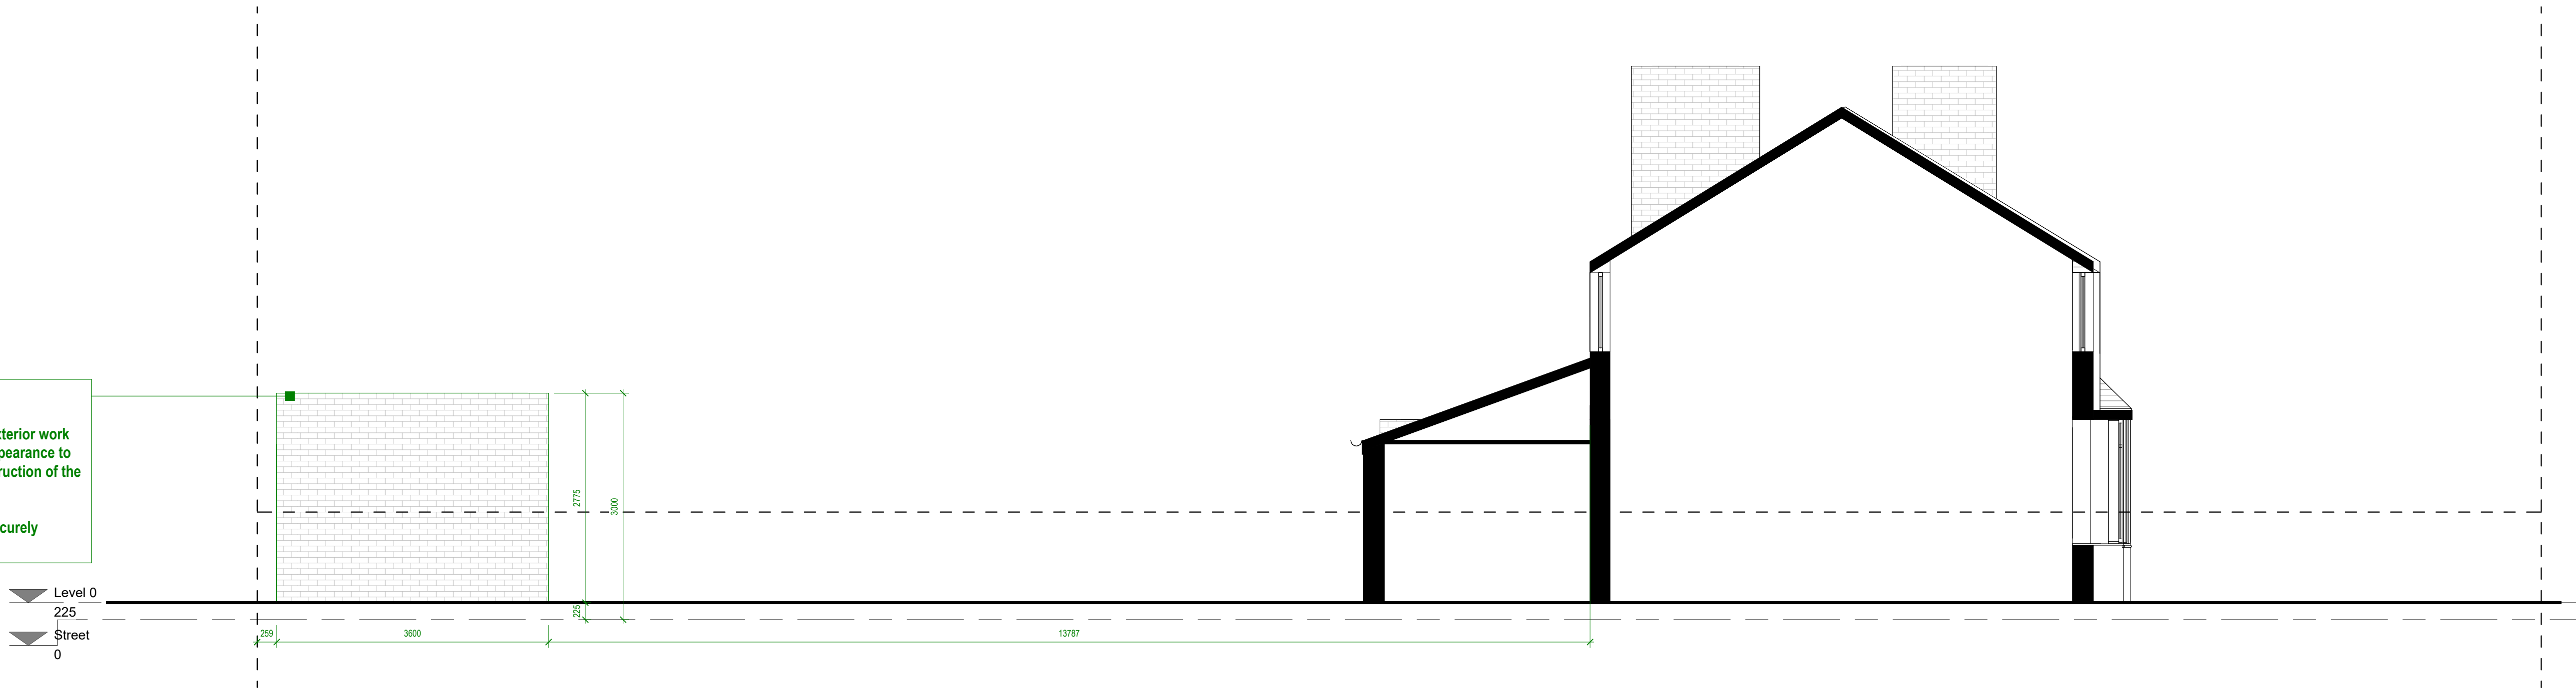

2 Proposed Side 2 Elevation
1 : 50

Status
LAWFUL DEVELOPMENT CERTIFICATE
Client
Mr Jiwan Dhanik

Project Title
68 SALE ROAD WYTHENSHAW M23 0DE

Drawing Title
Existing and Proposed Side 2 Elevations A1

Project No.
2025_05
Drawing No.
002-SI-XX-00-DR-I-P9
Drawing Date
Rev
Scale at A1
1 : 50

Created By
Rakesh M

m83 Associates Ltd
London Office
3rd Floor, 86-90 Paul Street, London, EC2A 4NE
Manchester Office
187 Water Street, Manchester, M3 4JD

arb Architects Registration Board
RIBA RIBA Chartered Practitioner



VISUAL SCALE 1:50 @ A1