



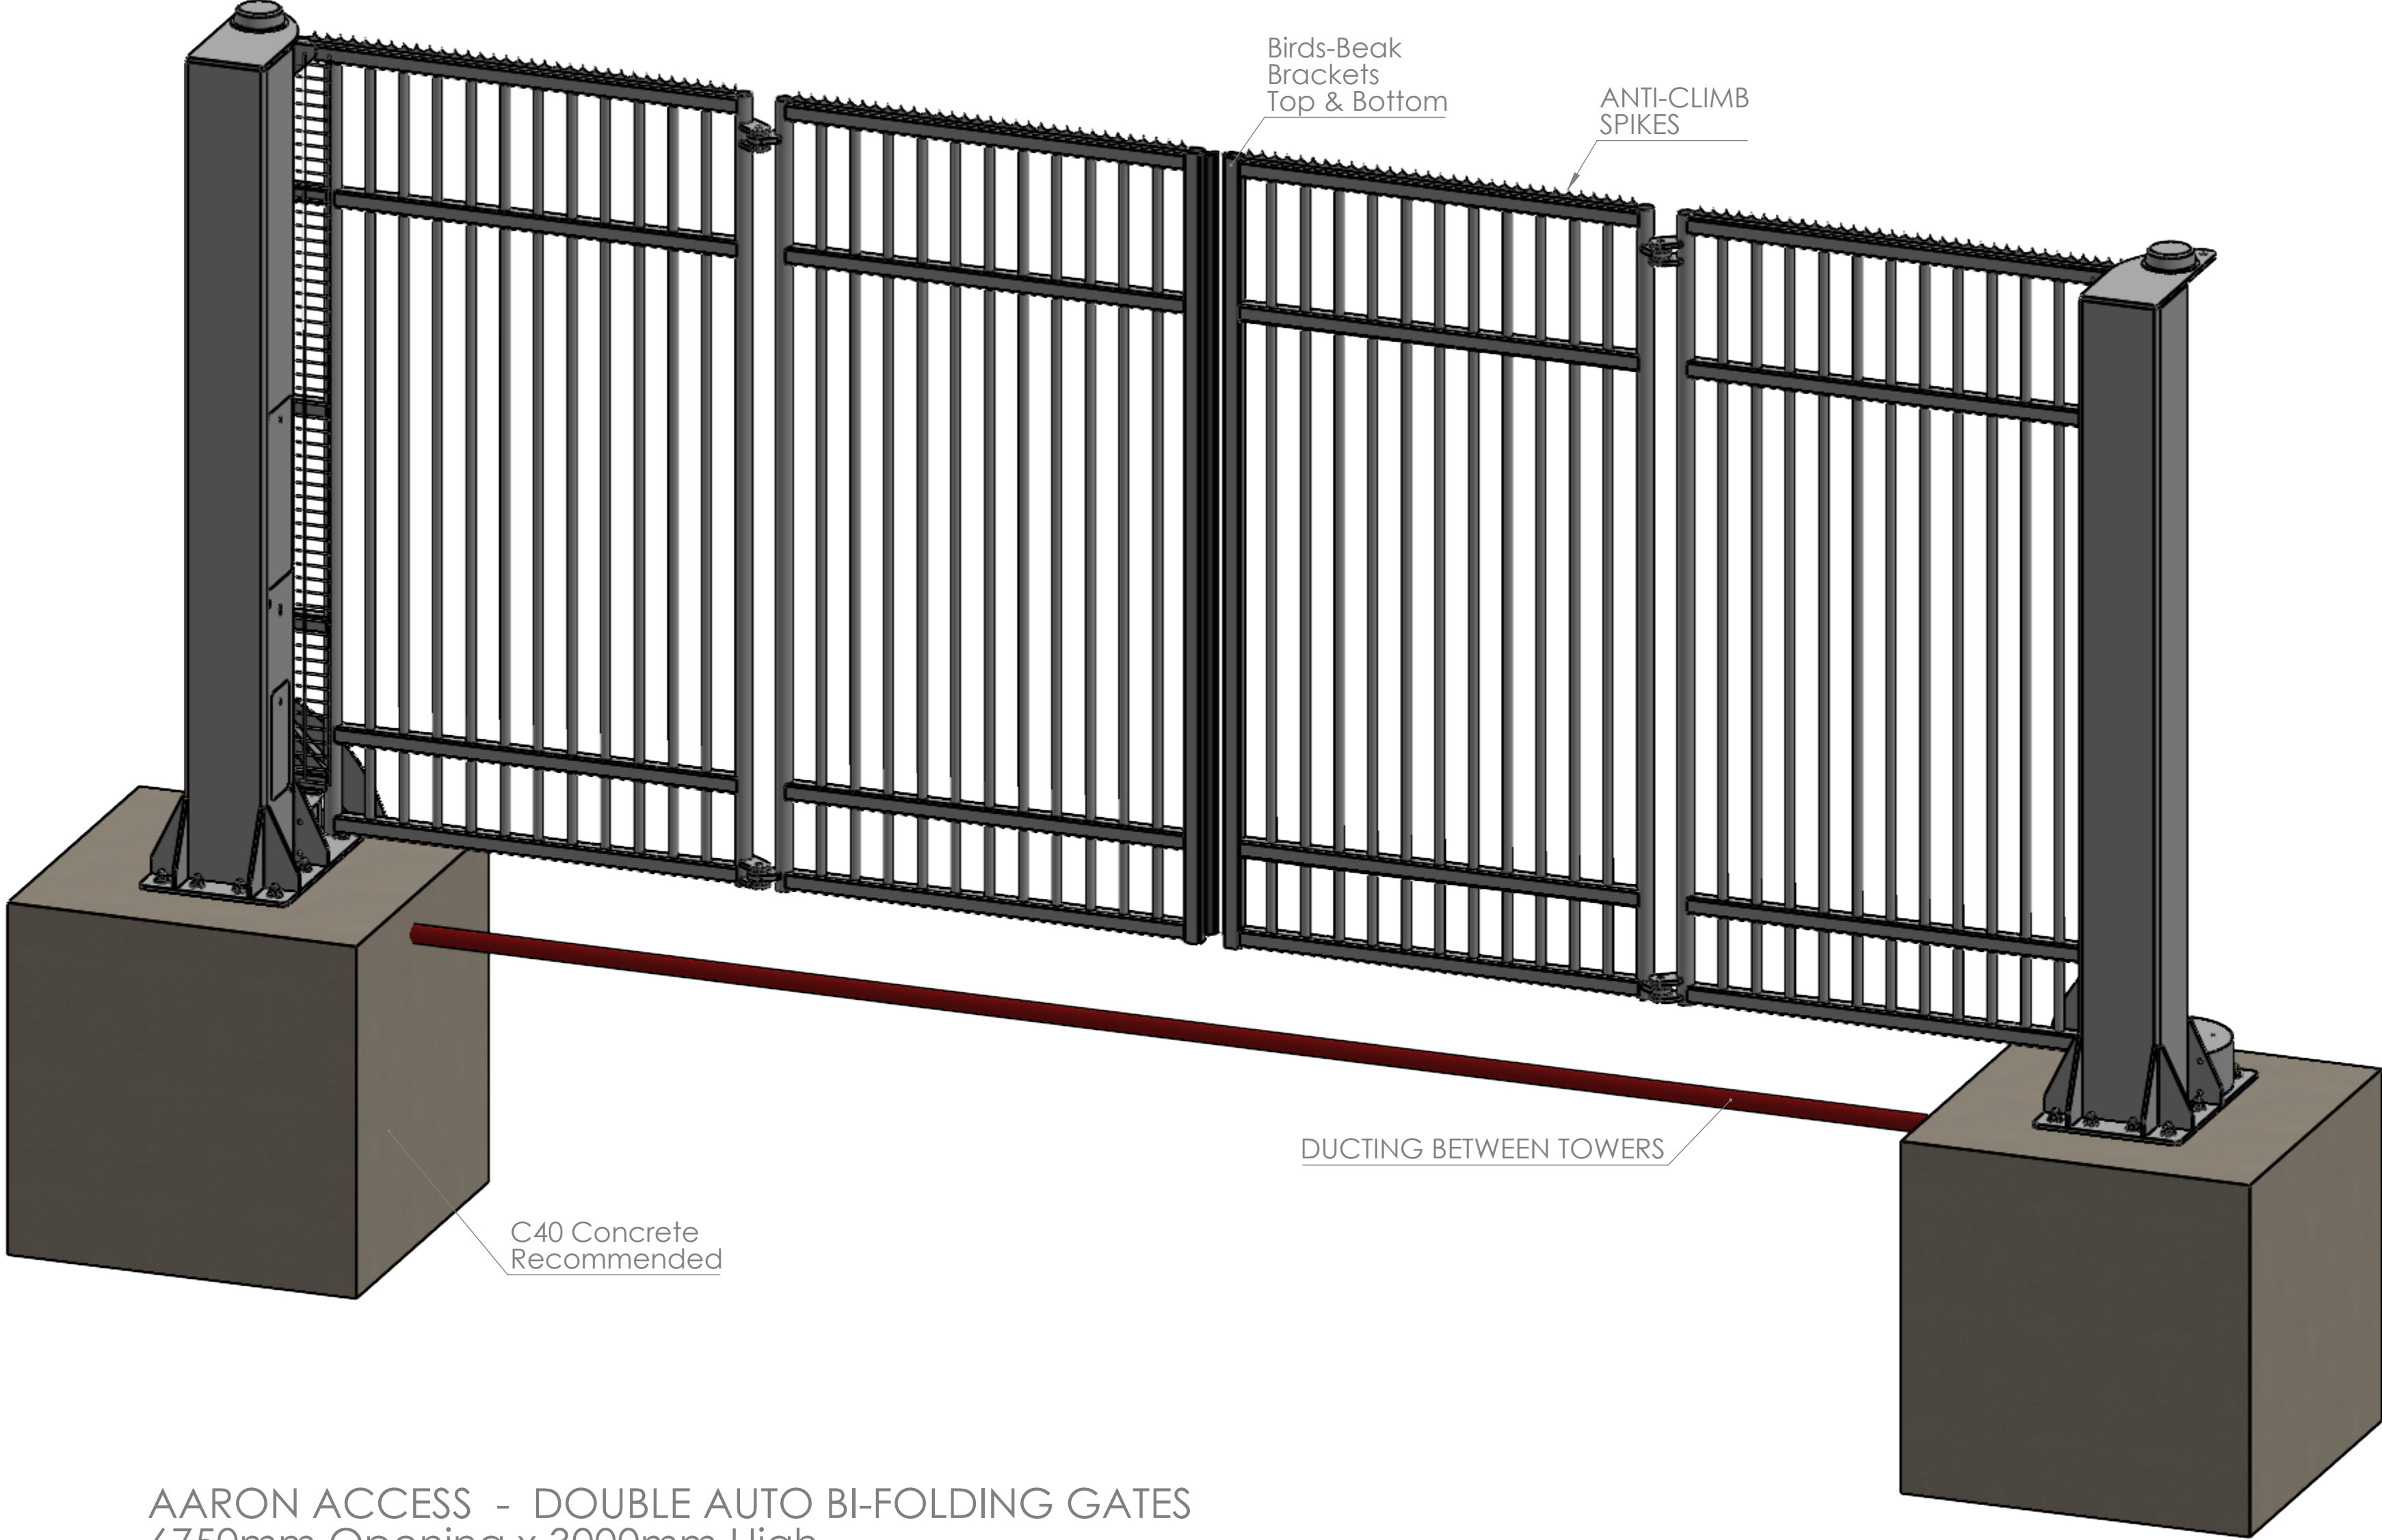

AARON ACCESS - DOUBLE AUTO BI-FOLDING GATES
6750mm Opening x 3000mm High
V-TUBE INFILL - OPENING INTO SITE

AARON ACCESS	DRAWN BY: VGG		TITLE: DOUBLE AUTO BI-FOLDING GATES 6750mm Opening x 3000mm High		INFILL: V-TUBE FINISH HOT DIP GALV / RAL 9005 BLACK NOTE: OPENING INTO SITE
	DATE: 20/11/2024		DRAWING NUMBER:	REVISION: A	
	SCALE: 1:18 AT A2			SHEET NUMBER: 1 OF 6	
				all dimensions in mm	

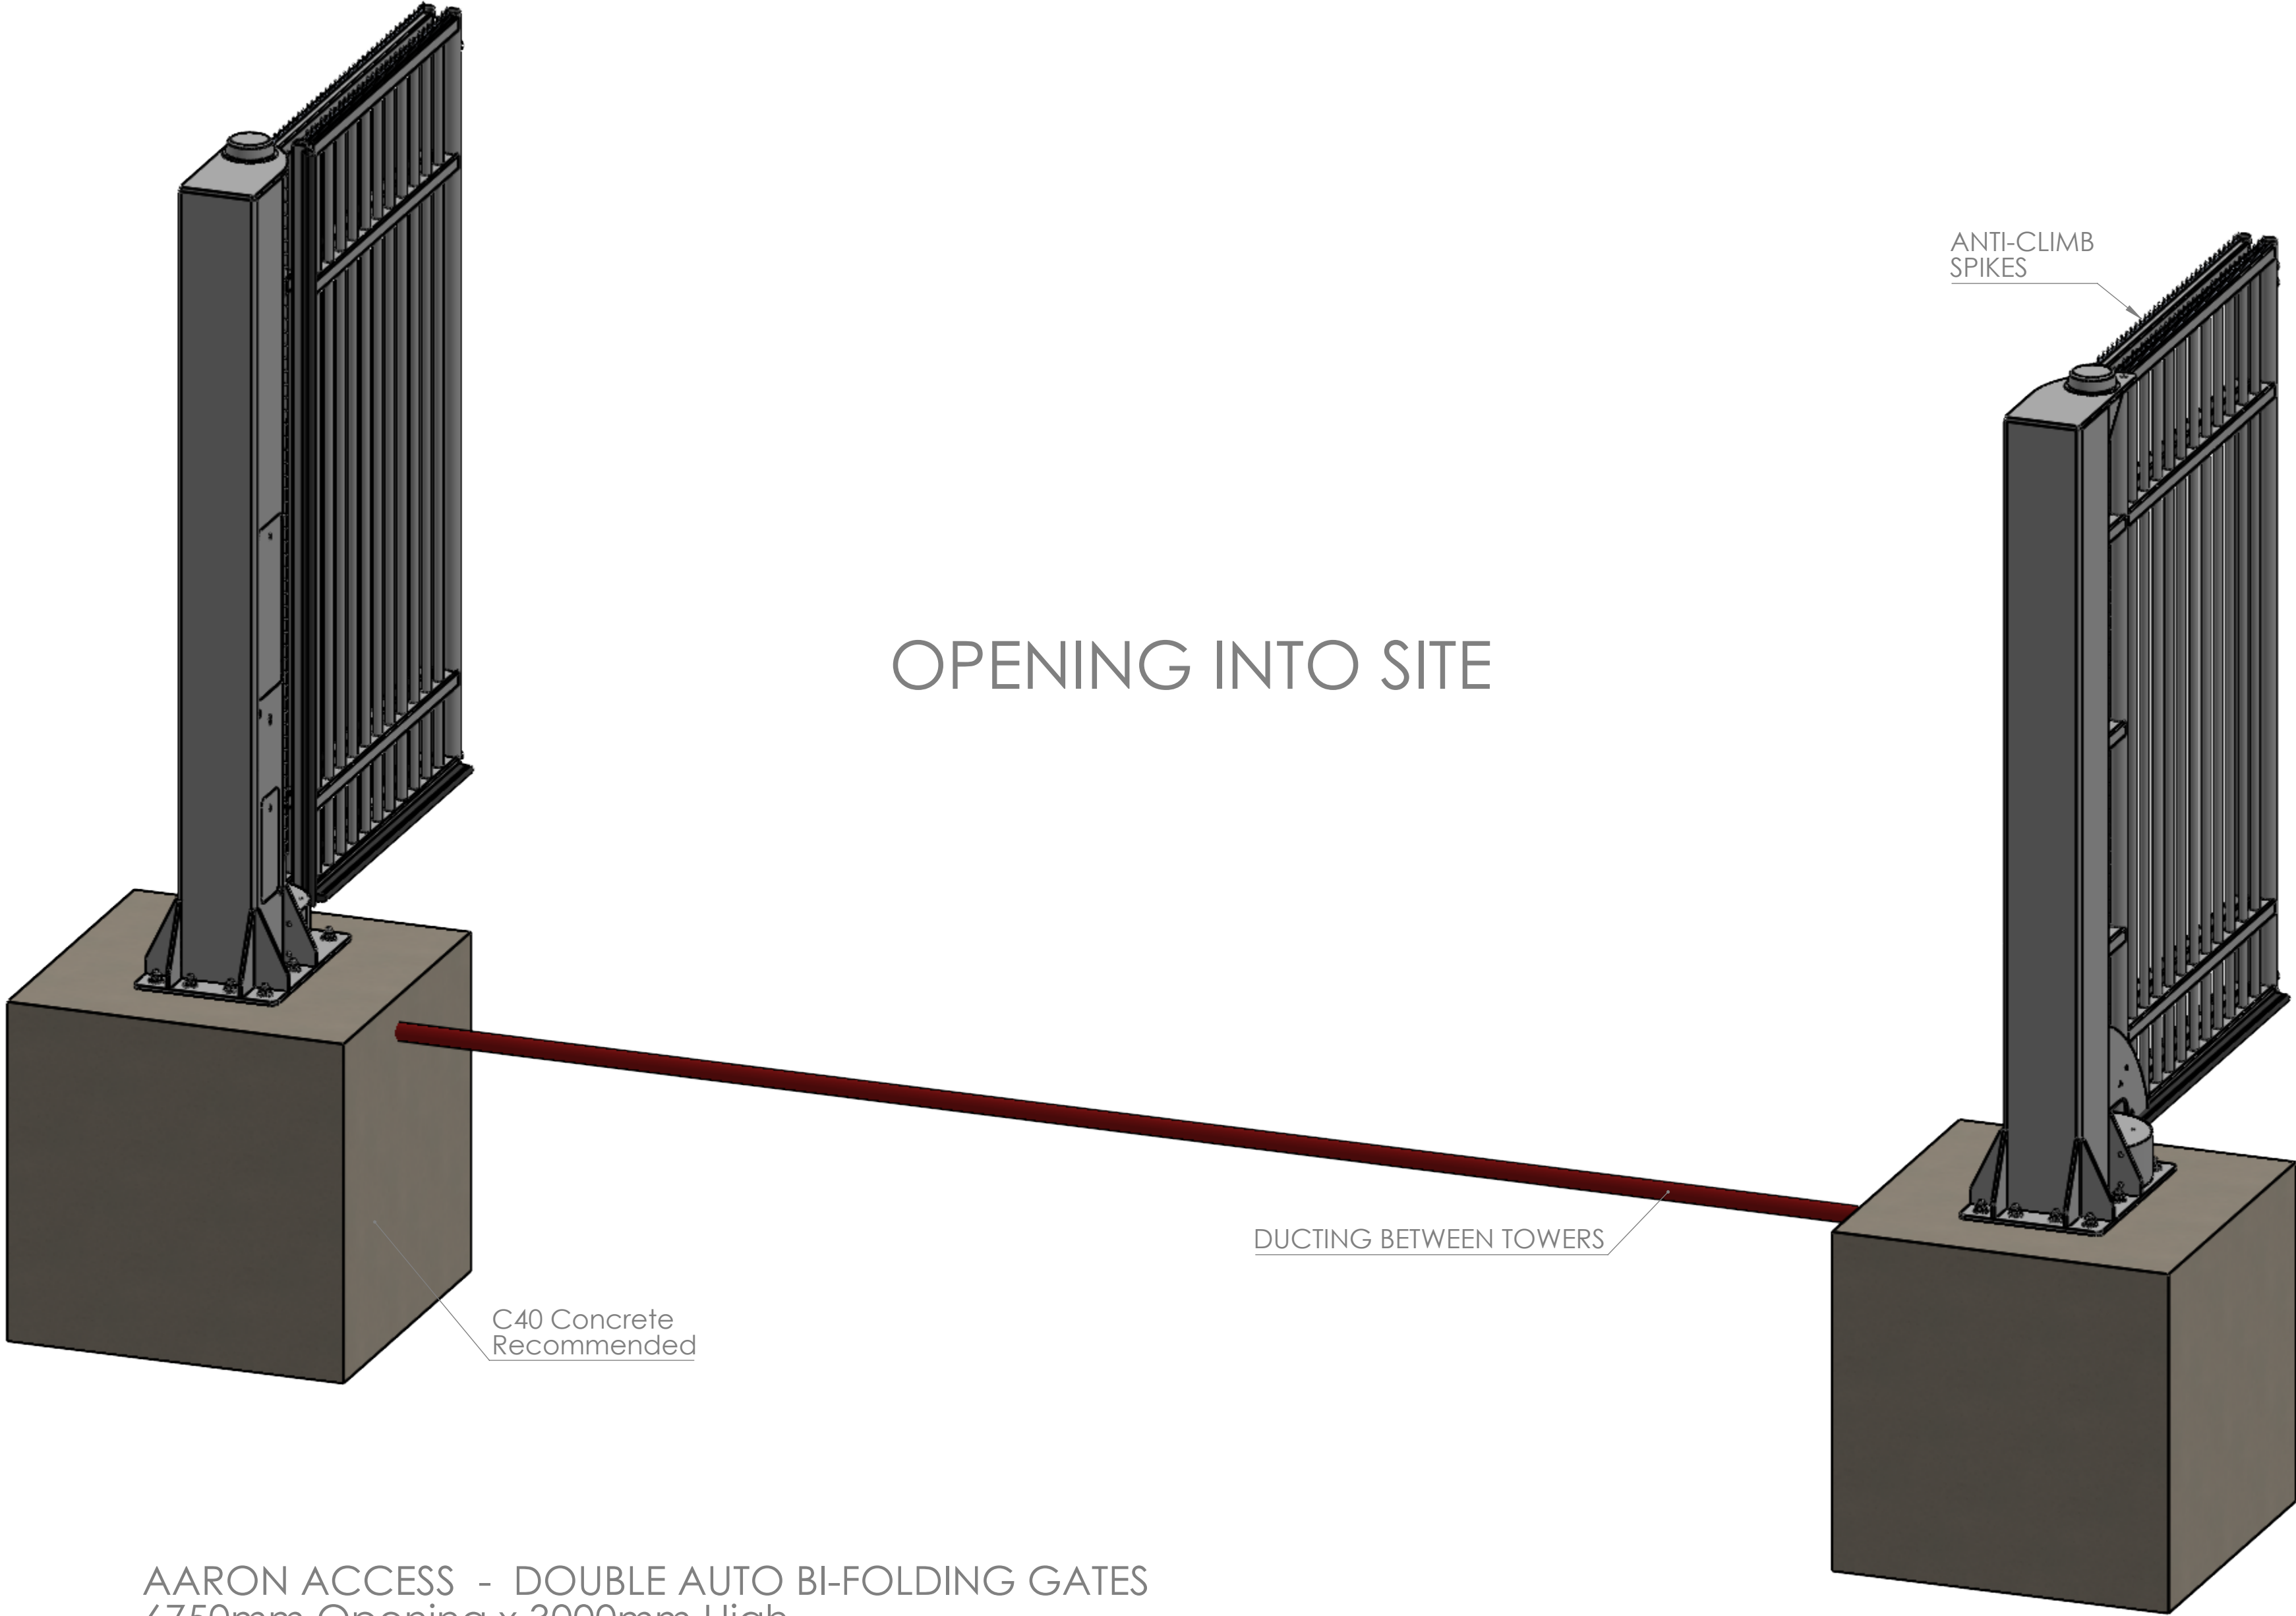

AARON ACCESS - DOUBLE AUTO BI-FOLDING GATES
6750mm Opening x 3000mm High
V-TUBE INFILL - OPENING INTO SITE

AARON ACCESS	DRAWN BY: VGG		TITLE: DOUBLE AUTO BI-FOLDING GATES 6750mm Opening x 3000mm High		INFILL: V-TUBE
	DATE: 20/11/2024		DRAWING NUMBER:		FINISH HOT DIP GALV / RAL 9005 BLACK
	SCALE: 1:18 AT A2		REVISION: A	SHEET NUMBER: 2 OF 6	NOTE: OPENING INTO SITE
				all dimensions in mm	

