


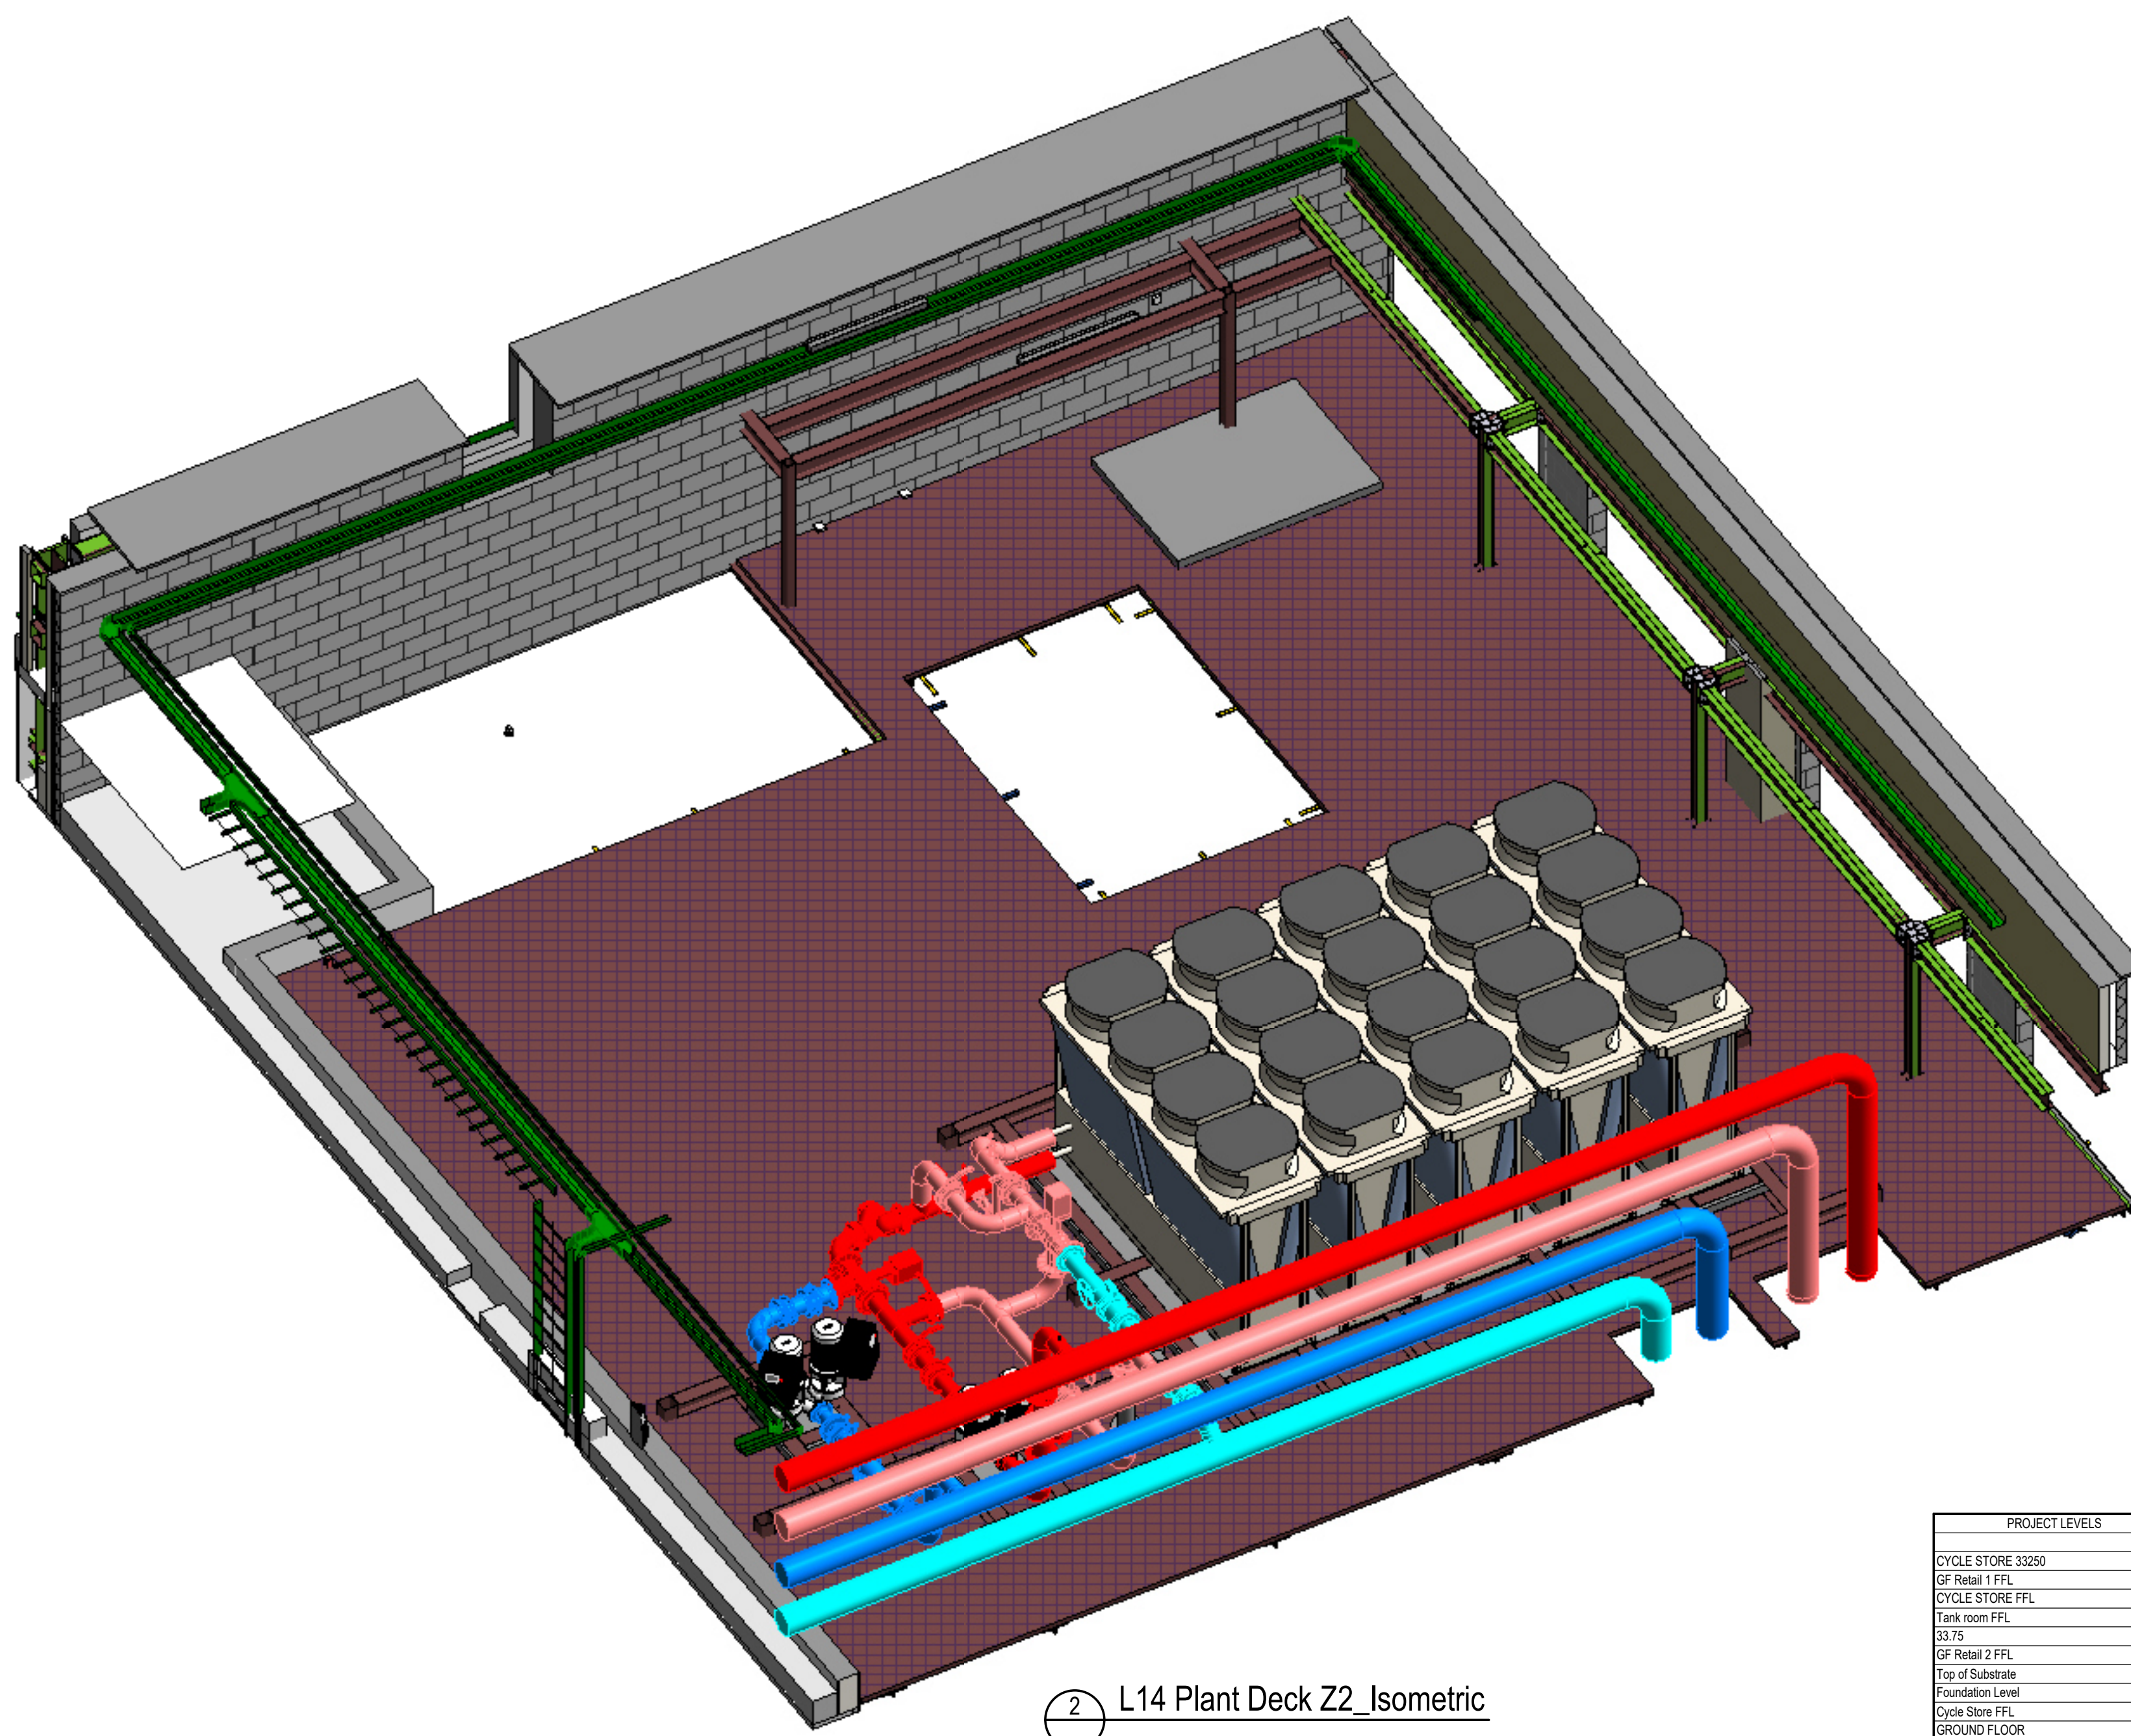

Scale	Original	Uniclass Classification
-------	----------	-------------------------

Client
GMI CONSTRUCTION

Title
LEVEL14 PLANT DECK COMBINED SERVICES LAYOUT
SHEET 2 OF 2

SES (Engineering Services) Ltd
Think Park
Building Three
Mosley Road
Trafford Park
Manchester
M17 1FQ
(T) 0161 945 5589
(W) www.ses-ld.co.uk