



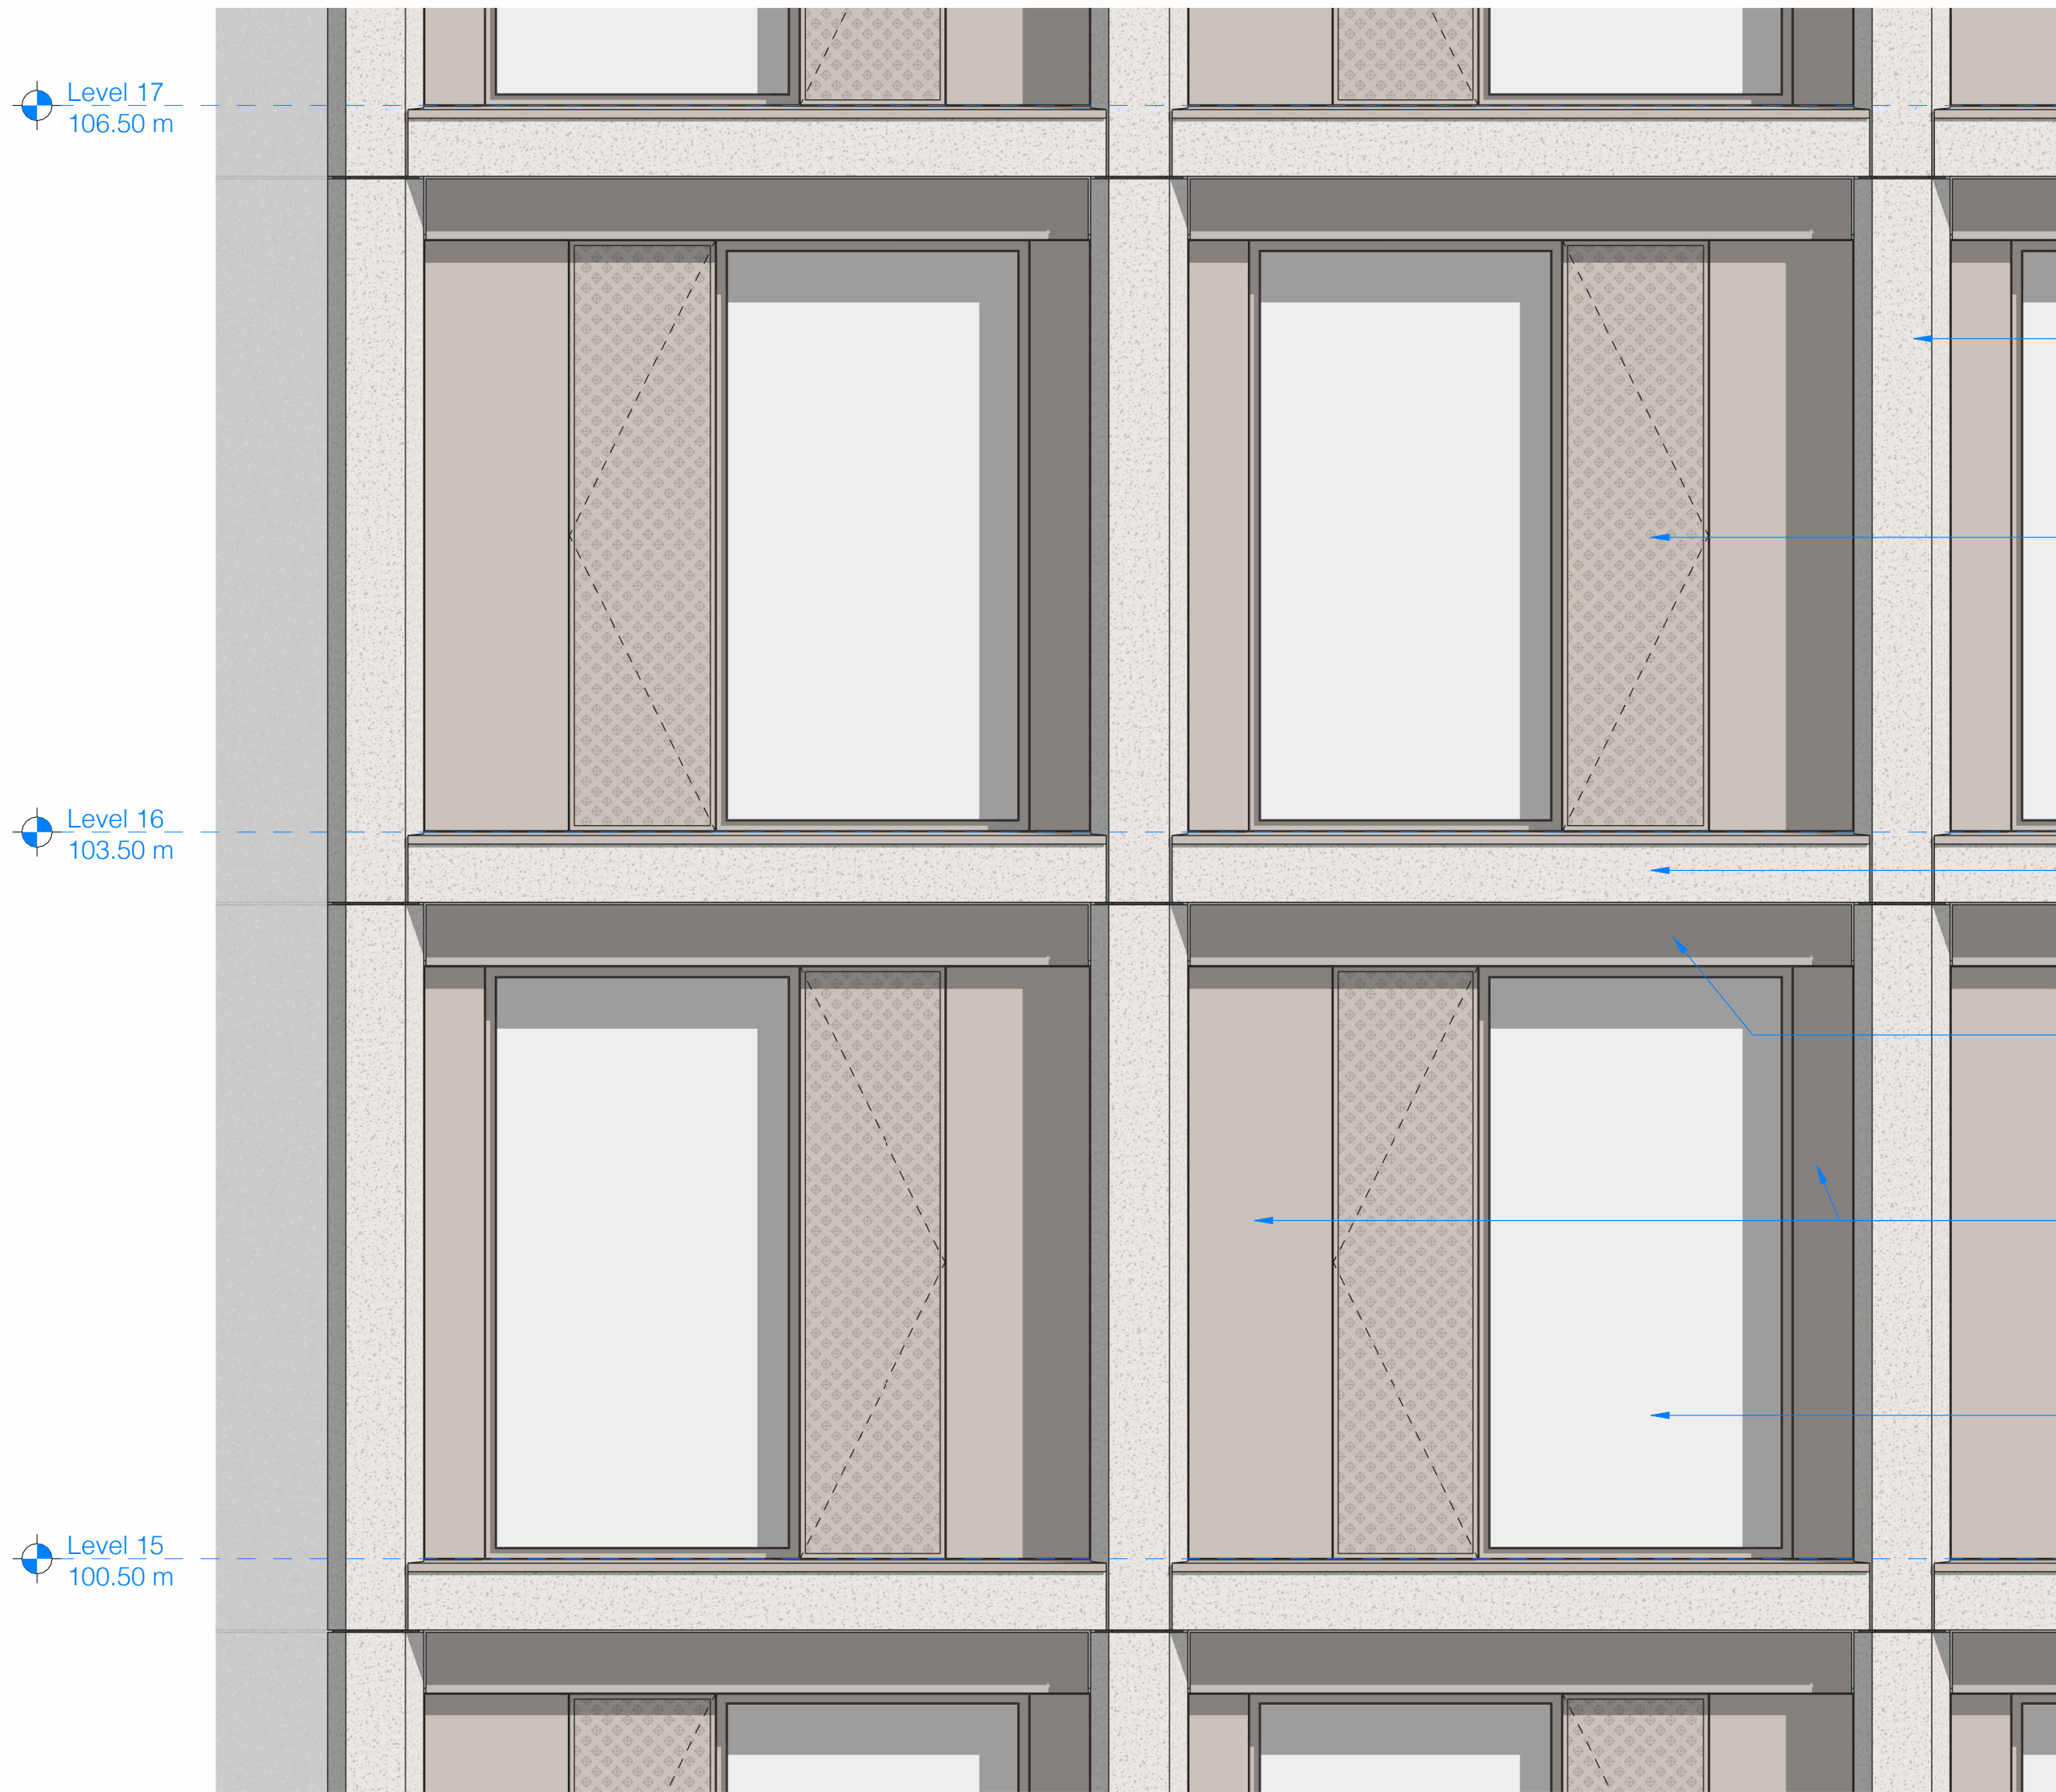

1 Elevation - South East Typical Fragment
1 : 25

- Profiled GRC panel - Finish as one complete panel to minimise visible joints.
- Perforated anodised aluminium panel to cover side hung floor to ceiling opener
- GRC sill with anodised aluminium flashing and drip detail
- Recessed GRC soffit to include undermounted ventilation to apartments
- Anodised aluminium panel to either side of typical facade bay
- Fixed double glazed window - Anodised aluminium finish to match cladding

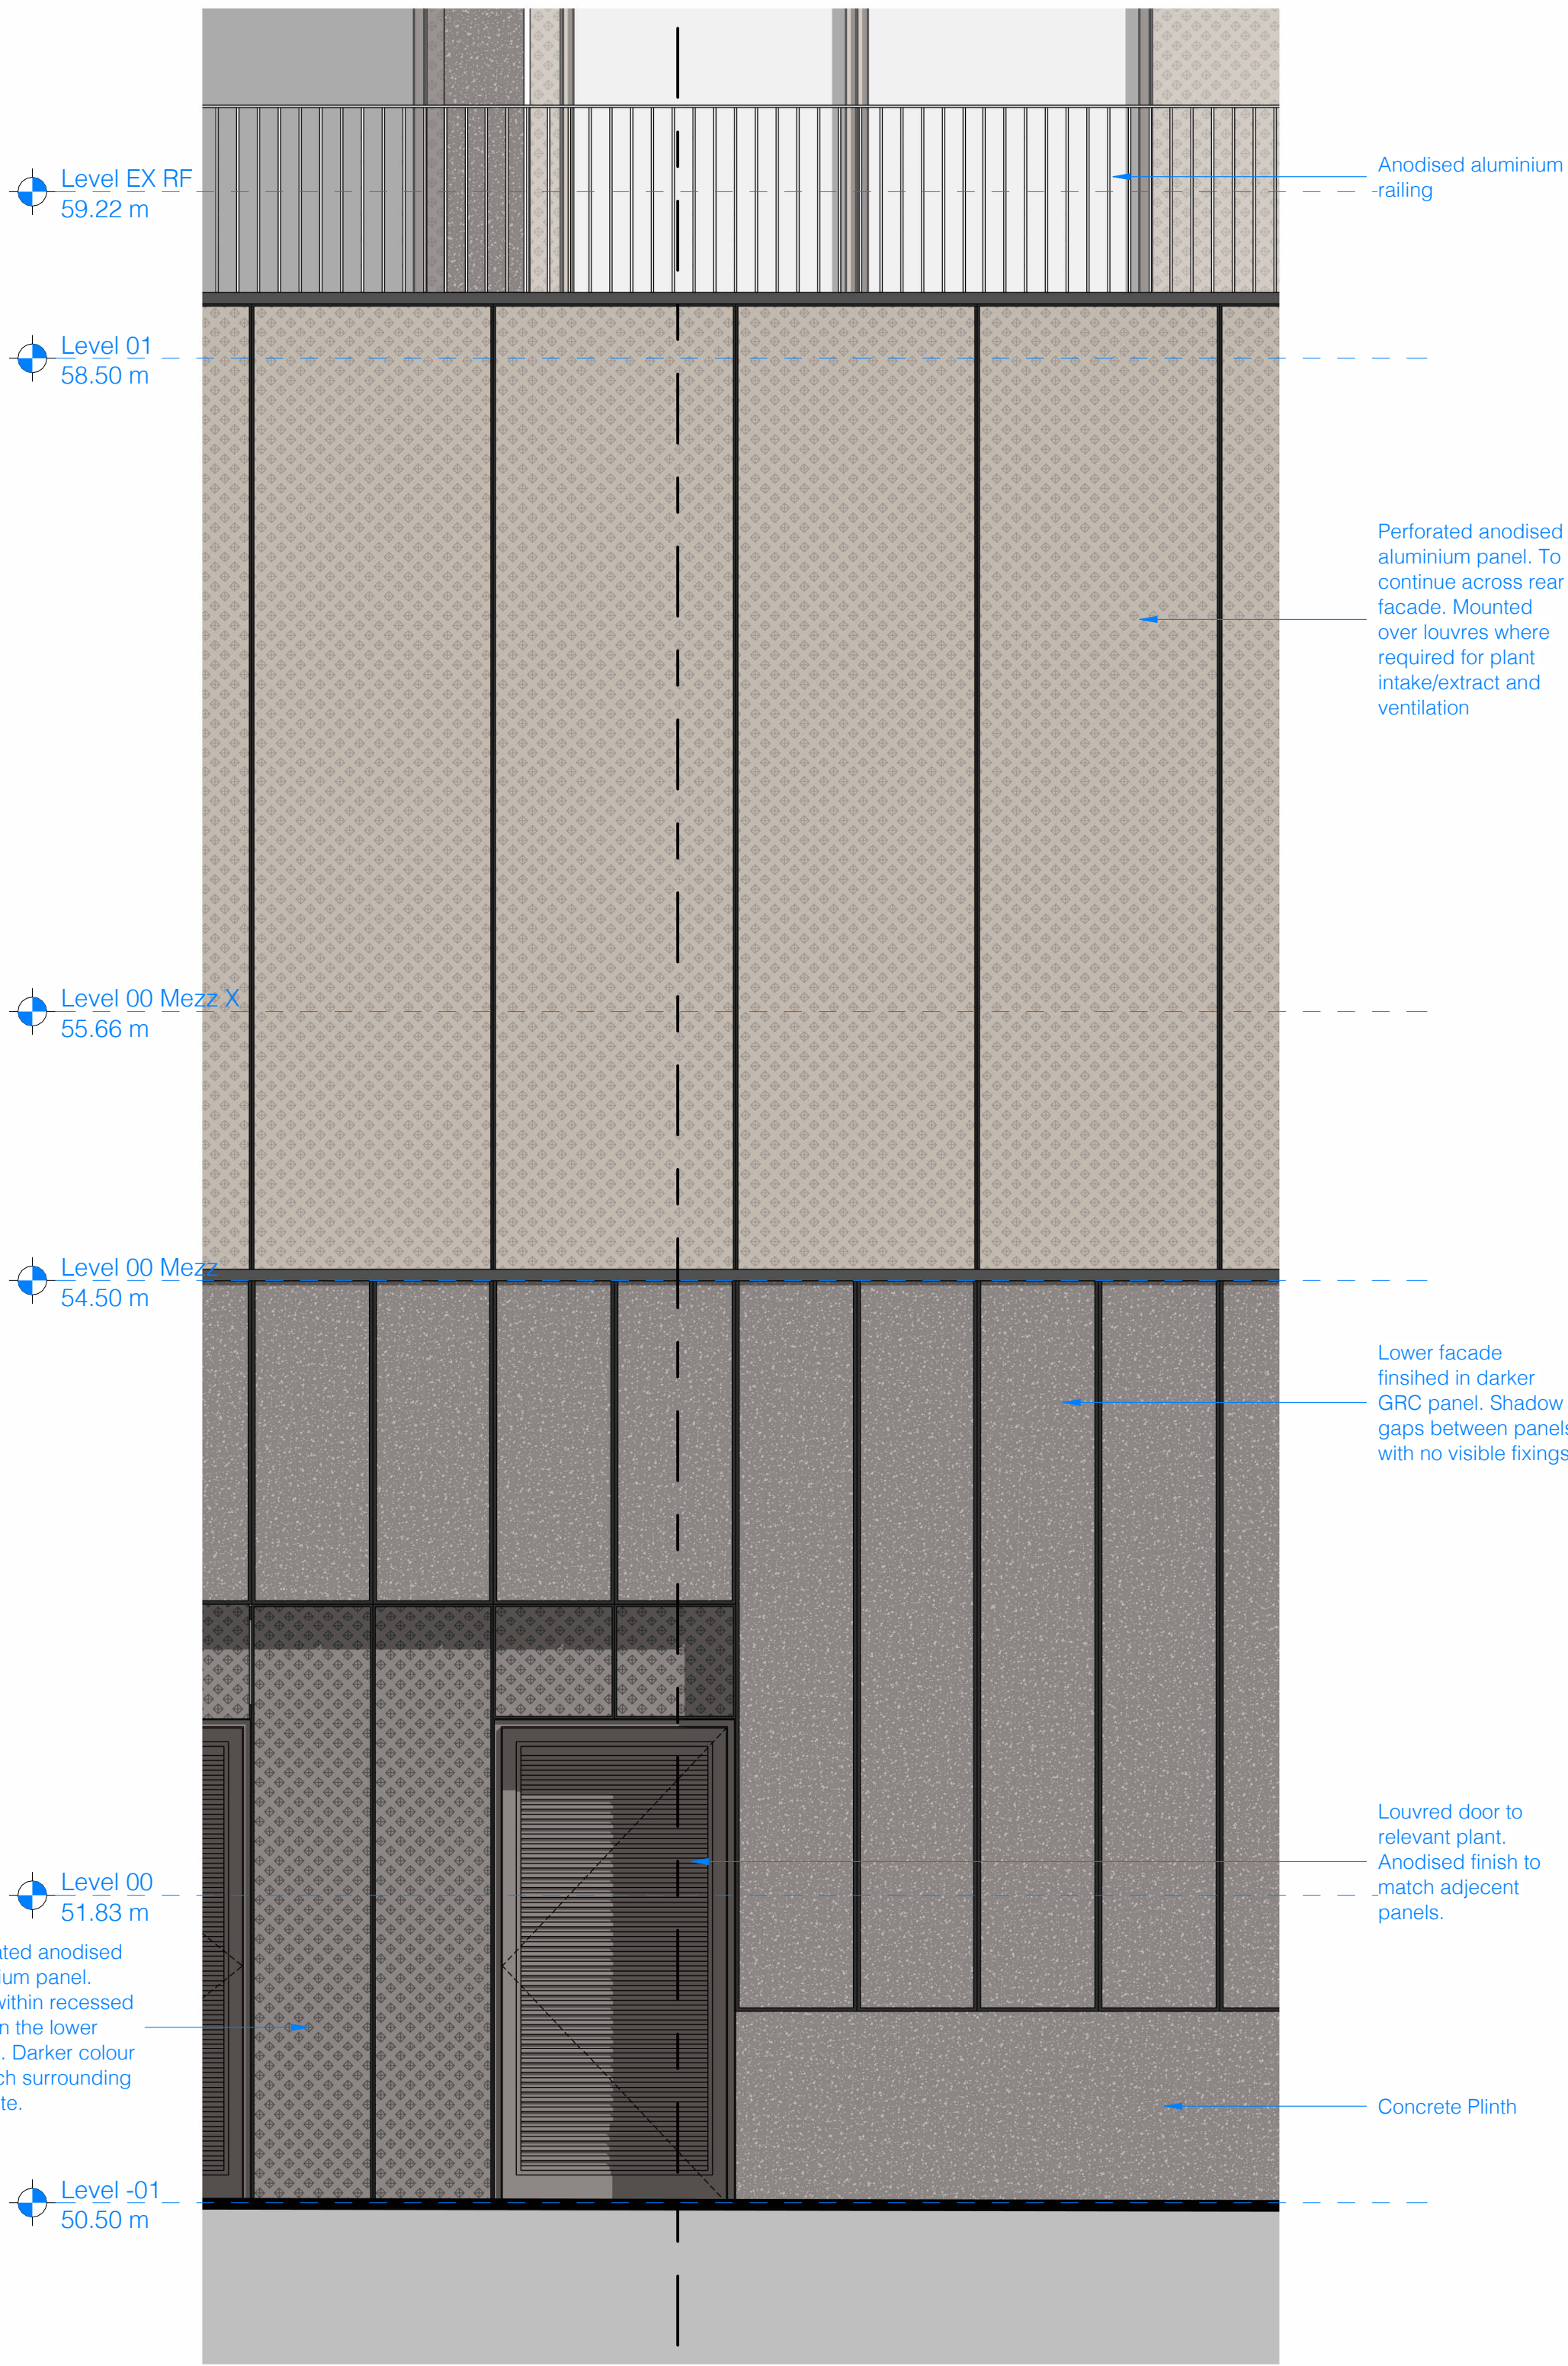

2 Elevation - North West Fragment
1 : 25

- Anodised aluminium railing
- Perforated anodised aluminium panel. To continue across rear facade. Mounted over louvres where required for plant intake/extract and ventilation
- Lower facade finished in darker GRC panel. Shadow gaps between panels with no visible fixings
- Louvred door to relevant plant. Anodised finish to match adjacent panels.
- Concrete Plinth

P2	Updated following change to BS9991	12/12/24
P1	Planning Issue	27/11/24
Rev:	Details:	Date:

client:
CityPoint Developments

project:
Baptist Church
job number:
0658
status:
S1 - Suitable for Coordination

title:
Proposed Facade Fragments

scale:
1 : 25
@ A1

drawing number:
(--)-380

current revision date:
12/12/24

revision:
P2

SGI Studios
1 Kelso Place
Manchester M15 4LE
t: +44(0)161 832 9842
e: mail@hodderandpartners.com
w: www.hodderandpartners.com

hodder+partners