


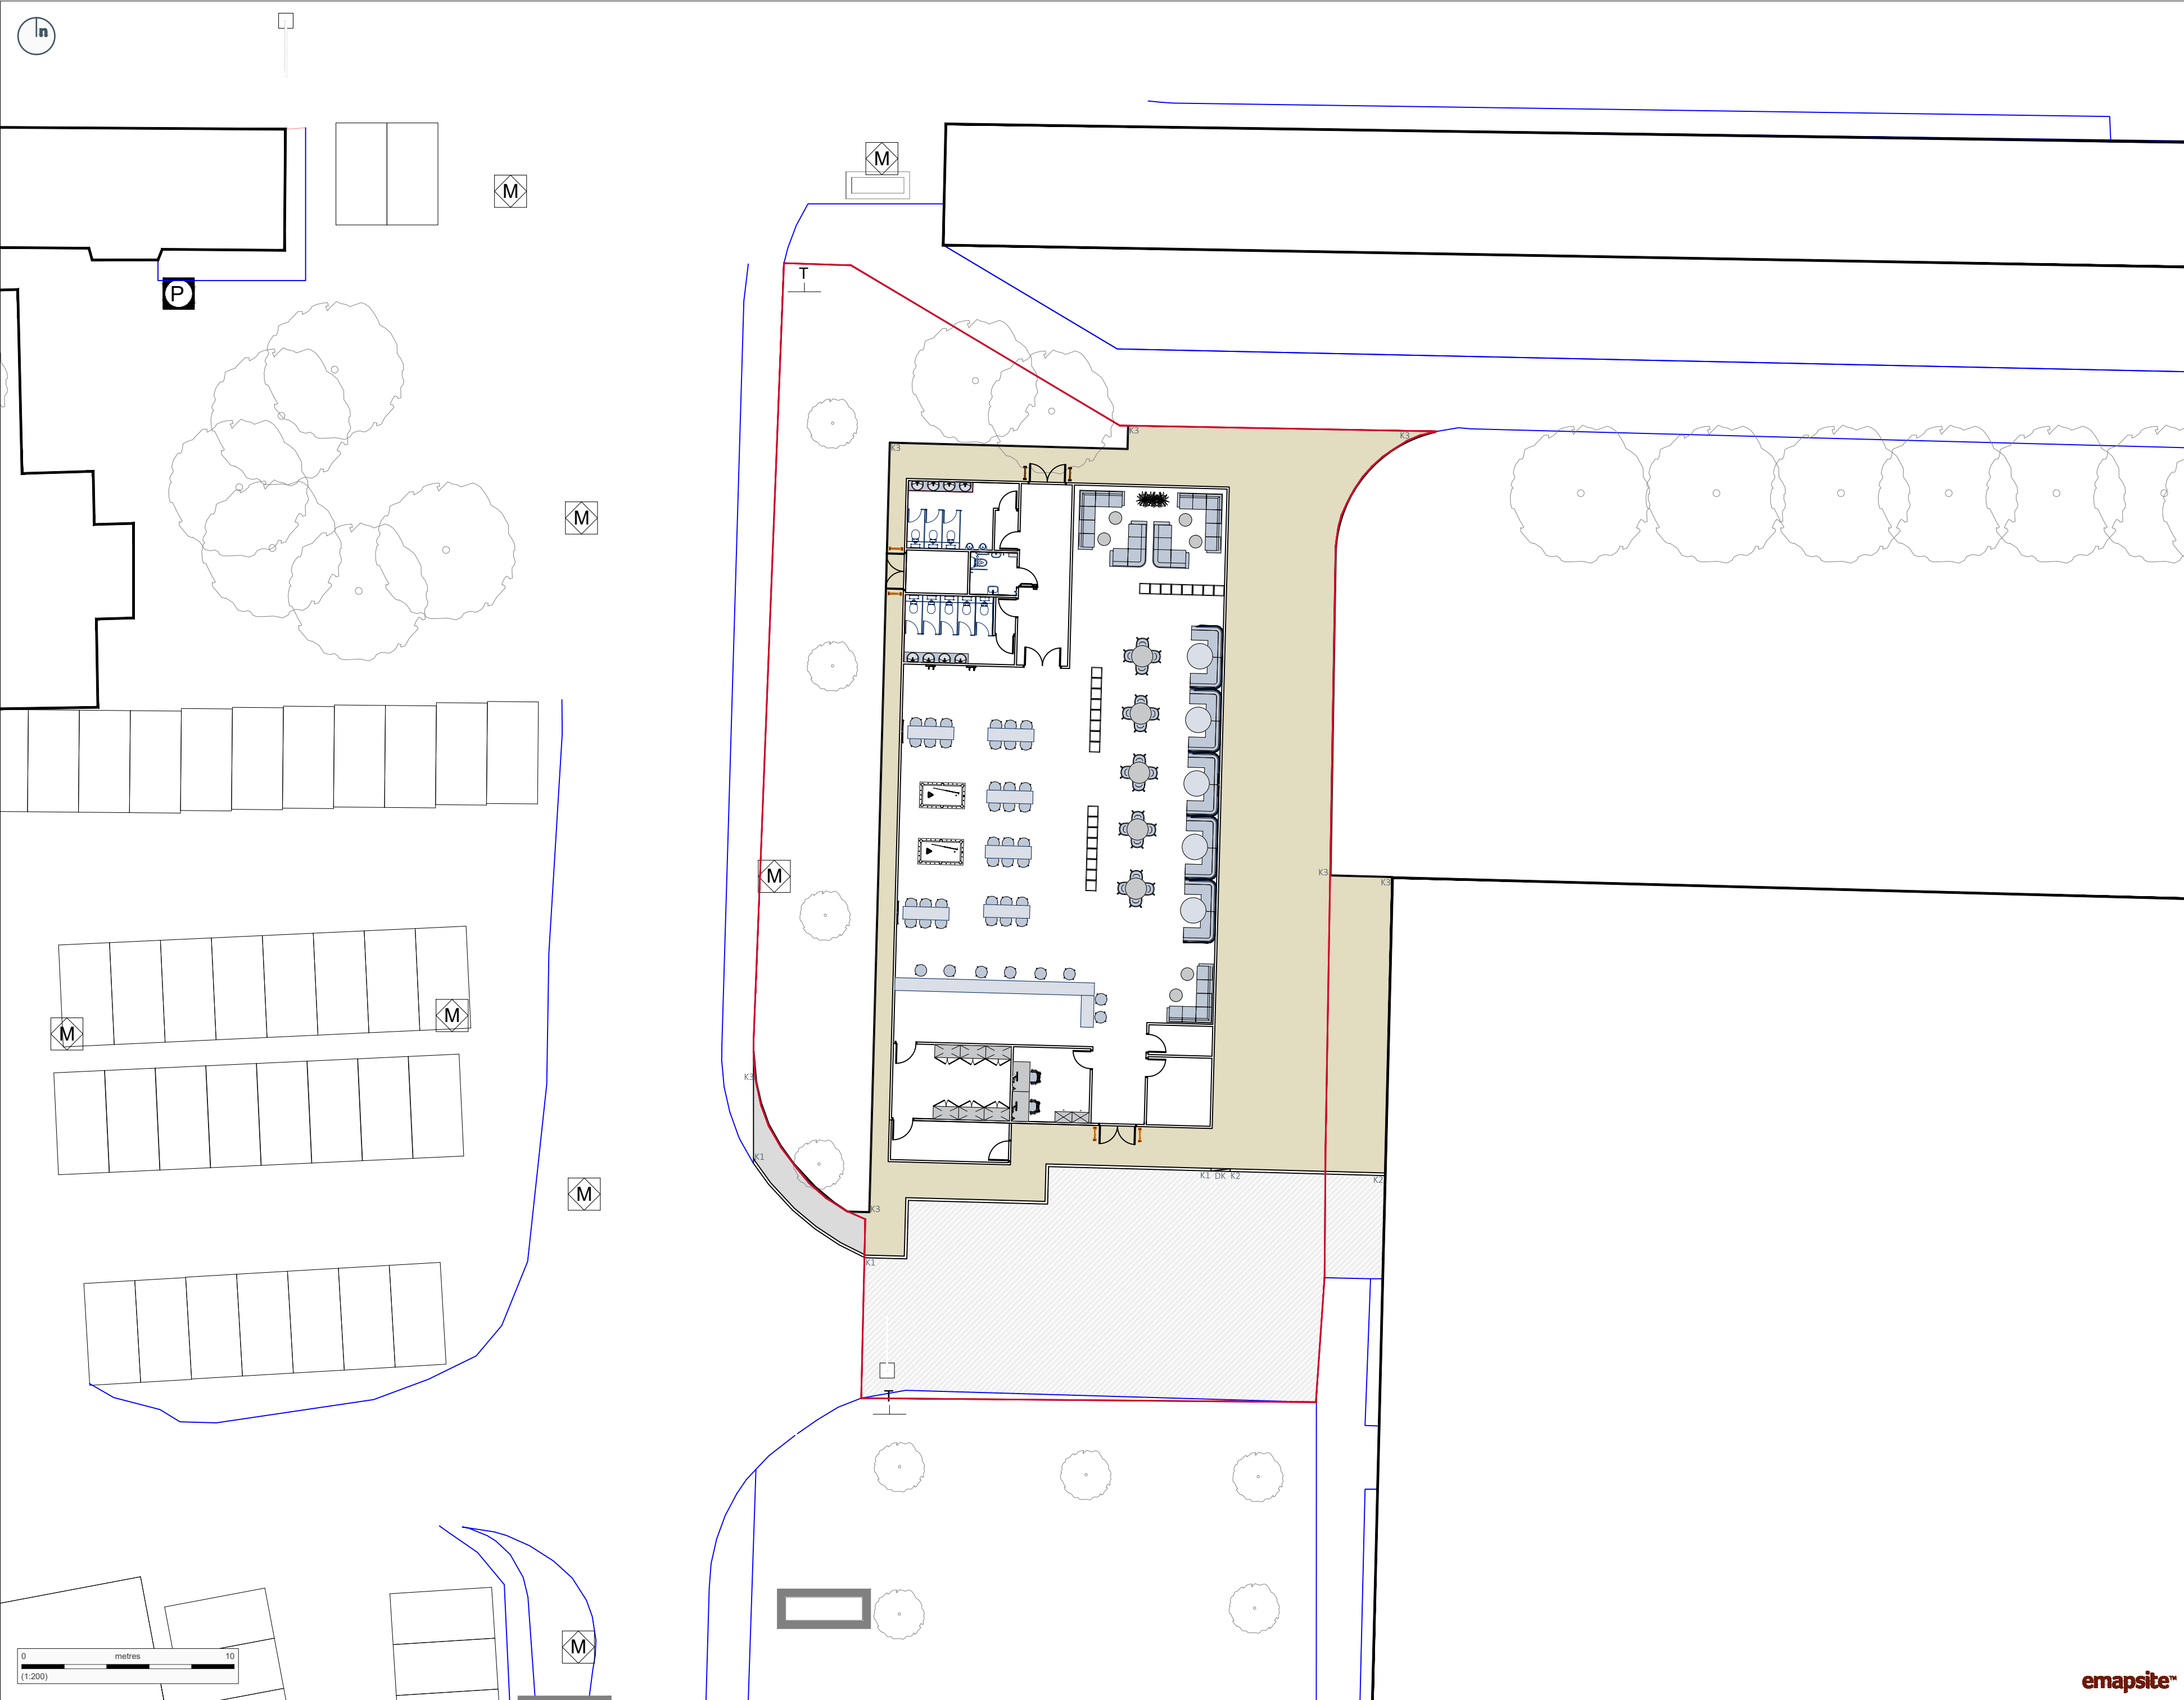

Copyright of Turley

This drawing is for illustrative purposes only and should not be used for any construction or estimation purposes. To be scaled for planning application purposes only. No liability or responsibility is accepted arising from reliance upon the information contained within this drawing.

Plans reproduced by permission of Ordnance Survey on behalf of The Controller of His Majesty's Stationery Office. © Crown Copyright and database right [2025]. Ordnance Survey Licence number [0100031673].

- KEY**
- Application boundary
 - Service Yard
Minimum 40mm Macadam surface course overlay.
To engineers specification.
 - Footpath Extension
20mm close graded Macadam surface layer, 50mm DBM binder course, 150mm Type 1 Sub Base. To engineers specification.
 - Footpath to Building Perimeter
Concrete block paving surface layer. Suitable for traffic overrun. Laying course and sub base to engineers specification.
 - K1 Pre-Cast Concrete Upstand Kerb
 - DK Pre-Cast Concrete Drop Kerb
 - K2 Pre-Cast Concrete Flush Kerb
 - K3 Pre-Cast Concrete Flush Pin Kerb
 - I Door protection barriers
50.8mm bolt down steel door guard with root fixed to below ground concrete pad foundation.
Colour/finish black.

CLIENT
Rider Levett Bucknall (RLB)

PROJECT
Squirrel's Bar
University of Manchester

DRAWING
Hard Landscape Plan

PROJECT NUMBER
02353

DRAWING NUMBER 01 **CHECKED BY** RM

REVISION A **STATUS** Final

DATE March 2025 **SCALE** 1:200 @ A2