


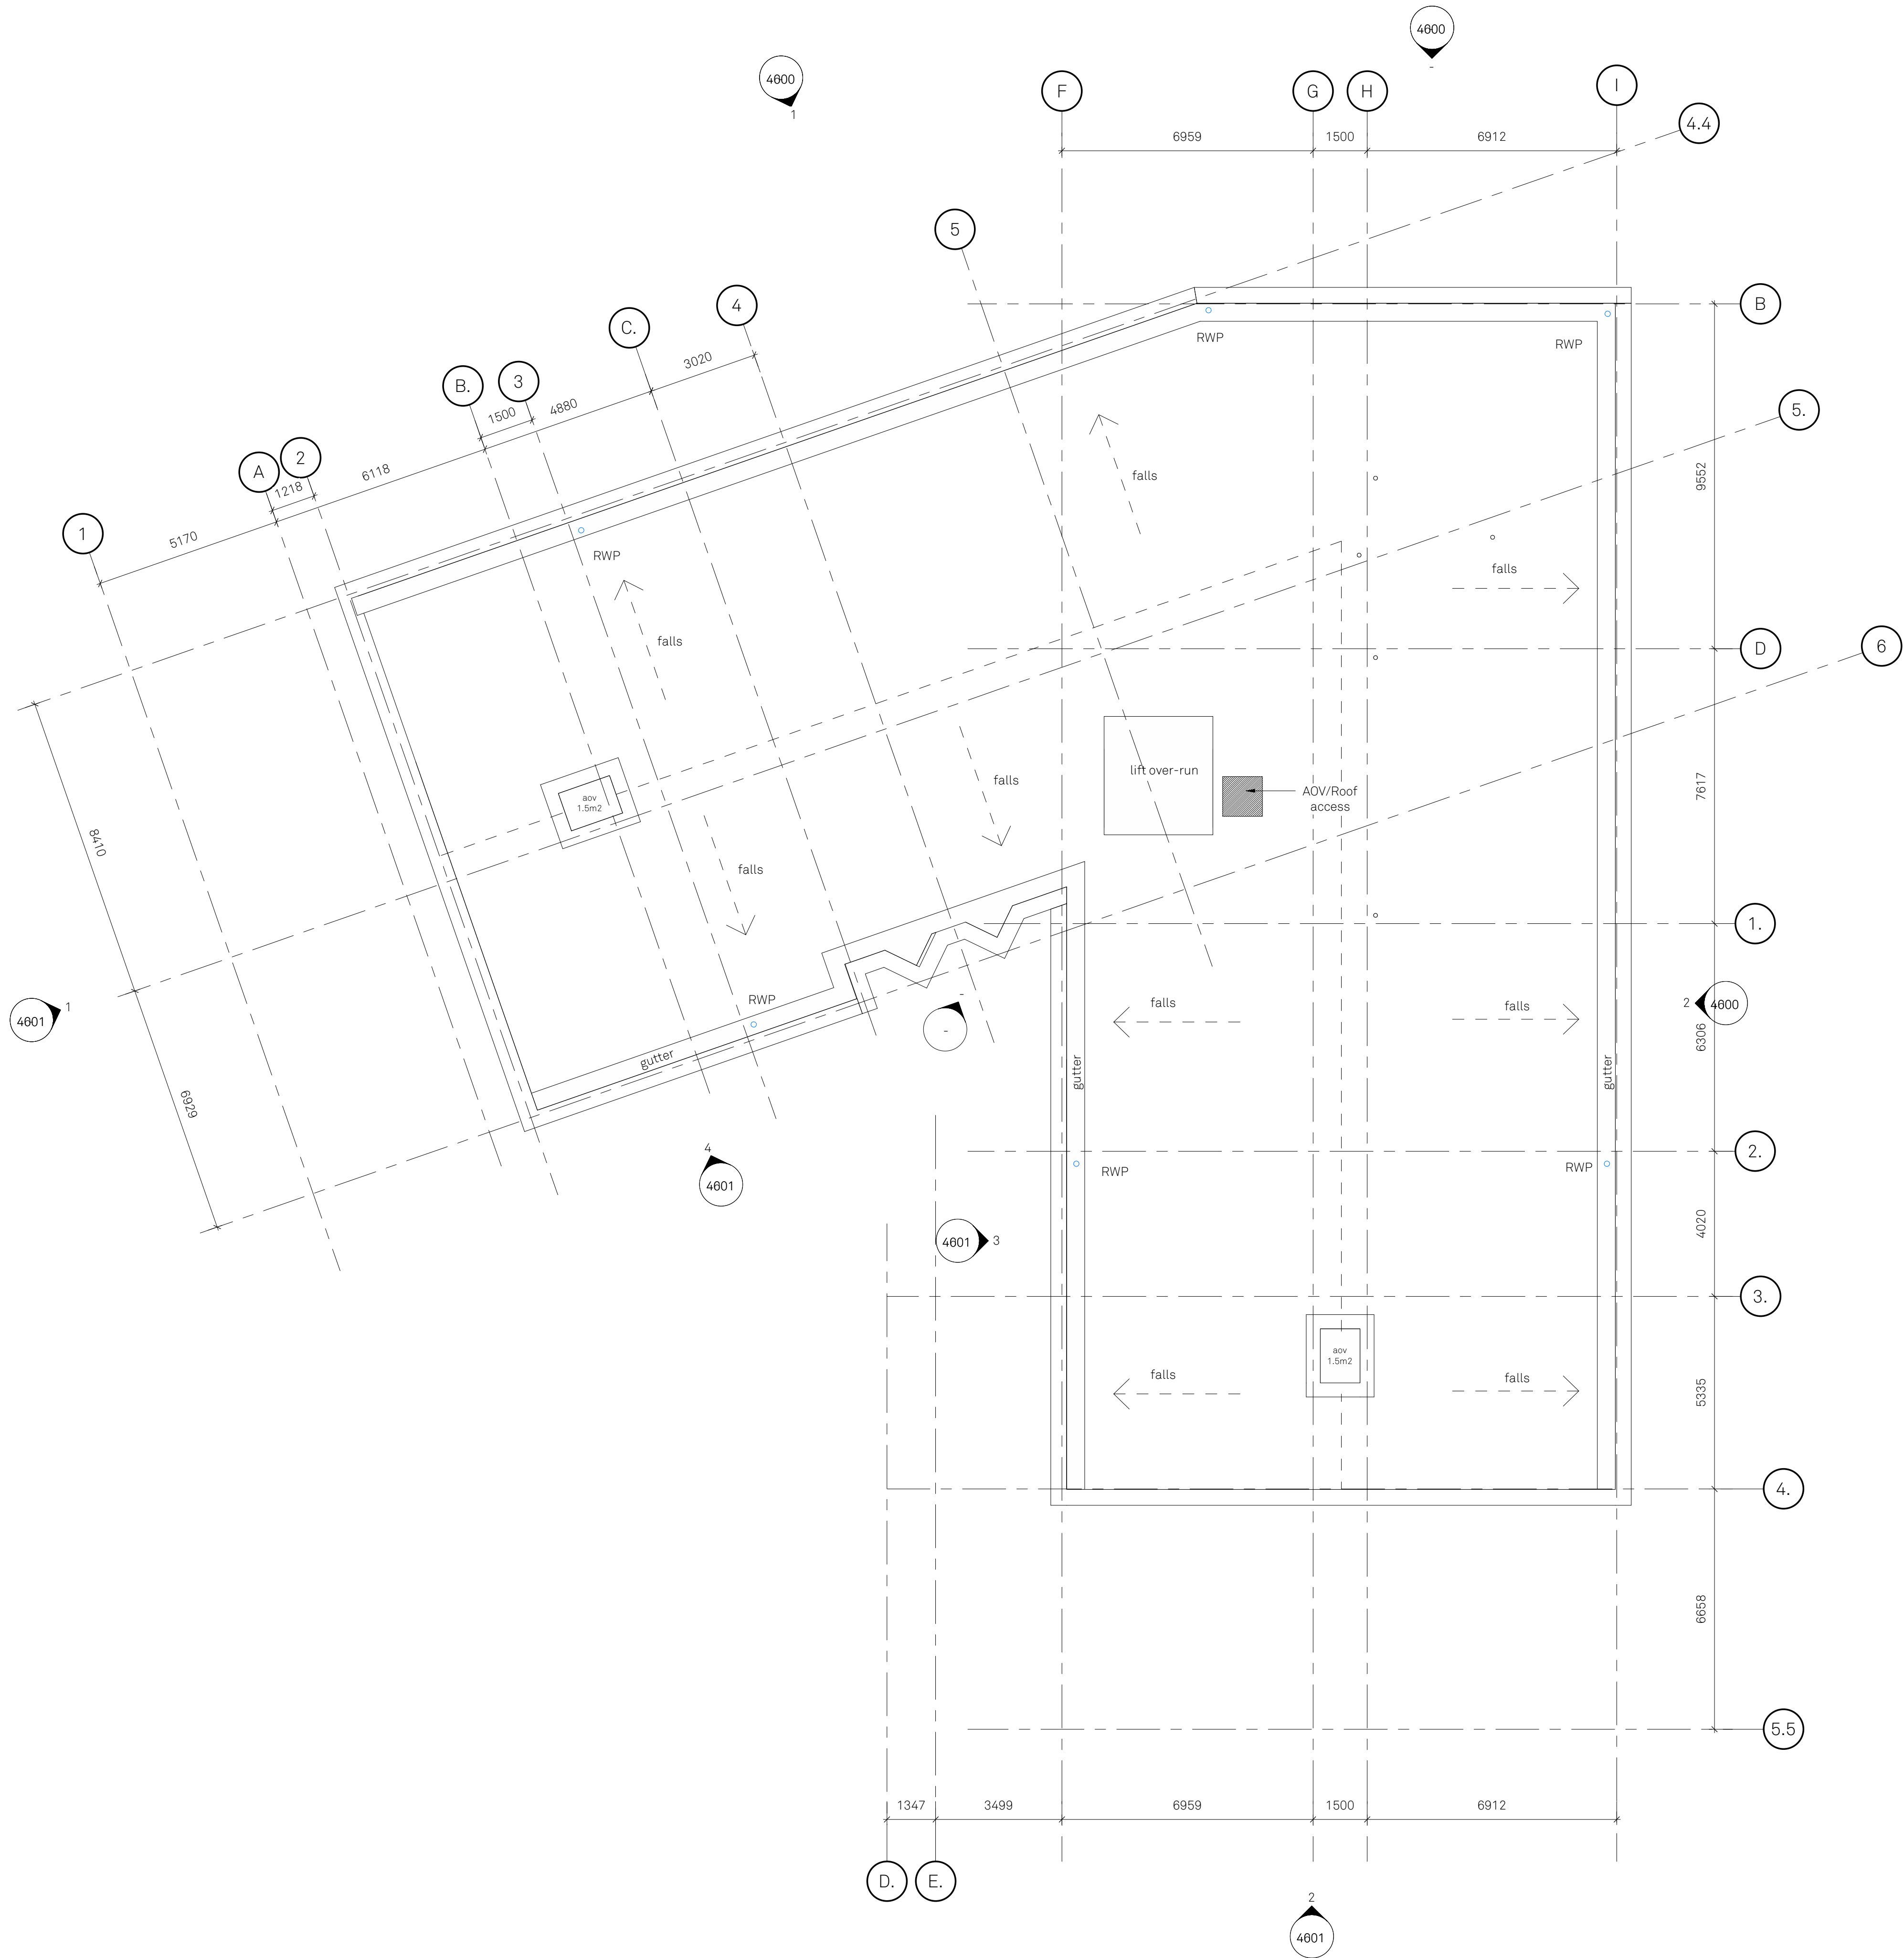

P6	22.11.23	ST	RE	Updated to suit Smoke vent strategy
P5	13.09.23	RE	ST	Minor Updates
P4	22.02.27	RE	ST	Roof plan updated to suit centre ridge.
P3	22.02.23	RE	ST	Updated to suit design development
P2	06.01.23	ST	RE	External brick reveals removed inline with NMA submission
P1	23.11.22	RE	RE	First Issue