



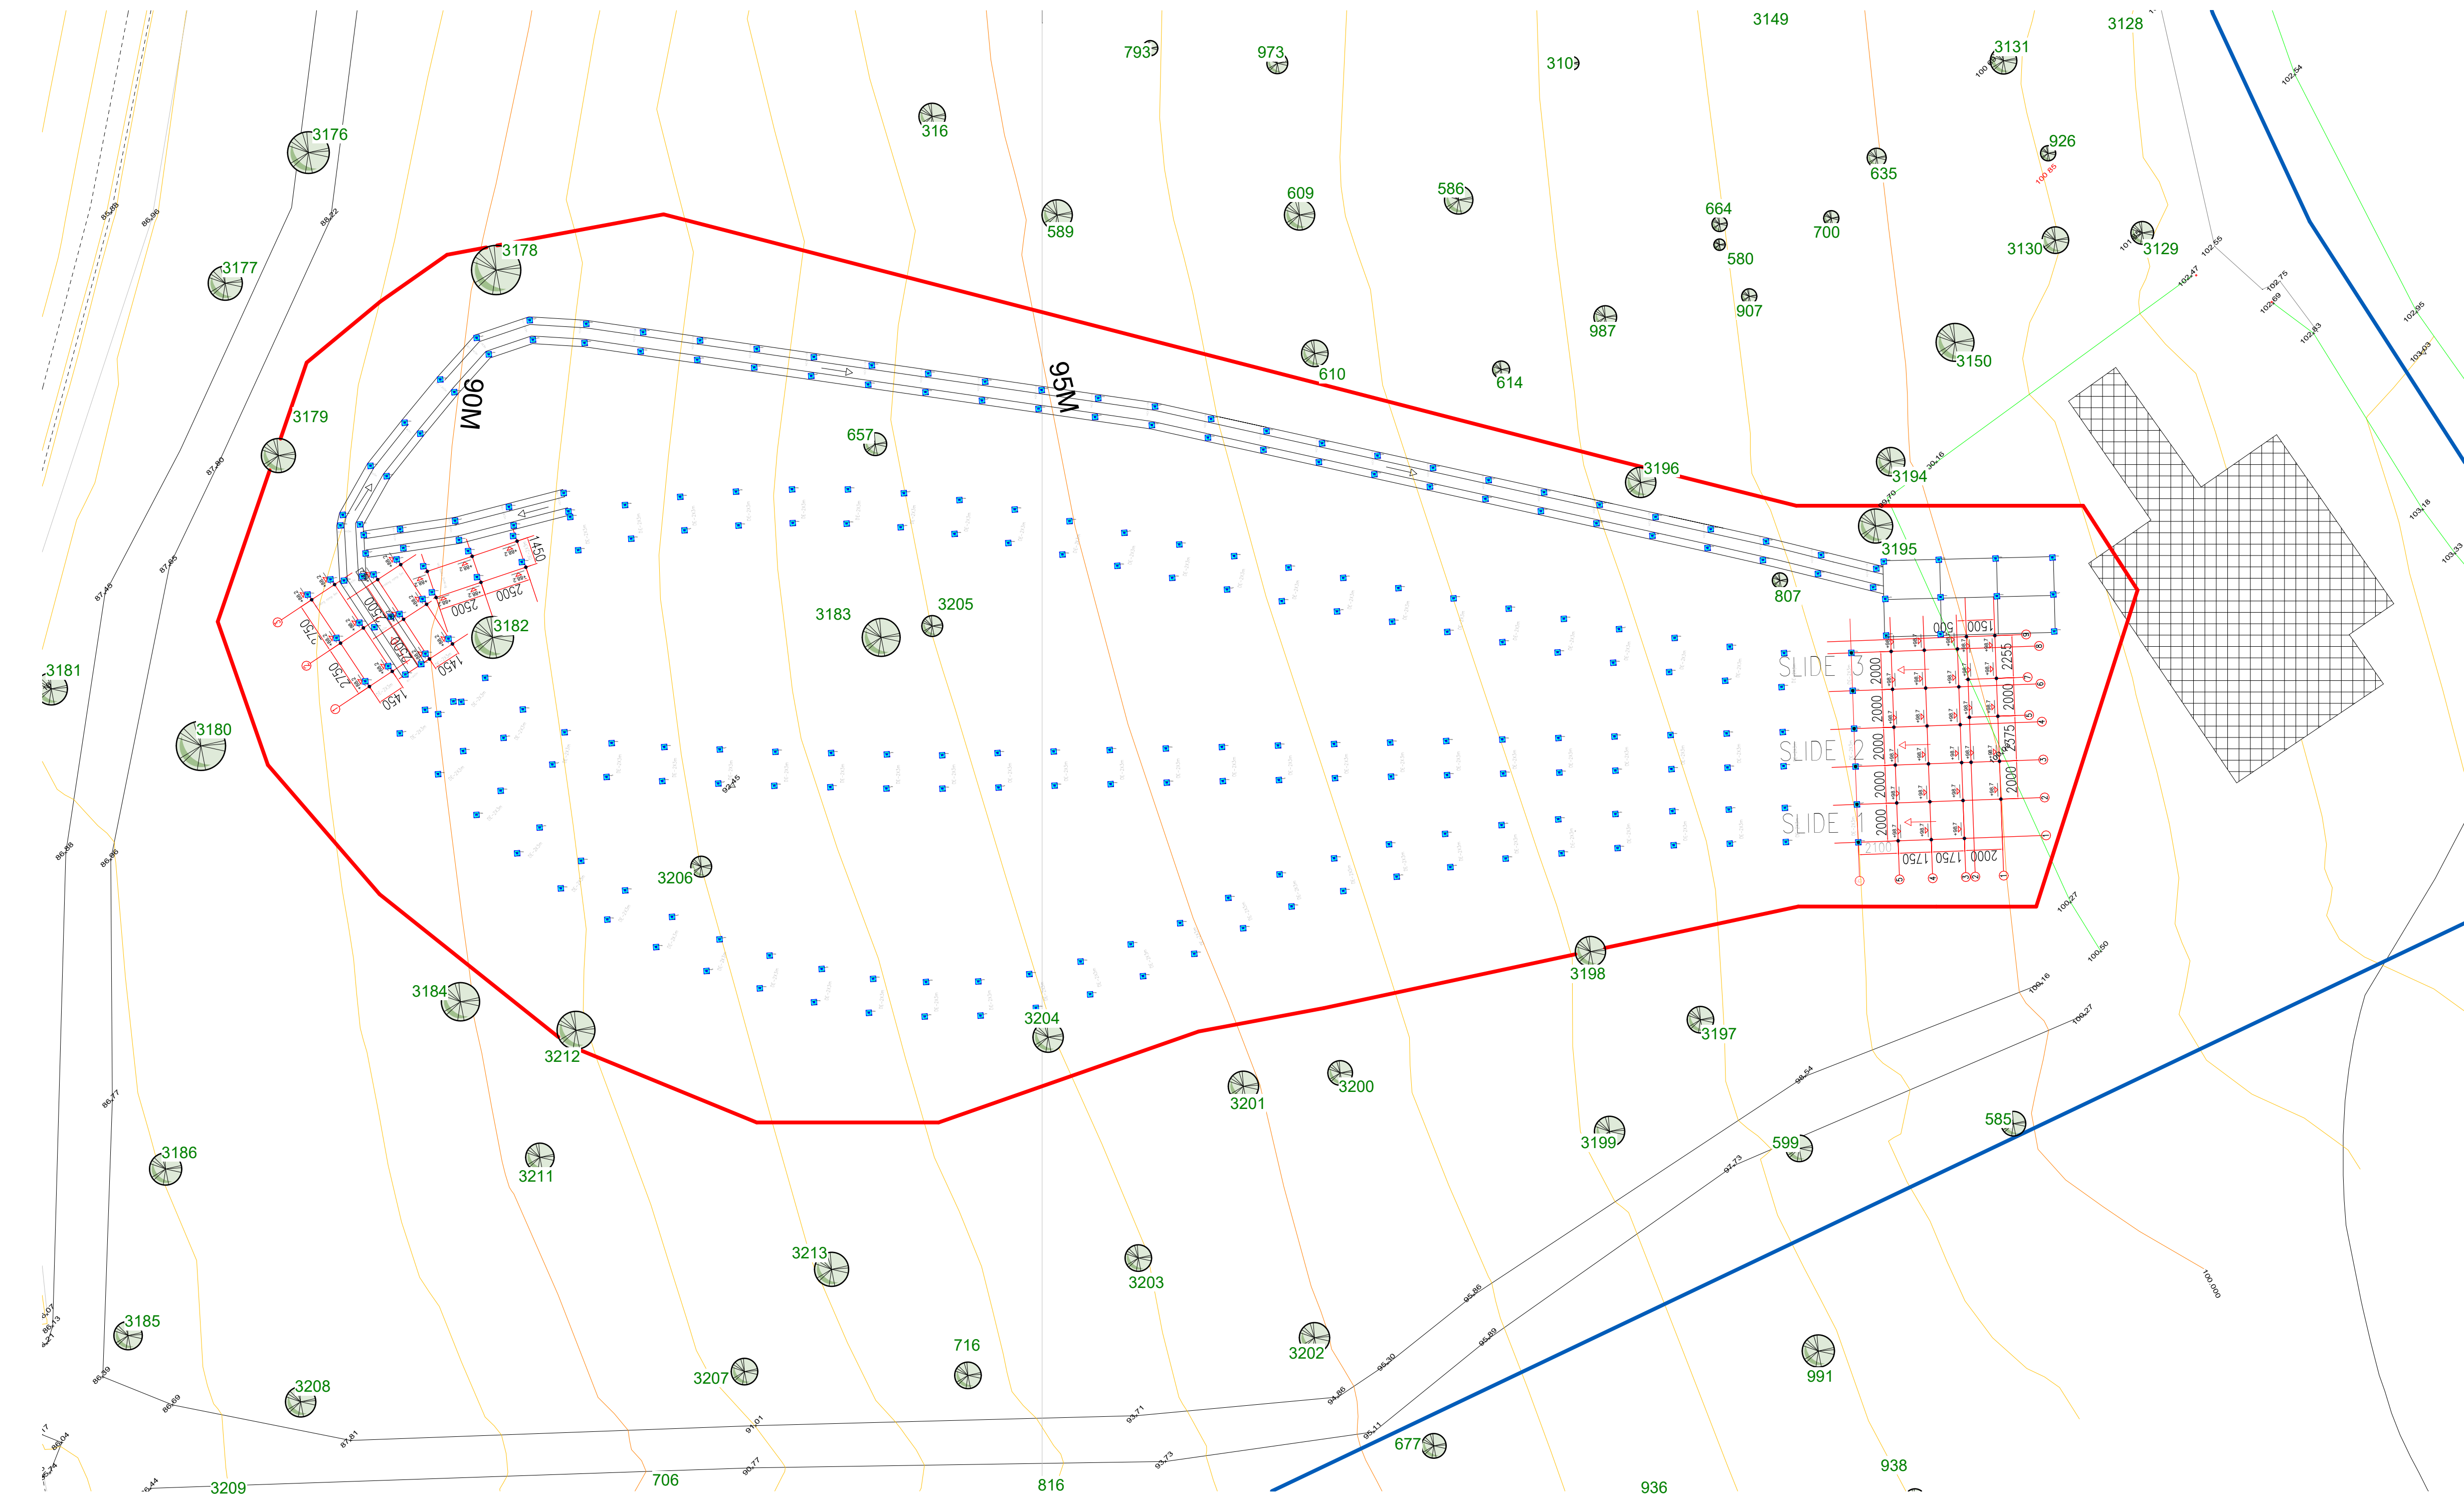

0 4 8 12 16 20
GRAPHIC SCALE: 1:200

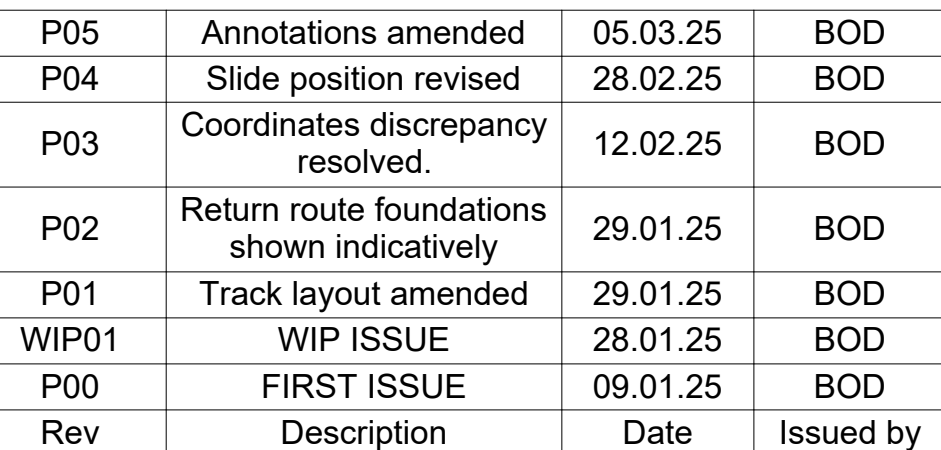

The logo for Dewis Architecture features the word "dewis" in a bold, lowercase, sans-serif font, with "ARCHITECTURE" in a smaller, uppercase, sans-serif font below it. To the right of the text is a circular graphic composed of many small, blue, curved lines arranged in a ring. To the right of the logo, the contact information is listed in a clean, sans-serif font: "Menai House", "Holyhead Road", "Llanfairpwll", "Anglesey", "LL61 5UJ", "01248 715006", "info@dewis.uk.com", and "www.dewis.uk.com".

Syrffwyr Siartredig Adeiladu	Chartered Building Surveyors
Penseiri Siartredig	Chartered Architects
Rheolwyr Prosiect	Project Managers
Ymgynghorwyr Pensaernïol	Architectural Consultants
Technolegwyr Pensaernïol Siartredig	Chartered Architectural Technologists
Ymgynghorwyr Adeiladau Hanesyddol	Historic Building Consultants

Client

The logo for Zip World is displayed. It features the word "Zip" in a large, bold, red font with a thick black outline, and the word "WORLD" in a smaller, bold, white font with a thick black outline, positioned directly below "Zip".

Project

ZIPWORLD MANCHESTER, HEATON PARK

PROPOSED FOUNDATIONS PLAN

File No. D927 - DEW - XX - XX - DR - A - 011 -
PROPOSED FOUNDATIONS PLAN

ORIGIN	DISC.	ZONE	LEVEL	TYPE
DEW	A	XX	XX	DR
Drwg. No.	Rev.	Scale	Drawn by	
01	P05	As indicated	BOD	
Plot Date	Size	Issue Status	Approved by	
09.01.25	A1	PLANNING	DW	

**This drawing must be read in conjunction with all related drawings.
All dimensions must be checked and verified on site before commencing
any work or producing shop drawings.
The originator should be notified immediately of any discrepancies.
Only figured dimensions are to be worked to.
This drawing is copyright and remains the property of DEWIS architecture.**