
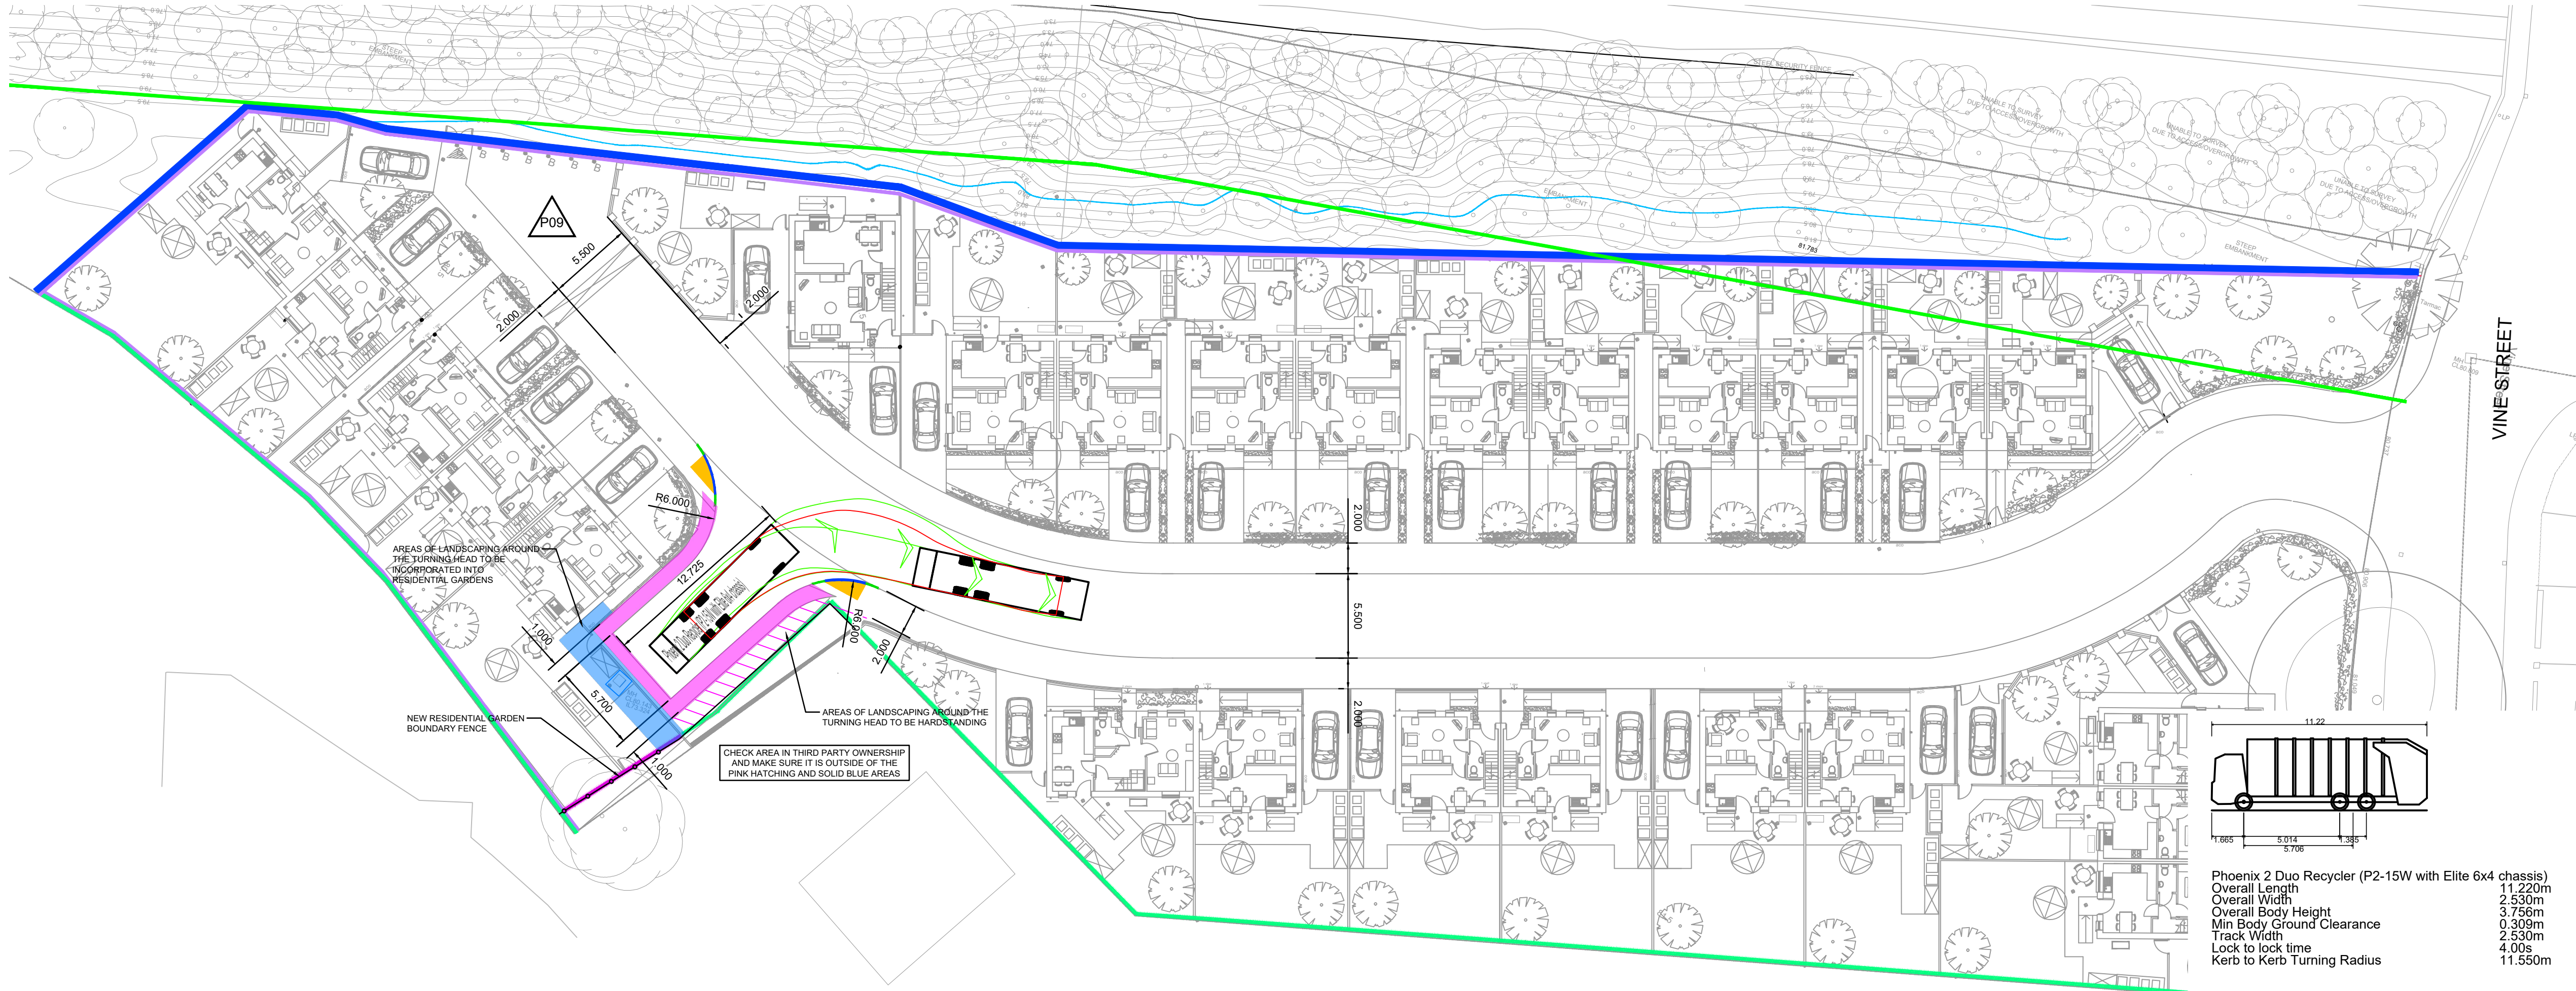


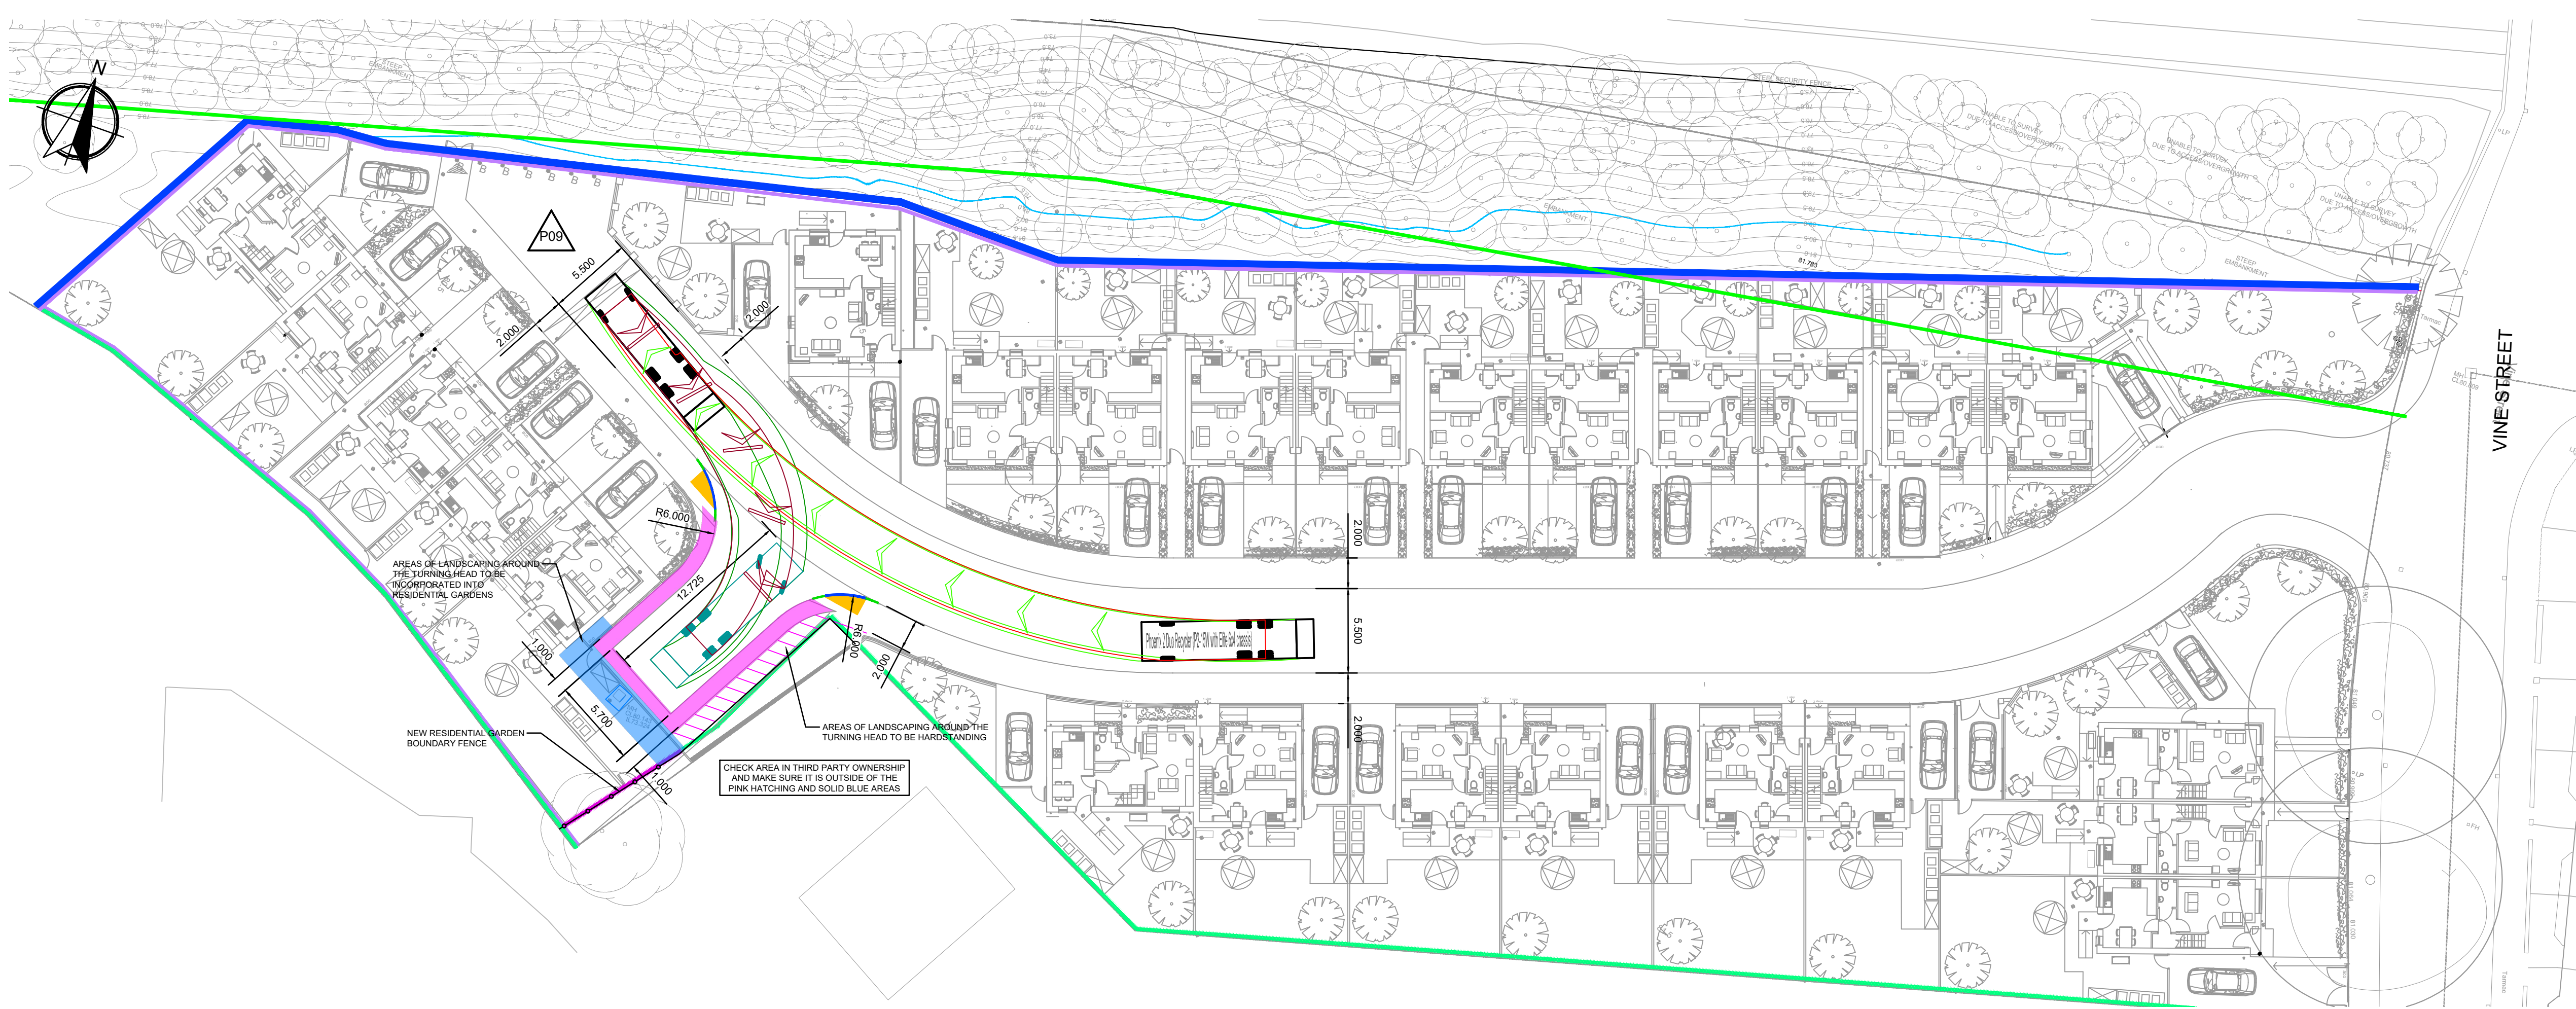

2 0 2 4 6 8 10
SCALE 1:200
m

DISCLAIMER NOTES:

- THIS DOCUMENT IS COPYRIGHT OF THE ORIGINATOR AND MUST BE TREATED AS CONFIDENTIAL
- THIS DOCUMENT MUST NOT BE ALTERED, REPRODUCED OR DISTRIBUTED WITHOUT PRIOR WRITTEN CONSENT OF THE ORIGINATOR
- THIS DOCUMENT MUST NOT BE ALTERED - THE ORIGINATOR ACCEPTS NO RESPONSIBILITY FOR ANY DISCREPANCIES ARISING AS A RESULT OF THE ORIGINATOR'S INFORMATION BEING ALTERED BY OTHERS
- ANY DISCREPANCY MUST BE REPORTED TO THE ORIGINATOR
- DO NOT SCALE THIS DOCUMENT - USE FIGURED DIMENSIONS ONLY
- ALL DIMENSIONS MUST BE CHECKED ON SITE PRIOR TO COMMENCEMENT OF ANY RELATED WORKS
- THIS DOCUMENT MUST BE READ IN CONJUNCTION WITH ALL SUPPORTING DOCUMENTS PRODUCED BY THE ORIGINATOR AND OTHER PROJECT DISCIPLINES
- THE ORIGINATOR ACCEPTS NO RESPONSIBILITY FOR THE ACCURACY OF BACKGROUND INFORMATION PRODUCED BY THIRD PARTIES - THIS MUST BE TREATED AS INDICATIVE ONLY
- USERS OF THIS DOCUMENT ARE RESPONSIBLE FOR CHECKING WHICH REVISION IS CURRENT
- THE DOCUMENT STATUS "INFORMATION" OR "PRELIMINARY" INDICATES THAT THIS DRAWING IS FOR REFERENCE PURPOSES ONLY - THE ORIGINATOR WILL ACCEPT NO RESPONSIBILITY FOR THE COMPLETENESS OF INFORMATION UNDER THIS STATUS
- THE DOCUMENT STATUS "RECORD" OR "AS BUILT" HAS BEEN PREPARED, IN PART, BASED UPON INFORMATION FURNISHED BY OTHERS. WHILE THIS INFORMATION IS BELIEVED TO BE RELIABLE, THE ORIGINATOR ASSUMES NO RESPONSIBILITY FOR THE ACCURACY OF THIS "RECORD" OR "AS BUILT" DOCUMENT OR FOR ANY ERRORS OR OMISSIONS THAT MAY HAVE BEEN INCORPORATED INTO IT AS A RESULT OF INCORRECT INFORMATION PROVIDED TO THE ORIGINATOR. THOSE RELYING ON THE "RECORD" OR "AS BUILT" DOCUMENT ARE ADVISED TO OBTAIN INDEPENDENT VERIFICATION OF ITS ACCURACY

DRAWING NOTES:

KEY

- VEHICLE BODY OUTLINE - FORWARD
- VEHICLE WHEEL OUTLINE - FORWARD
- VEHICLE BODY OUTLINE - REVERSE
- VEHICLE WHEEL OUTLINE - REVERSE
- FORWARD ARROW
- REVERSE ARROW
- 1m WIDE SERVICE STRIP
- BLACK TOP HARDSTANDING
- ADDITIONAL HARDSTANDING
- NEW RESIDENTIAL BOUNDARY FENCE
- TRANSITION KERBS
- BULLNOSE KERB
- 400x400x65 TACTILE PAVING
- AREAS OF LANDSCAPING AROUND THE TURNING HEAD TO BE INCORPORATED INTO RESIDENTIAL GARDENS

P10	SITE LAYOUT UPDATED		JF	PB
P09	UPDATED TO MCC COMMENTS	09.10.24	JF	PB
P08	ISSUED FOR MCC COMMENTS	03.10.24	JF	PB
P07	UPDATED TO HIGHWAYS COMMENTS	30.09.24	JF	PB
P06	UPDATED TO PLANNING COMMENTS	17.09.24	JF	PB
P05	KEY UPDATED	16.09.24	JF	PB
P04	MAIN ROAD FOOTWAYS CONTINUOUS WIDTH - SERVICE STRIP FINISH NOTED	27.08.24	JF	PB
P03	UPDATED REVERSING MOVEMENT	27.08.24	AP	PB
P02	ISSUED FOR COMMENT	13.08.24	JF	PB
P01	ISSUED FOR COMMENT	30.05.24	JF	PB
REV	DESCRIPTION	DATE	BY	CHKD

ORIGINATOR:

RIDGE

CLIENT:

KIRKLAND DEVELOPMENT LTD

IN ASSOCIATION WITH:

PROJECT:

VINE STREET
GORTON

TITLE:

VEHICLE TRACKING
REFUSE VEHICLE 11.220m LONG

ENG/TECH:	CSE:	ICSE:	SCALE:	1:250	@	A1
JF	PB	PB	STATUS ISSUE:	S2		

STATUS:

PRELIMINARY

"UNLESS ISSUED FOR CONSTRUCTION - WORKS AT CLIENT/CONTRACTORS RISK"

SUITABILITY:

S2 - Issued for Information

PROJECT:	ORG:	ZONE:	LEVEL:	TYPE:	ROLE:	NUMBER:	REV:
VSG	RDG	XX	XX	DR	C	0050	P10