


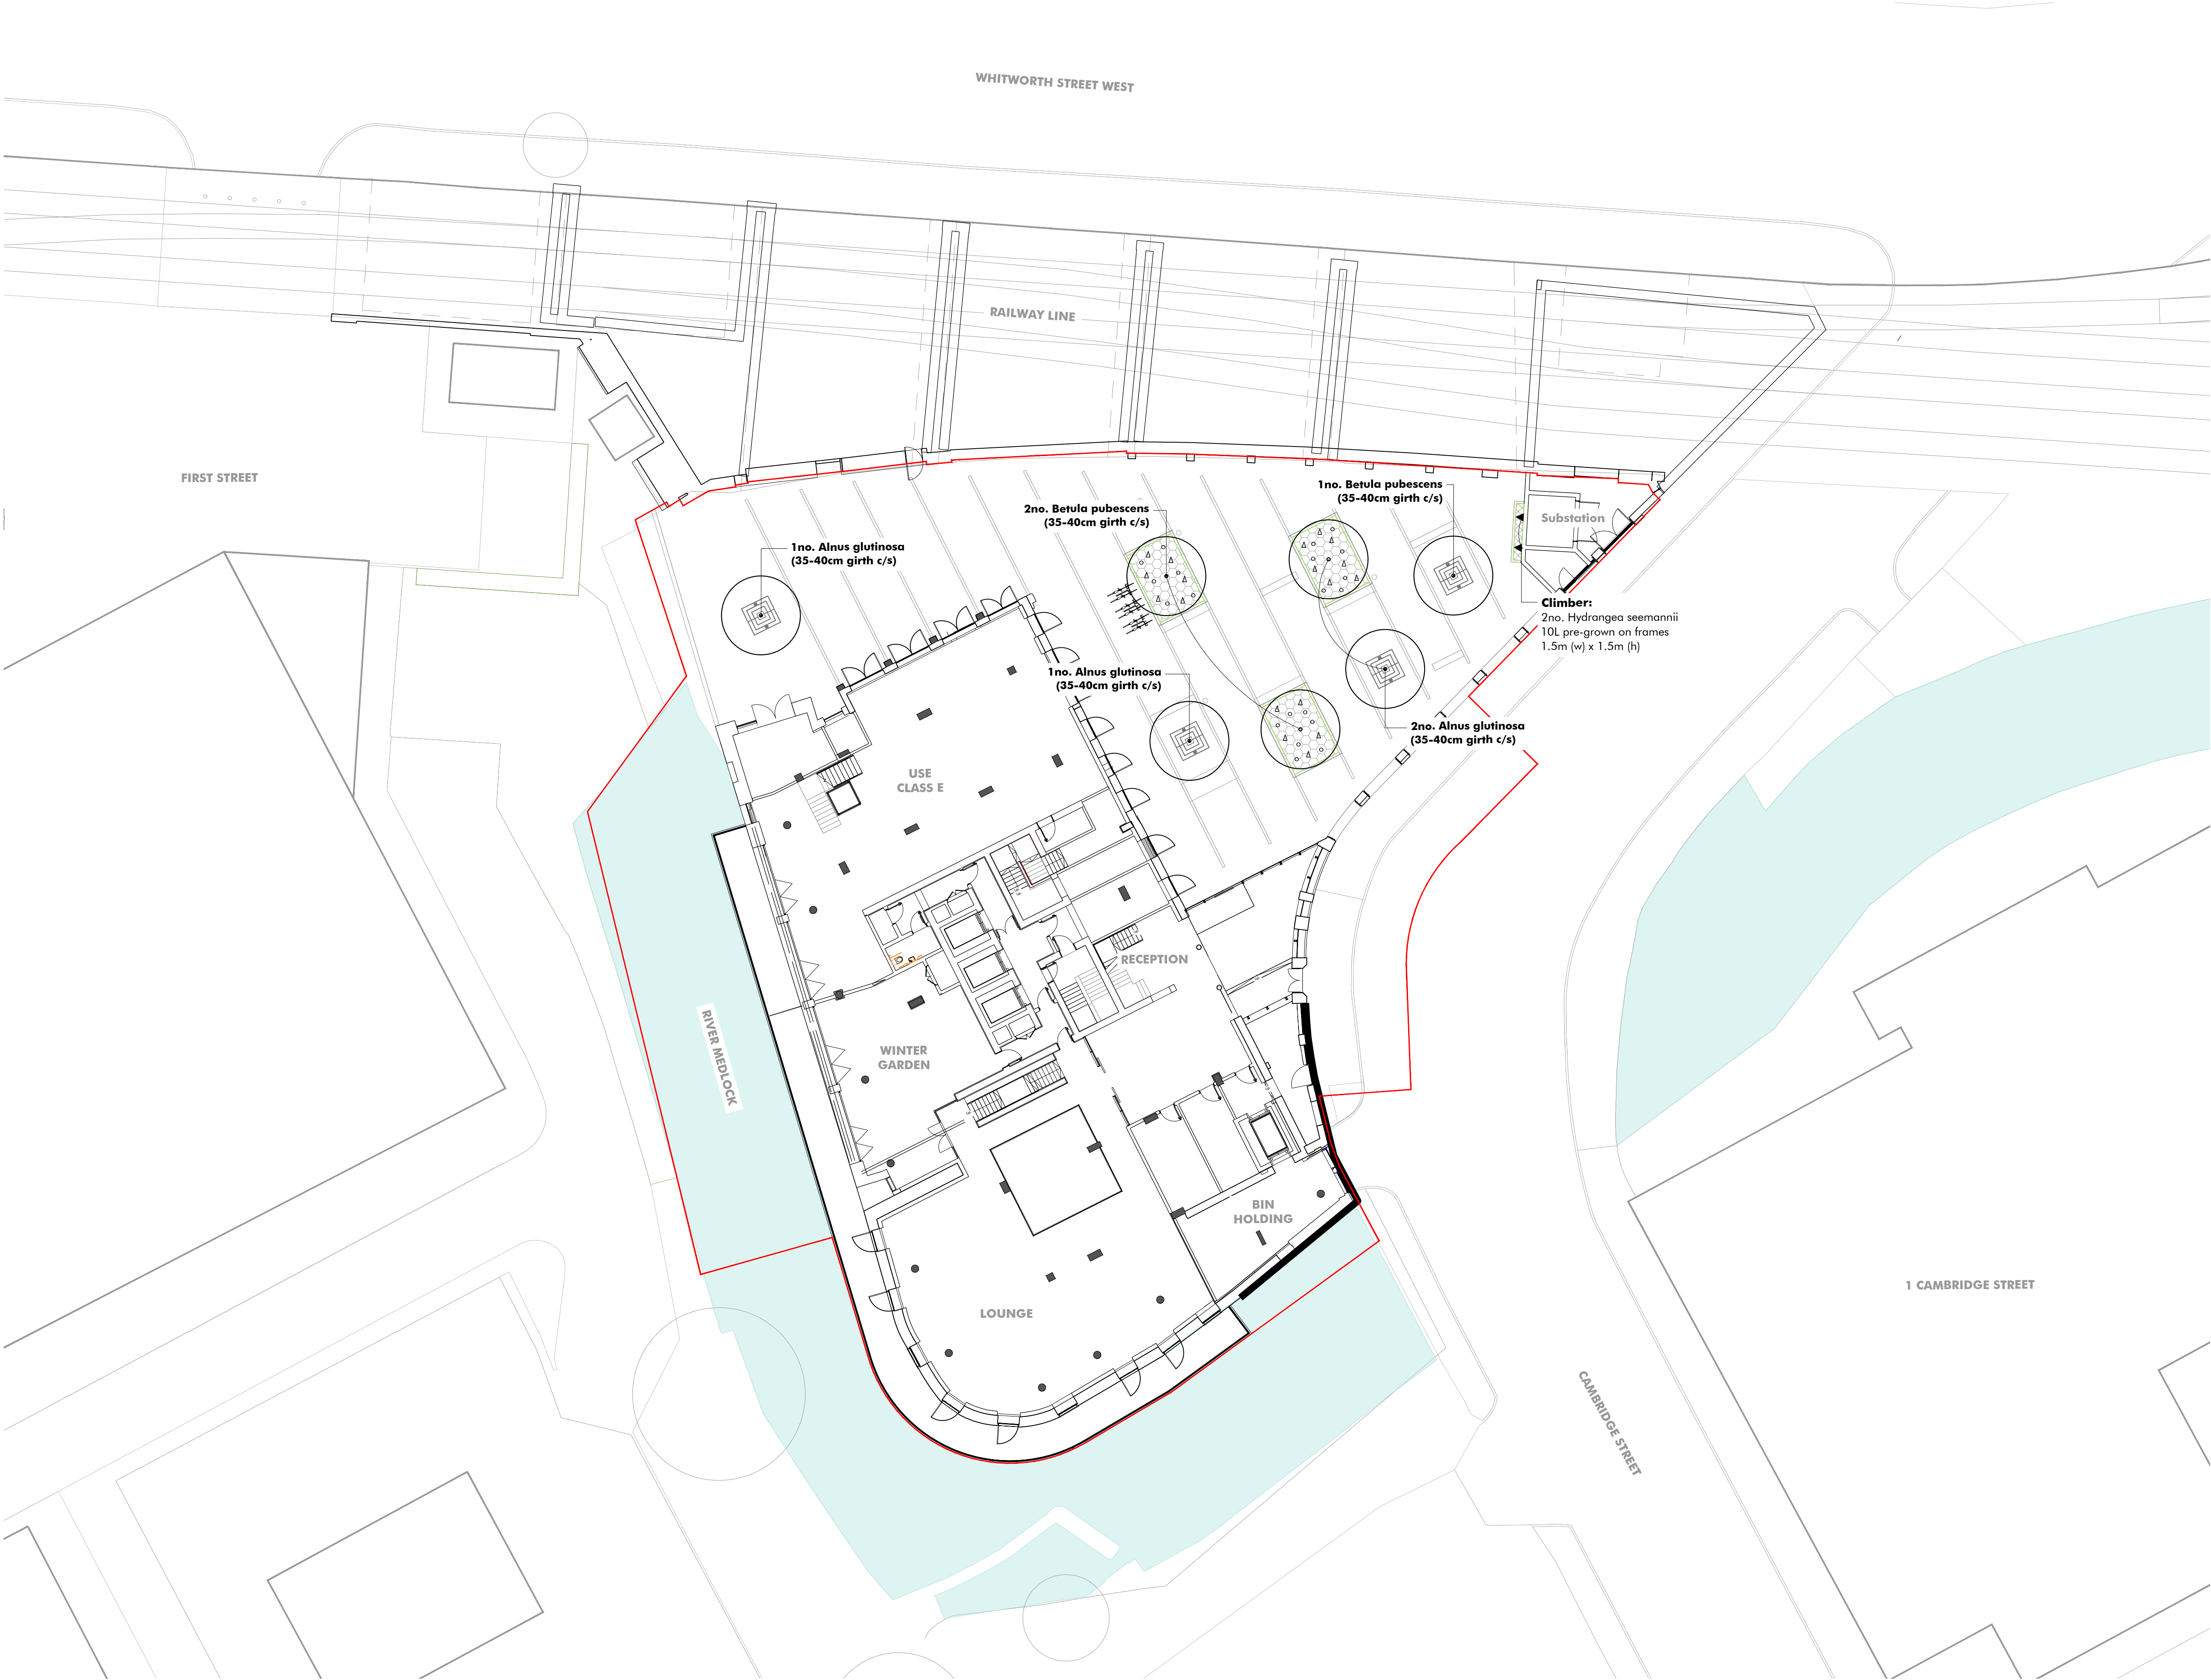

KEY

Application Boundary

Semi Mature Tree Planting

Climbers - To wire system
Climbers to be trained onto Jakob Inox stainless steel wire system.

Rain Garden Mix
10L stock pre-grown on frames
1.5m (w) x 1.5m (h)
2L plants to be planted @ 7 plants per m² in groups of 5-7 no. like species

Groundcover Layer
Polystichum setiferum 10%
Sesleria autumnalis 35%
Carex divulsa 10%

Seasonal Change Layer
Astrantia 'Buckland' 5%
Astrantia major 5%
Asarum europaeum 5%
Asplenium scolopendrium 5%
Dryopteris affinis 10%
Iris sibirica 15%

Substation Enclosure Planting Mix
2L plants to be planted @ 7 plants per m² in groups of 5-7 no. like species

Bulb Planting
To be planted @ 5 bulbs per symbol shown on drawing.

◦ Allium 'Mount Everest' 50%
Δ Narcissus 'Thalia' 50%

Revision	Description	Drawn by	Checked by	Date
P1	For Planning	AL	RG	23.11.23
P2	For Planning	AL	RG	28.03.24
P3	For Planning	AL	RG	05.04.24
P4	For Planning	AL	RG	02.12.24



This drawing is protected by copyright. Contractors must check all dimensions on site. Only figure dimensions are to be worked from. Discrepancies must be reported to architect before proceeding.
Christopher House, 11-12 High Street, Bath, BA1 5AQ Tel:01225 464 690 hello@macgregorsmith.co.uk

Macgregor • Smith Landscape Architecture			
project	Hotspur Press, Manchester	drawn by	AL
status	For Planning	checked by	RG
title	Planting Plan - Level 00	date	23.11.23
Xref	xref	scale	1:200@a1
drawing No	1391-211	revision	P4