



KEY:

- 01 | NEW INTERNAL STAIR TO COMPLY WITH BSR**
- 02 | NEW DOORS AT STREET LEVEL**
- 03 | BALCONIES INCORPORATED INTO FLATS AND
CONVERTED TO JULIETTE BALCONIES**


113713/FO/2016 Basement Approved

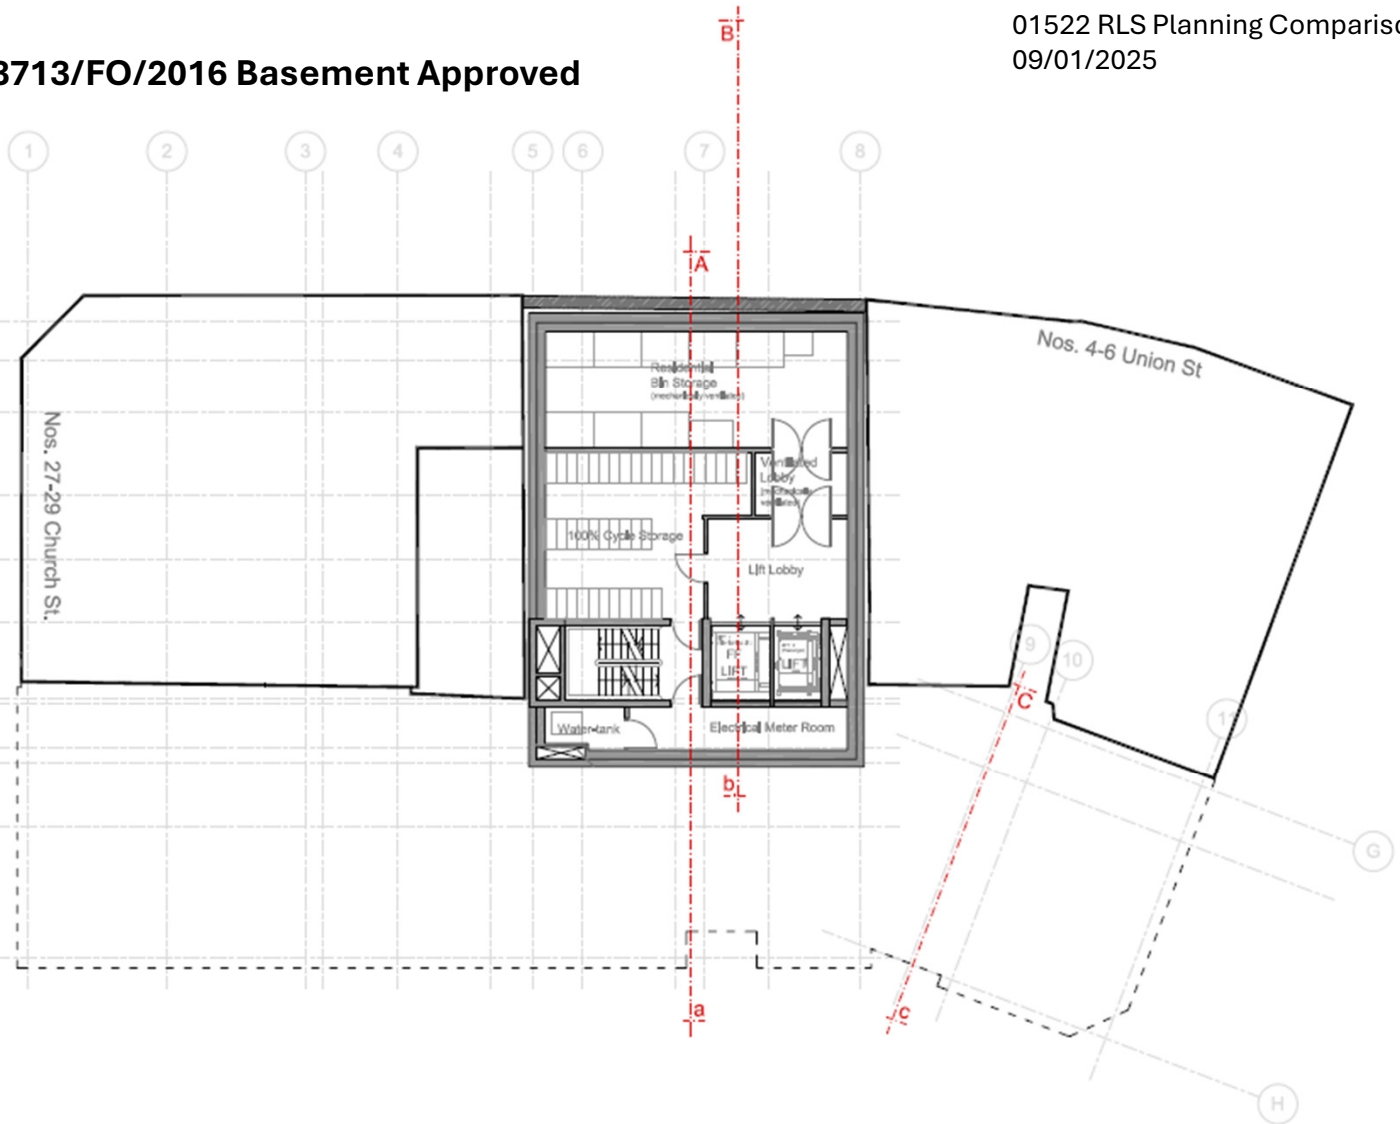


123173/NMC/2019 Basement Approved

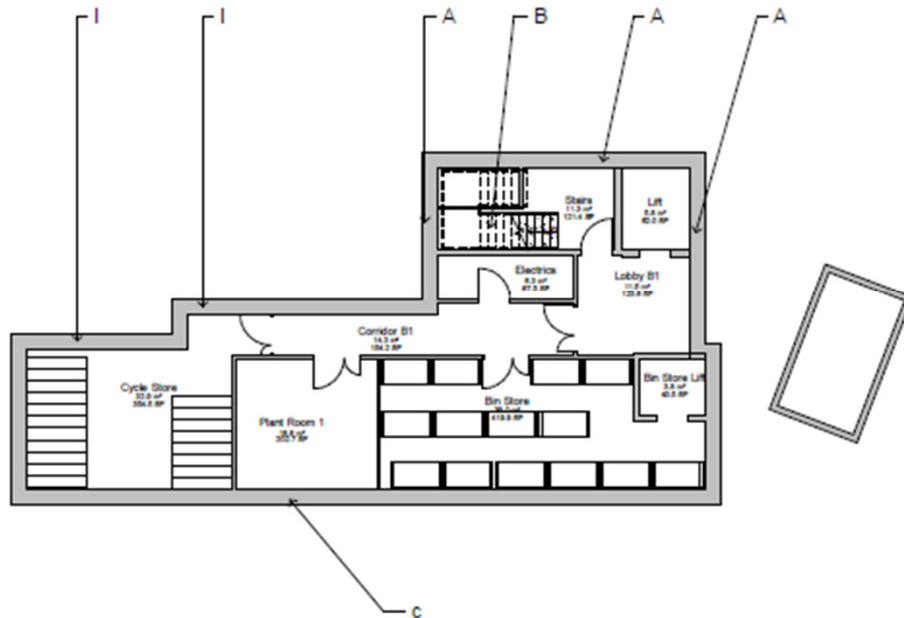


123173/NMC/2019 Basement Built as Approved

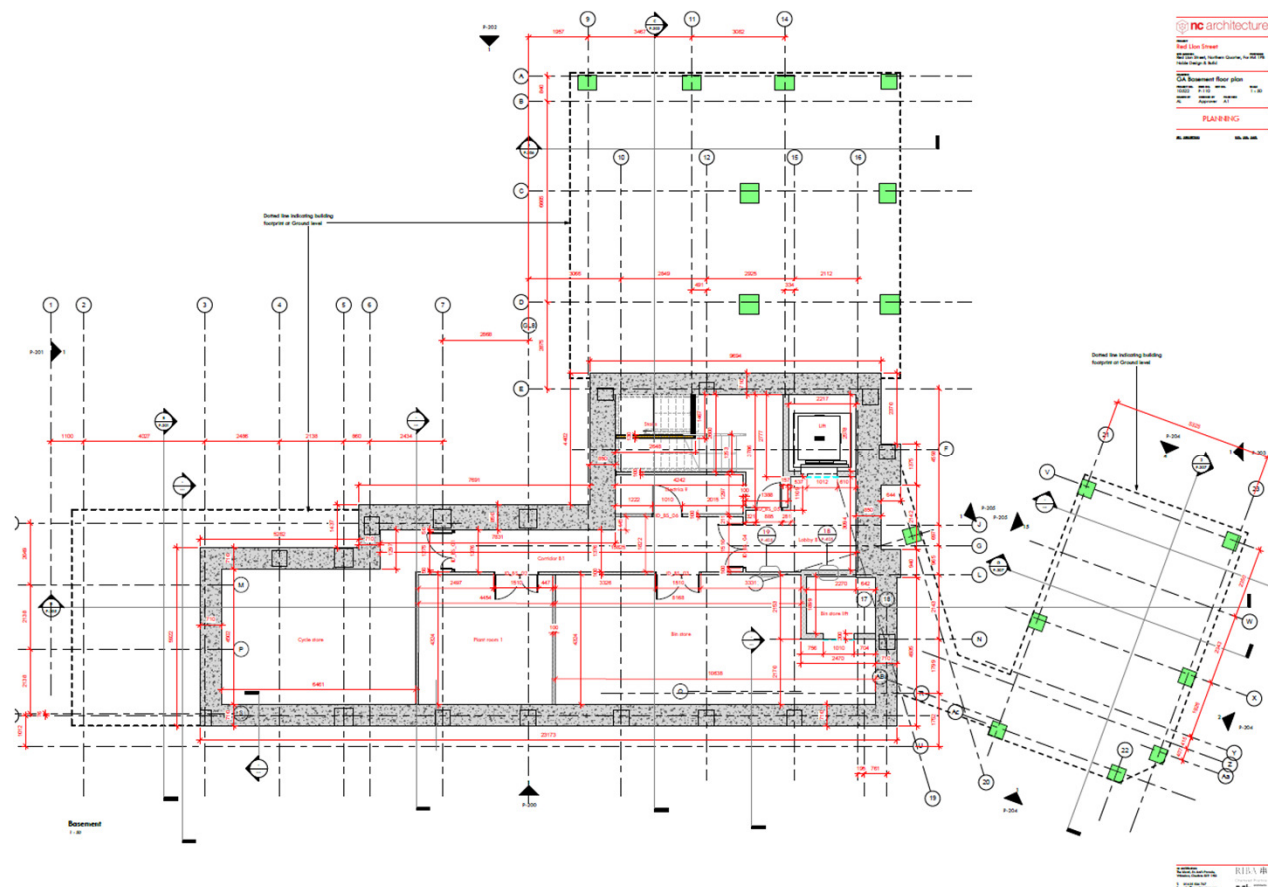


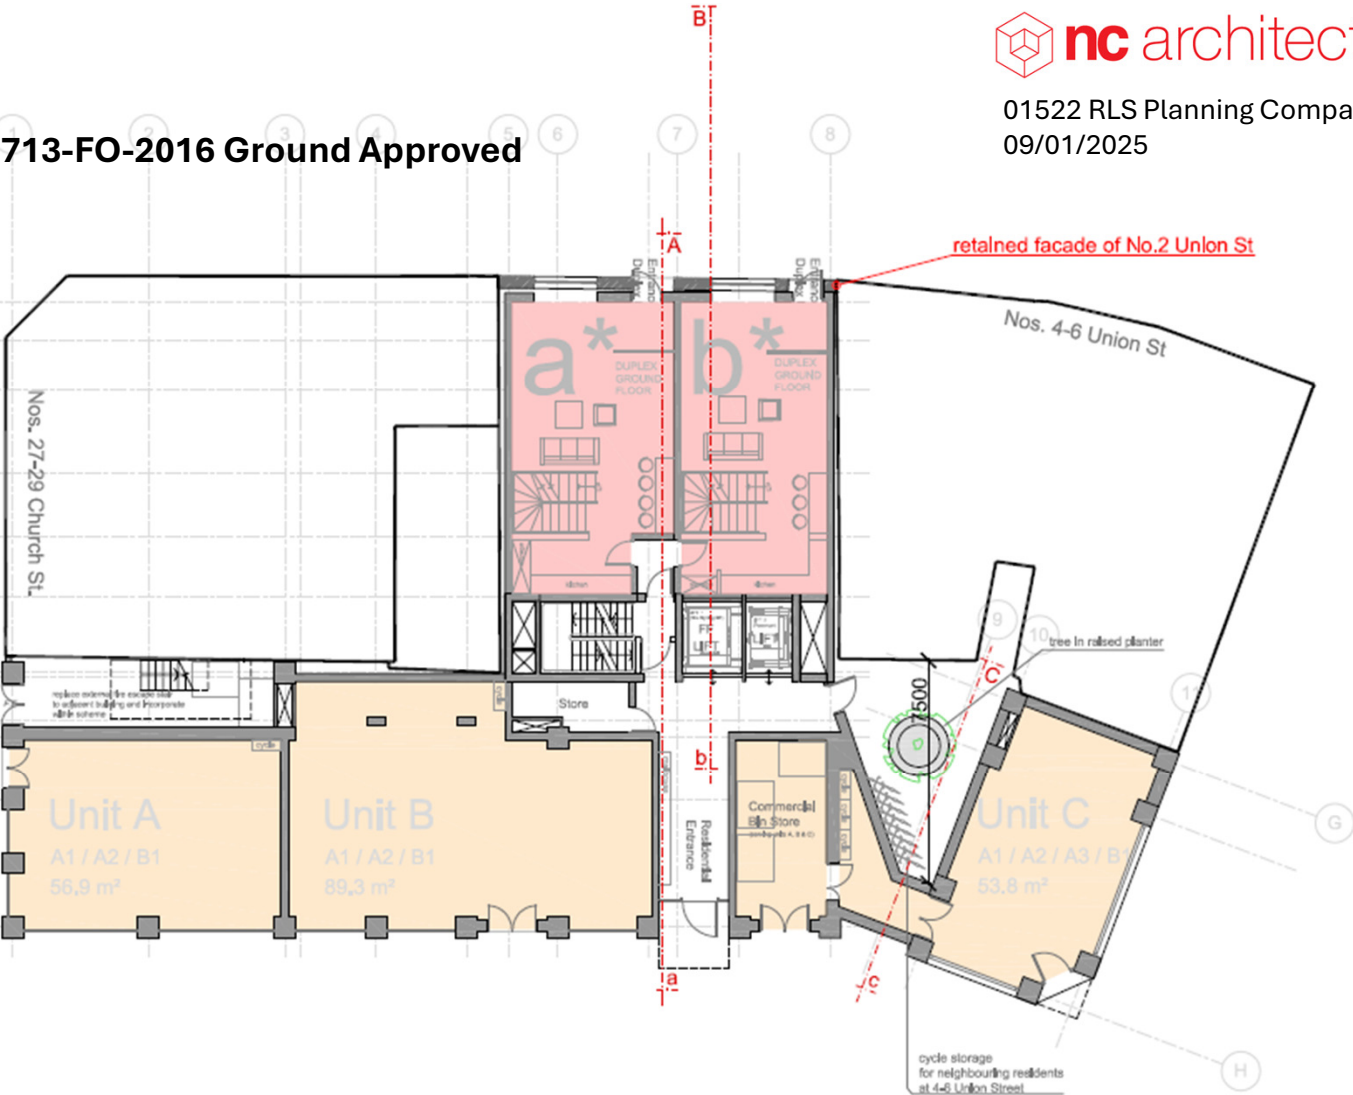


123173/NMC/2019 Ground Approved

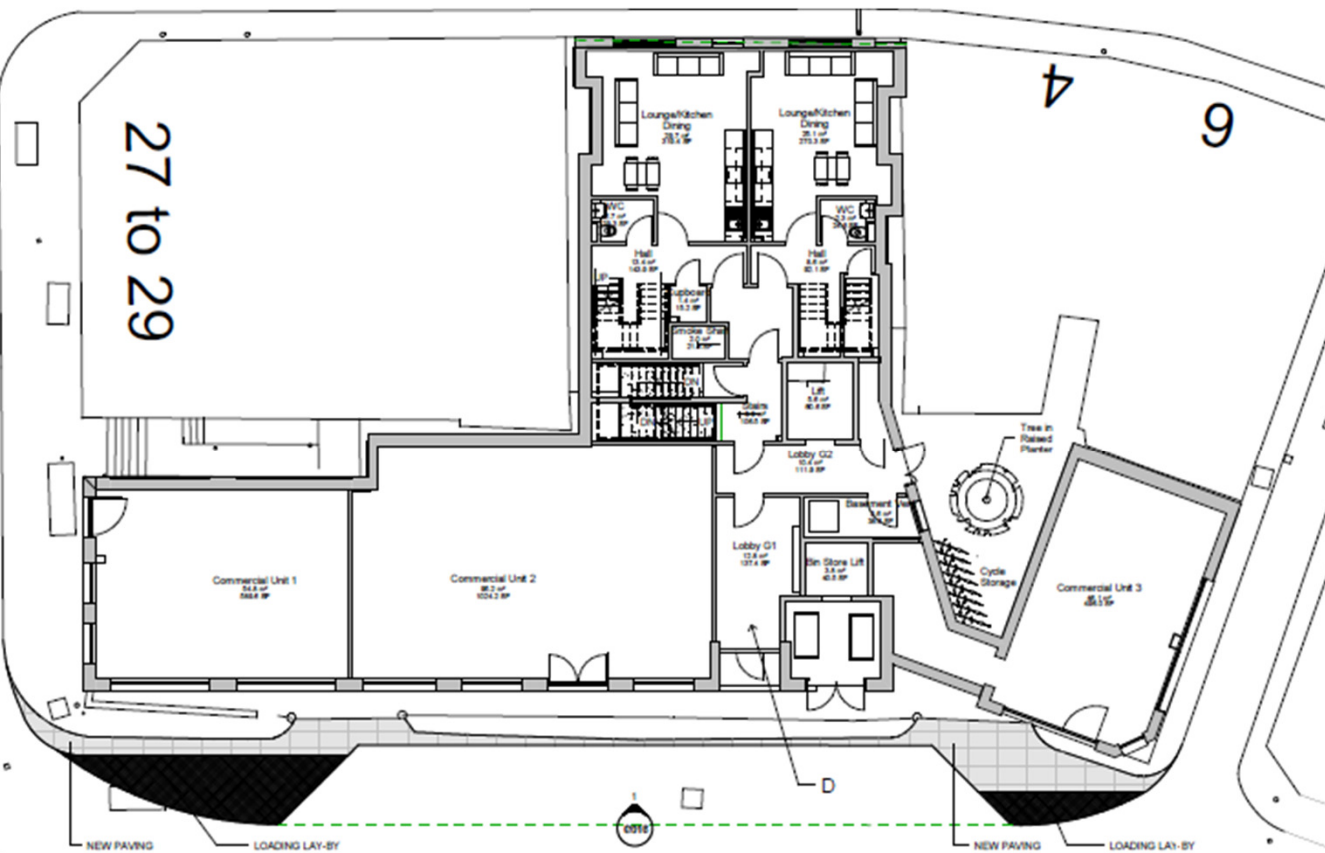


141738/2024 Ground Proposed

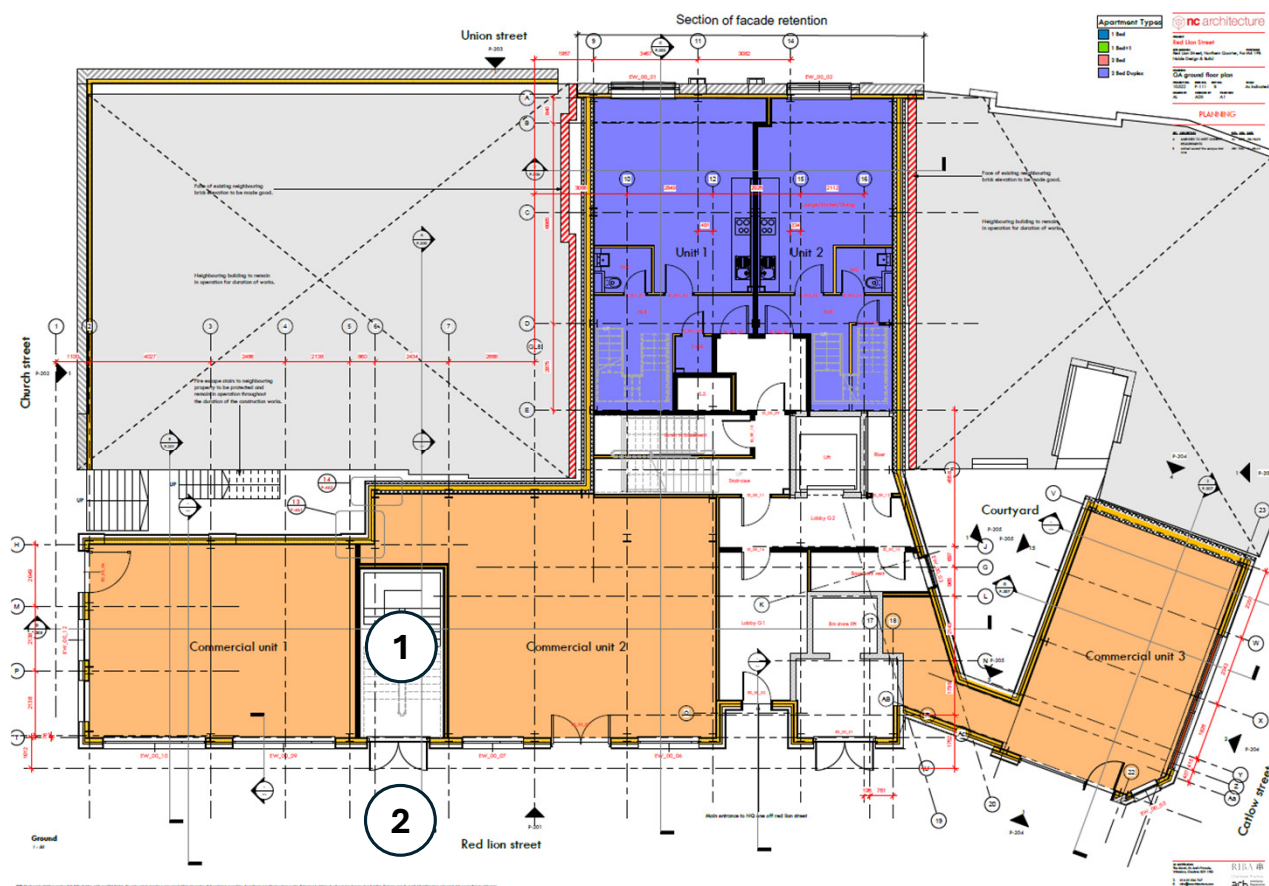


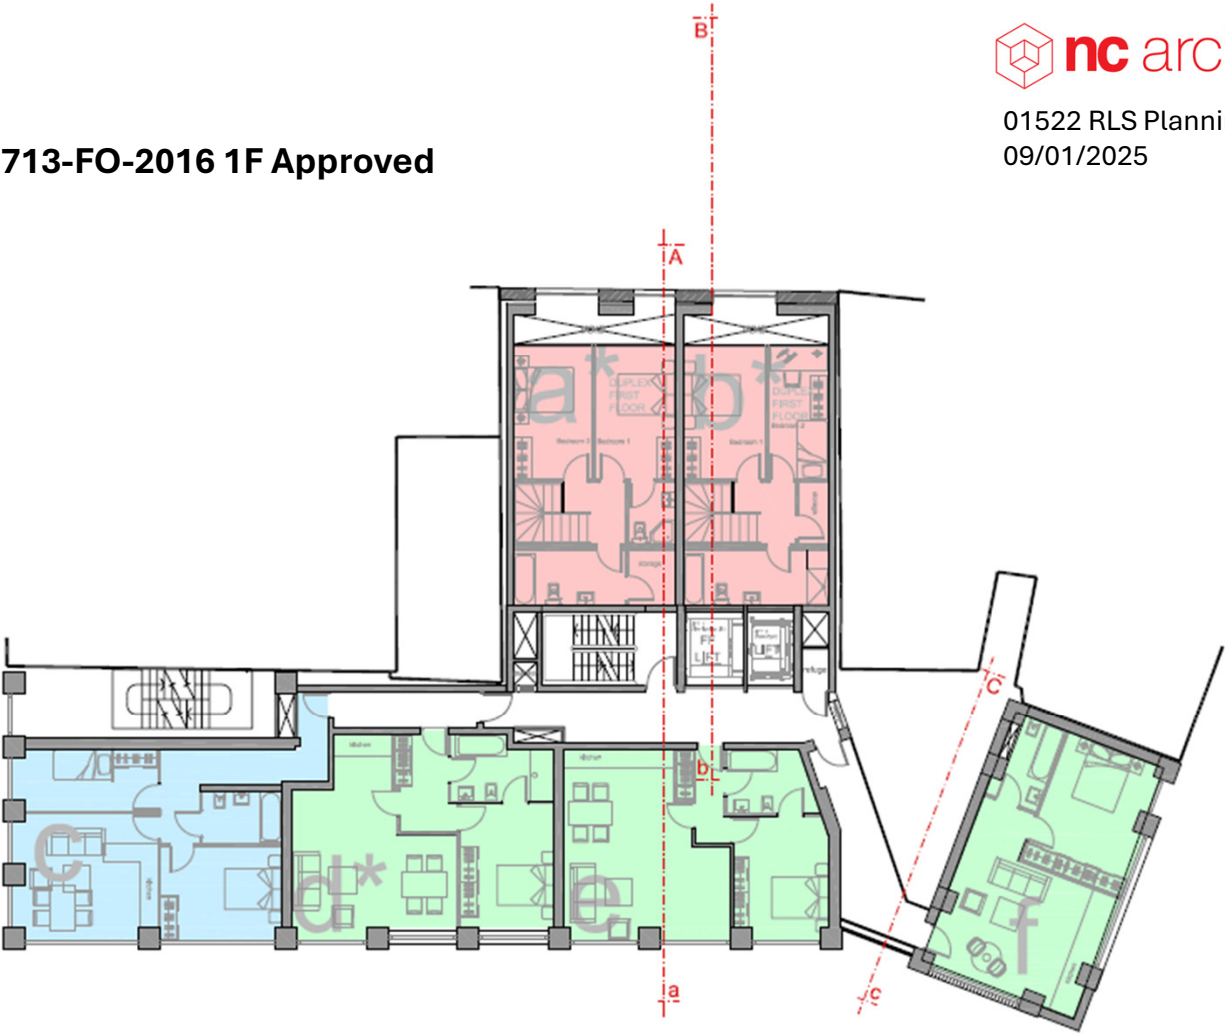




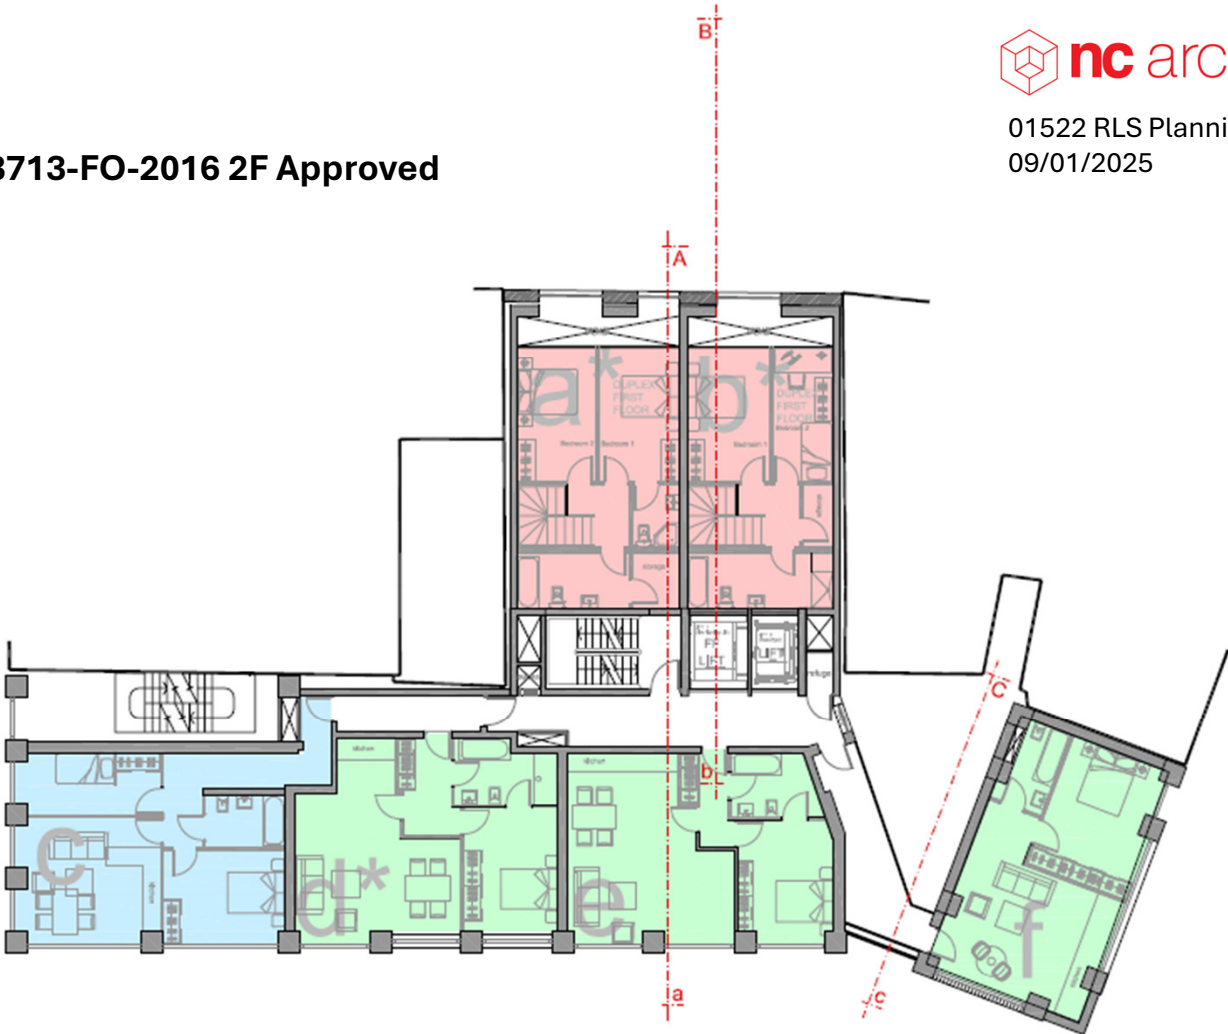


123173/NMC/2019 2F Approved

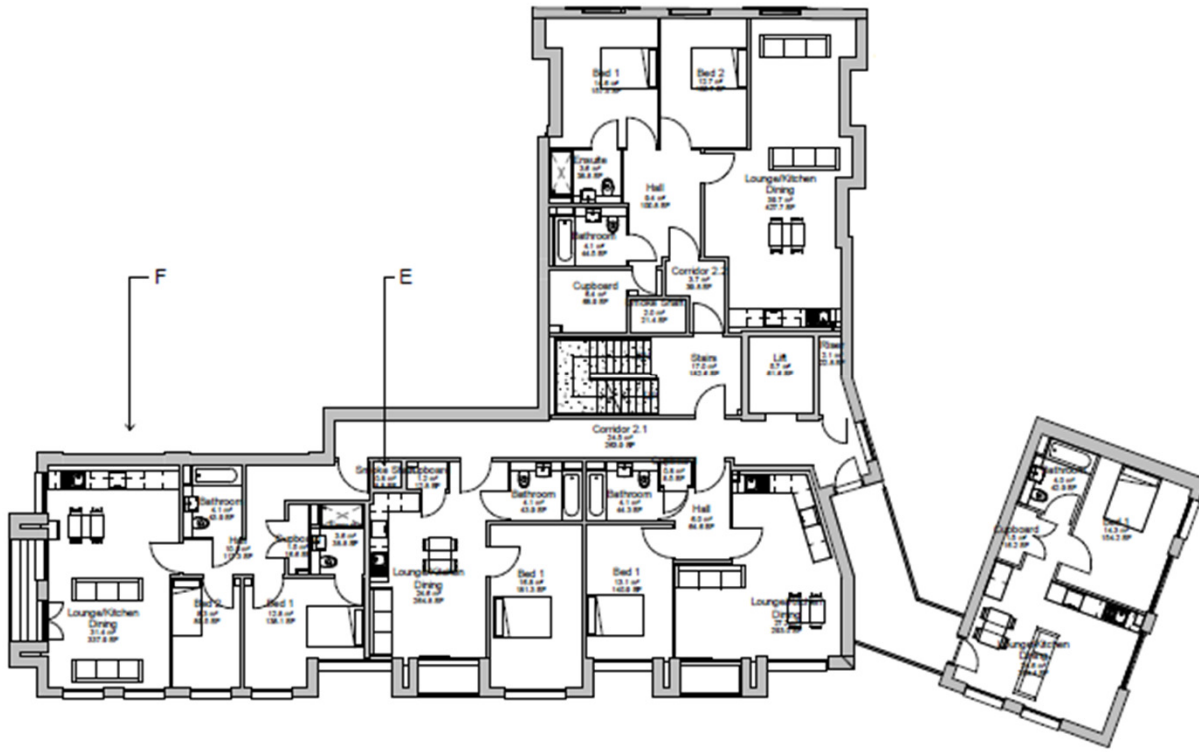


141738/2024 2F Proposed

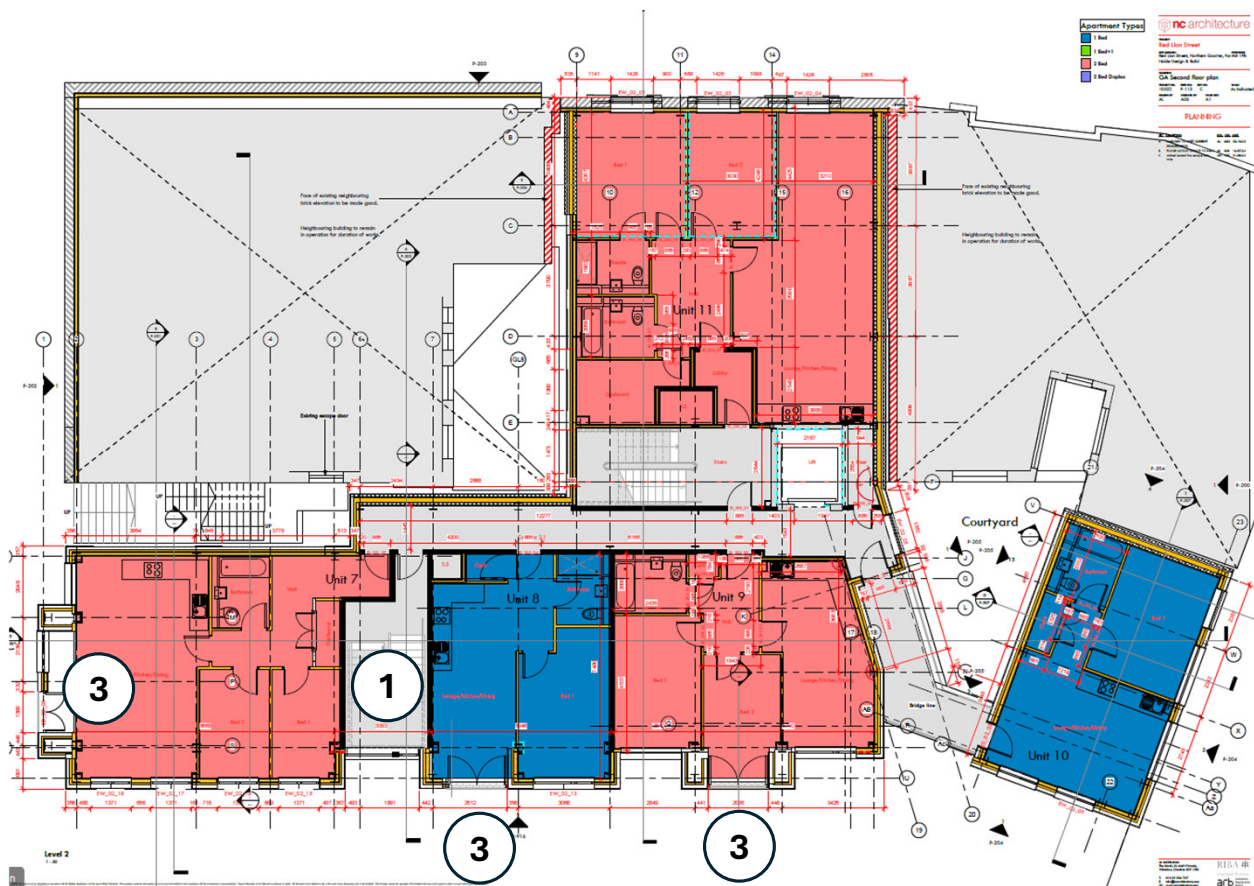


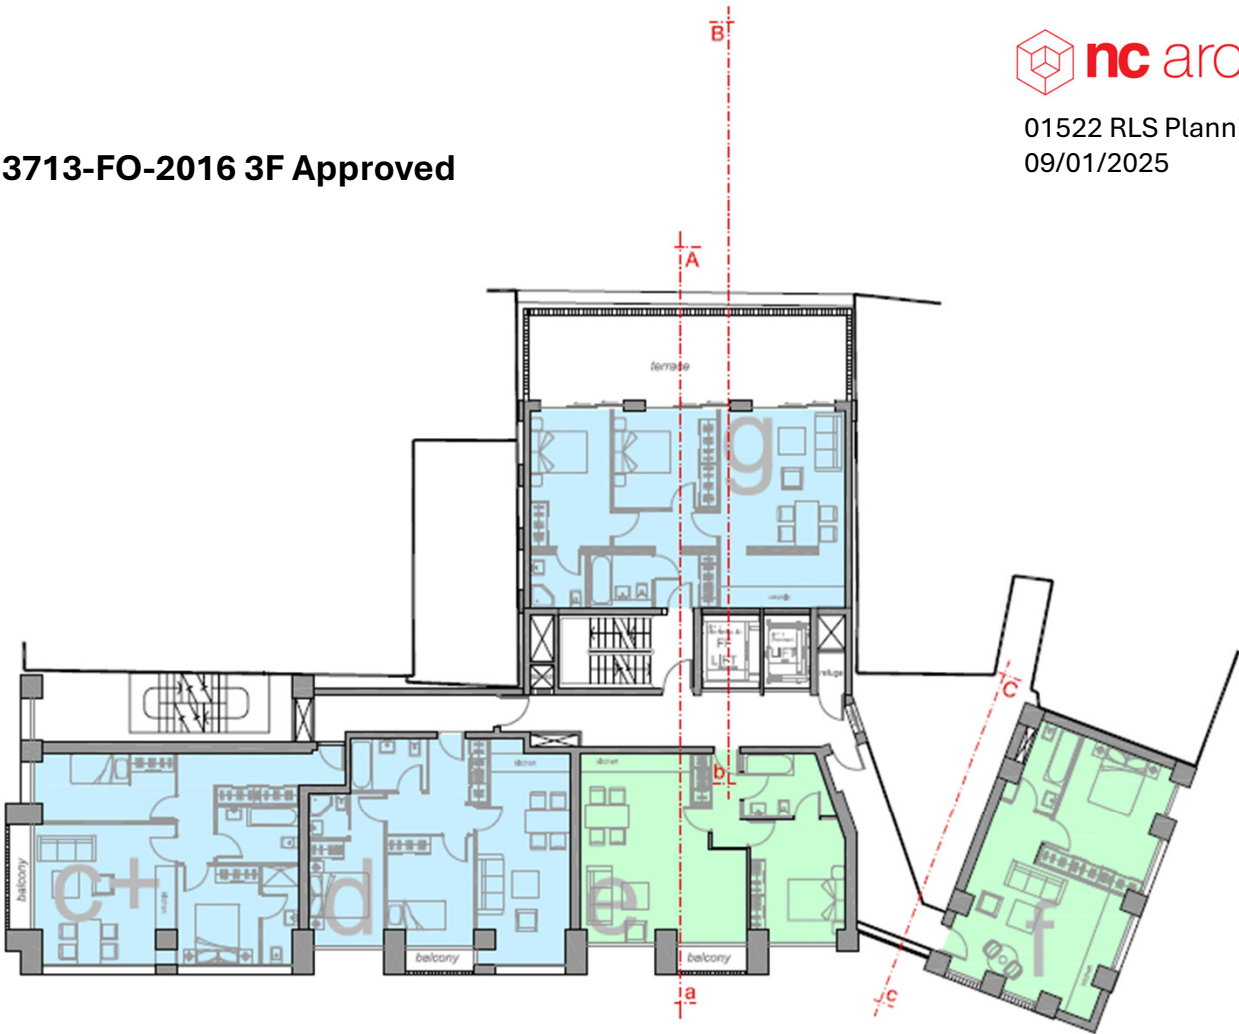


123173/NMC/2019 3F Approved

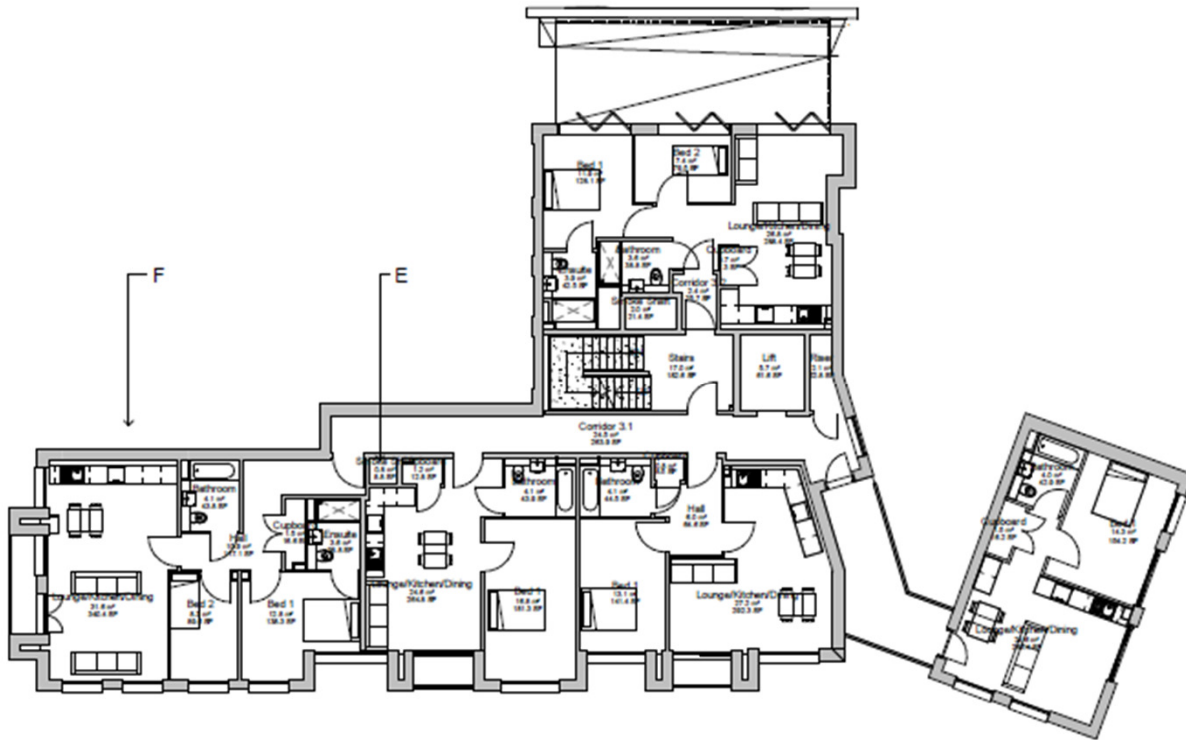


141738/2024 3F Proposed

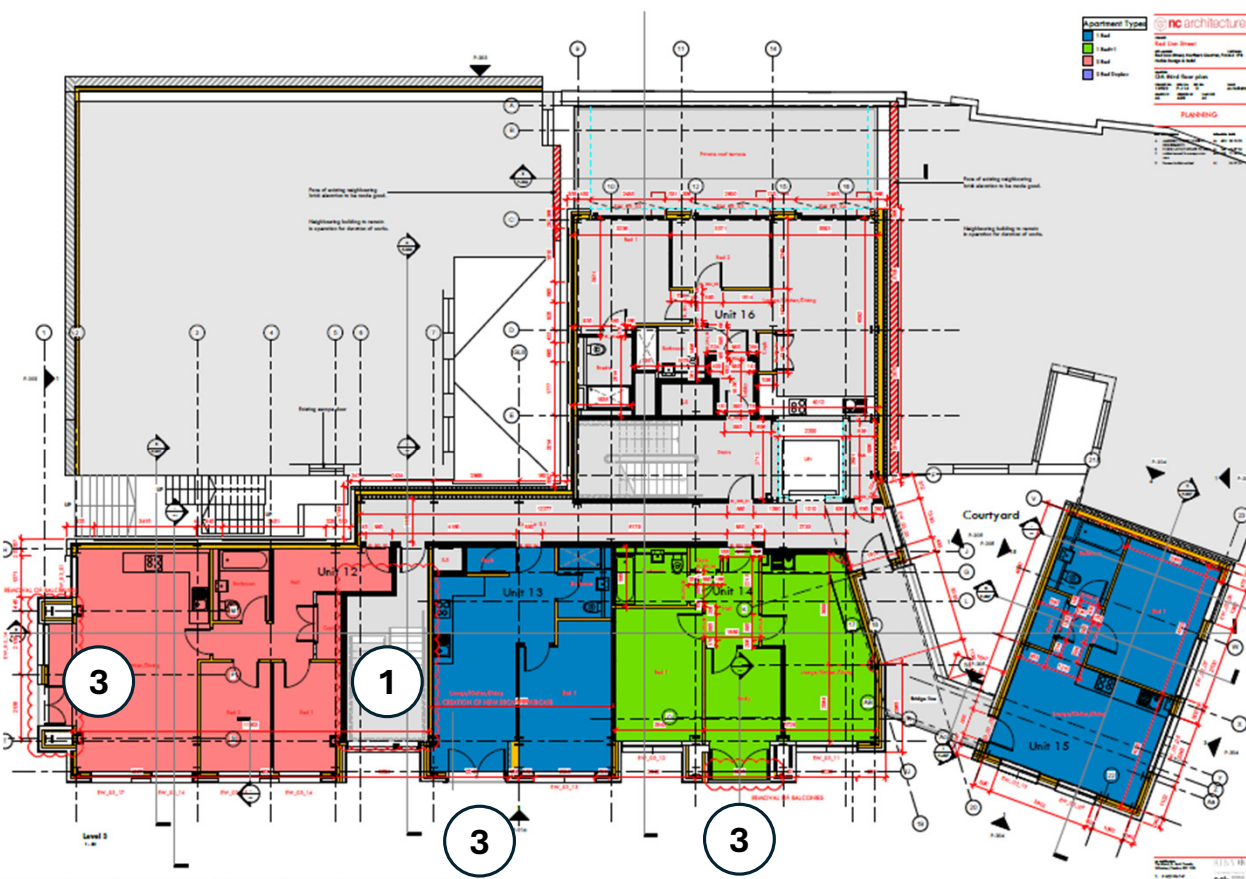


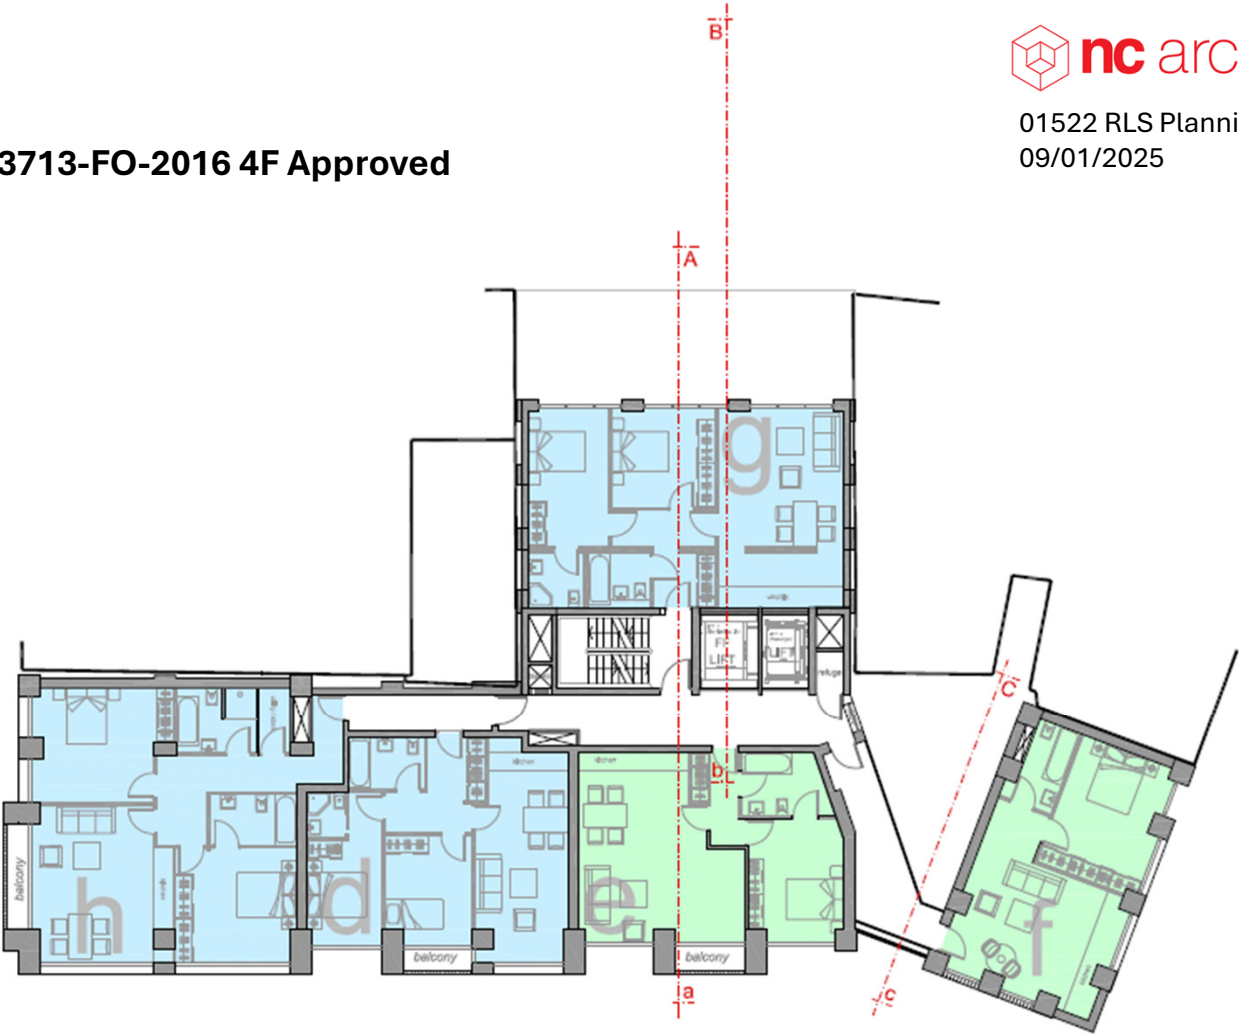




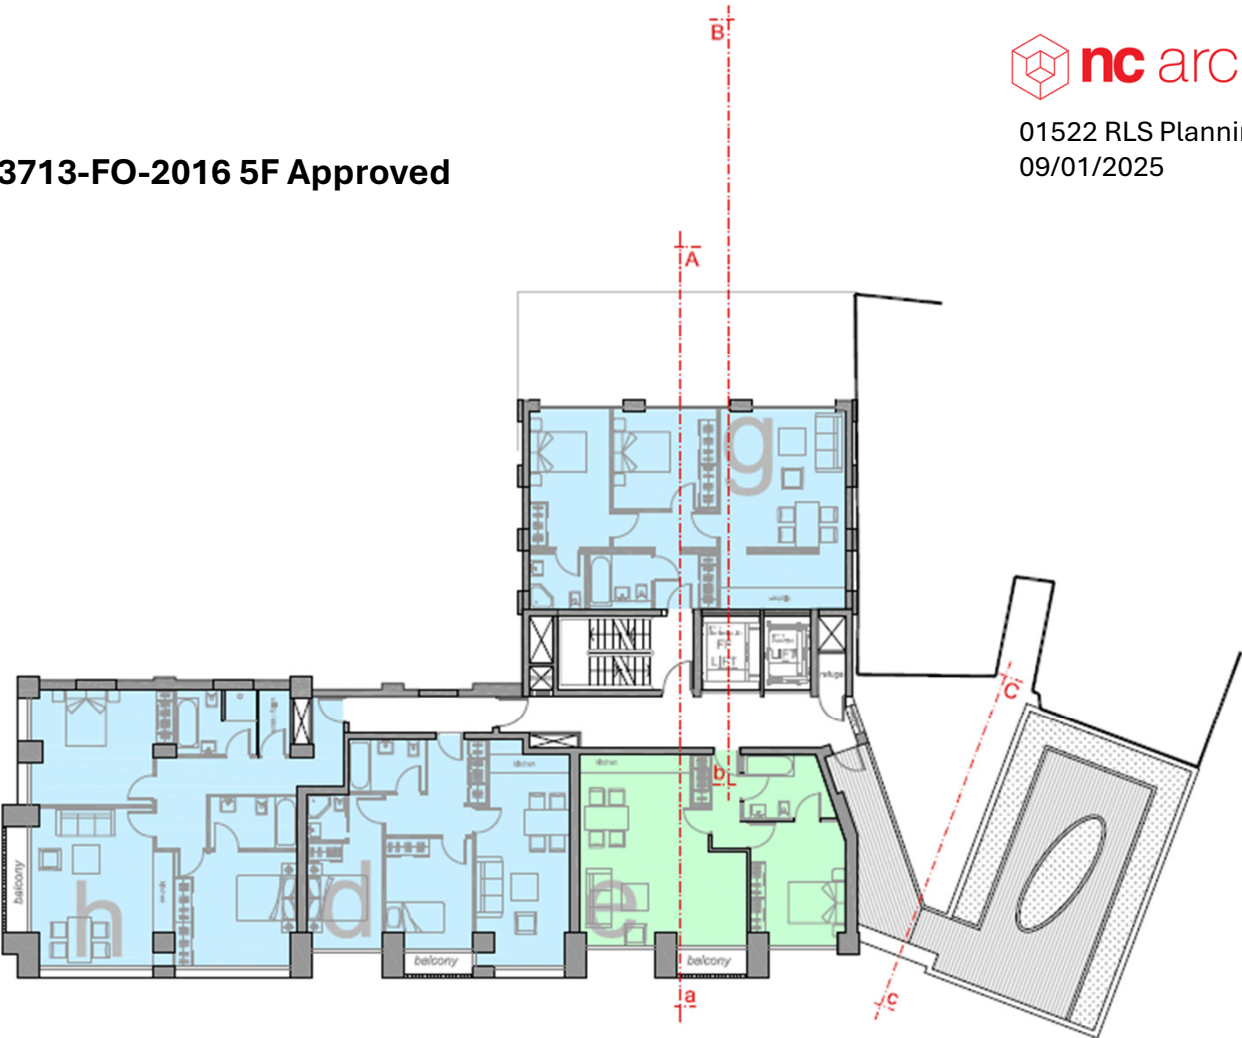


123173/NMC/2019 5F Approved

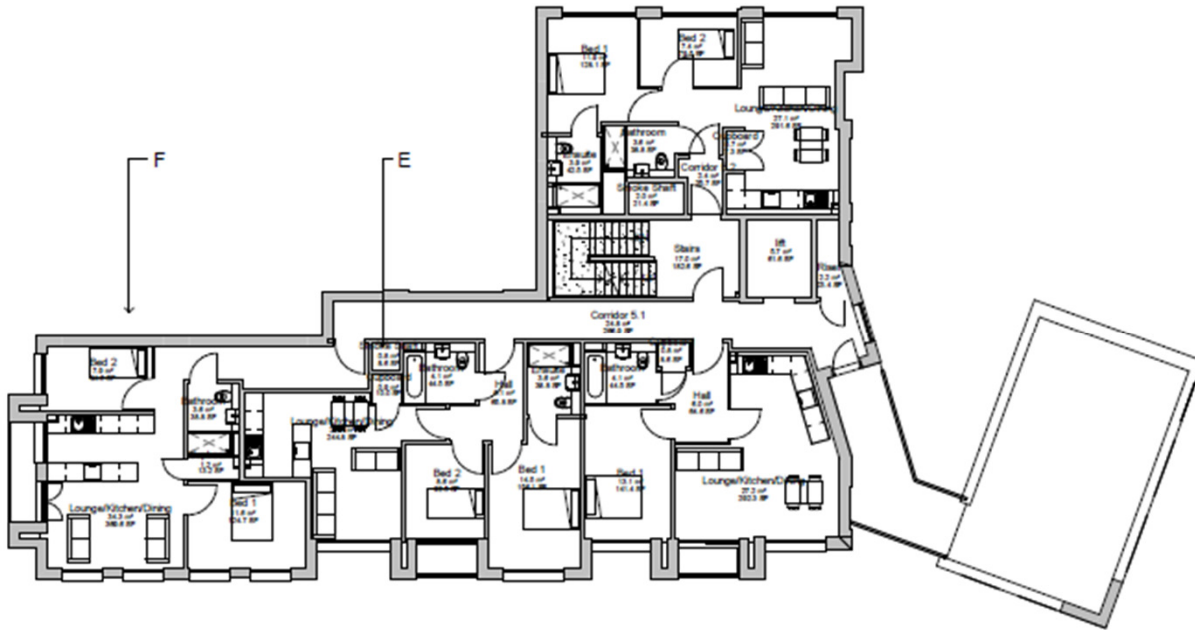


141738/2024 5F Proposed

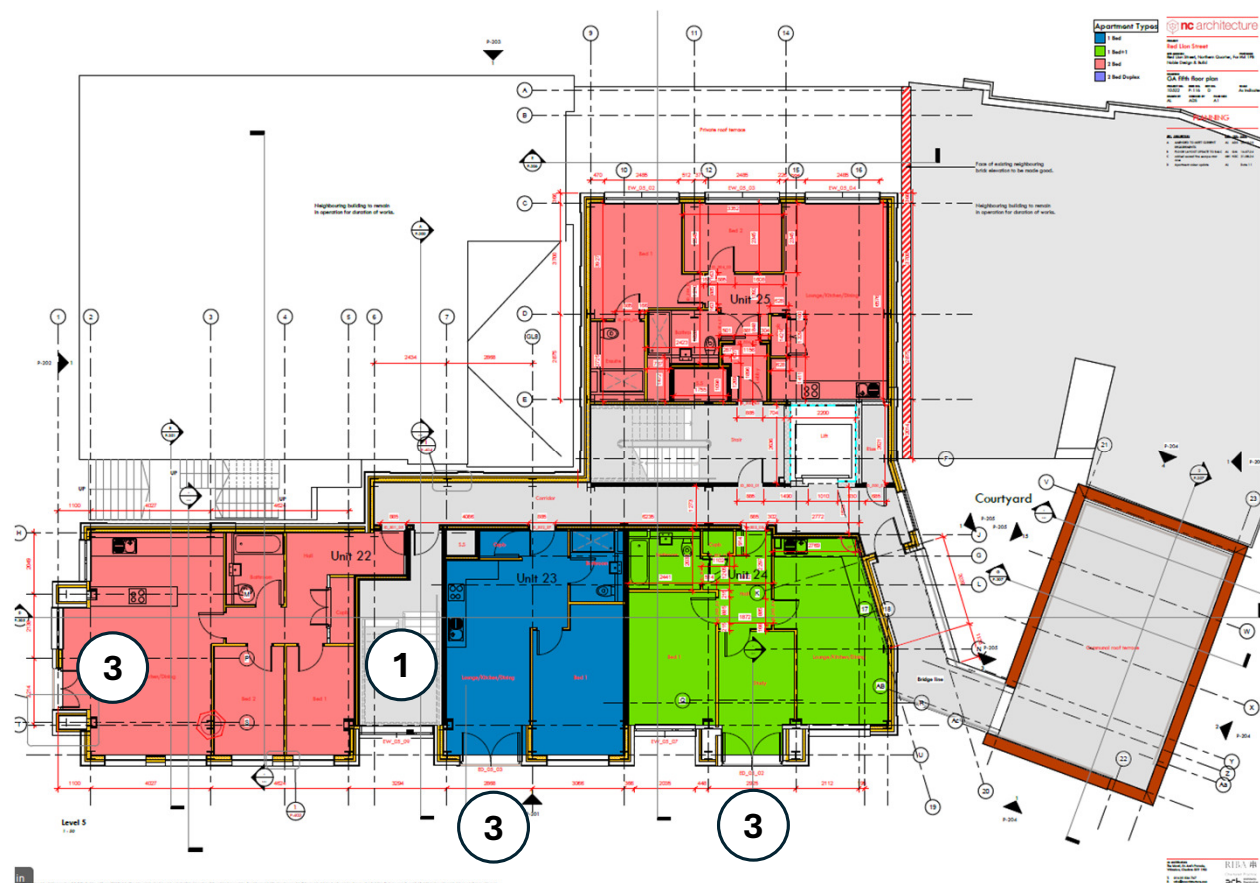


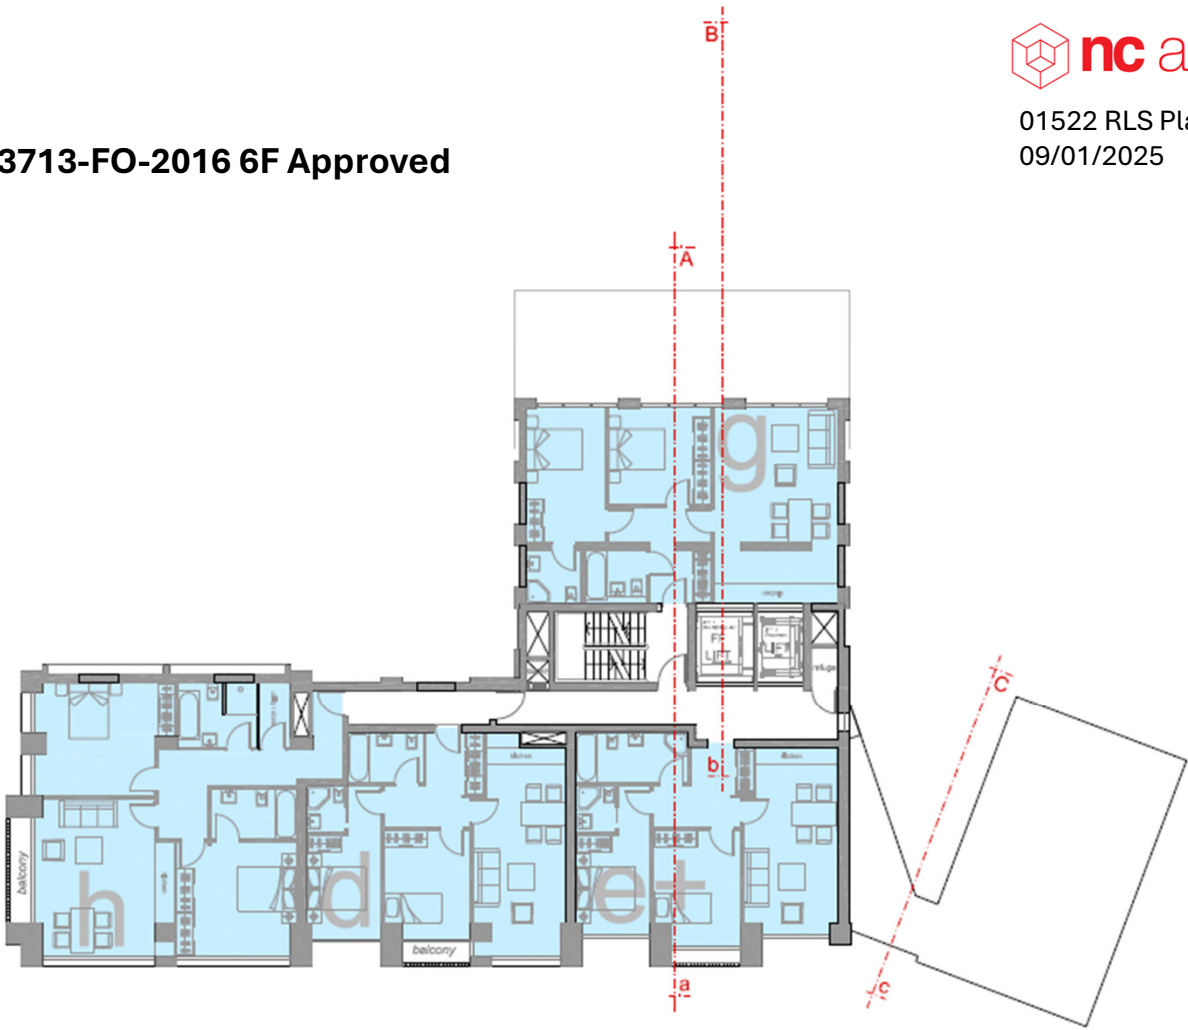


123173/NMC/2019 6F Approved

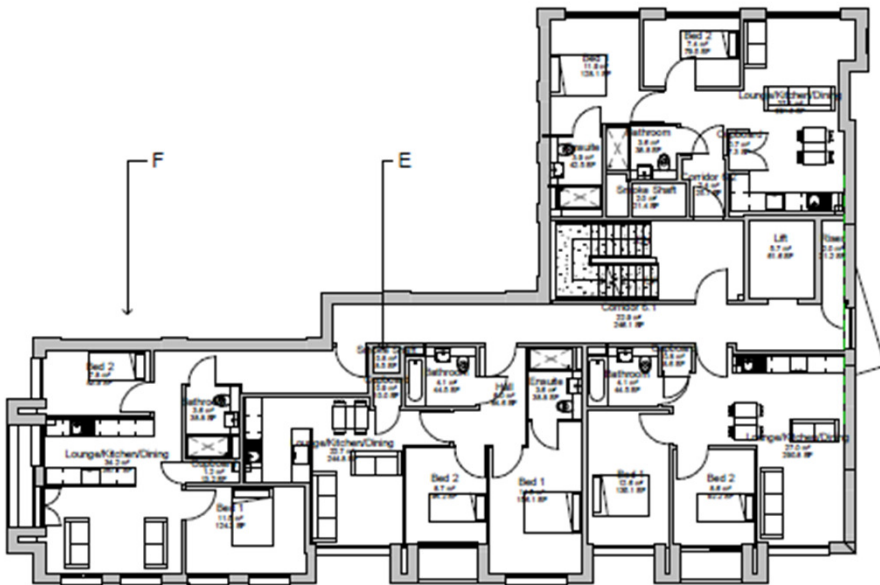


141738/2024 6F Proposed

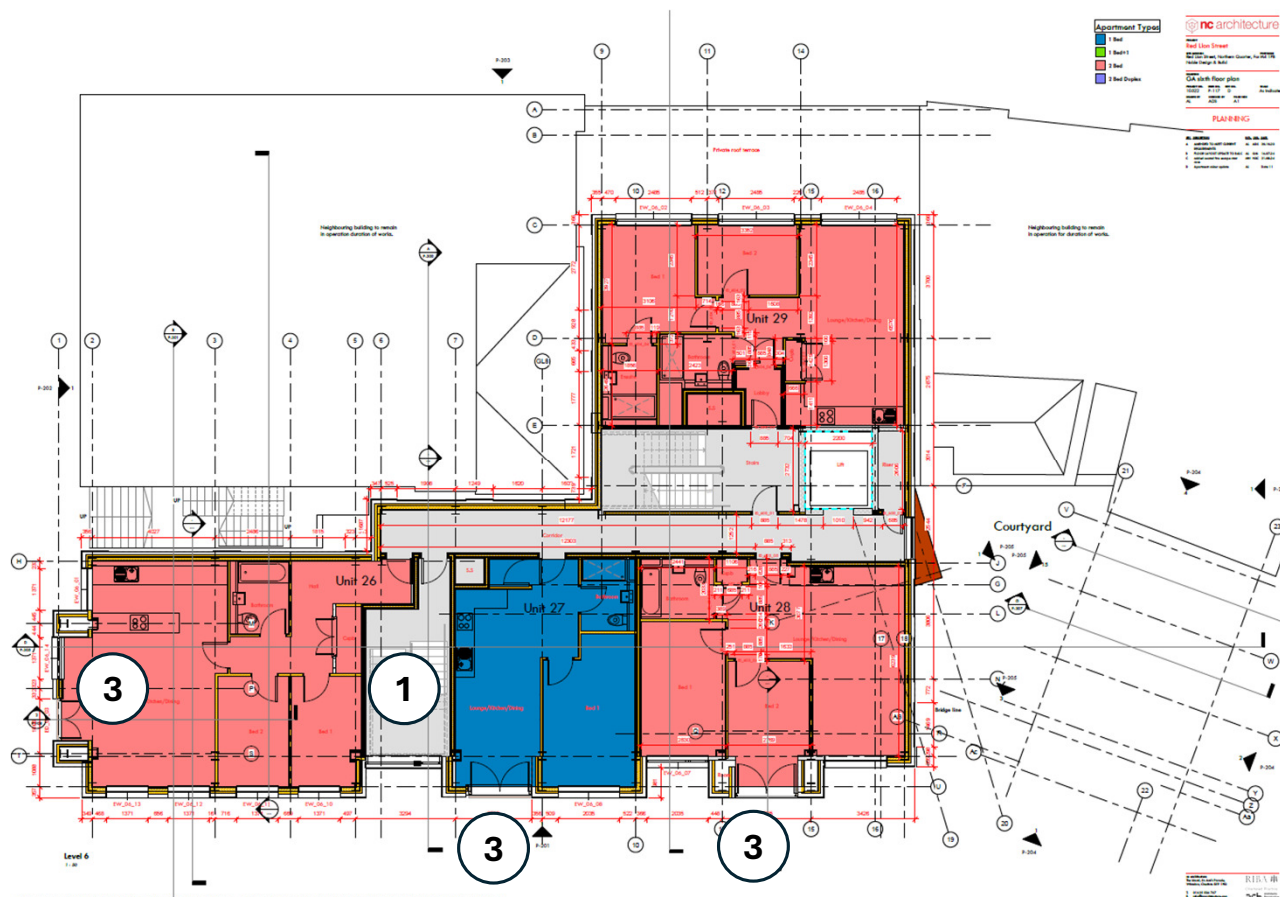


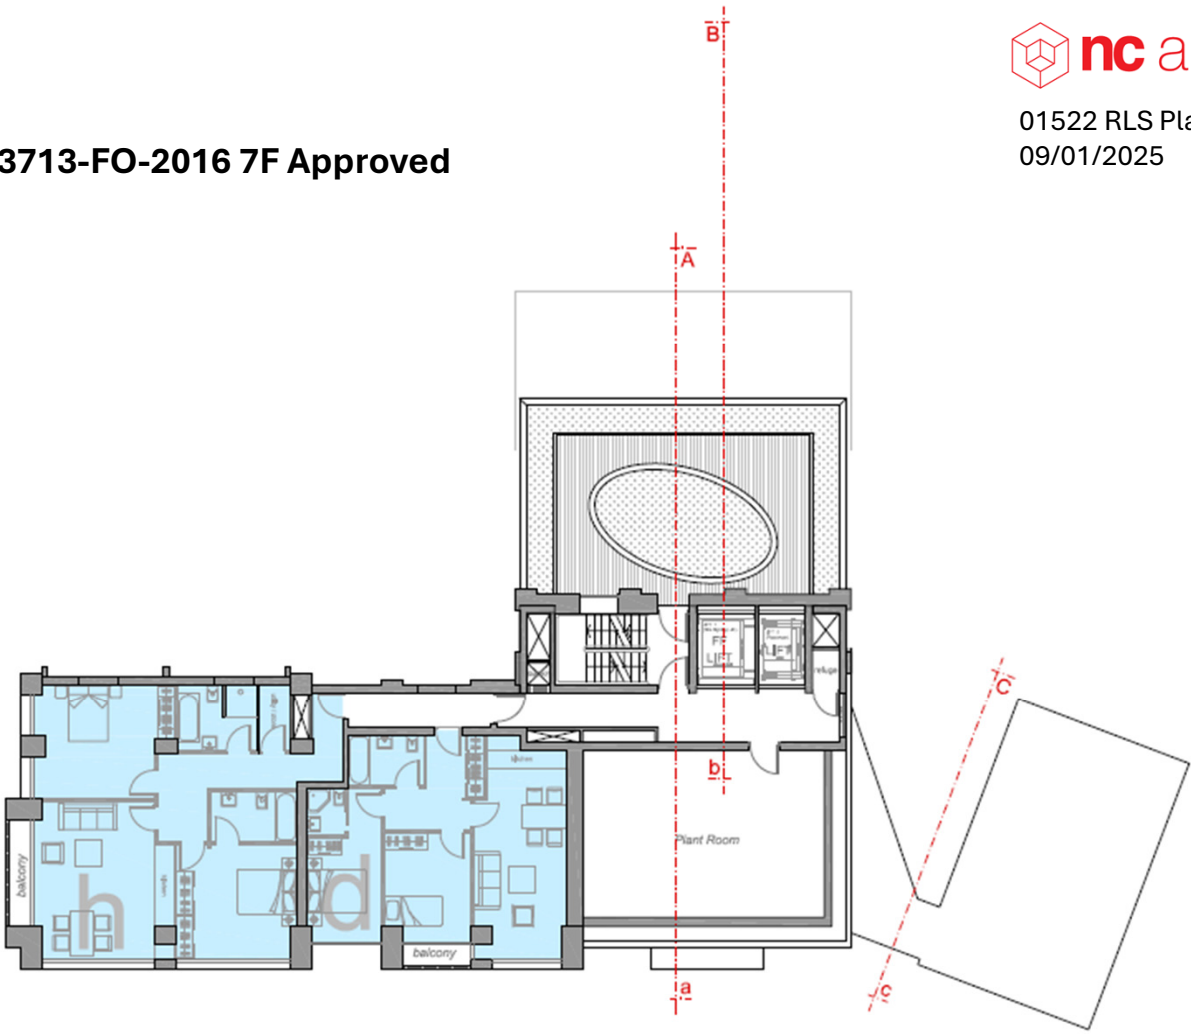


123173/NMC/2019 7F Approved

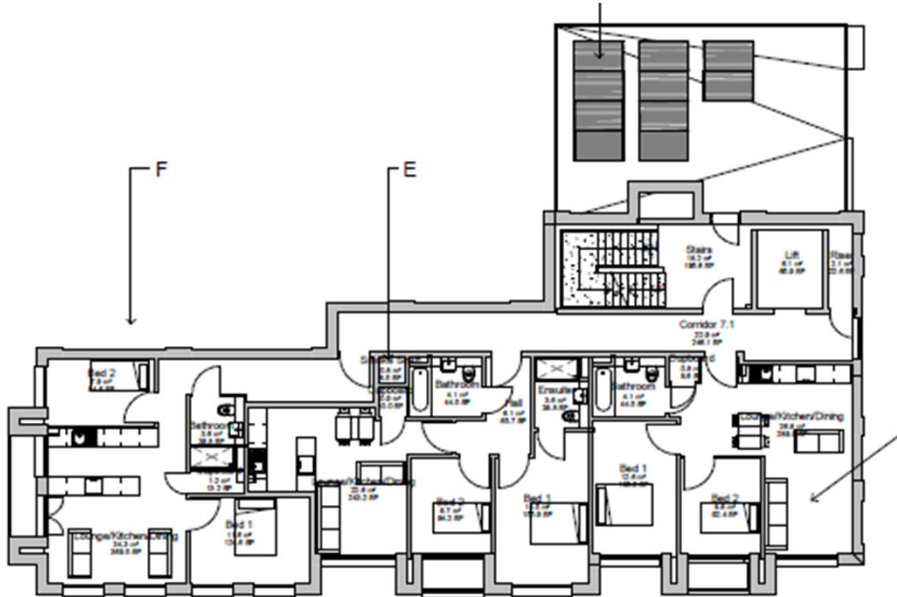

141738/2024 7F Proposed

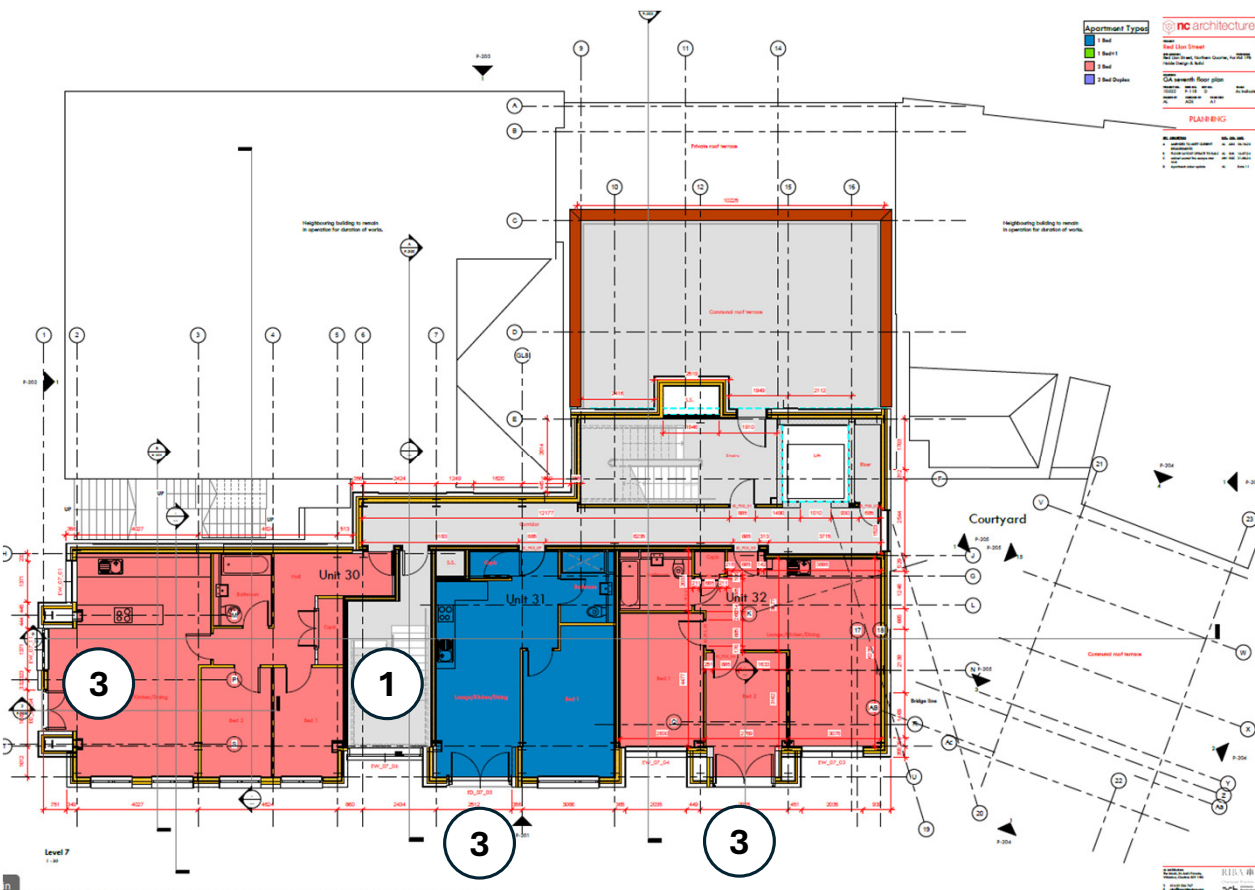


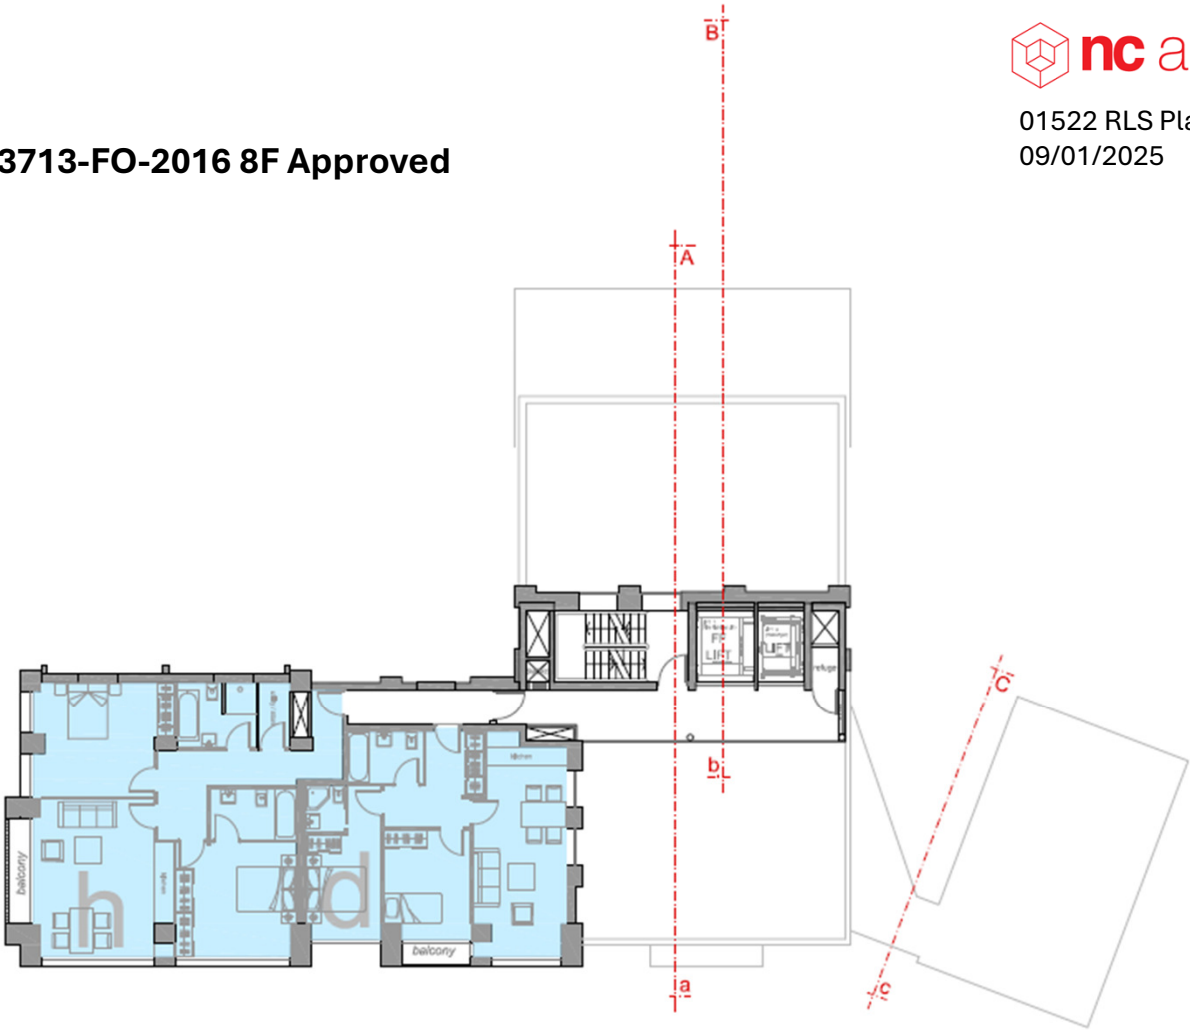





[illegible]

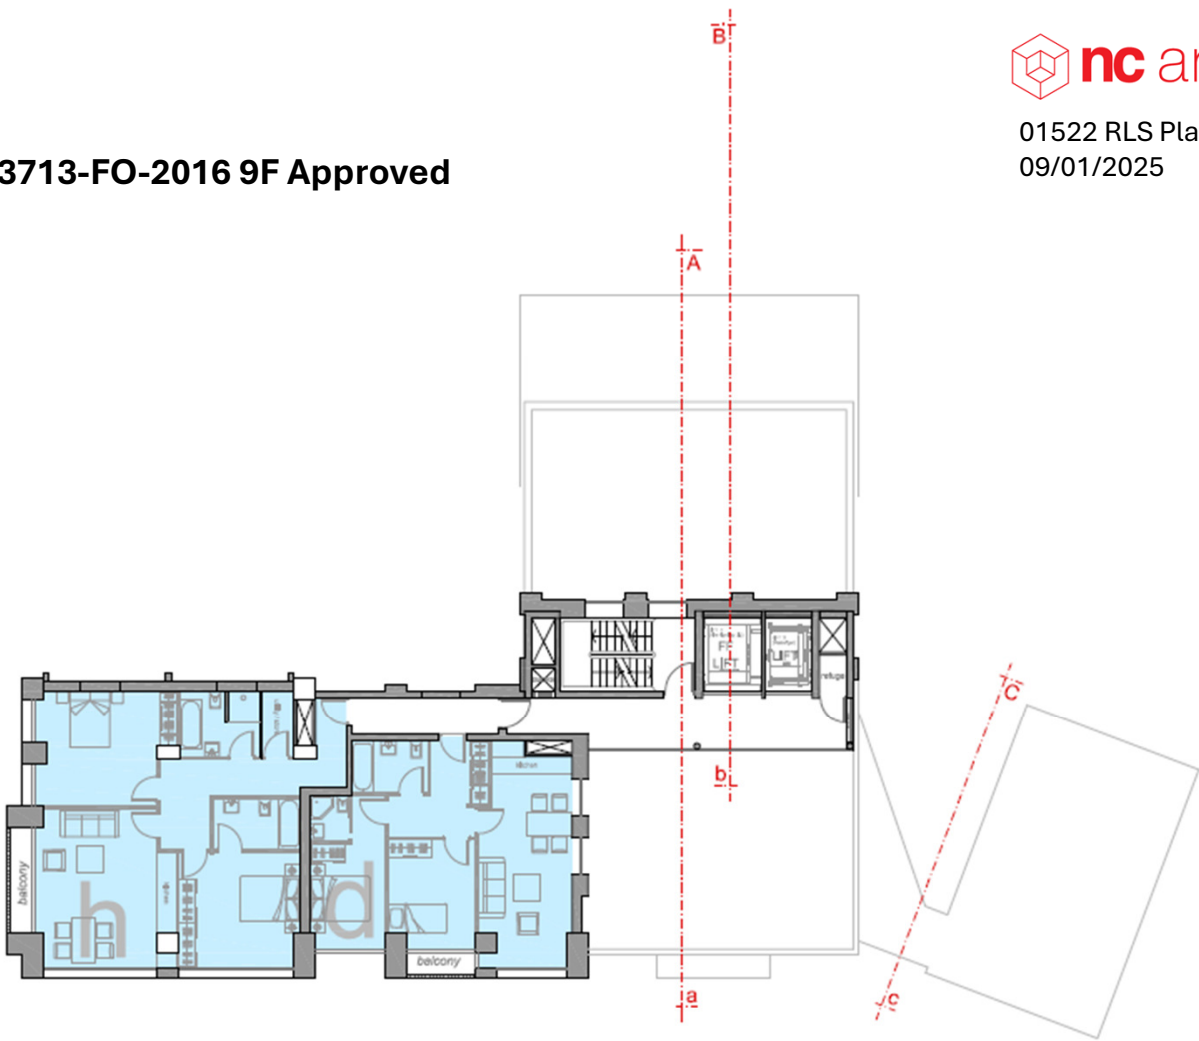


123173/NMC/2019 9F Approved

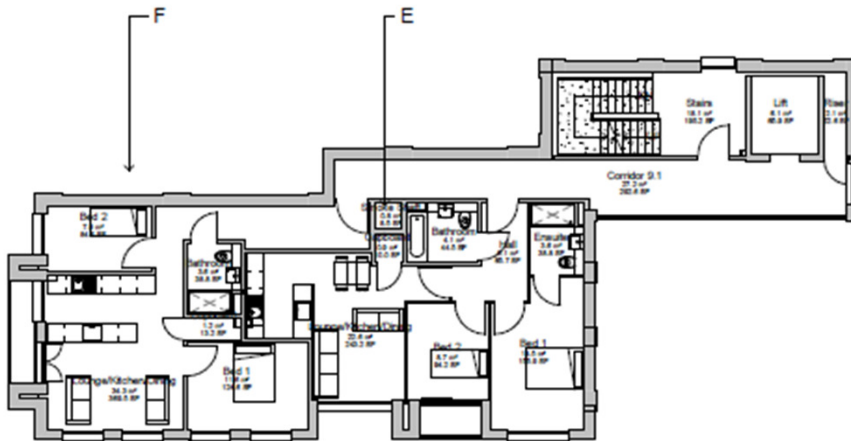


141738/2024 9F Proposed

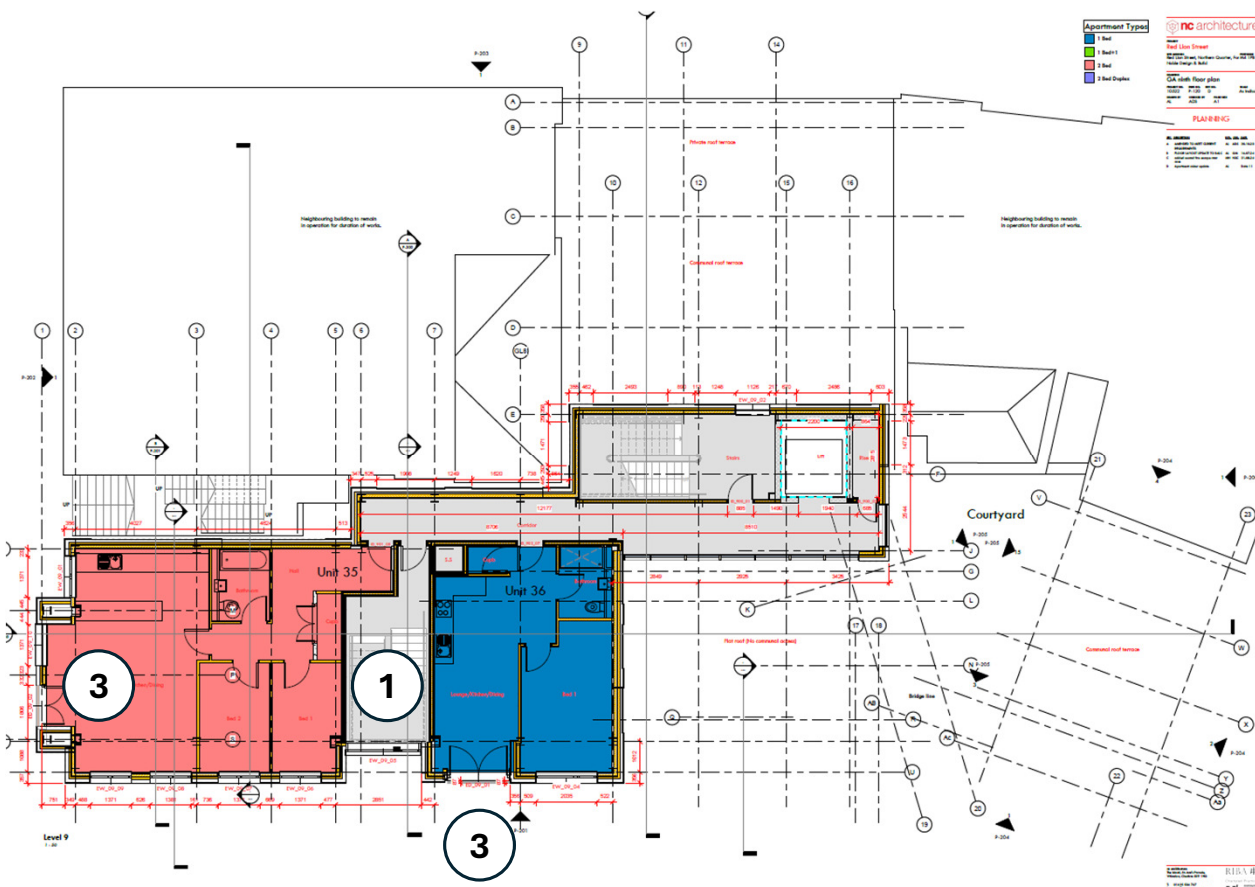


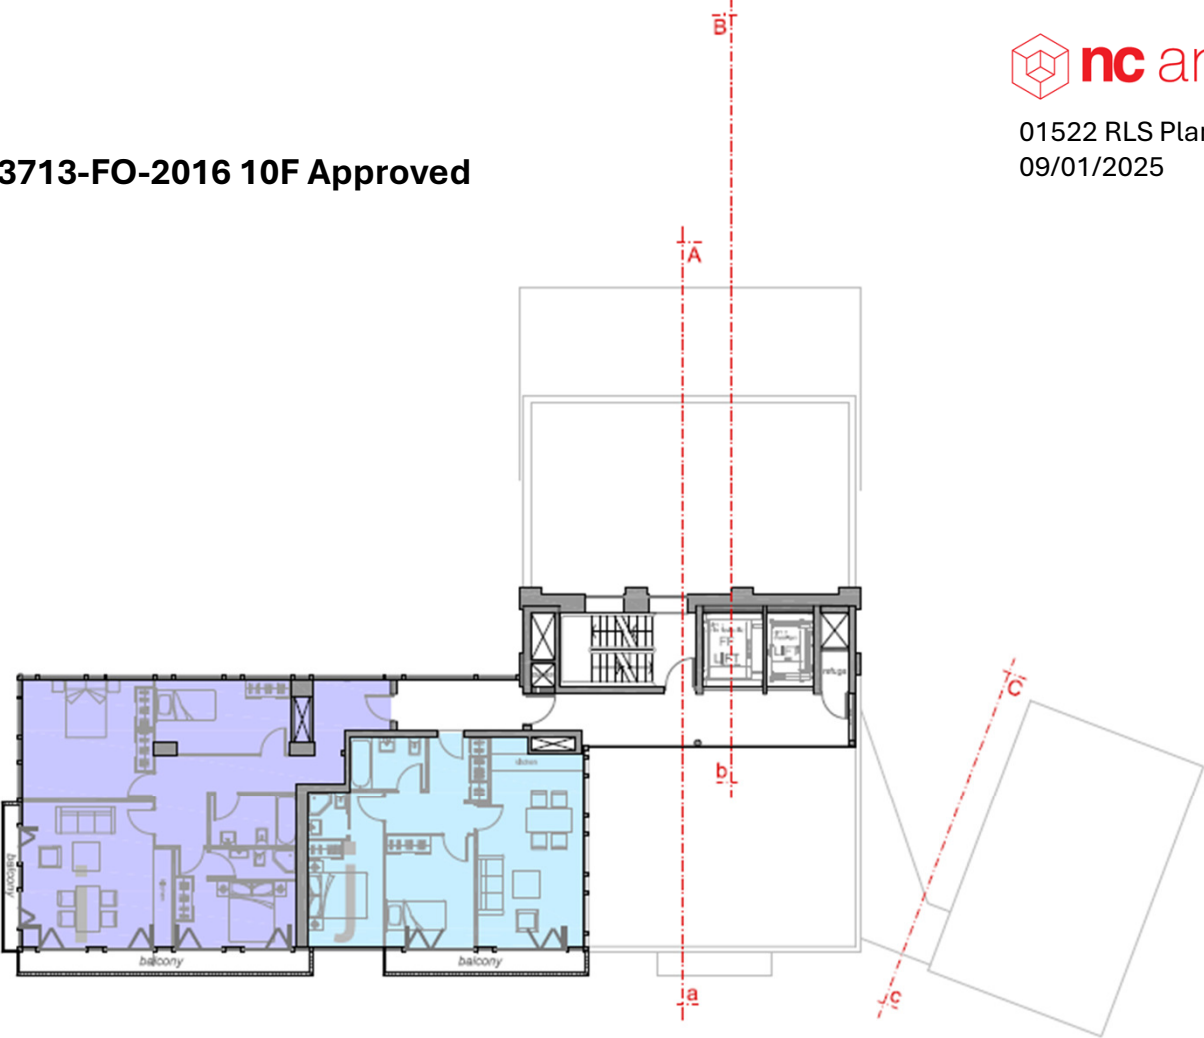

123173/NMC/2019 10F Approved

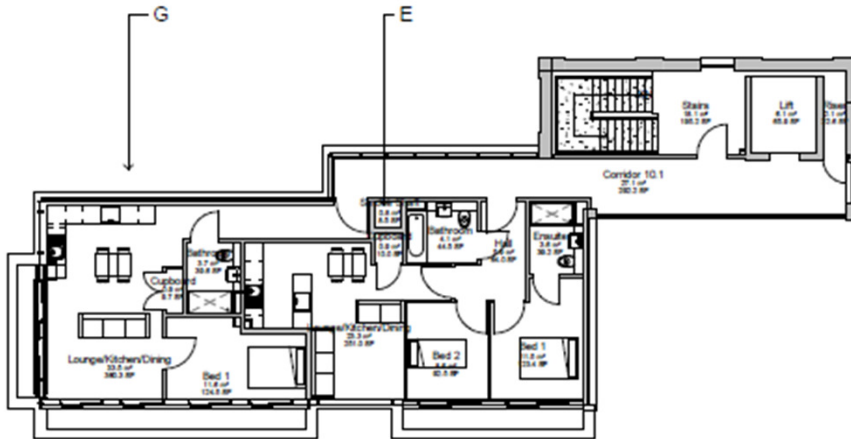

141738/2024 10F Proposed

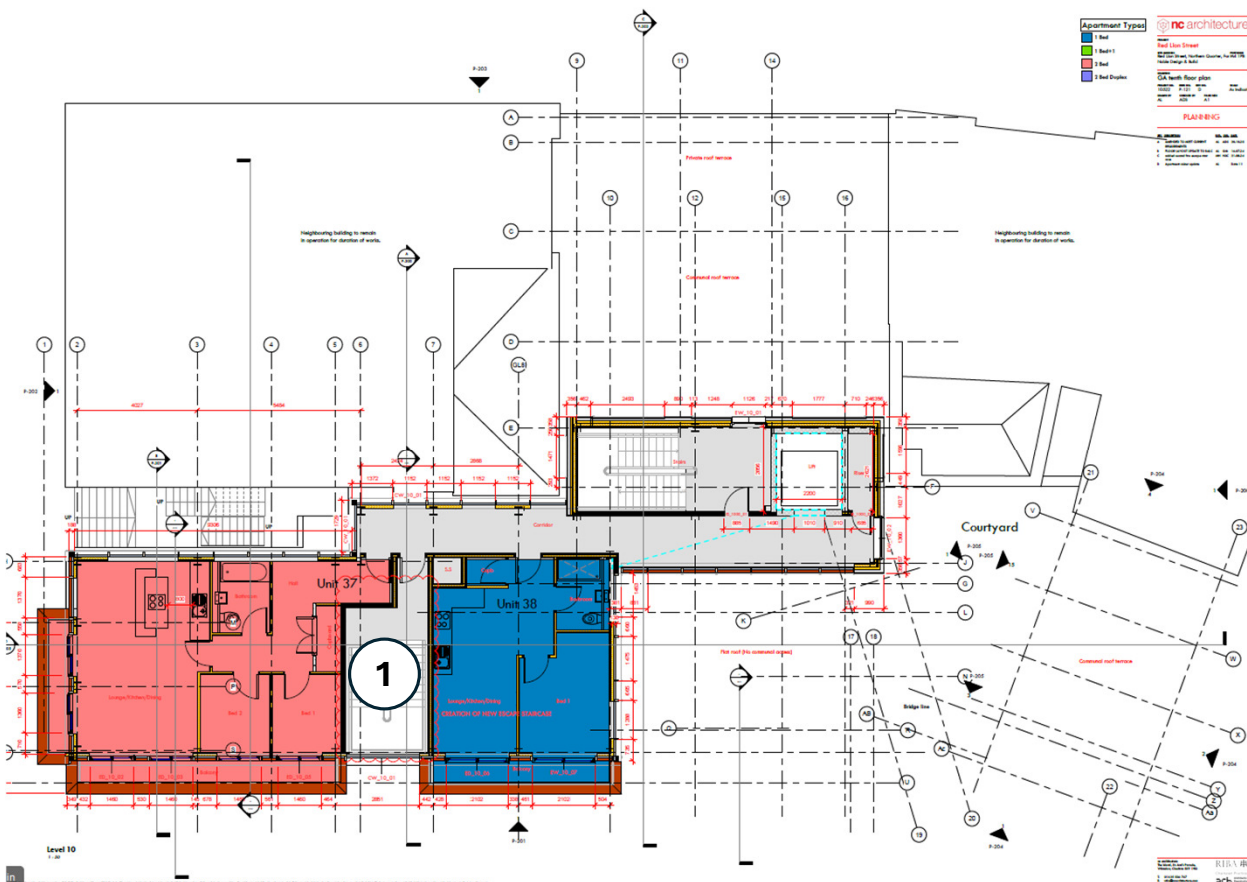

01522 RLS Planning Comparison
09/01/2025




123173/NMC/2019 Red Lion Street Approved



141738/2024 Red Lion Street Proposed



113713-FO-2016 Church Street Approved

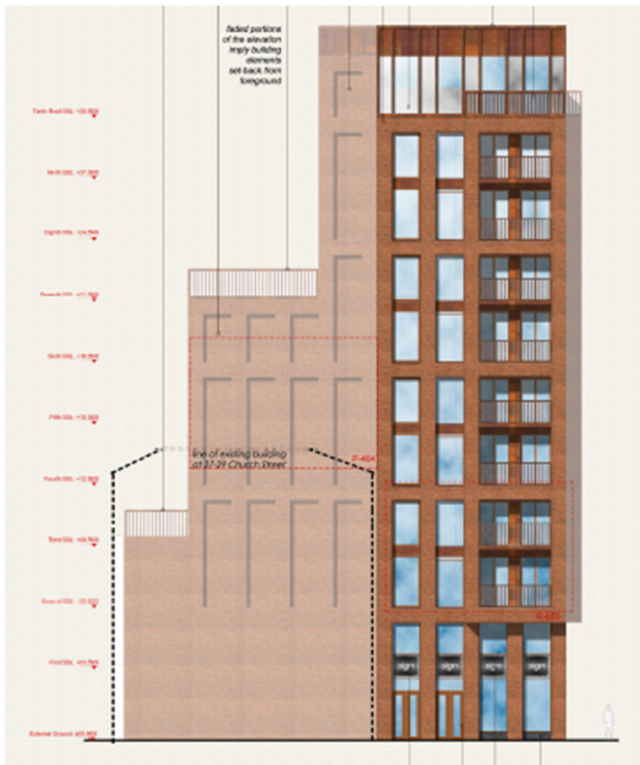

[illegible]