



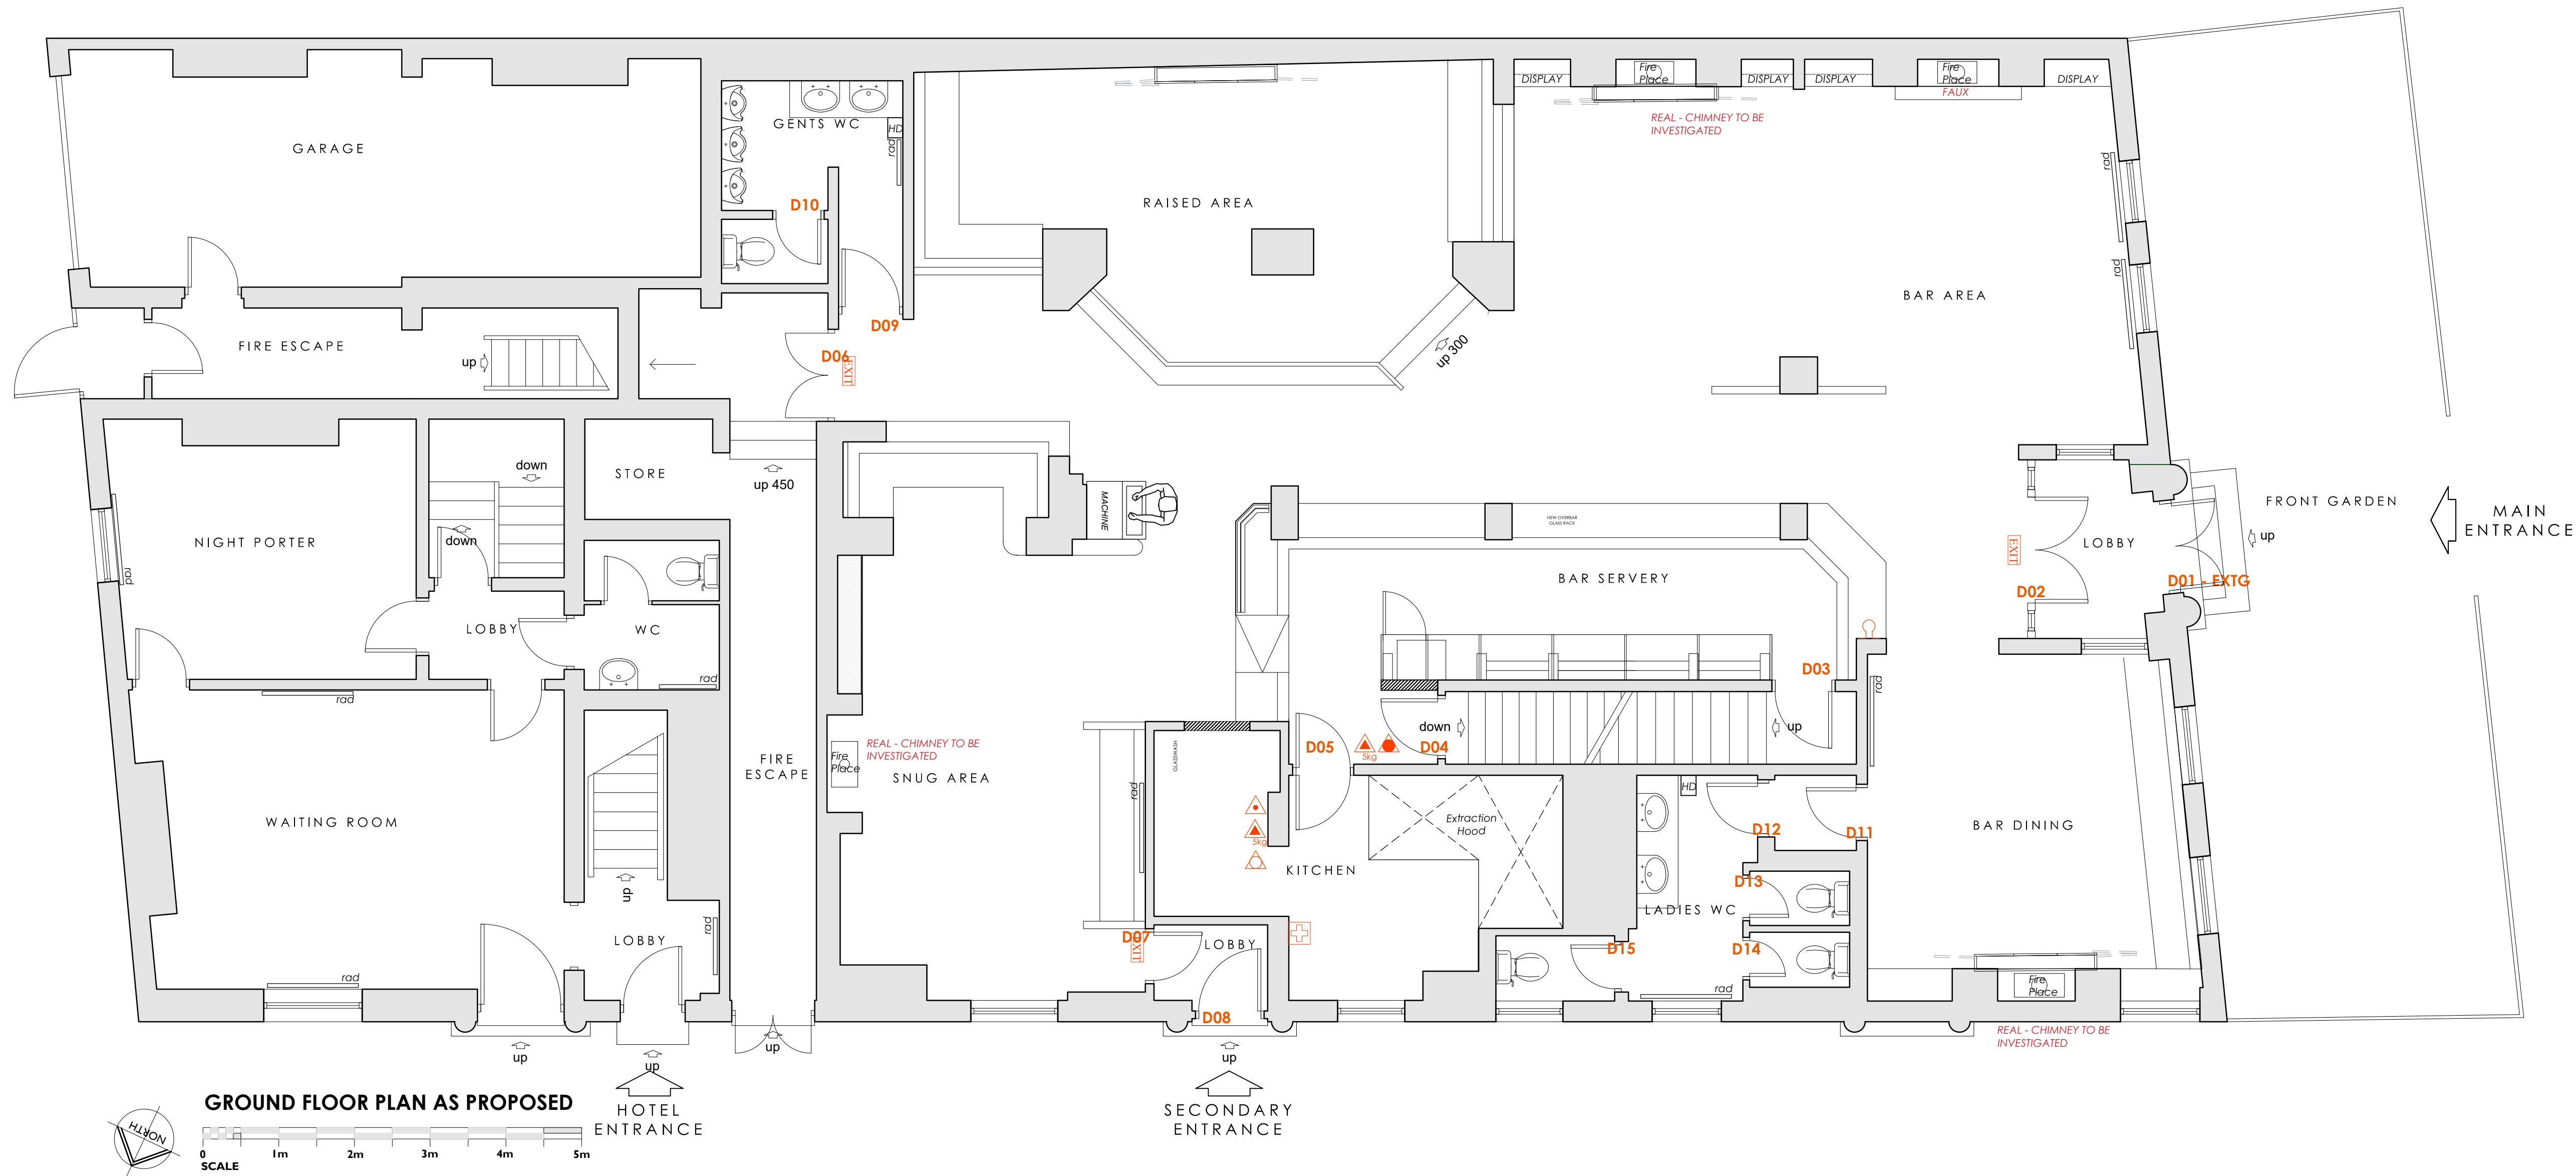

DOOR DETAILS 1:20

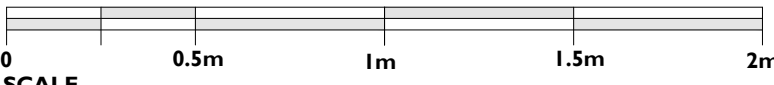

GENERAL NOTE: ALL DOOR SIZES TO BE MEASURED ON SITE. PLEASE REFER TO DWG 202 FOR THE DIRECTION OF DOOR SWINGS AND ESTIMATED DOOR WIDTHS

ALL FIRE DOOR ASSEMBLIES MUST COMPLY WITH ALL RELEVANT BRITISH STANDARDS IN ACCORDANCE WITH BS476: PART 22 (12) OR BS EN 1634: PART 1 (13). ALL IRONMONGERY APPROPRIATELY RATED TO SUIT FIRE DOOR. IF IN DOUBT ASK.

EXISTING DOORS

NOTE: ANY DAMAGED DOORS TO RECEIVE LOCAL REPAIRS AND MAKING GOOD.


ANY DAMAGED INTUSMESCENT STRIPS TO BE REPLACED WITH NEW. ANY DAMAGED IRONMONGERY TO BE REPLACED.

ALL EXISTING FIRE DOORS TO COMPLY WITH BRITISH STANDARDS AS NOTED ABOVE.

STRUCTURAL OPENING SIZES

- D1** - 1200MM - EXTG OPENING / EXISTING DOOR - TO BE DECORATED AND OVERHAULED
D2 - 1400MM - EXTG OPENING / NEW DOOR
D3 - 835MM - EXTG OPENING / NEW DOOR
D4 - 835MM - EXTG OPENING / NEW DOOR
D5 - 805MM - EXTG OPENING / NEW DOOR
D6 - 1215MM - EXTG OPENING / NEW DOOR
D7 - 725MM - EXTG OPENING / NEW DOOR
D8 - 900MM - EXTG OPENING / NEW DOOR
D9 - 850MM - EXTG OPENING / NEW DOOR
D10 - 680MM - EXTG OPENING / NEW DOOR
D11 - 740MM - EXTG OPENING / NEW DOOR
D12 - 760MM - EXTG OPENING / NEW DOOR
D13 - 600MM - EXTG OPENING / NEW DOOR
D14 - 600MM - EXTG OPENING / NEW DOOR
D15 - 600MM - EXTG OPENING / NEW DOOR


ALL DOOR SIZES MUST BE MEASURED AND CHECKED ON SITE PRIOR TO ORDER.
ANY DISCREPANCIES FROM THE ABOVE LIST & INFORMATION MUST BE REPORTED TO THE DESIGNER.

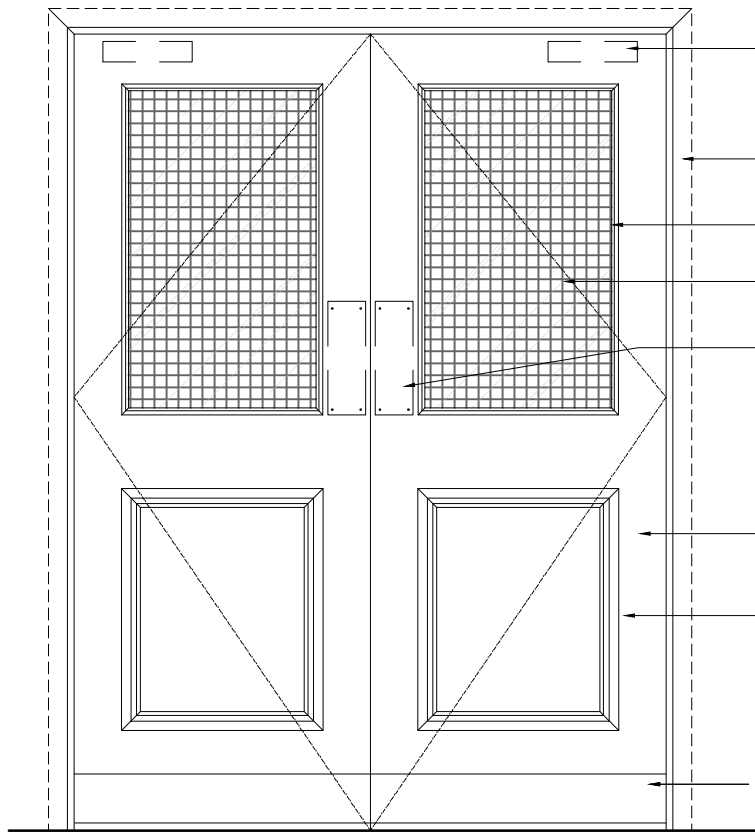

DOOR TYPE A

OMITTED


DOOR REFS: D01

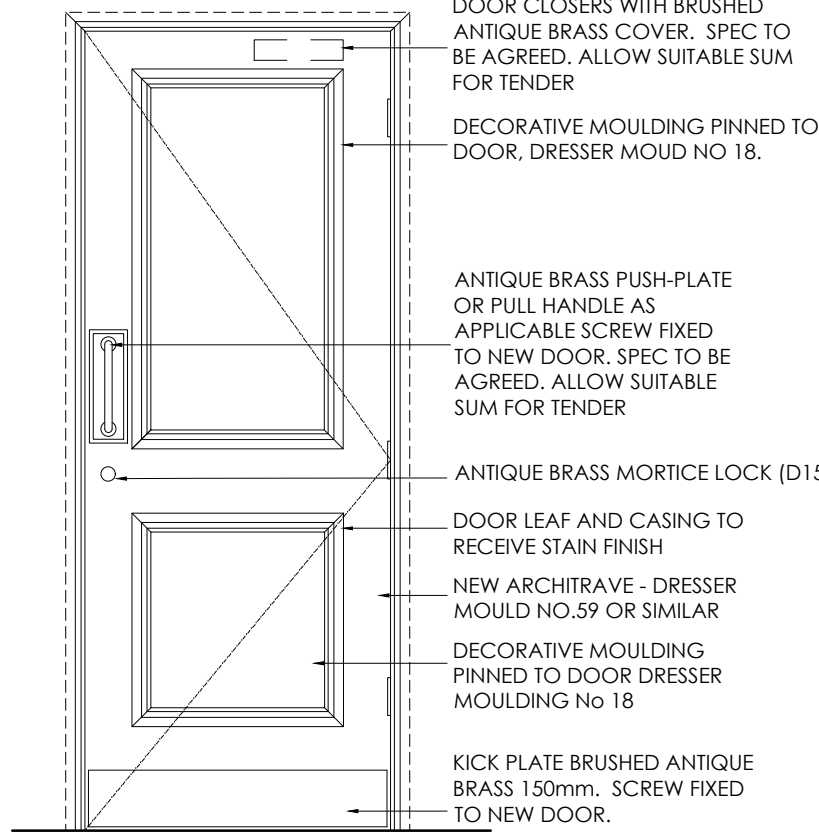

DOOR TYPE B

SOLID CORE HARDWOOD DOOR DECORATIVE S/W PLANT ON MOULDINGS FORMING LOWER & UPPER PANEL. TOUCHED SAFETY CLEAR GLASS TO UPPER PANEL. INSIDE OF DOOR, DOOR FRAME & ARCHITRAVE TO RECEIVE STAIN FINISH. EXTERNAL TO BE PAINTED. NEW BRUSHED ANTIQUE BRASS IRONMONGERY - SPEC TO BE AGREED. (F030S WHERE APPLICABLE)


DOOR REFS: D02

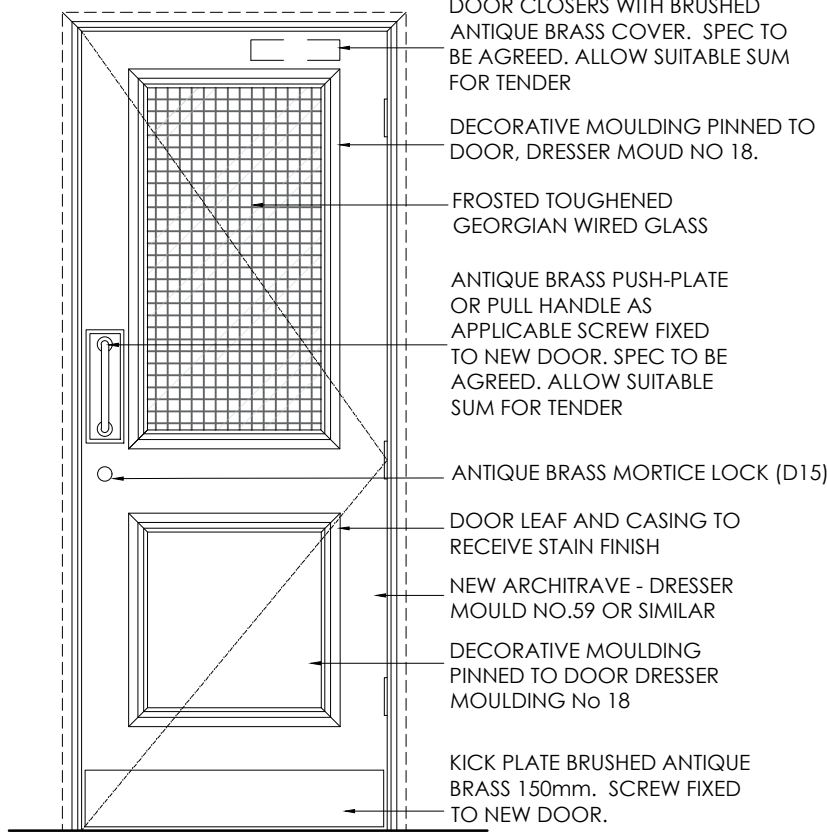

DOOR TYPE C

SOLID CORE (F030S WHERE APPLICABLE) ASH VENEERED DOOR WITH DECORATIVE S/W PLANT ON MOULDINGS FORMING UPPER & LOWER PANELS. DOOR FACE, DOOR FRAME & ARCHITRAVE TO RECEIVE STAIN FINISH. NEW BRUSHED ANTIQUE BRASS IRONMONGERY - SPEC TO BE AGREED

DOOR REFS: D03

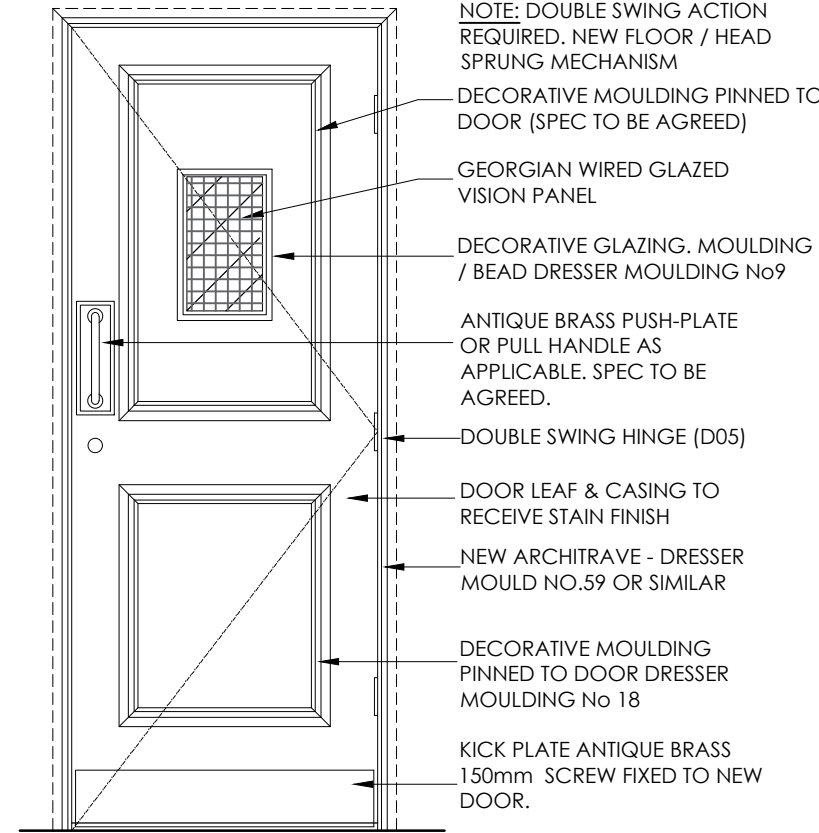

DOOR TYPE D

SOLID CORE (F030S WHERE APPLICABLE) ASH VENEERED DOOR WITH DECORATIVE S/W PLANT ON MOULDINGS FORMING UPPER & LOWER PANELS. FROSTED TOUCHED GEORGIAN WIRED GLASS TO UPPER PANEL. DOOR FACE, DOOR FRAME & ARCHITRAVE TO RECEIVE STAIN FINISH. NEW BRUSHED ANTIQUE BRASS IRONMONGERY - SPEC TO BE AGREED


DOOR REFS: D09, D11, D12



DOOR TYPE E

TRADE FACING, SOLID CORE (F030S) ASH VENEERED DOOR WITH DECORATIVE S/W PLANT ON MOULDINGS FORMING UPPER AND LOWER PANELS INCLUDING 300x400mm FRODOOR GEORGIAN WIRED. IR GLAZED VISION PANEL. DOOR FACE, DOOR FRAME AND ARCHITRAVE TO RECEIVE STAIN FINISH. NEW ANTIQUE BRASS IRONMONGERY (F030S WHERE APPLICABLE)


DOOR REFS: D04, D05 (DOUBLE SWING)

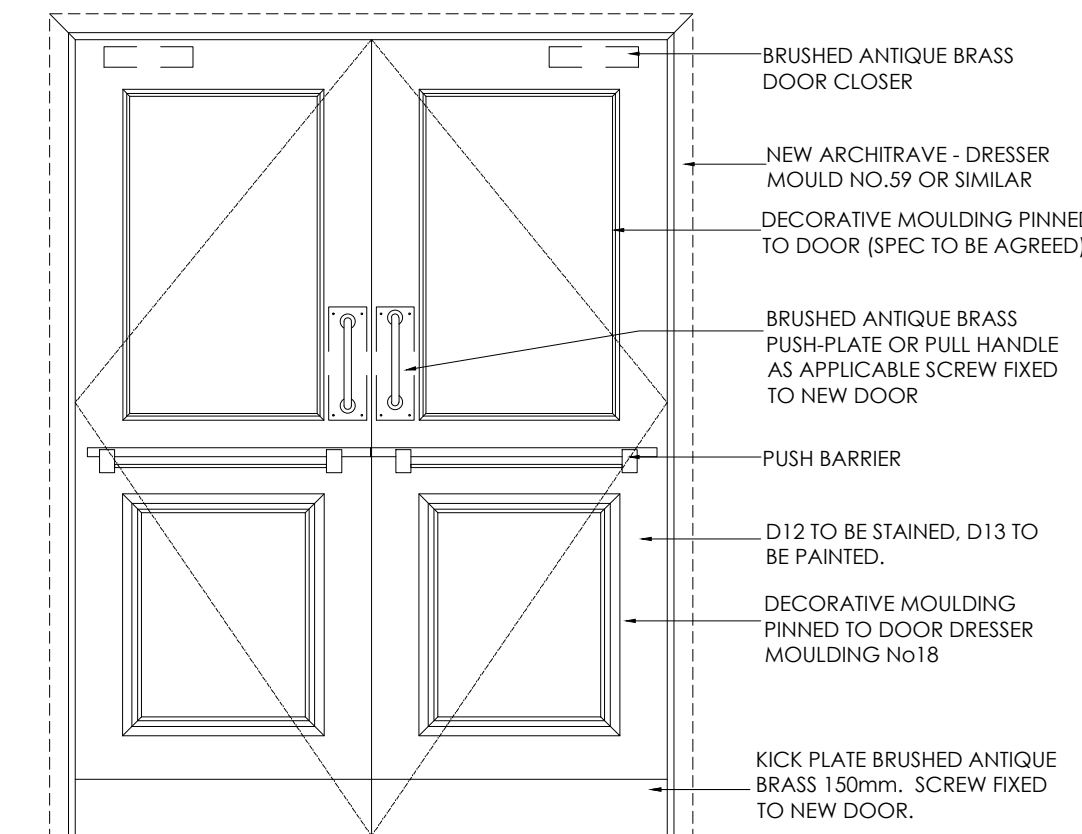

DOOR TYPE F

SOLID CORE HARDWOOD DOOR (F030S) ASH VENEERED DOOR WITH DECORATIVE S/W PLANT ON MOULDINGS FORMING LOWER & UPPER PANELS. NEW BRUSHED ANTIQUE BRASS IRONMONGERY - SPEC TO BE AGREED. (F030S WHERE APPLICABLE)


DOOR REFS: D06

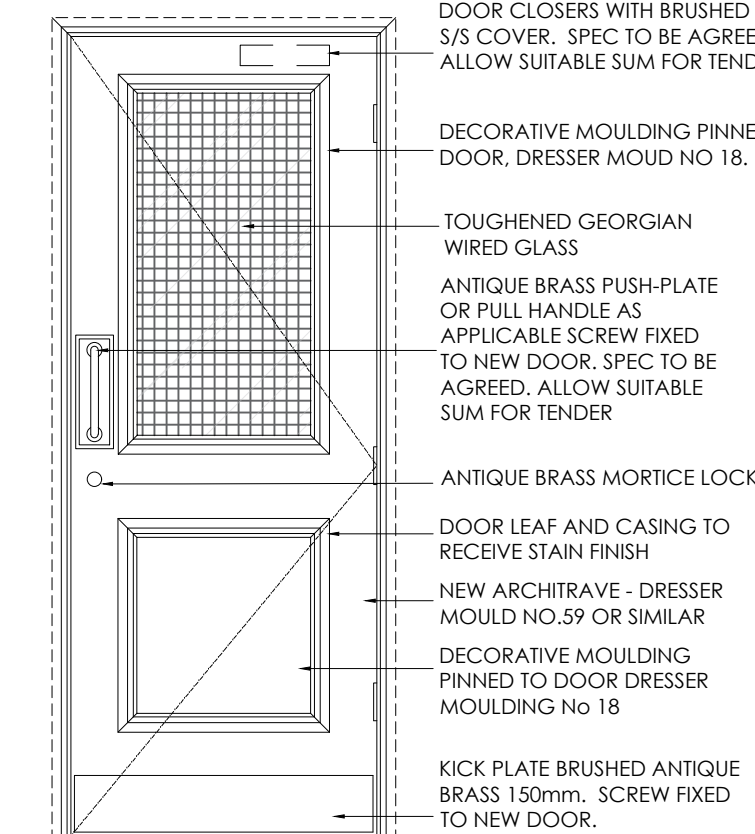

DOOR TYPE G

SOLID CORE (F030S WHERE APPLICABLE) ASH VENEERED DOOR WITH DECORATIVE S/W PLANT ON MOULDINGS FORMING UPPER & LOWER PANELS. TOUCHED GEORGIAN WIRED GLASS DOOR FACE, DOOR FRAME & ARCHITRAVE TO RECEIVE STAIN FINISH. NEW BRUSHED ANTIQUE BRASS IRONMONGERY - SPEC TO BE AGREED


DOOR REFS: D07

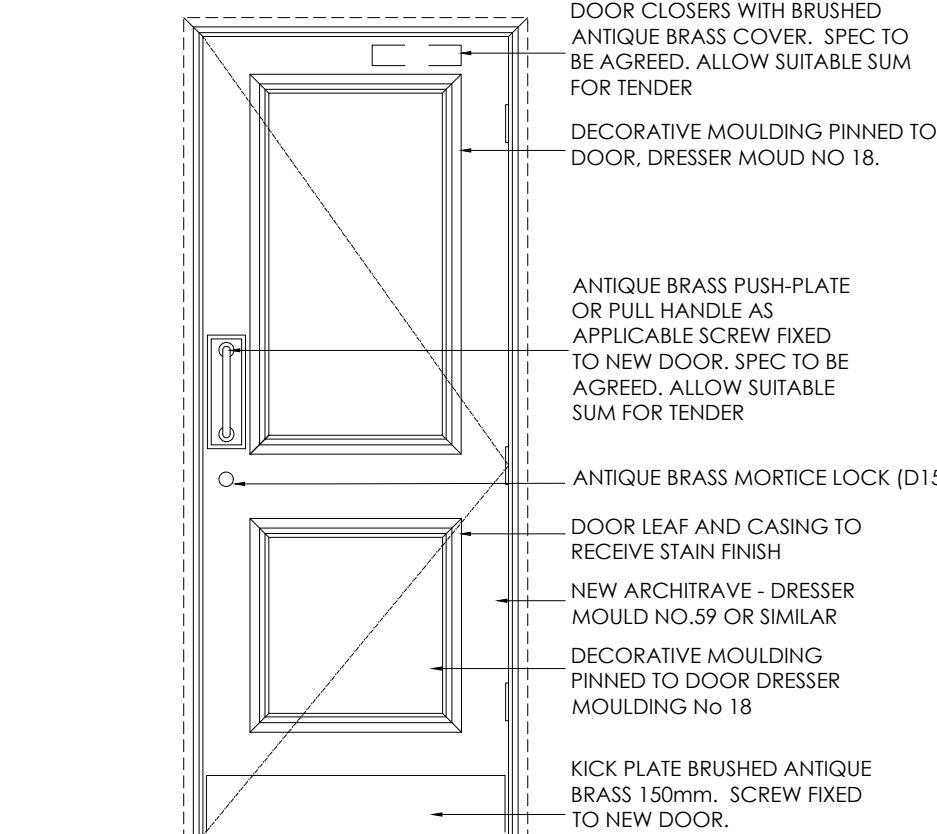

DOOR TYPE H

SOLID CORE EXTERNAL GRADE HARDWOOD DOOR SET WITH NEW FRAME. INSIDE OF DOOR, DOOR FRAME & ARCHITRAVE TO RECEIVE STAIN FINISH. NEW BRUSHED ANTIQUE BRASS IRONMONGERY - SPEC TO BE AGREED

DOOR REFS: D08

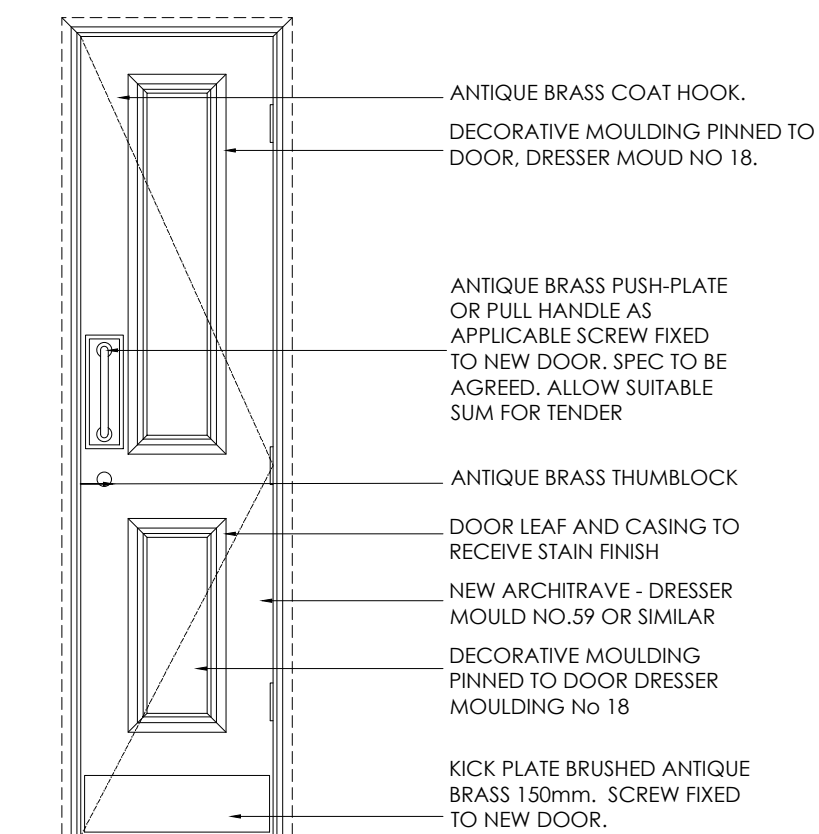

DOOR TYPE J - CUBICLE DOORS

SOLID CORE (F030S WHERE APPLICABLE) ASH VENEERED DOOR WITH DECORATIVE S/W PLANT ON MOULDINGS FORMING UPPER & LOWER PANELS. DOOR FACE, DOOR FRAME & ARCHITRAVE TO RECEIVE STAIN FINISH. NEW BRUSHED ANTIQUE BRASS IRONMONGERY - SPEC TO BE AGREED.

ALLOW FOR THUMBLOCK, COATHOOK AND DOOR STOPPER.

DOOR REFS: D10, D13, D14, D15

													
	A	OMITTED D01 NEW DOOR	JH	26.03.25									
	Rev	Description	By	Date									
	INVENTIVE DESIGN ASSOCIATES ARCHITECTURE & INTERIOR DESIGN												
							57 Station Road, Cheadle Hulme Stockport, Greater Manchester SK8 7AA Company Reg No: 9251414						
TRUST INNS													
The Brunswick													
97 Piccadilly, Manchester M1 2DB													
DOOR DETAILS													
0161 428 0310		DRAWN		DATE		DRAWING NO.							
office@inventiveda.com		JH		JAN 25									
www.inventiveda.com		SCALE		VARIES@A0		REV.							
@inventiveda		A		22108-411									