




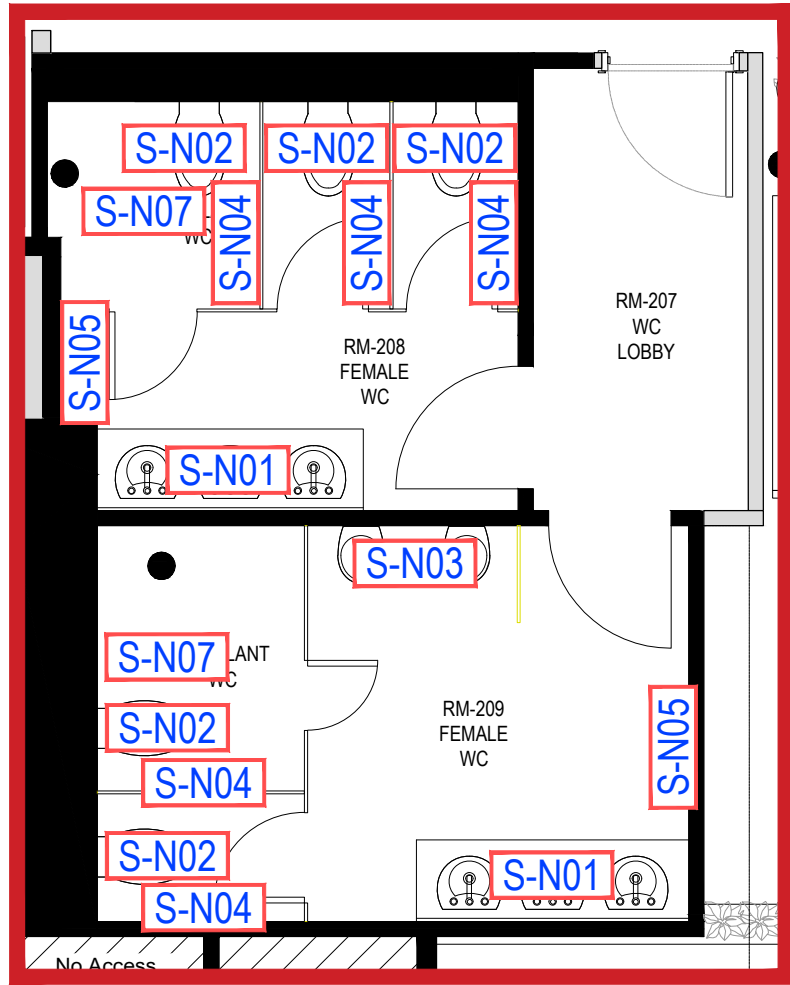


2F WCS ZOOM IN
1:50

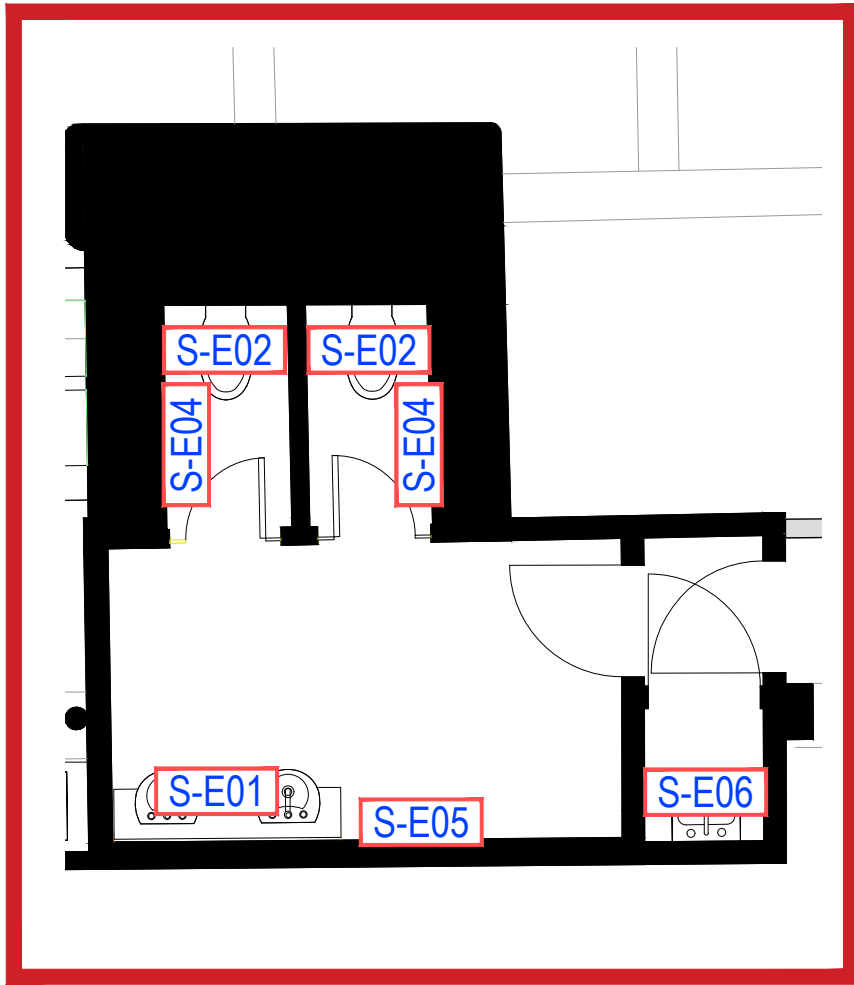


4F FEAMLE WC ZOOM IN
1:50

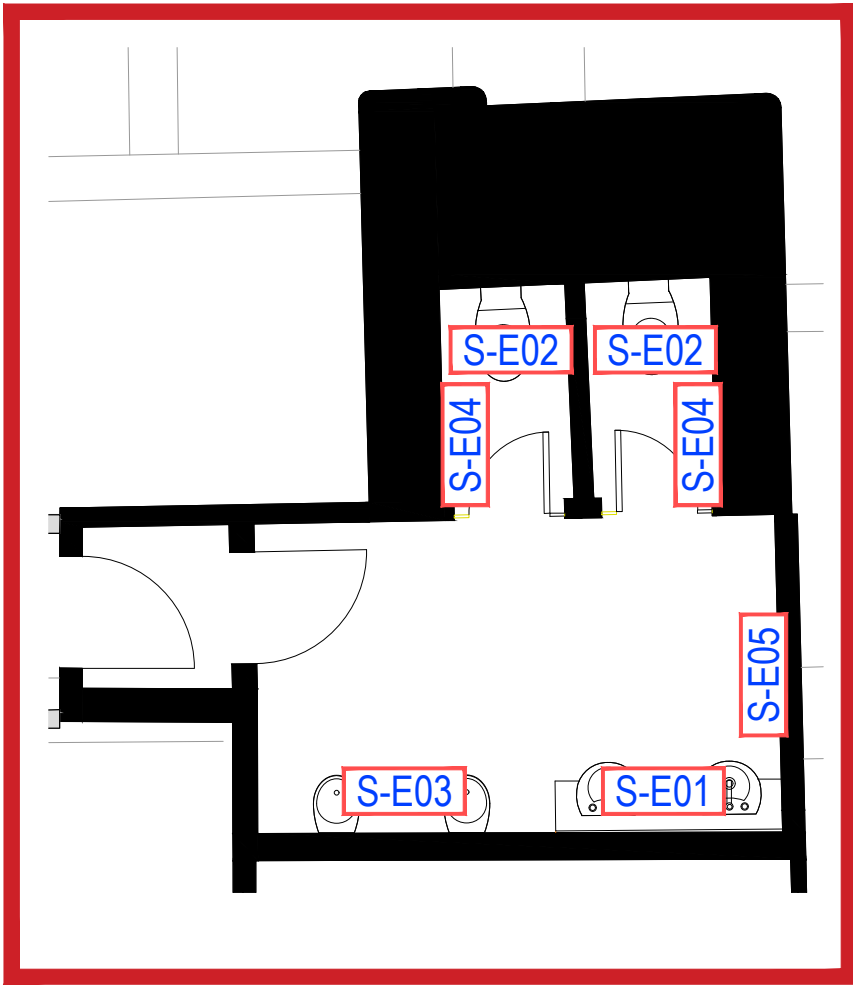


4F MALE WC ZOOM IN
1:50

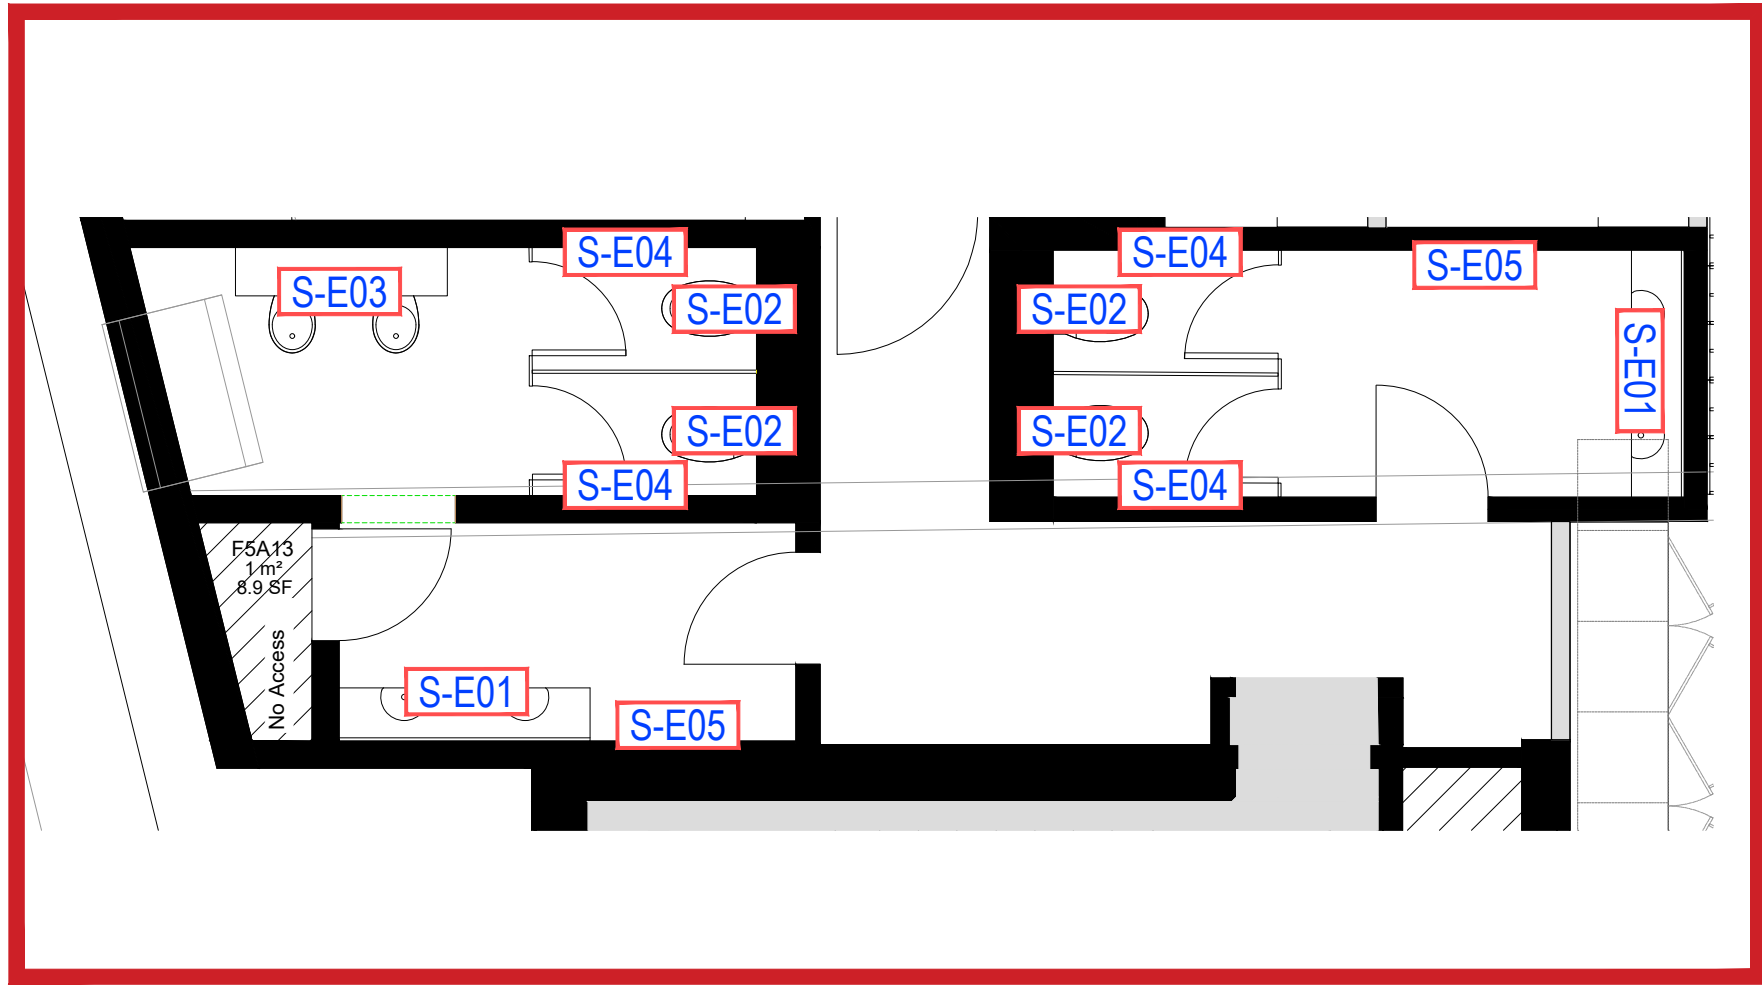


5F WCS ZOOM IN
1:50

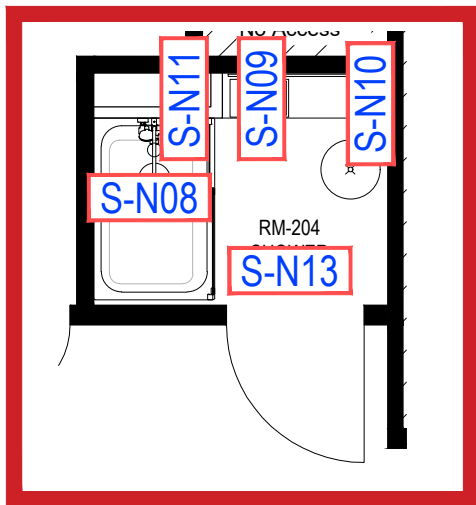


2F SHOWER ROOM ZOOM IN
1:50

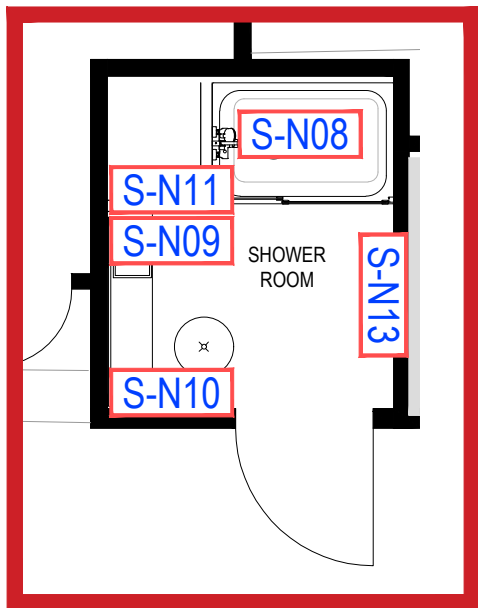


4F SHOWER ROOM ZOOM IN
1:50

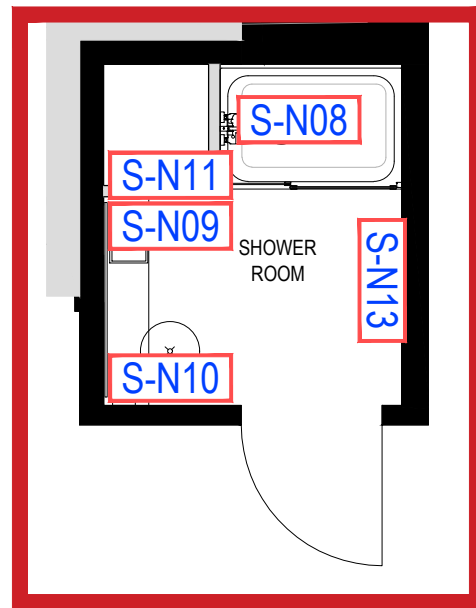


5F SHOWER ROOM ZOOM IN
1:50

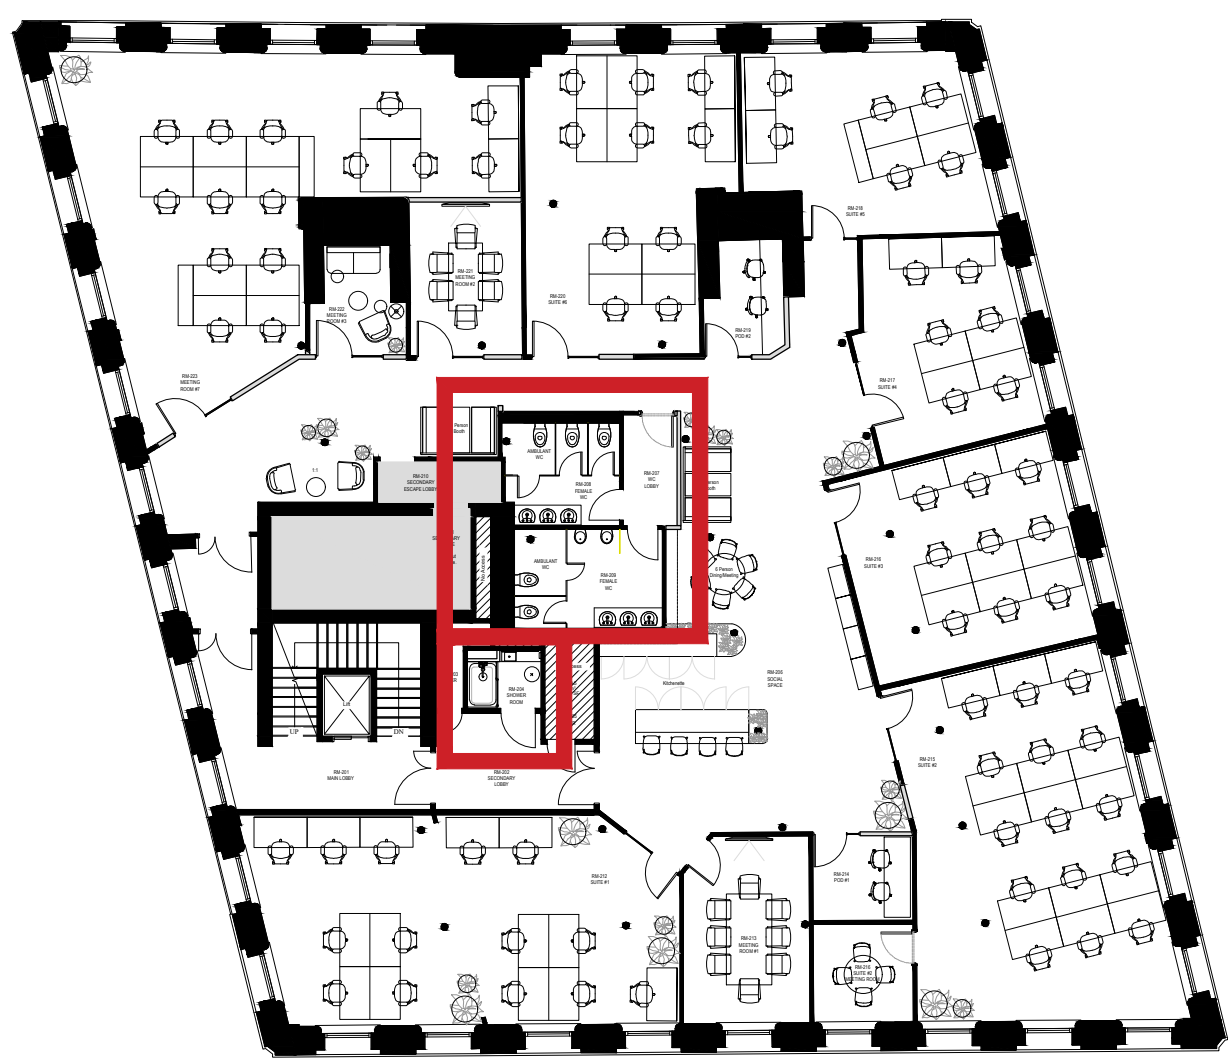

SECOND FLOOR PLAN
1:200

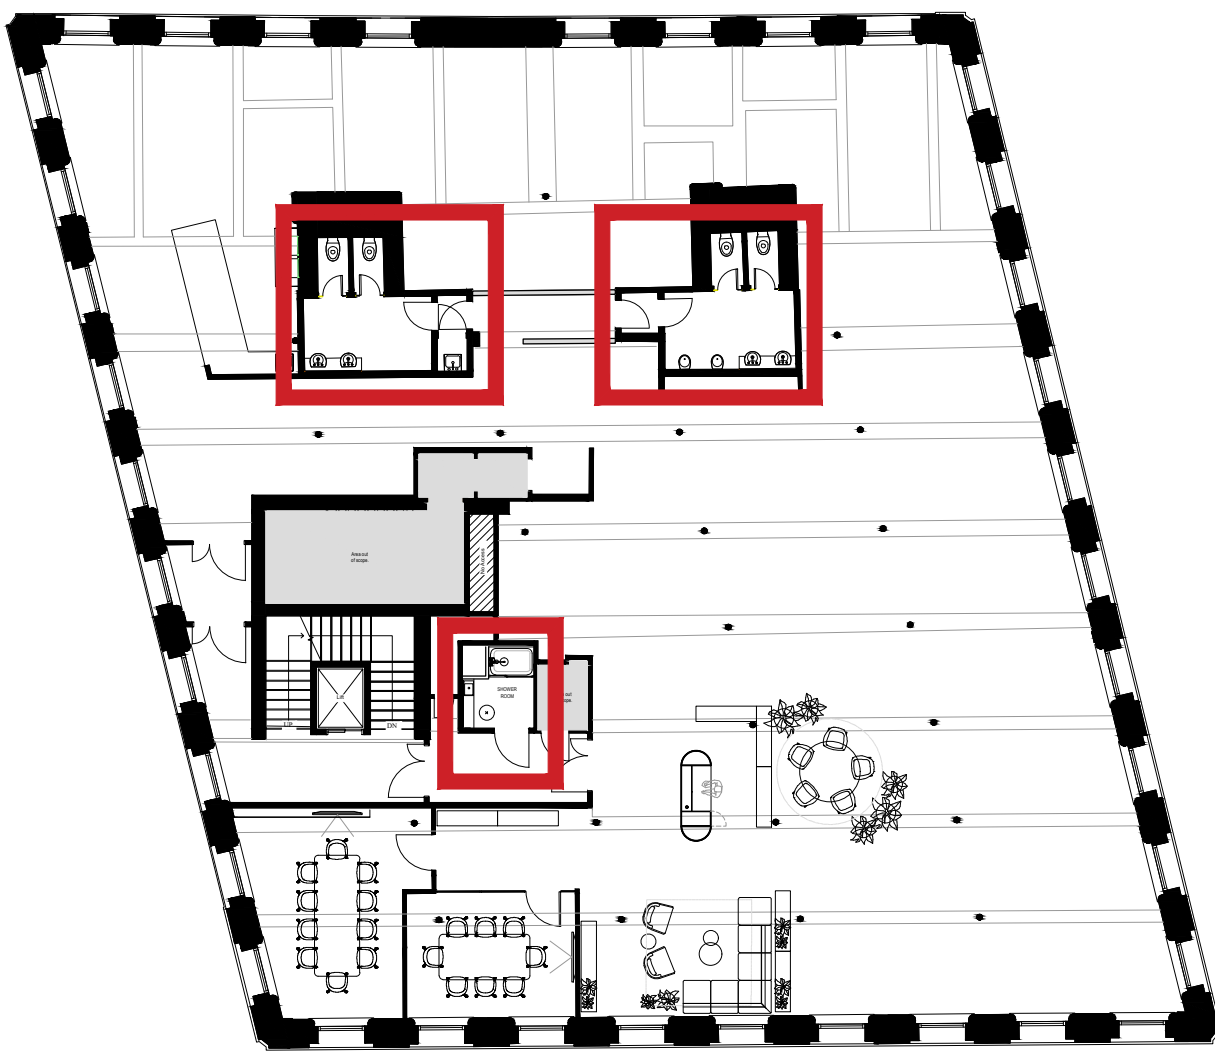

FOURTH FLOOR PLAN
1:200

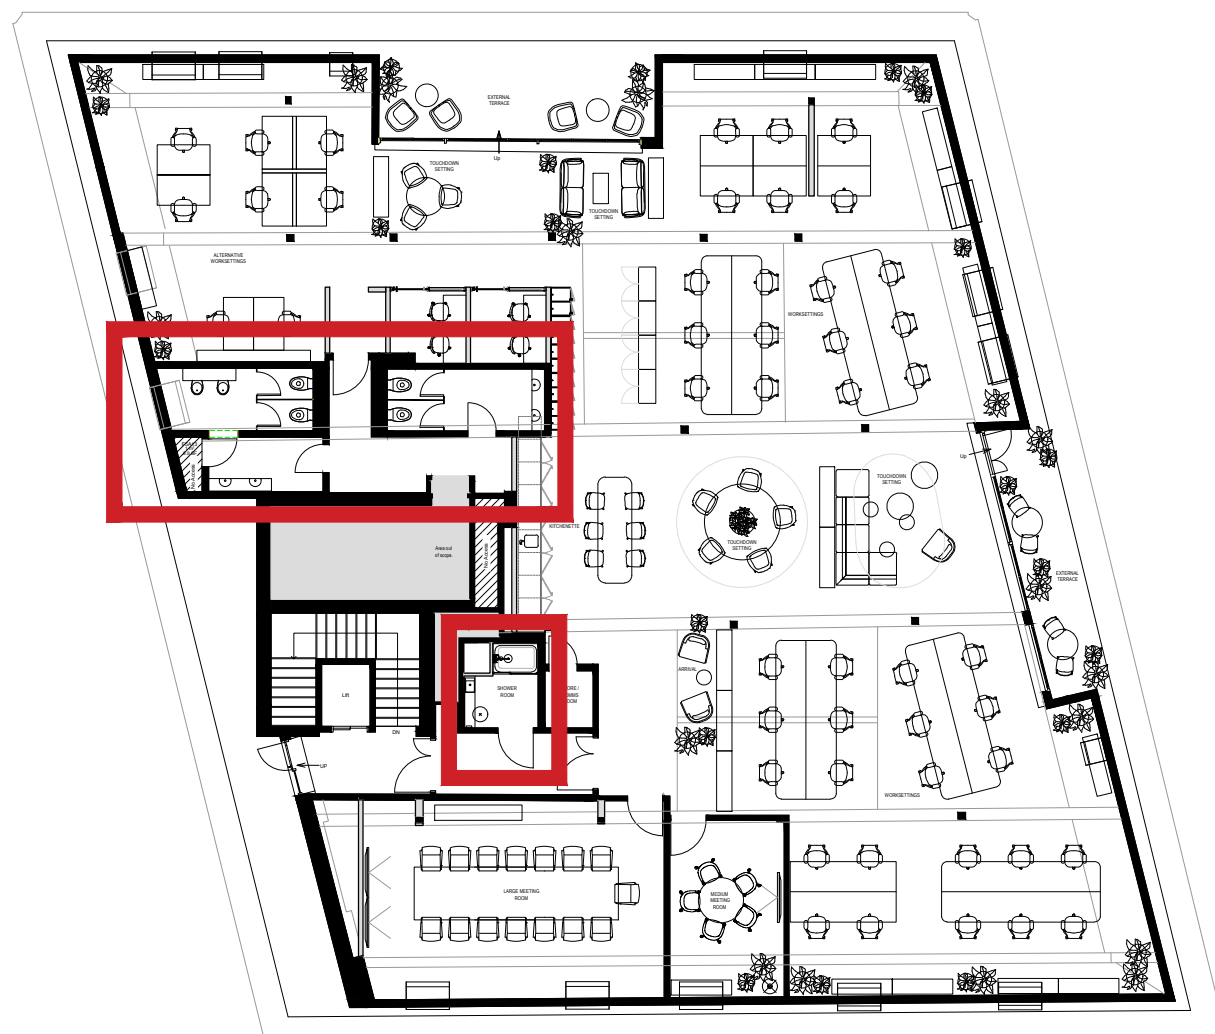

FIFTH FLOOR PLAN
1:200

SANITARYWARE KEY	
S-E01	EXISTING BASING, TAP & VANITY UNIT
S-E02	EXISTING WC, CISTERN, FLUSH PLATE & IPS PANELING
S-E03	EXISTING URINALS & PANELING
S-E04	EXISTING TOILET ROLL HOLDERS
S-E05	EXISTING HAND DRYER
S-E06	EXISTING CLEANERS SINK
S-N01	NEW VANITY UNIT, SINK AND TAPS
S-N02	NEW TOILET, FLUSHPLATE, CISTER AND IPS PANELING
S-N03	NEW URINALS & PANELING
S-N04	NEW TOILET ROLL HOLDERS
S-N05	NEW HAND DRYER
S-N06	NEW CLEANERS SINK
S-N07	NEW AMBULANT WC RAILS
S-N08	NEW SHOWER
S-N09	NEW VANITY SINK & TAP
S-N10	NEW HAIRDRYER
S-N11	NEW PAPER TOWEL DISPENSER
S-N12	NEW TOILET CLEANING BRUSH / HOLDER
S-N13	NEW COAT HOOK
NOTES:	
• DESCRIPTIONS ABOVE ARE FOR INDICATIVE PURPOSES. REFER TO 2431-XXX-INC-FO-XX-SH-I-74-9001- SANITARY SCHEDULE	

REVISION	NOTES	DATE

PROJECT NAME 101 PRINCESS STREET Manchester	
CLIENT YAKEL	
DOCUMENT TITLE Second Floor GA Plan	
DOCUMENT REFERENCE 2431-INC-FO-XX-DR-I-74-1001-SANITARY LOCATION PLAN	
REVISION T1	SCALE VARIES @A1
PRODUCTION DATE 09.12.24	AUTHOR LW
ISSUE TYPE STAGE 3	CHECKED BY HP