


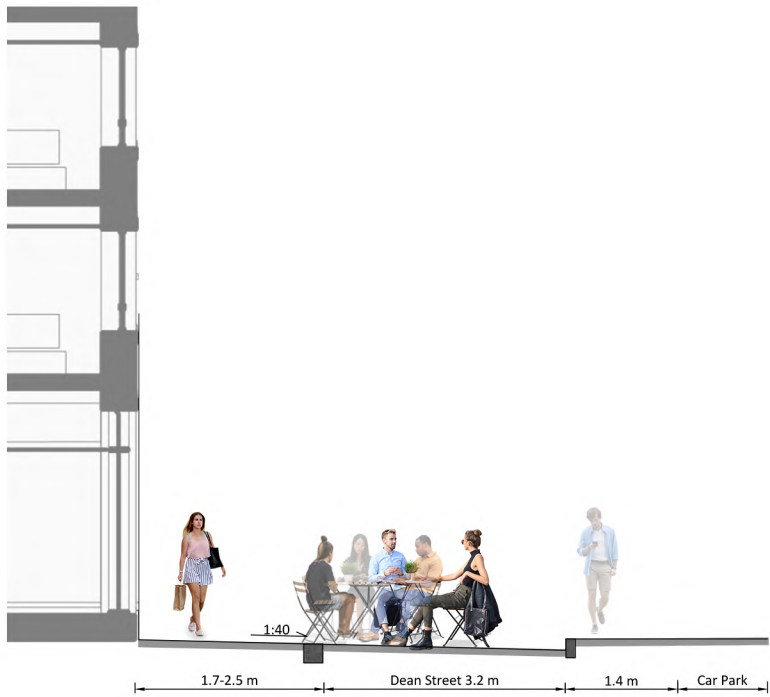

9002 Dean Street
01 1:50



9002 Dean Street
02 1:50





9002 Faraday Street
03 1:50



9002 Newton Street
04 1:50

- Notes**
1. All dimensions in mm, unless otherwise stated.
 2. Scaling from drawing if printed incorrectly may lead to errors.
 3. All information outside red line boundary shown for contextual purpose only.
 4. All hatch patterns are indicative only unless stated otherwise.
 5. This drawing is to be read in conjunction with all re-form landscape architecture documentation.
 6. AND all relevant documentation from the design team.
 7. Levels information on this drawing illustrates the design intent. The contractor is to check and verify all levels and dimensions against site survey information.
 8. Any discrepancies in the design information are to be brought to the attention of re-form landscape architecture, in writing, prior to commencement of construction works.
 9. All proprietary products shall be installed in strict accordance with manufacturers written instructions.
 10. Refer to other consultants' drawings and specifications for the following design information:
 - Foundation details
 - Base course and/or sub bases design & specification
 - Waterproofing of any element
 - Levels & Drainage design and infrastructure
 - Lighting and ducting
 - Existing & proposed utilities
 11. Plant quantities are to suit site areas in accordance with scheduled plant densities.
 12. Any proposed plant substitution shall be agreed with the landscape architect prior to ordering.

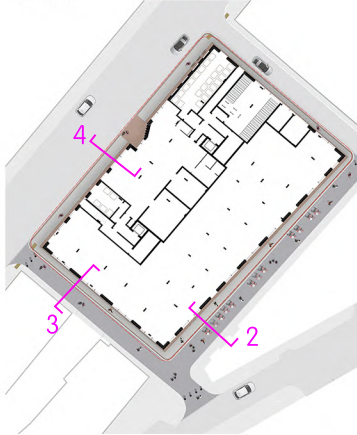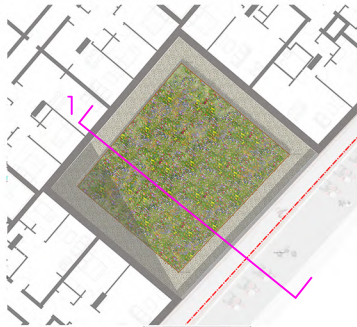

Date	Description of revision	VC	EX	DL	PD
24.03.25	Issue for planning				
		Drawn by	Checked by	Approved by	Revision by

re-form
landscape architecture

W: re-formlandscape.com
E: info@re-formlandscape.com
T: Edinburgh +44 (0)131 354 1876
Leeds +44 (0)113 245 4695
Manchester +44 (0)161 397 4953

Project
POSTAL STREET, MANCHESTER
RF24-1196

Client
MANCHESTER CITY COUNCIL

Document title
ILLUSTRATIVE LANDSCAPE SECTIONS

Paper size
A1

Status
FOR INFORMATION

Drawing number
1196-RFM-XX-00-DR-L-9002

© re-form landscape architecture

Scale
1:50

Revision
S2

Revision
P02