


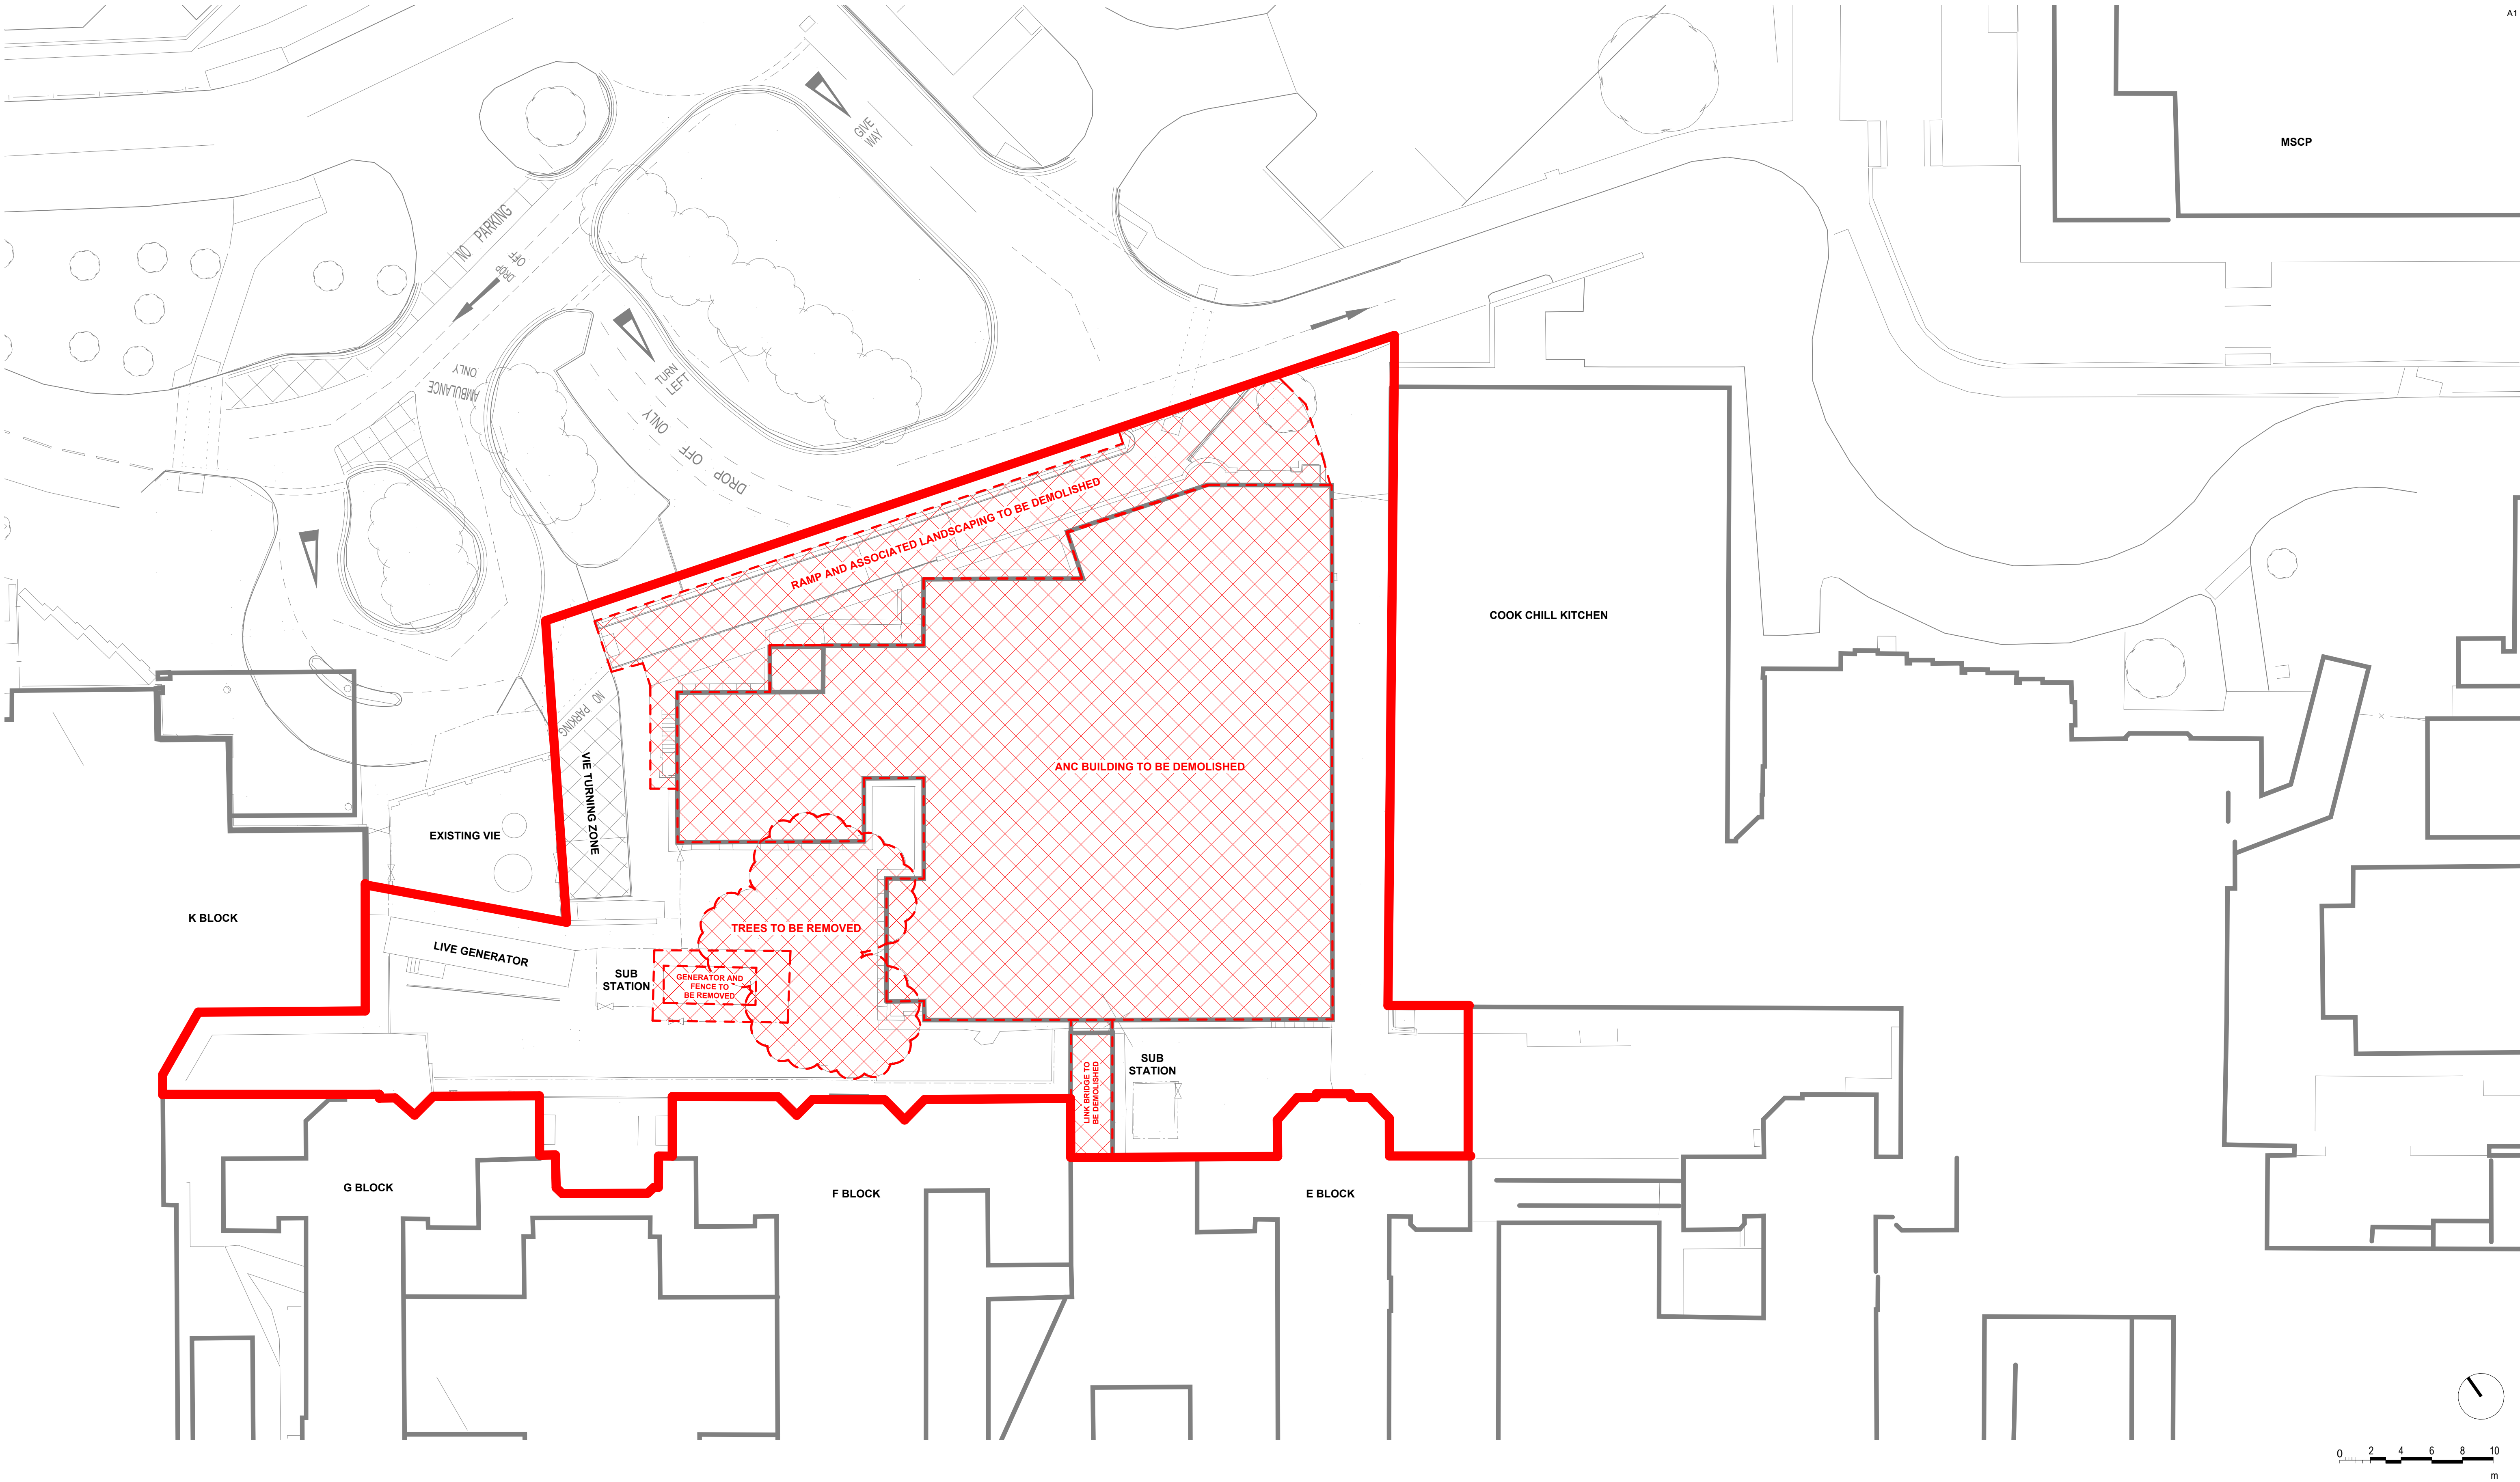

**© COPYRIGHT**  
The copyright in this drawing is vested in Sheppard Robson and no license or assignment of any kind has been, or is, granted to any third party whether by provision of copies or originals or otherwise unless agreed in writing.

**DO NOT SCALE FROM THIS DRAWING**  
The contractor shall check and verify all dimensions on site and report any discrepancies in writing to Sheppard Robson before proceeding work

**FOR ELECTRONIC DATA ISSUE**  
Electronic Data / drawings are issued as "read only" and should not be interrogated for measurement. All dimensions and levels should read, only from those values stated in text on the drawing.

NOTES

**KEY**

Site boundary

| REVISIONS |          |                |
|-----------|----------|----------------|
| REV.      | DATE     | AMENDMENT      |
| P01       | 18/10/24 | Planning Issue |
| P02       | 22/11/24 | Planning Issue |
| P03       | 07/03/25 | Planning Issue |

KEYPLAN

CLIENT

Manchester University NHS Foundation Trust

**NHS**

Manchester University NHS Foundation Trust

PROJECT

North Manchester General Hospital

|          |          |            |         |            |
|----------|----------|------------|---------|------------|
| SCALE@A1 | DATE     | ORIGINATOR | CHECKED | AUTHORISED |
| 1 : 200  | 07/03/25 | LH         | DB      | AS         |

DESCRIPTION

Demolition Plan

STAGE

Stage 3

SR NO.

6512

**SHEPPARD ROBSON**

27th Floor City Tower Piccadilly Plaza Manchester M1 4BT  
T: +44 (0)161 233 8900 E: enquiries@sheppardrobson.co.uk

STATUS PURPOSE FOR ISSUE

S2 Planning

DRAWING NO.

23135-SRA-NM172-00-DR-A-02003

REV.

P03