


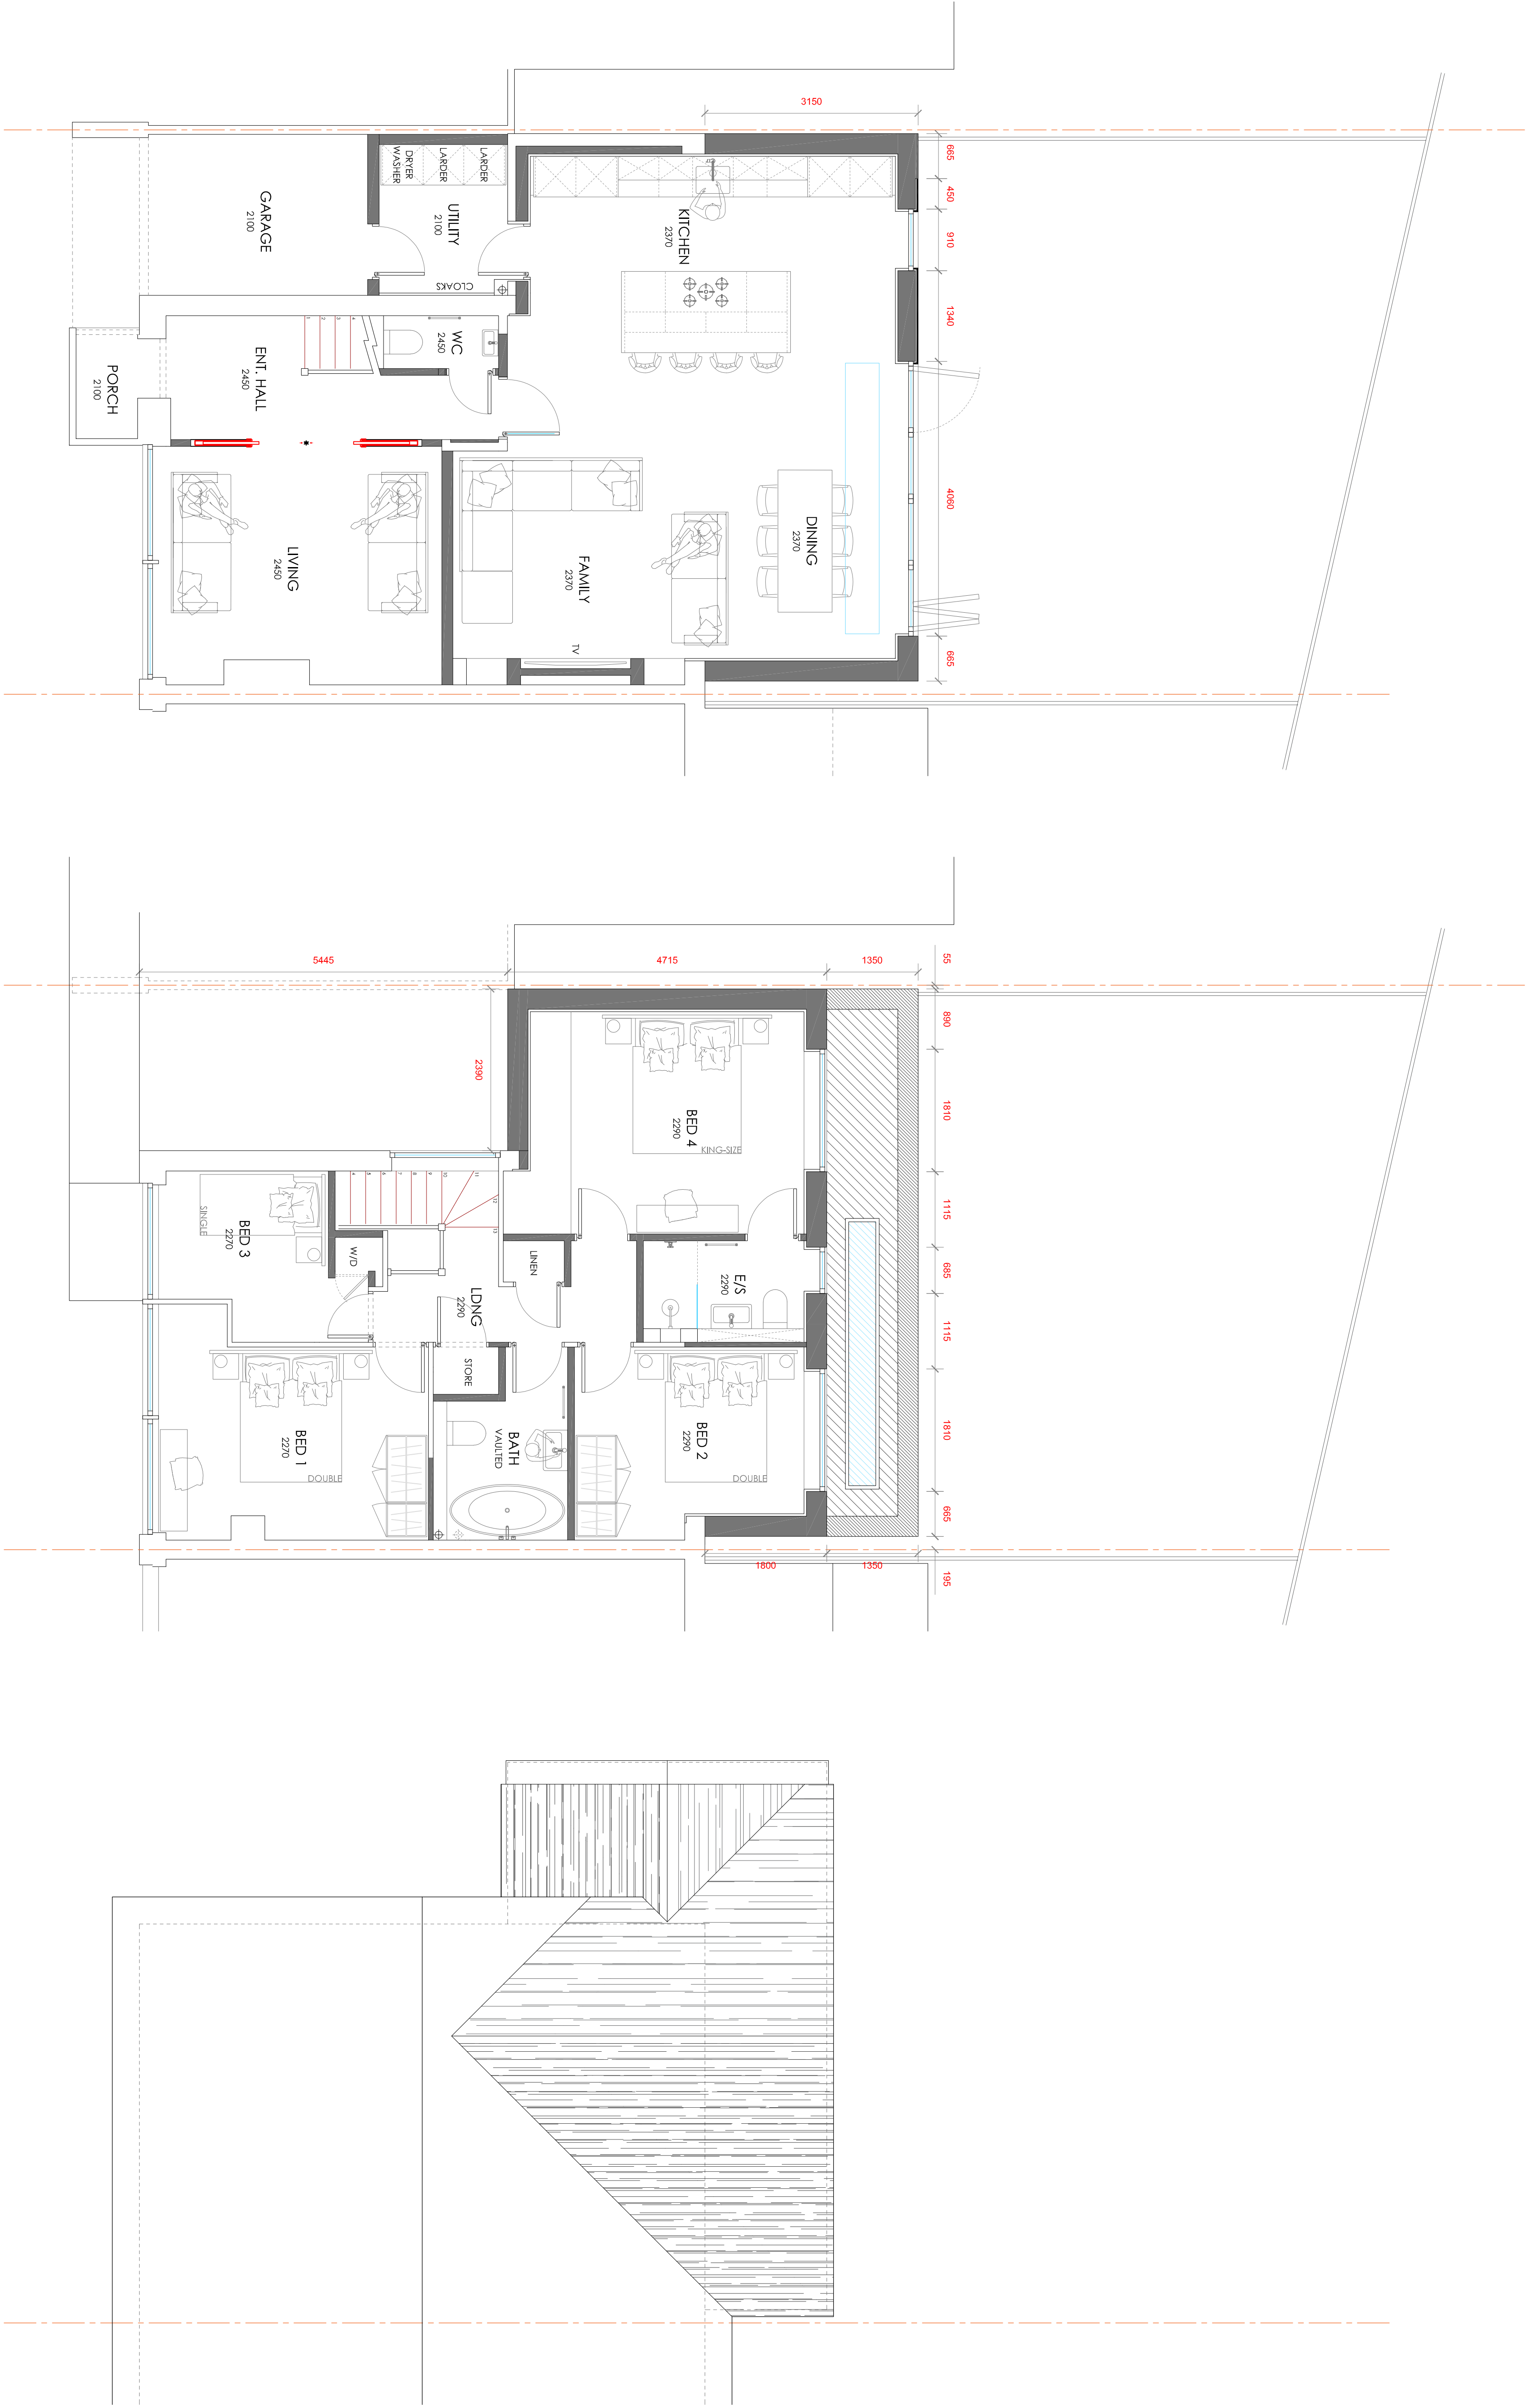

GROUND FLOOR

FIRST FLOOR

ROOF PLAN