


These Schematics and all parts that constitute them remain the intellectual property of Highwire Ltd at all times.

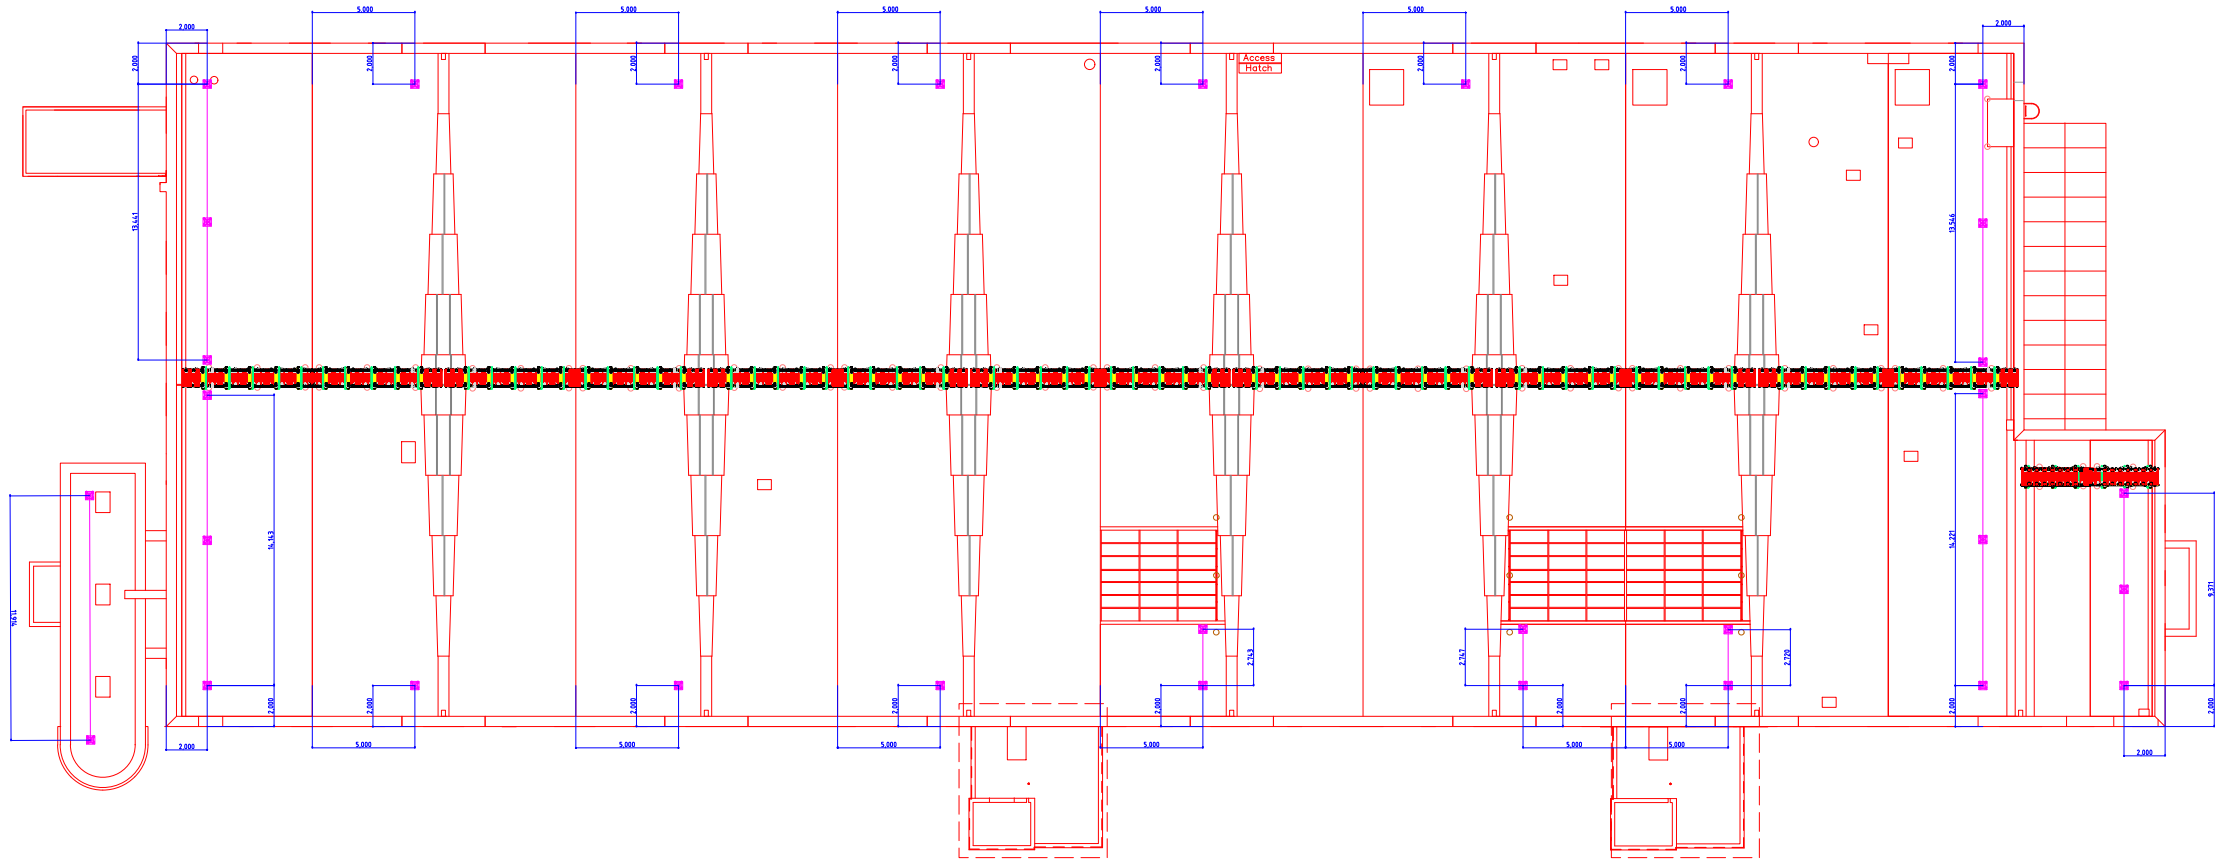

Highwire Limited
Riverside House SK16 4QX
Manchester, M43 6ED
Tel / Fax : 0161 612 7633 / 2105

MOSI - Post Set Out Detail

Drwn	Date.	
Q53423 02	MAY 24	

REV	DETAILS OF CHANGES	APPRVD BY	DATE
REV	DETAILS OF CHANGES	APPRVD BY	DATE