

CUMMING GROUP

52 PRINCESS ST | LEVEL FOUR | ELEVATION A-A & B-B

THIS DRAWING IS PROTECTED UNDER COPYRIGHT AND AT NO TIME MUST ANY PORTION OF THIS DRAWING BE REPRODUCED OR COPIED IN ANYWAY WITHOUT THE PERMISSION OF RU CREATIVE LTD.

ALL DIMENSIONS MUST BE CHECKED ON SITE AND NOT SCALED FROM THIS DRAWING.

SUBJECT TO SITE SURVEY



THIS DRAWING SHOWS DESIGN INTENT AND IS SUBJECT TO SITE CONDITIONS. ANY PART OF THE DESIGN THAT CONTRADICTS BEST PRACTICE THEN PLEASE MAKE THE DESIGN TEAM AWARE.

SITE SURVEY REQUIRED PRIOR TO PLACING ORDERS.


DRAFT



ELEVATION A-A

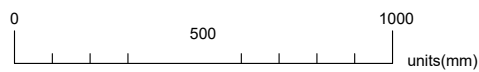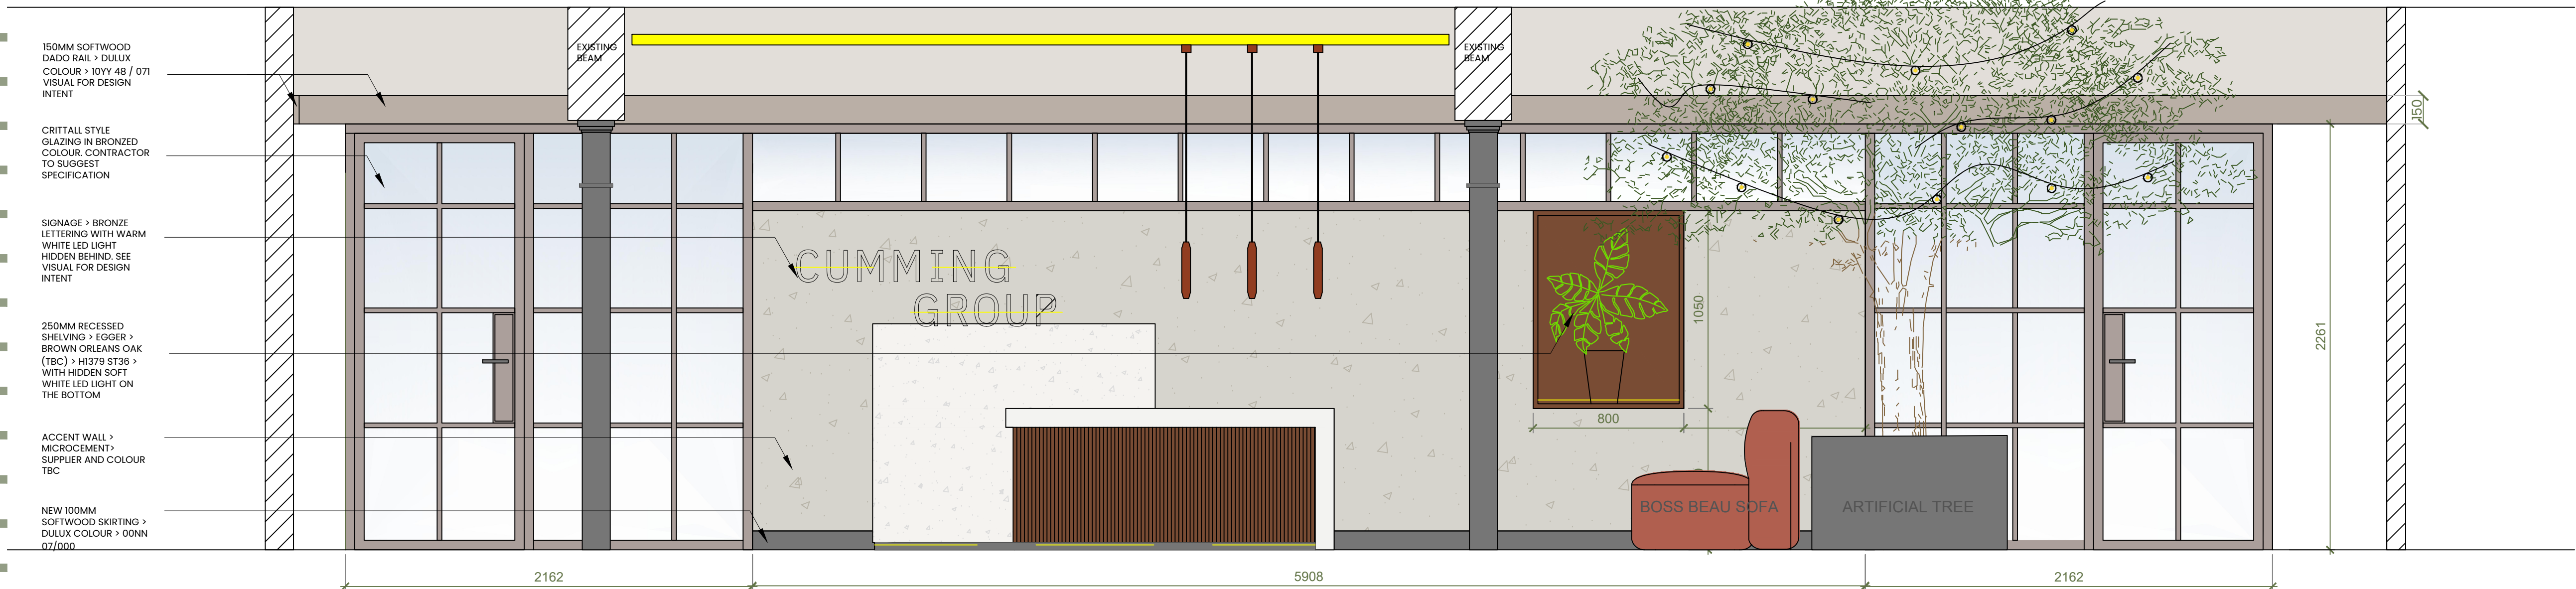

ELEVATION B-B

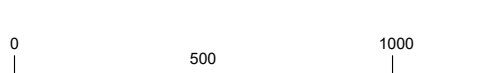

REV	DETAILS	BY	DATE

RUC

RU CREATIVE LIMITED
L2 WINDSOR HOUSE
HARROGATE HG1 2PW
TELEPHONE: 01423 52 02 69
EMAIL: INFO@RUCREATIVE.CO.UK
WEB: WWW.RUCREATIVE.CO.UK

CLIENT PROJECT			
CUMMING GROUP			
TITLE			
LEVEL 04 ELEVATION A-A & B-B			
SCALE	DATE	DESIGNER	CHECKED BY
1:20@A1	17.03.25	RUC	~
DRAWING NO.			
PROJECT NO.	BUILDING	LEVEL	DRAWING NO.
52P.CG.L4.01	52.P.ST	L4	52P.CG.E1.07