


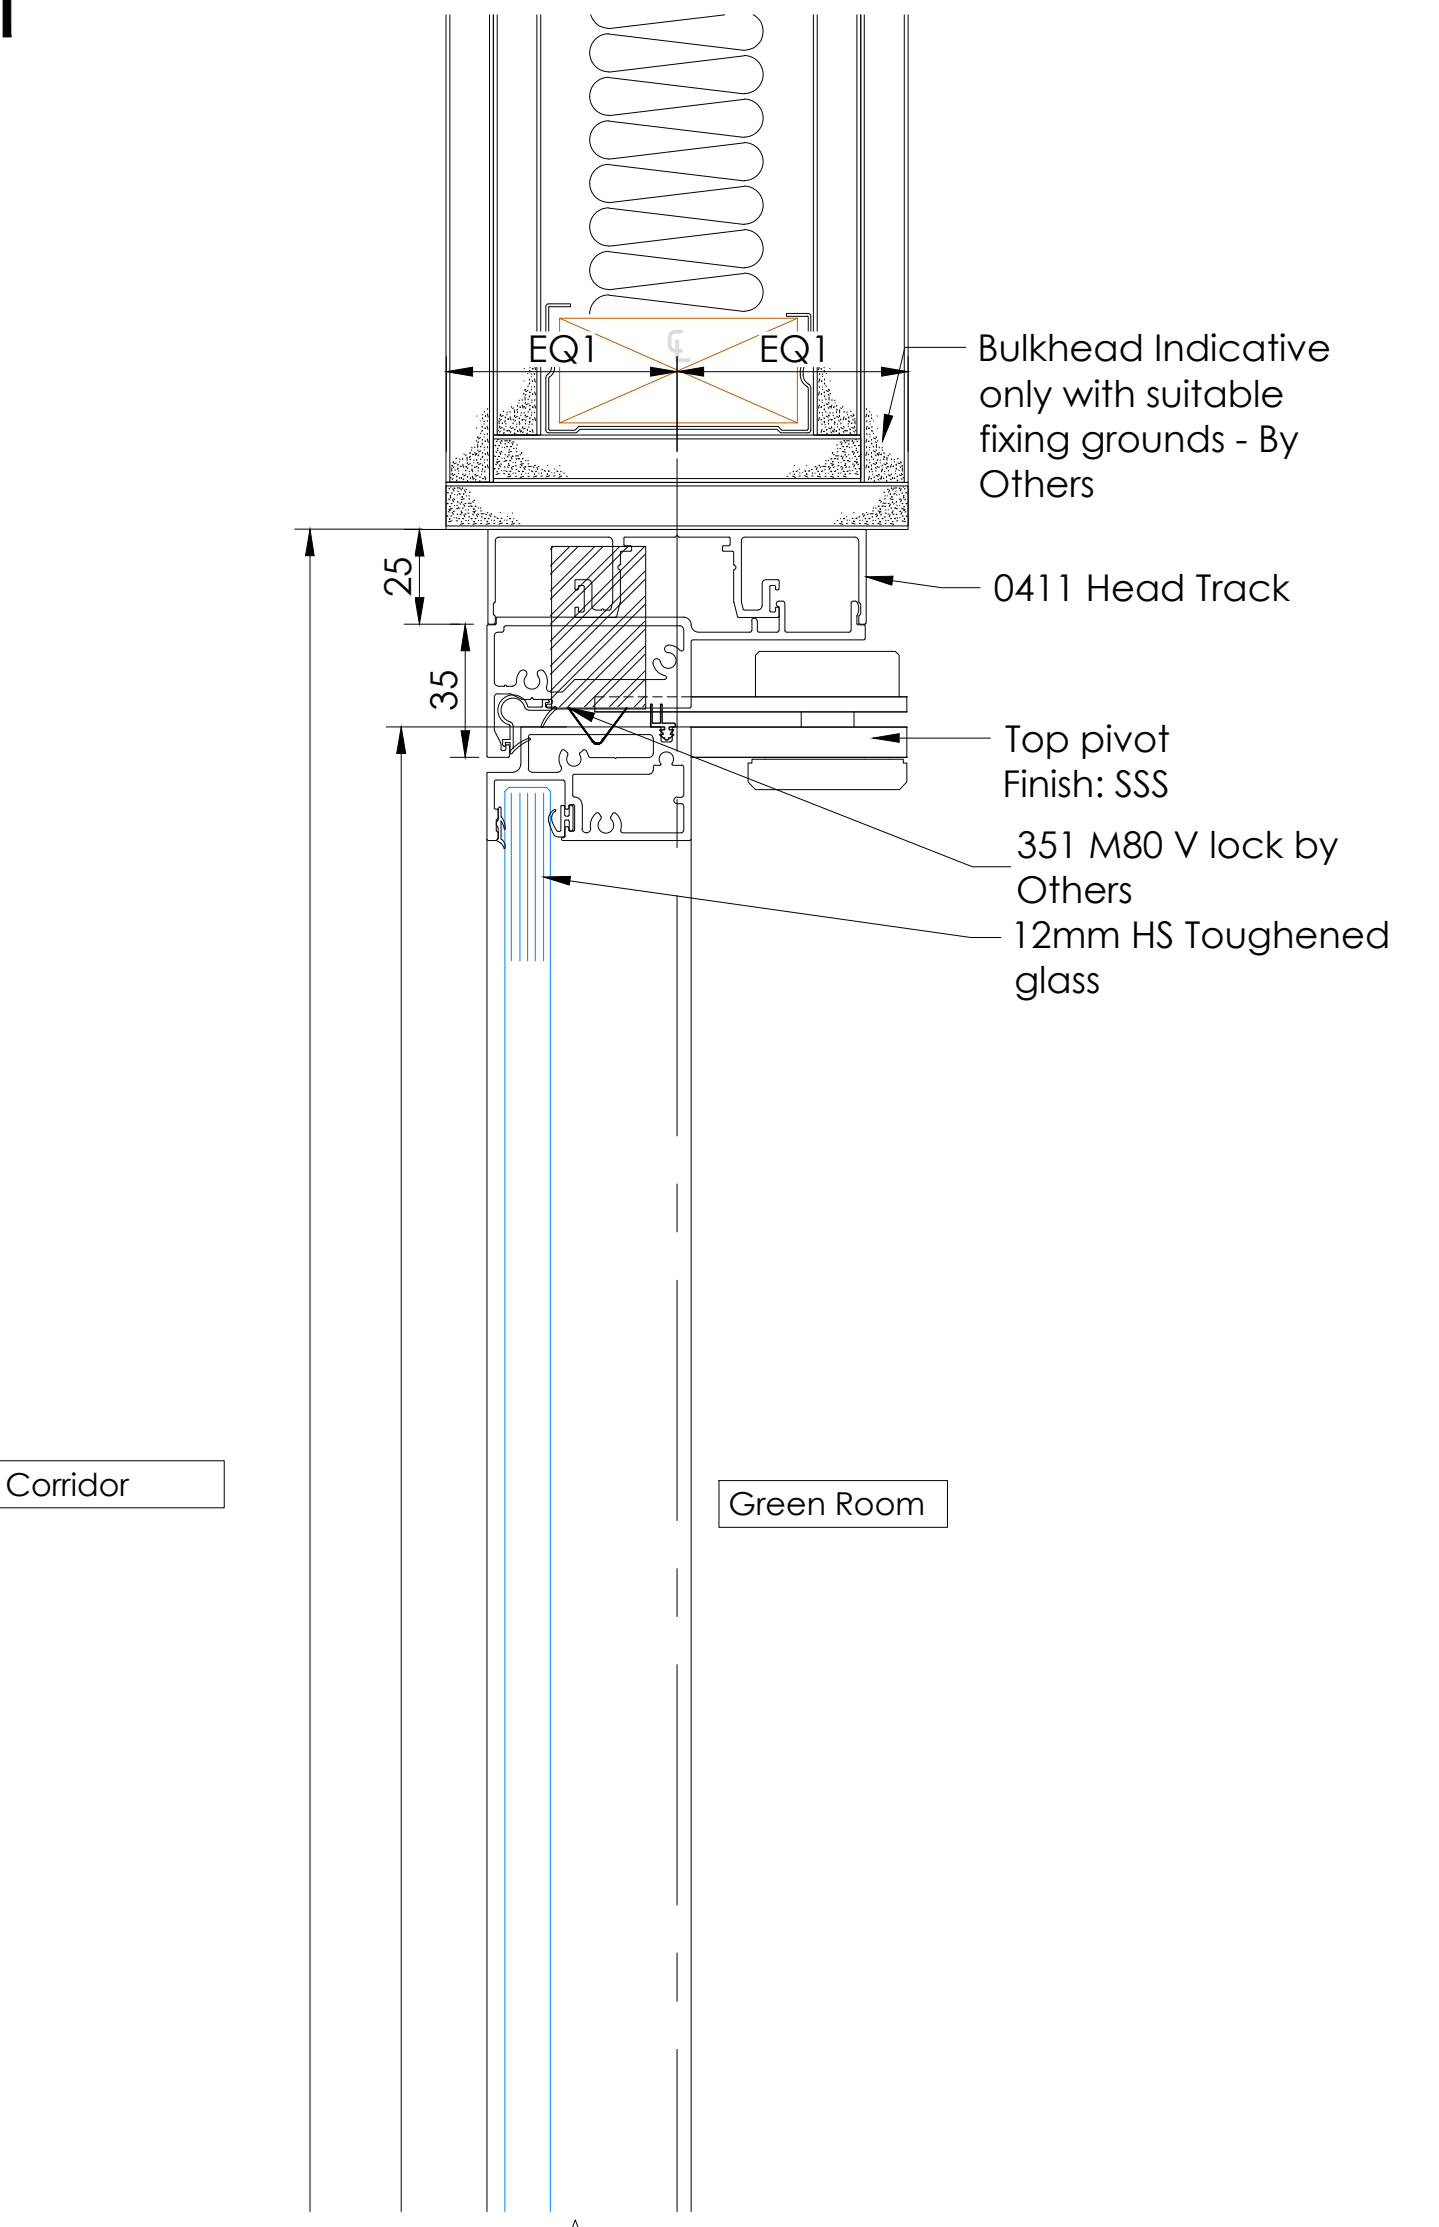


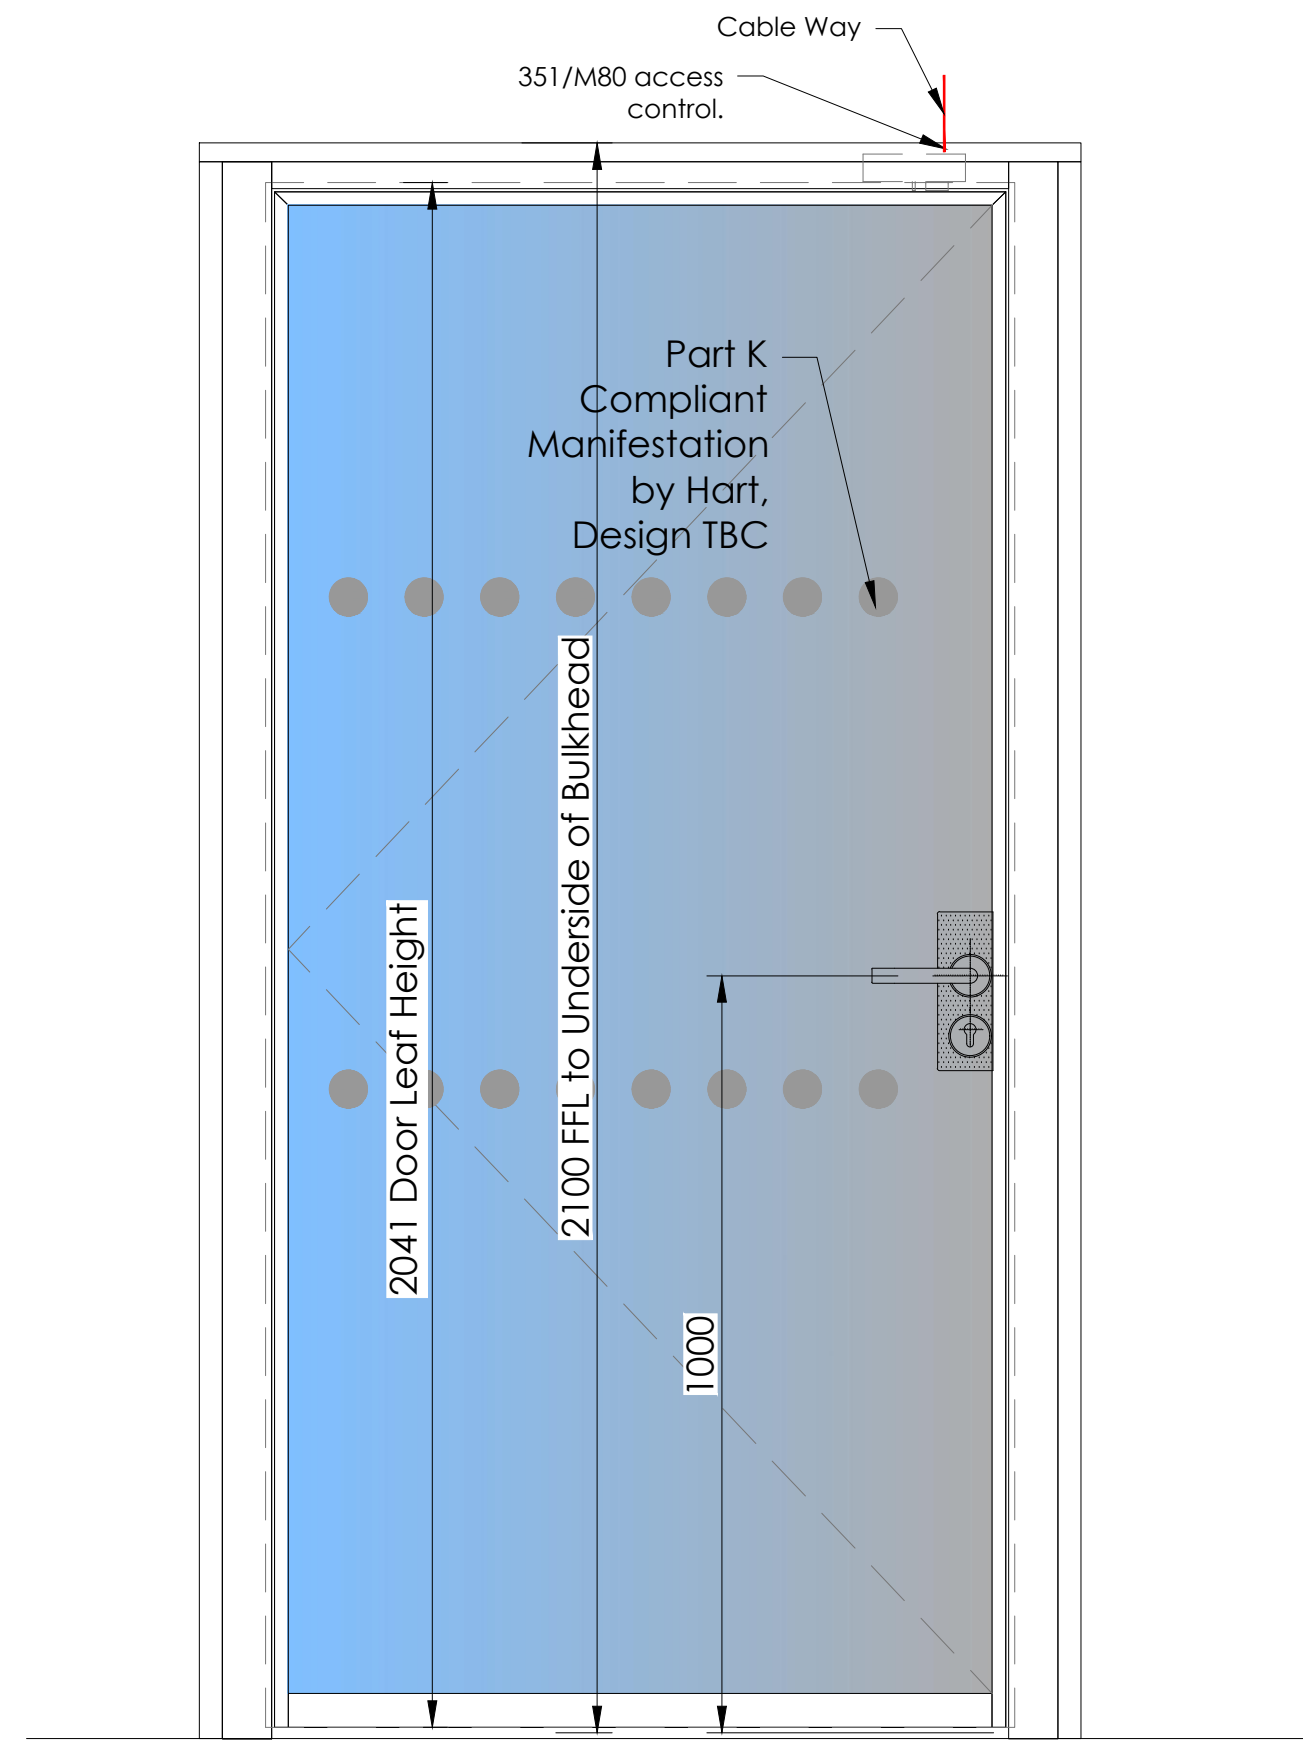


1 Section - Door Edge Symmetry S/G Scale 1:2

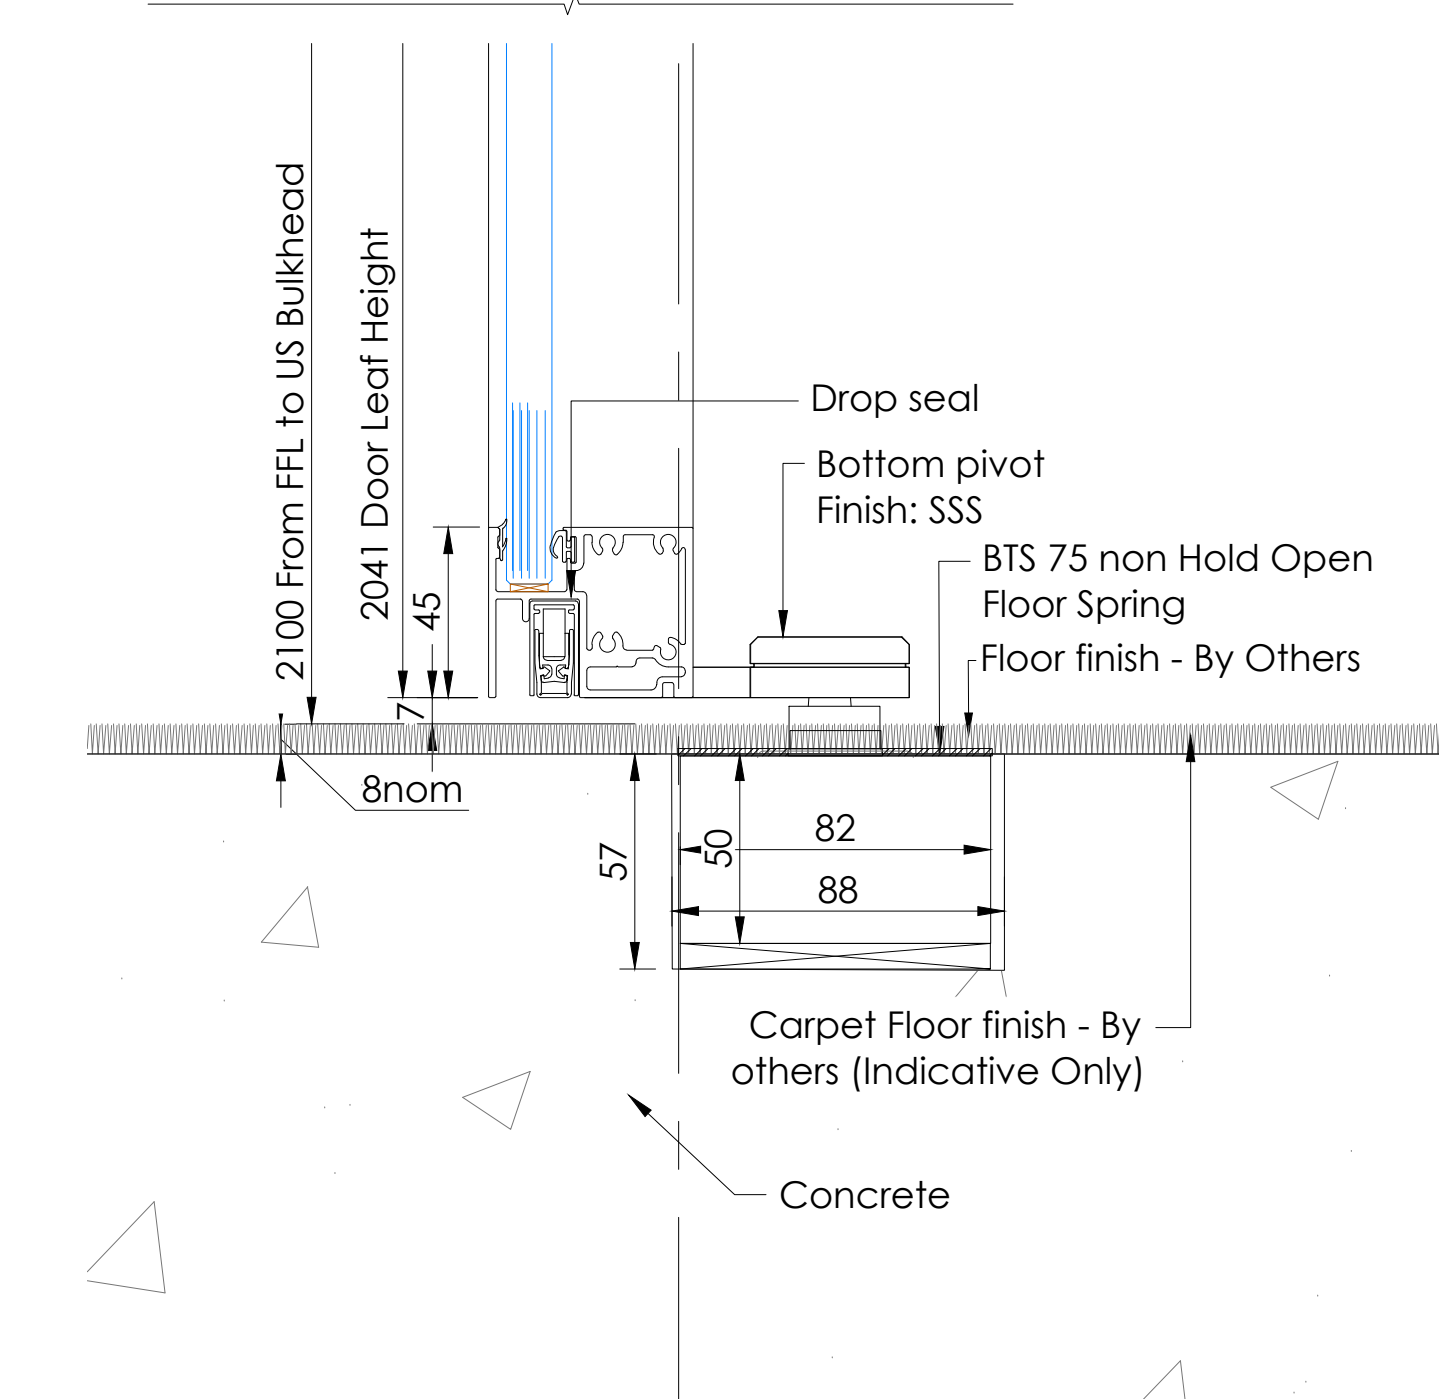


2 Elevation - S/G Edge Symmetry Door Scale 1:10

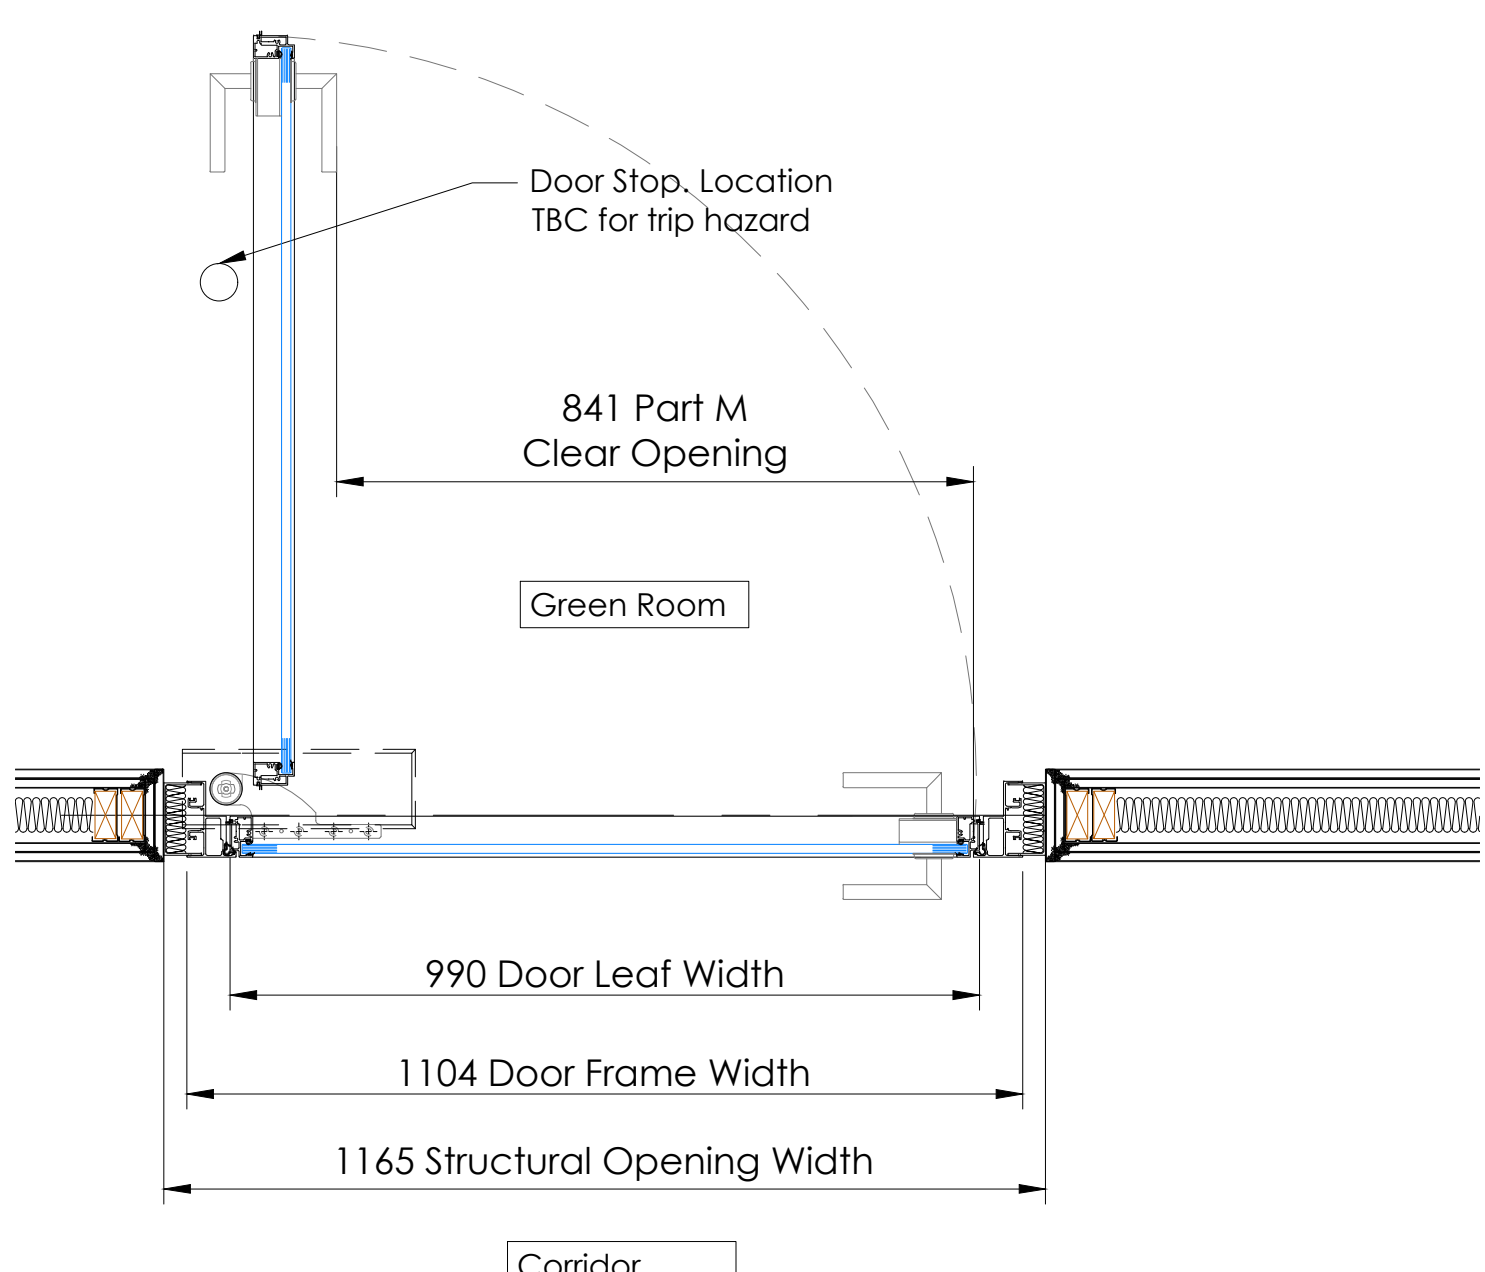

3 Plan S/G Edge Symmetry Door Scale 1:10

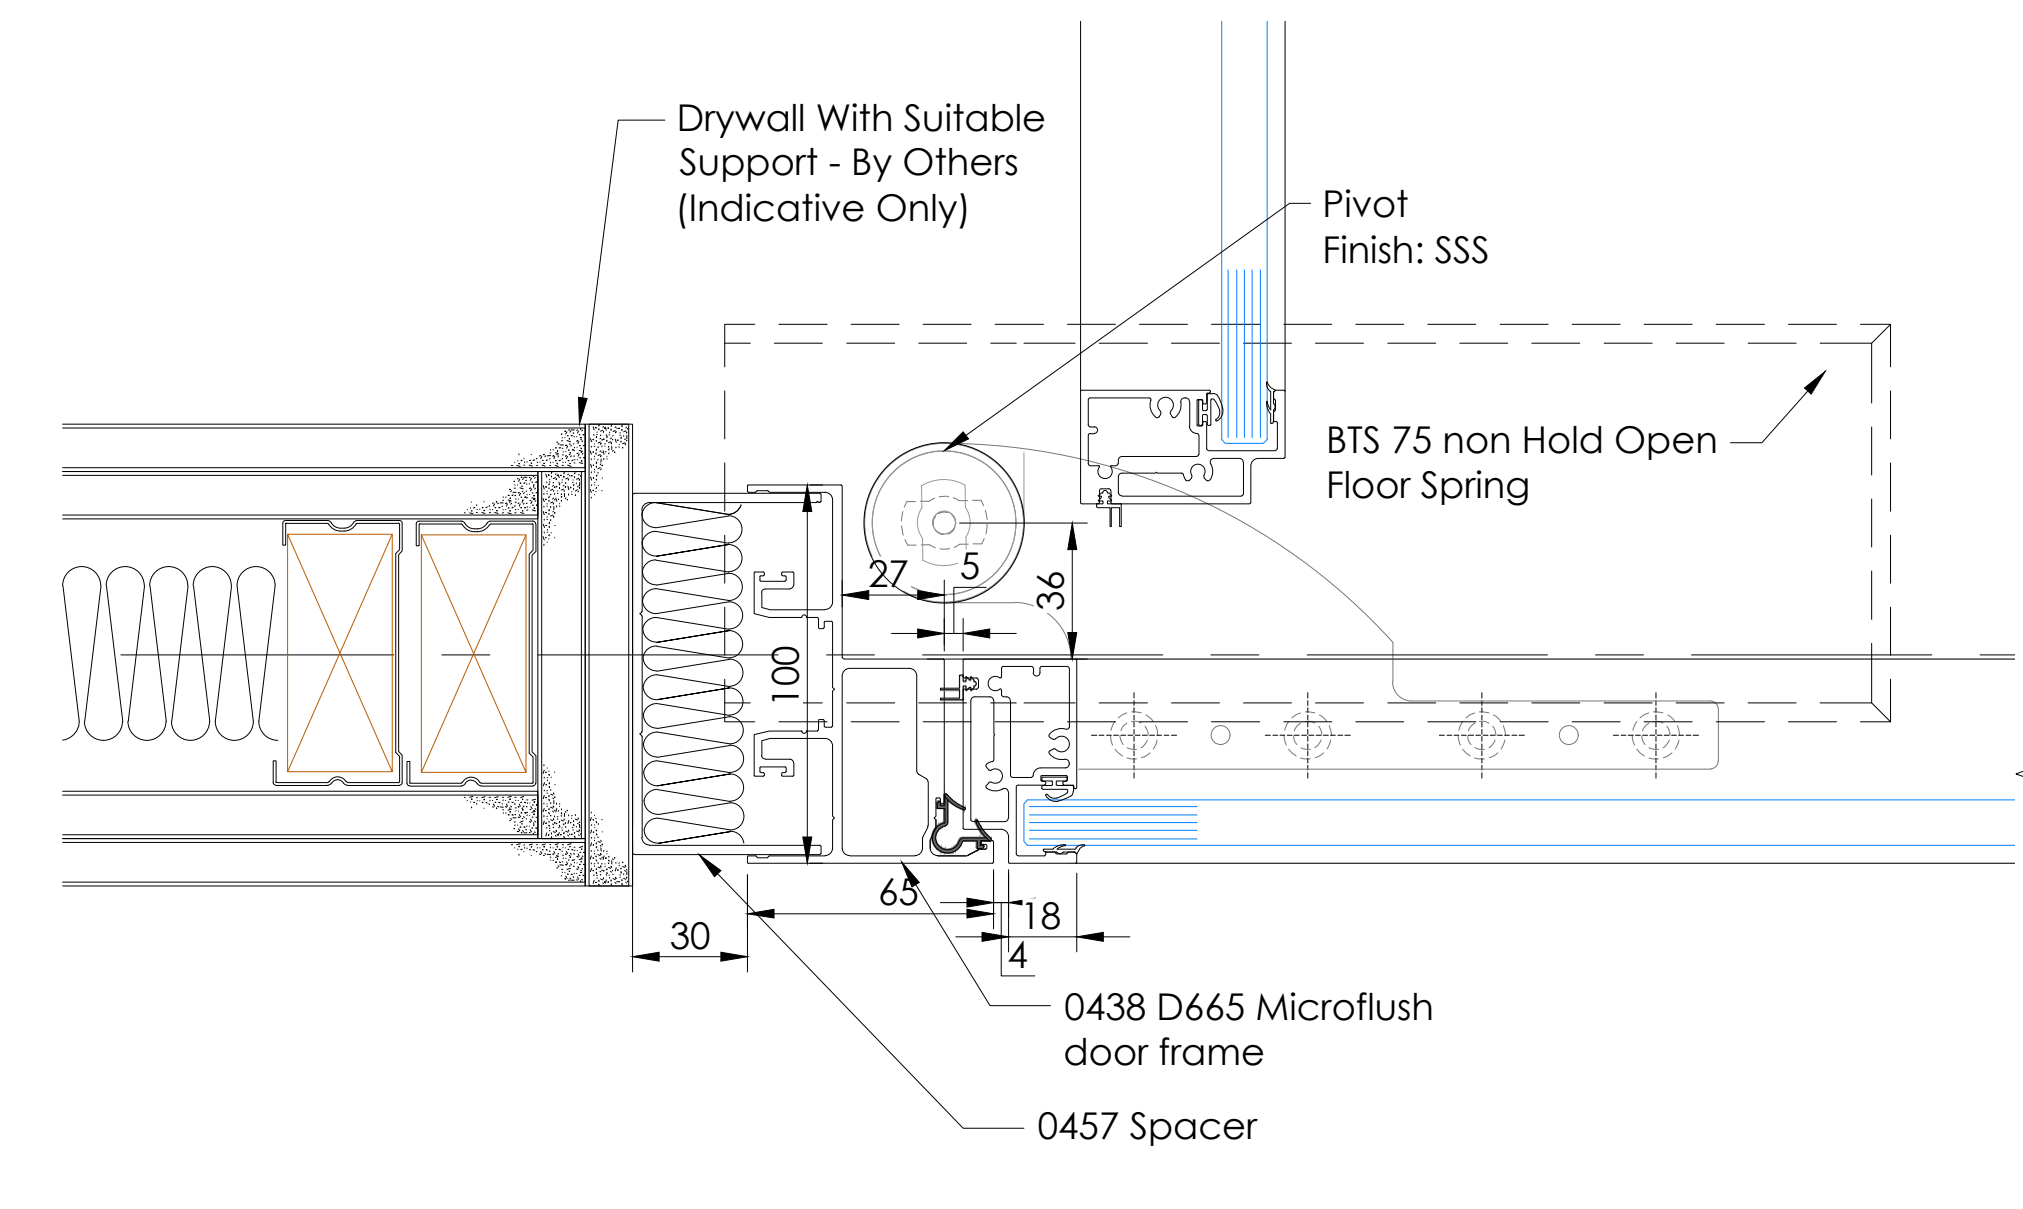

4 Plan Detail Door Jamb Scale 1:2

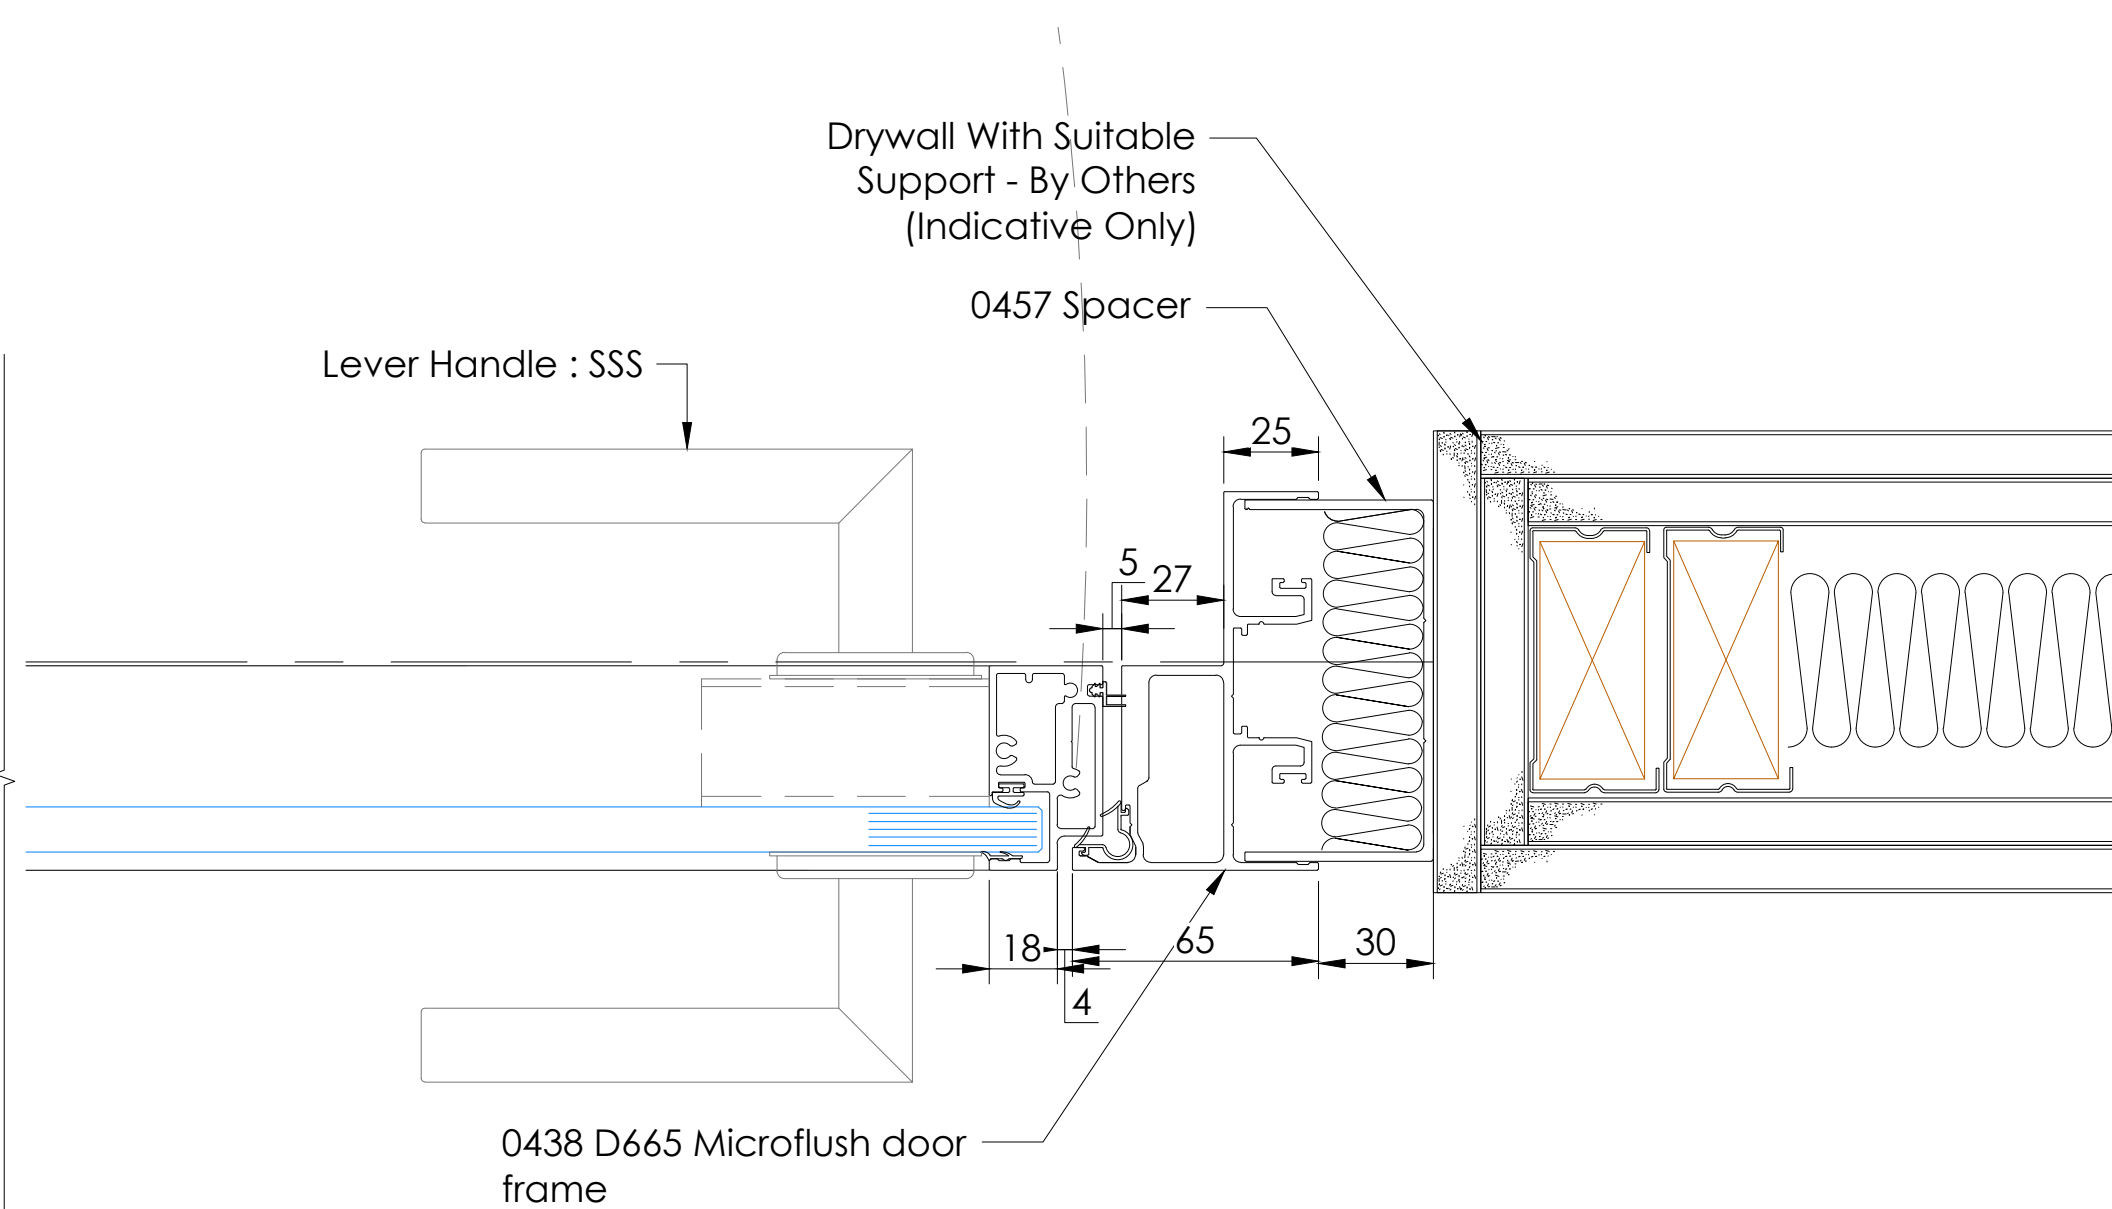

5 Plan Detail Leading Edge Scale 1:2

Safety Health & Environmental Information Box

Construction Risks
This project uses only materials that have been used in this manner before, from a Designer viewpoint. Optima do not envisage any specific Construction issues to communicate.
Maintenance / Cleaning Risks
Optima, in the main, provide office partitioning. The components (specifically the glass are tested to the relevant national or international standards of the day). As such CLEANING and MAINTENANCE of this product reveal no specific risks. However, Optima would point out that all persons involved with maintenance and cleaning should themselves be subject to their own employer's specific risk assessment process. Special care should be taken if working at height. In such cases the regulations of the day apply. Optima do not recommend any coatings against its products.
Demolition / Adaptation Risks
From the viewpoint of a Designer, Optima have identified no significant risks for demolition and adaptation. However, the usual risk assessments are presumed as implemented by the company proposing demolition and/or adaptation.
Environmental / Recycling
Much of the Optima range of project is relocate-able. See original terms and conditions for clarification. Environmental issues are subject to the law of the day. In addition to the hazards / risks normally associated with the types of work detailed on this drawing take note of the following: It is assumed that all works on this drawing will be carried out by a competent contractor working where appropriate, to an approved method statement.

General Information Table	
Type Reference	
Partition	Door
NA	Edge Symmetry S/G Door
Floors	
	Level 1
Reference No.	
Partition No.	Door No.
NA	ID.01.04
Acoustic Rating	
Partition	Door
NA	Rw35dB
Ironmongery Set Reference	
	Lever handle : SSS
Framework Finish	
Partition	Door
NA	RAL 9005
Door Leaf Finish	
	RAL 9005 / Glass
Deflection	NA
Head Track Finish	
	RAL 9005
Structural Loads	
	NA
Glass Specification	
Partition	Door
NA	12mm thick heat soaked toughened
Manifestation	
	Part K Compliant Manifestation by Hart, Design TBC

C01	13.02.25	Issue for construction	RH	JW	AR			
P01	07.02.25	First Issue	RH	JW	OC			
Rev	Date	Description	Dr	App	Ck			
GA Reference Colour:								
Status:								
For Construction								
Optima								
© Optima Products Ltd.								
OPTIMA CONTRACTING LIMITED COURTYARD HOUSE WEST END ROAD HIGH WYCOMBE BUCKINGHAMSHIRE HP11 2GB			Tel: +44 (0) 1494 492600 Web: www.optimasystems.com					
PART OF THE OPTIMA GROUP Project Number:								
50513								
Project Name:								
Upper Campfield, Manchester								
Title:								
Edge Symmetry S/G Door								
Scale @ A0:	Drawing No.:	Revision:						
1:2/1:10	232977	OPN-ZZ-XX-DR-X-0003		C01				