


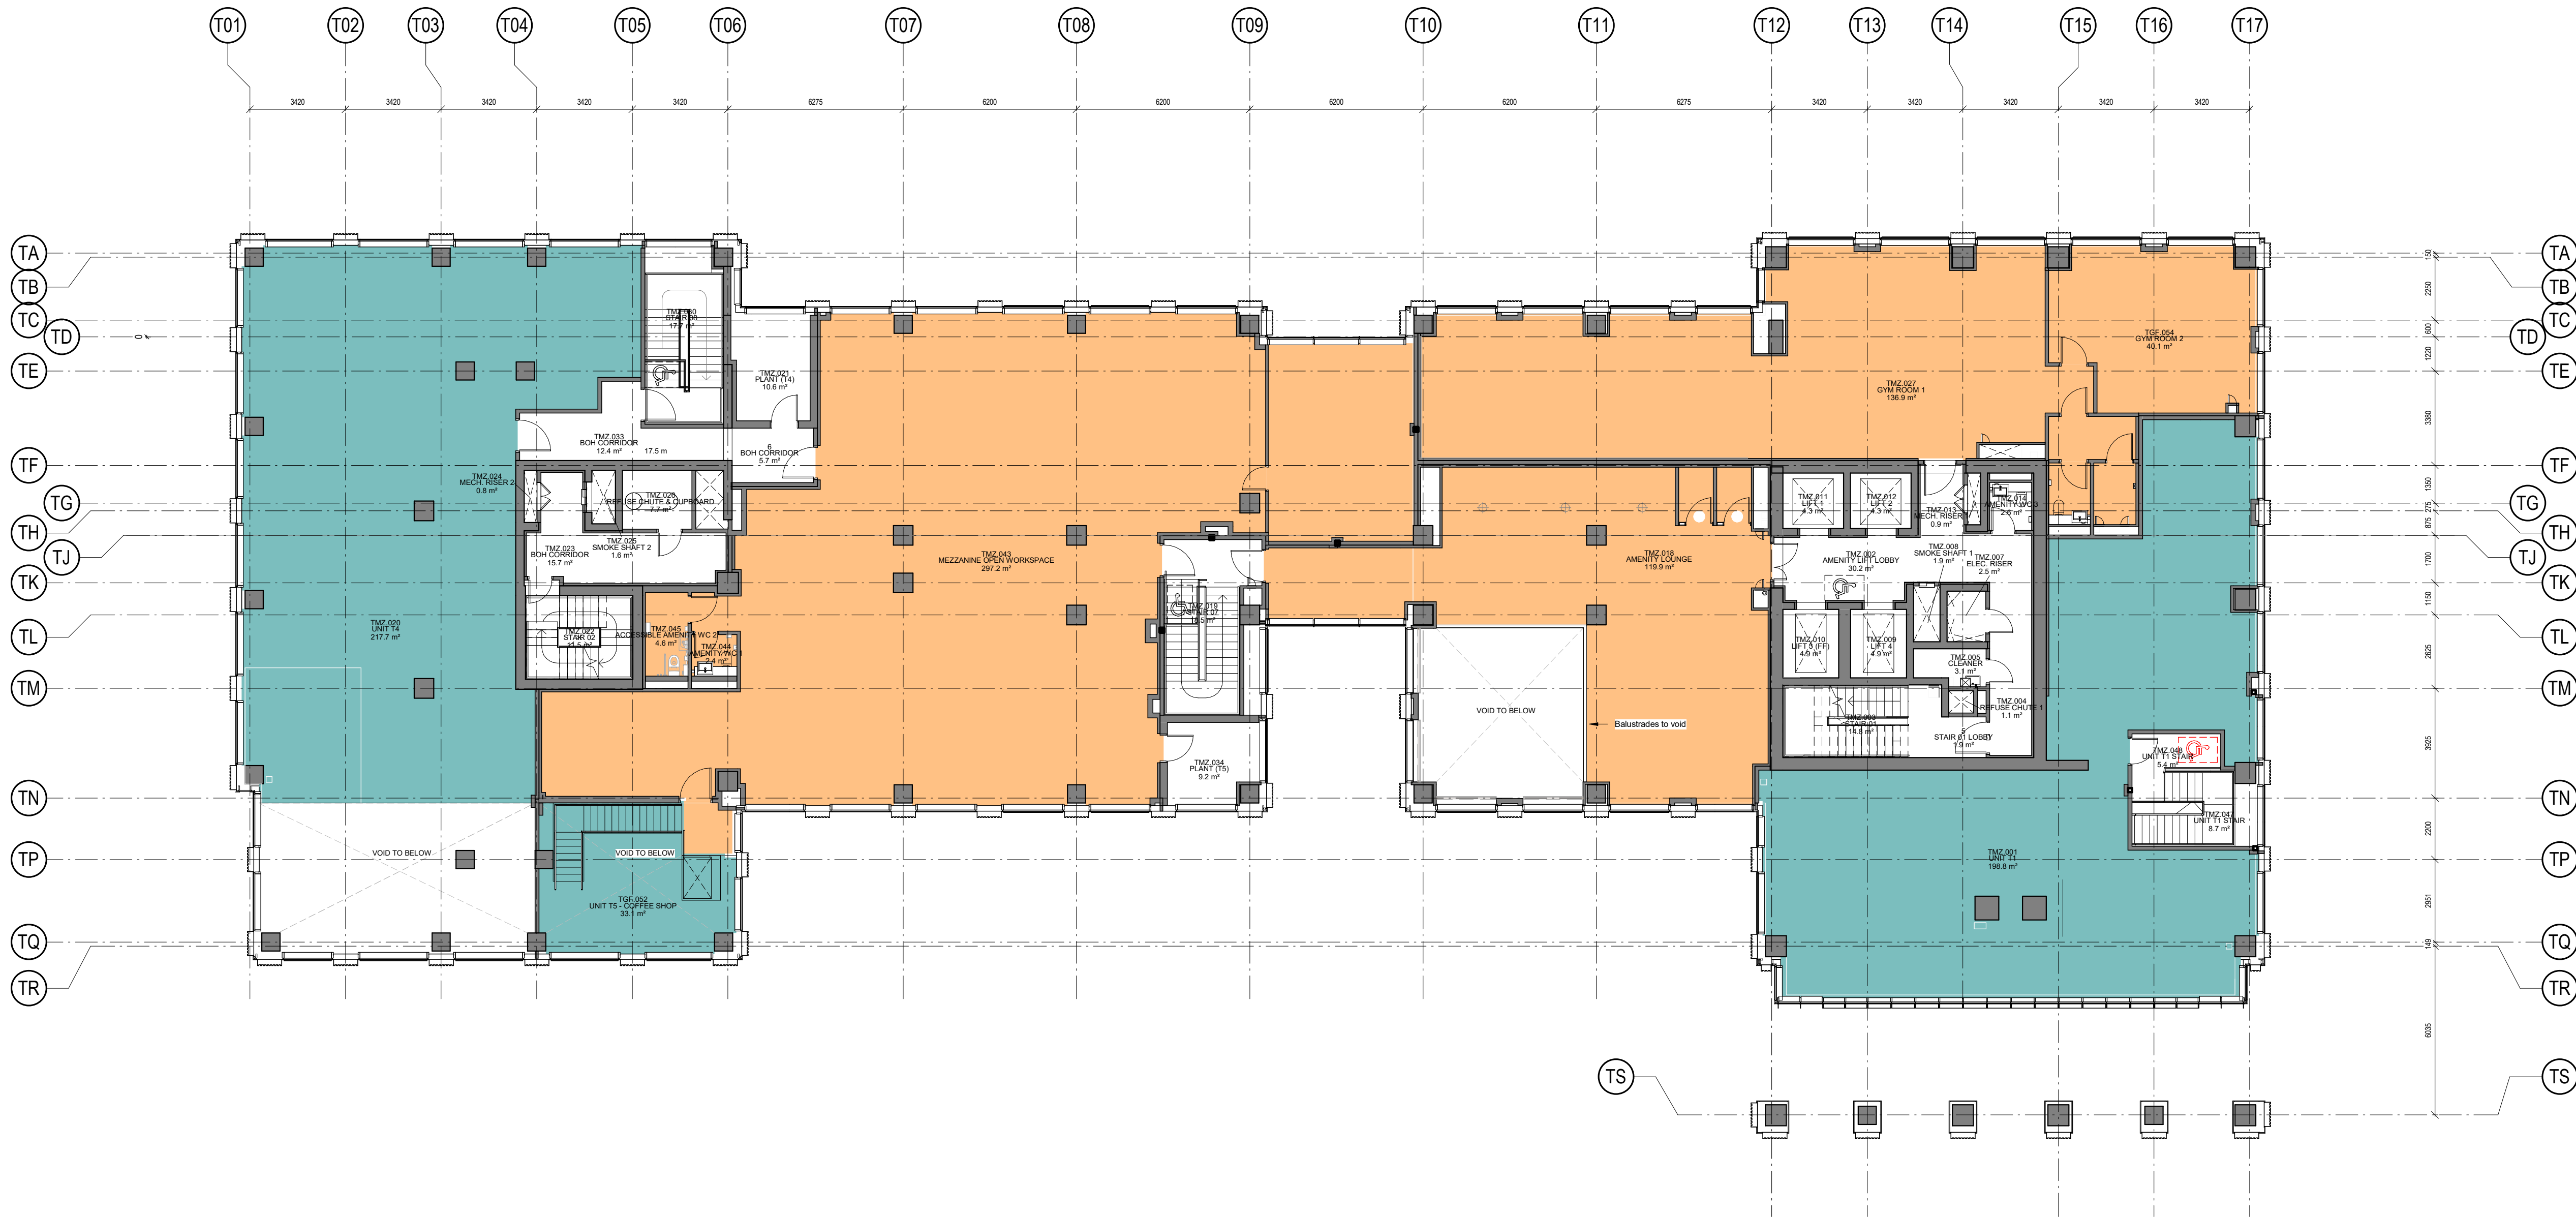

1 GA Level TMZ - Proposed
1:125

NO WORKS TO EXTERNAL FABRIC/FACADES INCLUDED


Amenity and Retail

- Residents/Amenity
- Retail

General notes

- To be read in conjunction with FCBS 2000 series detail plans.
- Read in conjunction with 0200 general arrangement plans, 0340 detail plans, sections, elevations, 4500 ceiling types, acoustic report, schedules, full specification and design risk register. Any discrepancies in the specifications and drawings to be brought to the attention of the Architect.
- All build ups and finishes assumed - opening up required to ascertain actual build ups where required. All areas of opening up to be made good and re-finished.
- Where light fittings and other services items removed, retained ceilings and partitions to be made good in accordance with manufacturers recommendations and guidance.

KEY	
Not in Scope	
Existing	
Strip Out	
Proposed	
Amended	

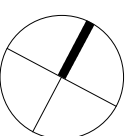

FoldenCleggBarleyStudies
LLP
Bath Brewery
Toll Bridge Road
Bath
BA17DE
t 01225 852545
f 01225 852528
e bath@fcbstudios.com

North Building (5&6)

Drawing No:
CSAR-FCBS-ZT-MZ-DR-A-1102
Drawing Name:
GA Plan - Mezzanine Proposed

Do Not Scale
Original printed at A1

Rev:

P02

Scale
As indicated @ A1

Date
April 2023

Drawn
FCBS - MCR

Checked
FCBS-MCR

All Dimensions to be checked on site

Amendment	Date
P02 Internal Amendments	10/03/25
P01 Issued for Planning	06/06/23
S2 -Issued for Information	10/03/25