




Rev	Date	Description	Drawn	Checked
P01	04.03.25	First Issue	CC	PS

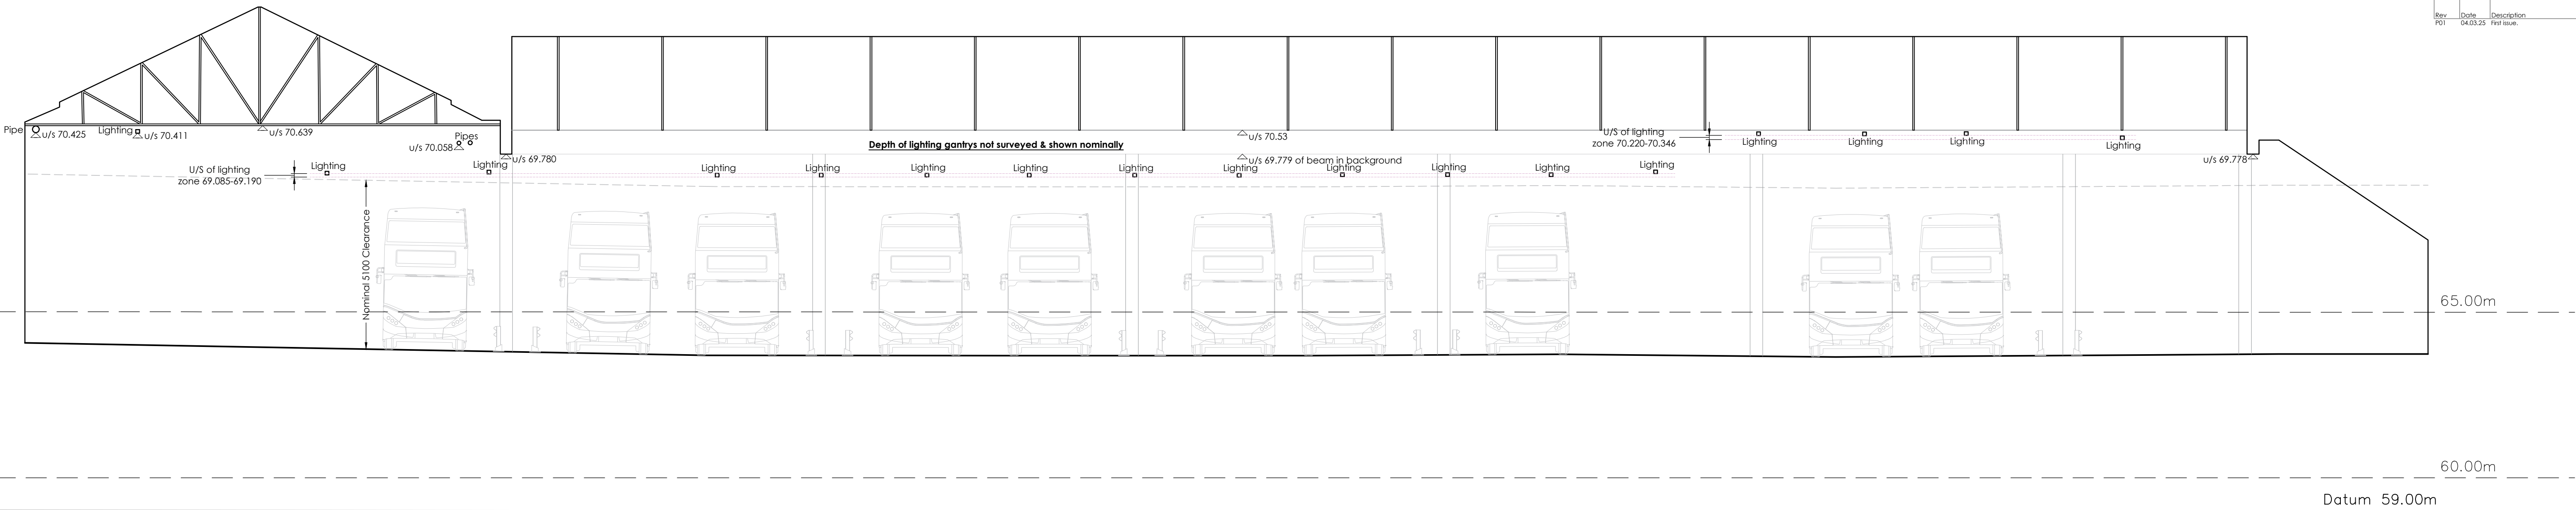

Existing Cross Section C

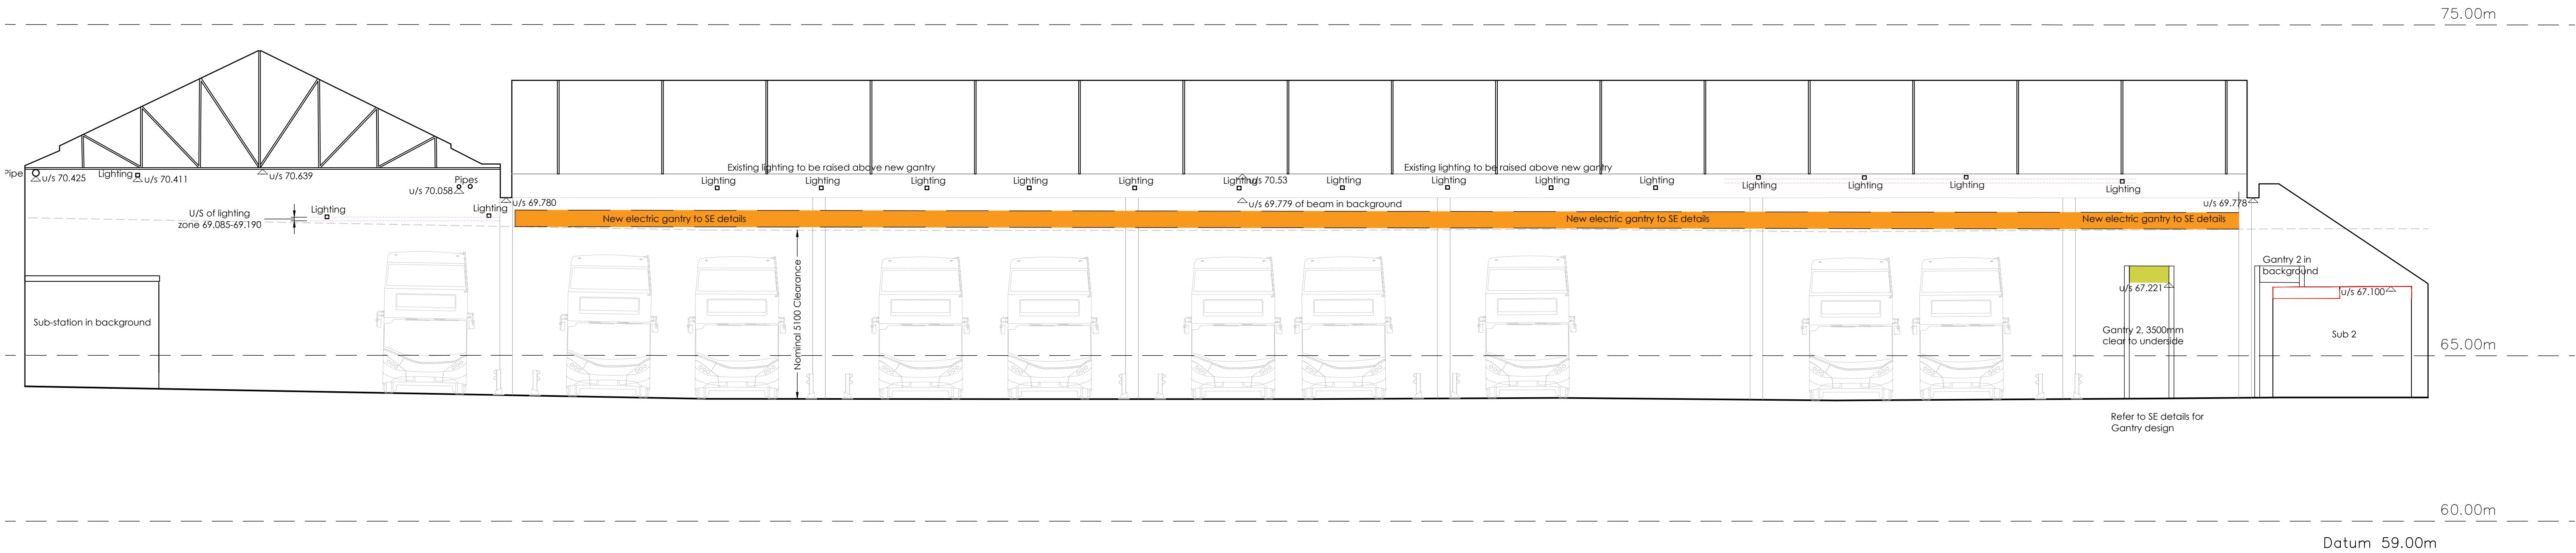

Proposed Cross Section C

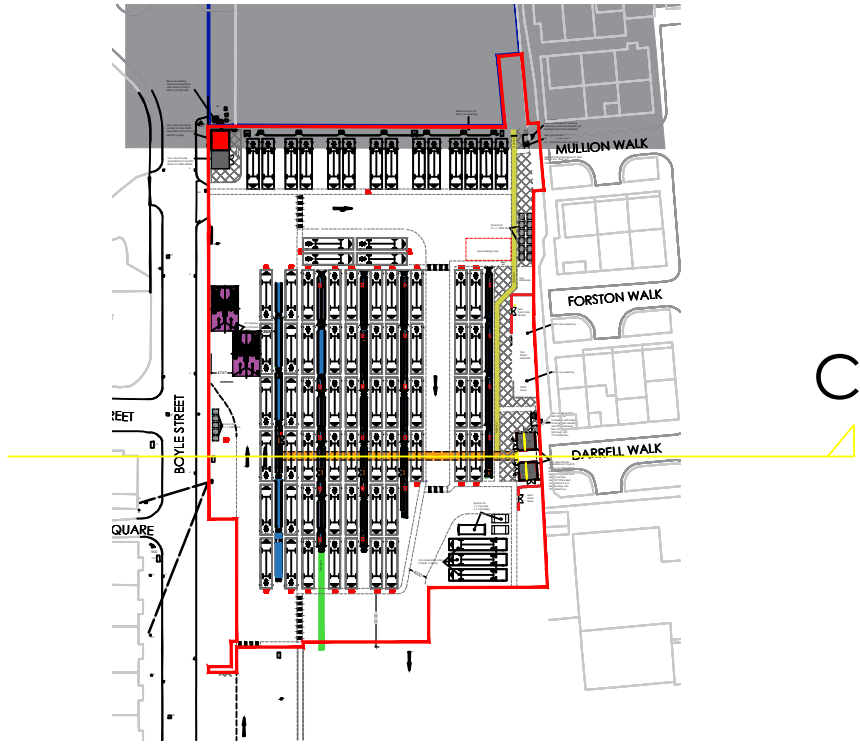

Section location
plan N.t.s

