

General notes

1. This information is confidential and the copyright of Anomaly.


2. Anomaly accepts no liability for use of this drawing by parties other than the party for whom it was prepared or for purposes other than that which is stated on the issue sheet. It shall not be disclosed or passed to any other party in any form in whole or part without Anomaly's express permission in writing nor should any other party place reliance upon it.

3. Where data is supplied electronically, it is for convenience only. The original information is the printed or controlled copy which will be supplied on request.

4. All dimensions are in millimetres. No dimensions or other information shall be inferred from the electronic data unless specifically stated on the printed or controlled copy. Where dimensions are not given, drawings must not be scaled and the matter should be referred back to Anomaly.

5. This drawing should be read in conjunction with all other project information, produced by Anomaly and others. In the event of any conflict between the information contained on this drawing and in any other project document, drawings, specifications, schedules etc. the matter must be referred back to Anomaly for clarification.

6. All dimensions and conditions are to be checked on site by the contractor prior to preparing designs, drawings, calculations etc. or commencing any work. The contractor is responsible for checking that there is no conflict between site dimensions and drawn dimensions

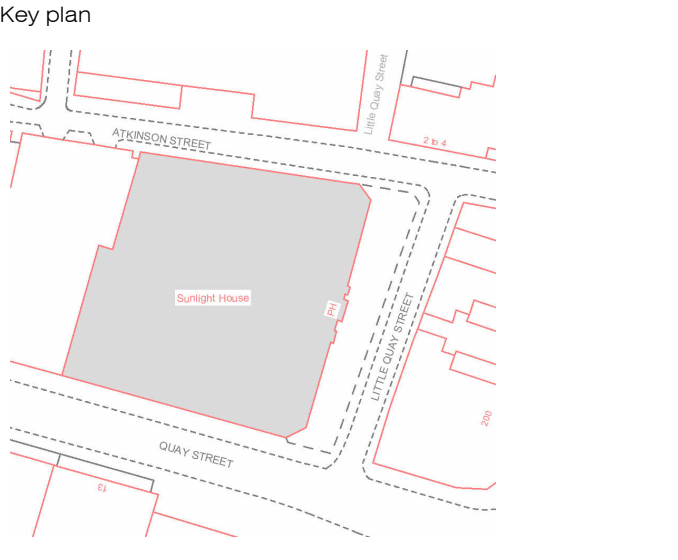

Drawing key

NOTE:

- DRAWING FOR INFORMATION ONLY
- DRAWING FOR INDICATIVE PURPOSES ONLY
- DRAWING NOT APPROVED BY MMC
- DRAWING NOT FULLY COORDINATED WITH ACUSTIC ENGINEERS, MEP ENGINEERS AND FIRE ENGINEERS

NOTE:

- NOMINATED CONTRACTOR TO CHECK ALL DIMENSIONS, HEIGHTS AND SETTING OUT ON SITE.
- DRAWING ILLUSTRATES THE DESIGN INTENT FOR ROOMS. NOMINATED CONTRACTOR TO MODIFY AND ADJUST CONFIGURATION TO FIT APPLICABLE SPACES.
- REFER TO ARCHITECTURAL SPECIFICATION FOR ALL FINISHES AND FITTINGS.
- ALL DRAWINGS TO BE READ IN CONJUNCTION WITH MECHANICAL AND ELECTRICAL CONSULTANTS' STRUCTURAL ENGINEERS AND FIRE ENGINEERS' DRAWINGS AND SPECIFICATIONS.
- REFER TO FINISHES SCHEDULE FOR FURTHER INFORMATION.
- CONTRACTOR TO ALLOW FOR SUFFICIENT PATTERESSING FOR FIXTURES ON ELEVATIONS.
- TILE EDGE TRIM TO BE INCLUDED AT ALL INTERFACES BETWEEN TILE AND NON-TILE FINISHES.
- DOOR STOPS TO BE FITTED BEHIND ALL DOORS.
- CONTRACTOR TO ENSURE NO CLASHES WITH OTHER WALL FITTED ITEMS.

Existing Elements Proposed Element

S2	P01	13.01.25	STAGE 03
Status	Revision	Date	Description
JW / LHR / LE	LE / JW	DL / LHR	AM
Designed by	Drawn by	Checked by	Approved by
Architect			
ANOMVLY			
Morelands, 5-23 Old Street			
London EC1 V9HL			
Client			
Karrev (Sunlight) Ltd			
Project			
Sunlight House - End of Journey			
Little Quay Street			
Manchester M3 3HP			
Drawing title			
PROPOSED RCP - LEVEL B2			
Job number			
160			
Sheet size			
A1			
Scale @ A1			
As indicated			
Project stage			
STAGE 3			
Drawing number			
SLH-ANO-P0-B2-DR-A-05201			

CEILING TYPES KEY

- CL01 - Suspended Plasterboard ceiling.**
- 13mm GIB standard. Square-stopped ceiling/wall junctions. Refer details. Allow for negative recess where ceiling meets external facade - detail TBC. Paint finish, colour TBC.
- CL02 - Suspended Moisture Resistant Plasterboard ceiling.**
- 13mm MR GIB standard. Square-stopped ceiling/wall junctions. Refer details. Paint finish, colour TBC.
- CL03 - Exposed ceiling**
- Exposed slab and services to be painted. Paint colour TBC.

Contractor to retain and restore all historic cornice detailing in exposed ceiling areas.


- Paint the following items to exposed ceiling area:
- All lagged or wrapped pipework and associated clips.
 - All PVC conduit and associated clips.
 - All PVC pipework and associated clips
 - Steel or concrete structure.
 - Underside of floor slab/formwork
 - Ductwork.
 - FCU's
 - Cable trays.
 - Unistrut braces and hanger rods.
 - Sprinkler pipes.

- Retain raw / unpainted:
- Contractor to advise any items where warranty's will be comprised by painting.
 - Light fittings.

LIGHTING KEY

Architectural drawings must be followed for all lighting setouts in both directions - unless agreed prior or discussed with Anomaly.

- L-A** Recessed downlight. Refer MEP drawings for lighting specification.
- L-B** Recessed downlight. Refer MEP drawings for lighting specification.
- L-C** Track lighting with rotatable light fittings. Refer MEP drawings for lighting specification. Suspend at 2700mm to u/s of track.
- Cycle Store & Gym: White track and light fittings. Changing Area: Black track and light fittings.
- L-D** Recessed downlight. Refer MEP drawings for lighting specification.
- L-10** Feature Pendant Light. Nova Globe Pendant Light. Supplier: J.Adams & Co. Code: NOV.PGL.R.BZ.MO. Colour: Bronze. 1m Rod. Diameter: 300mm. Height: 430mm.
- L-12** Feature Light. Hashira Ceiling Lamp. Supplier: Audio. Code: 1510699U. Finish: Raw. Diameter: 500mm. Height: 200mm.

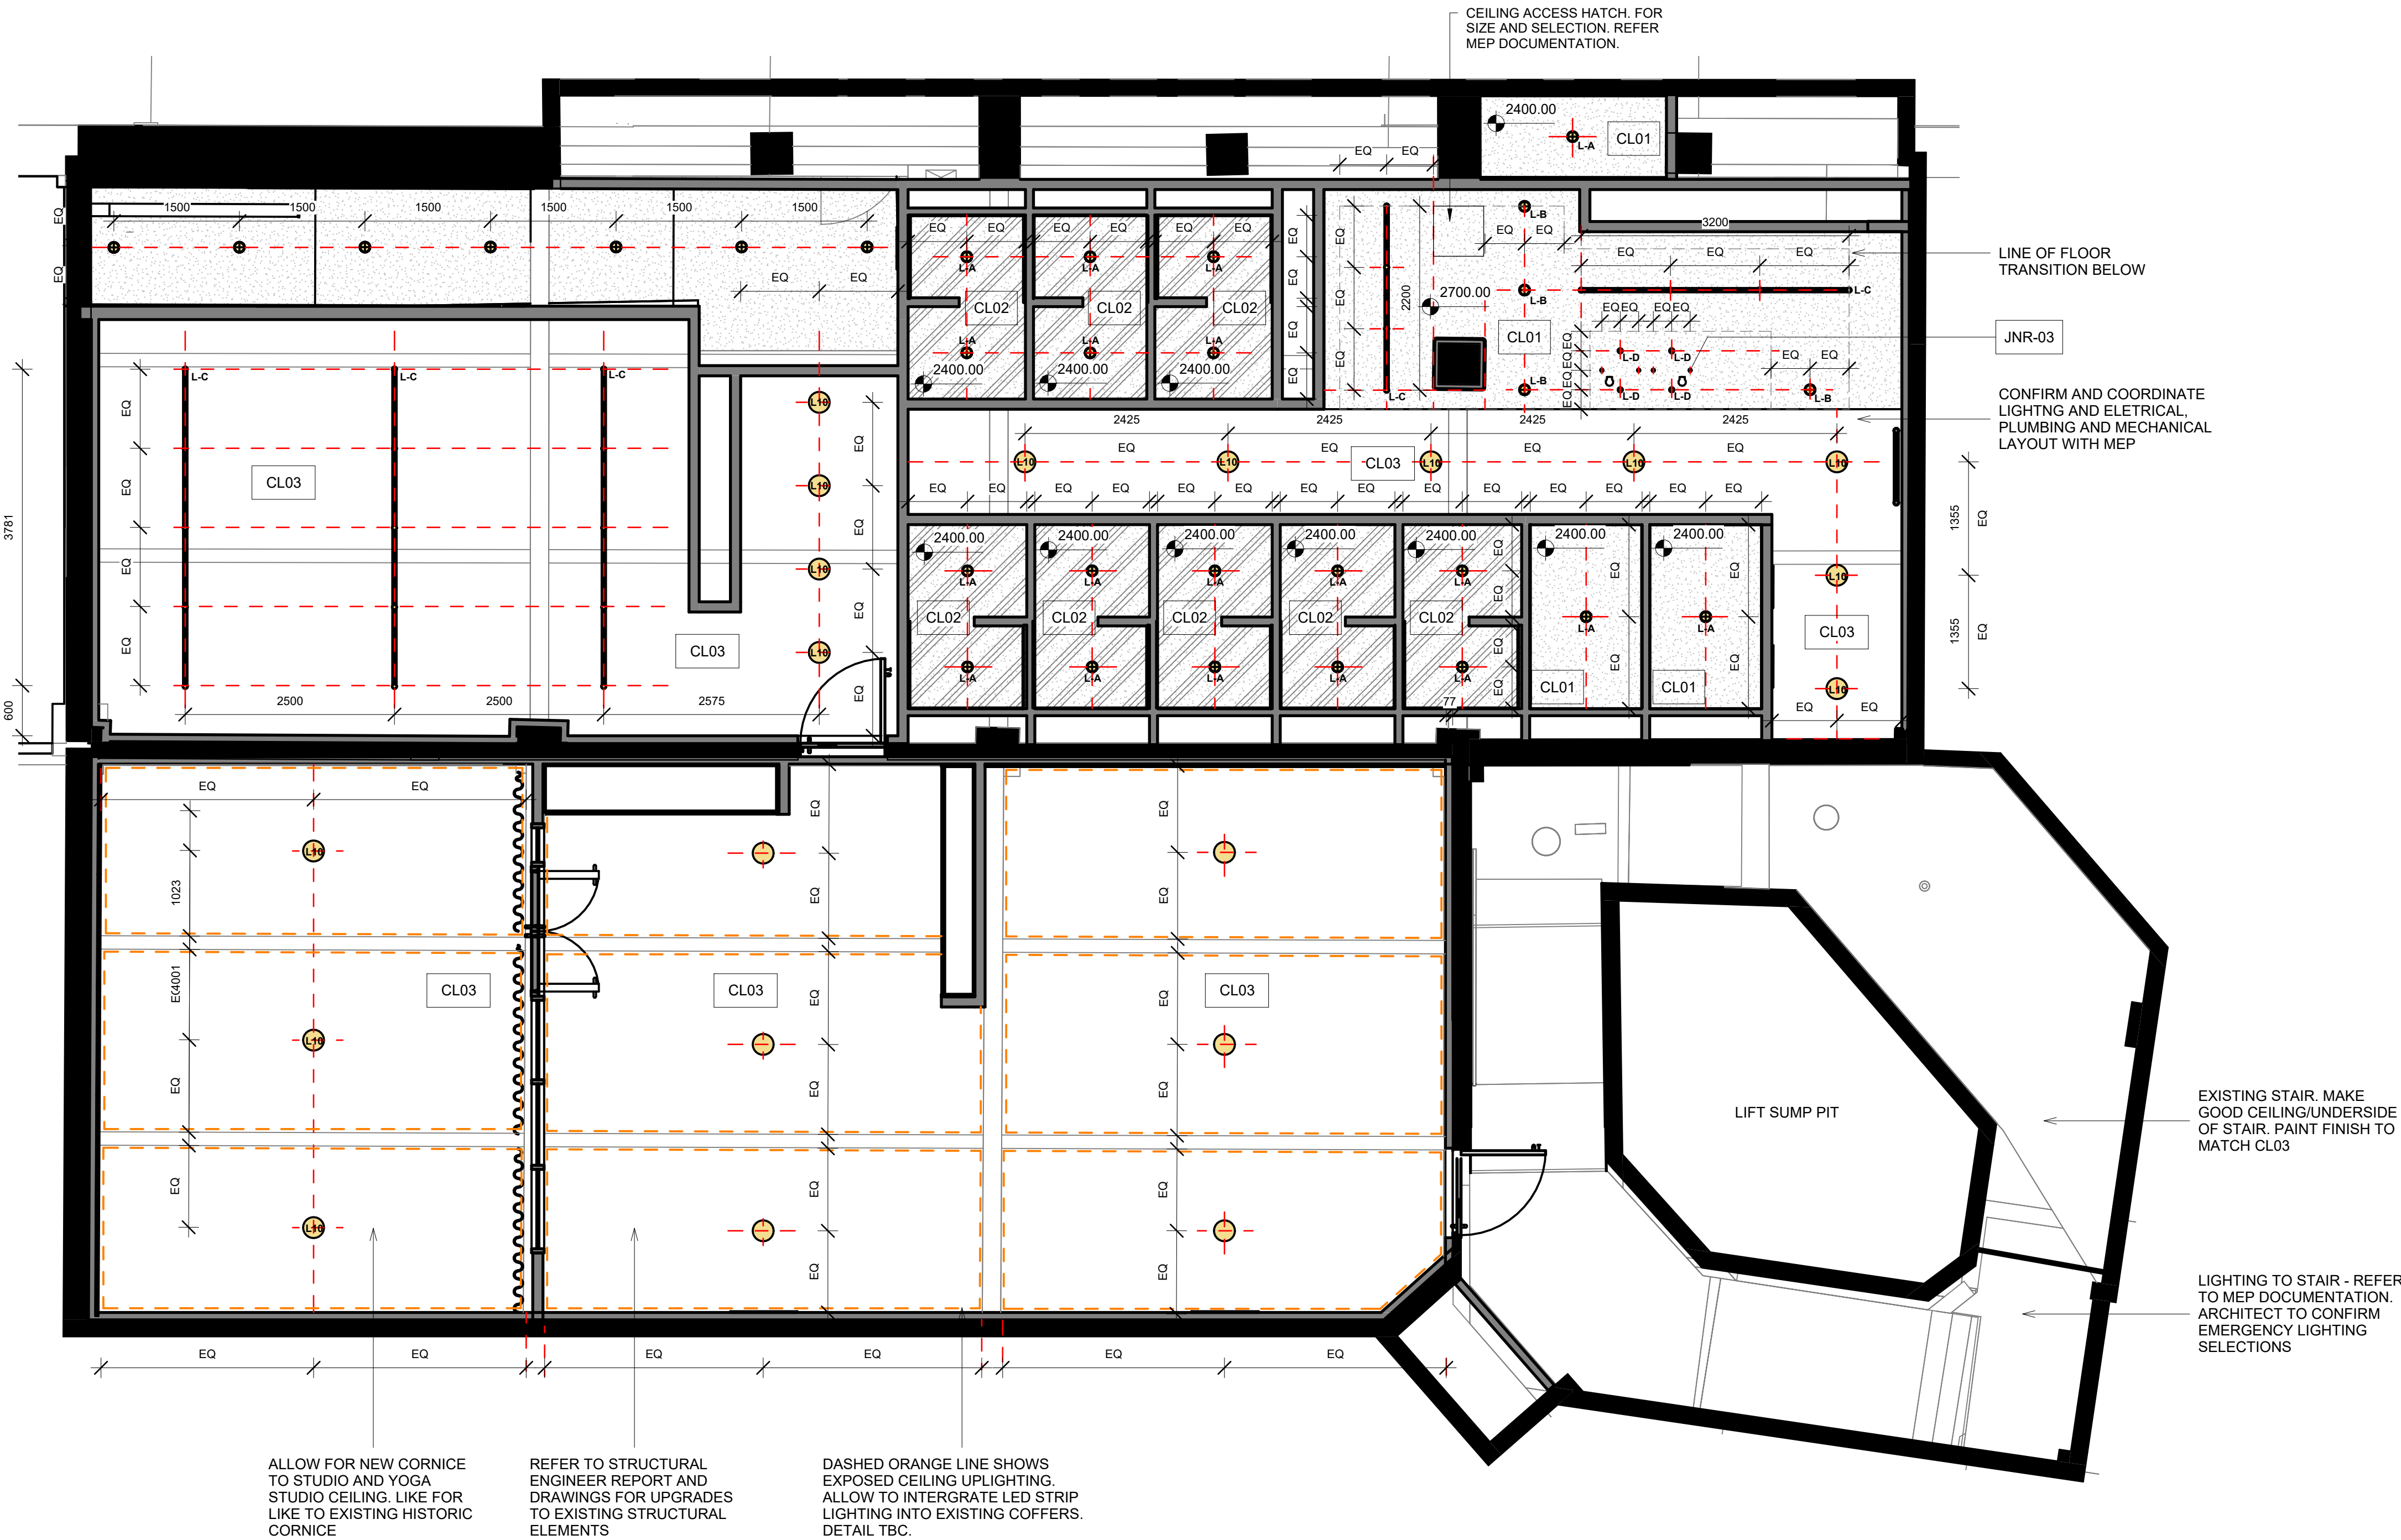

1 PROPOSED RCP - LEVEL B2

1 : 50