


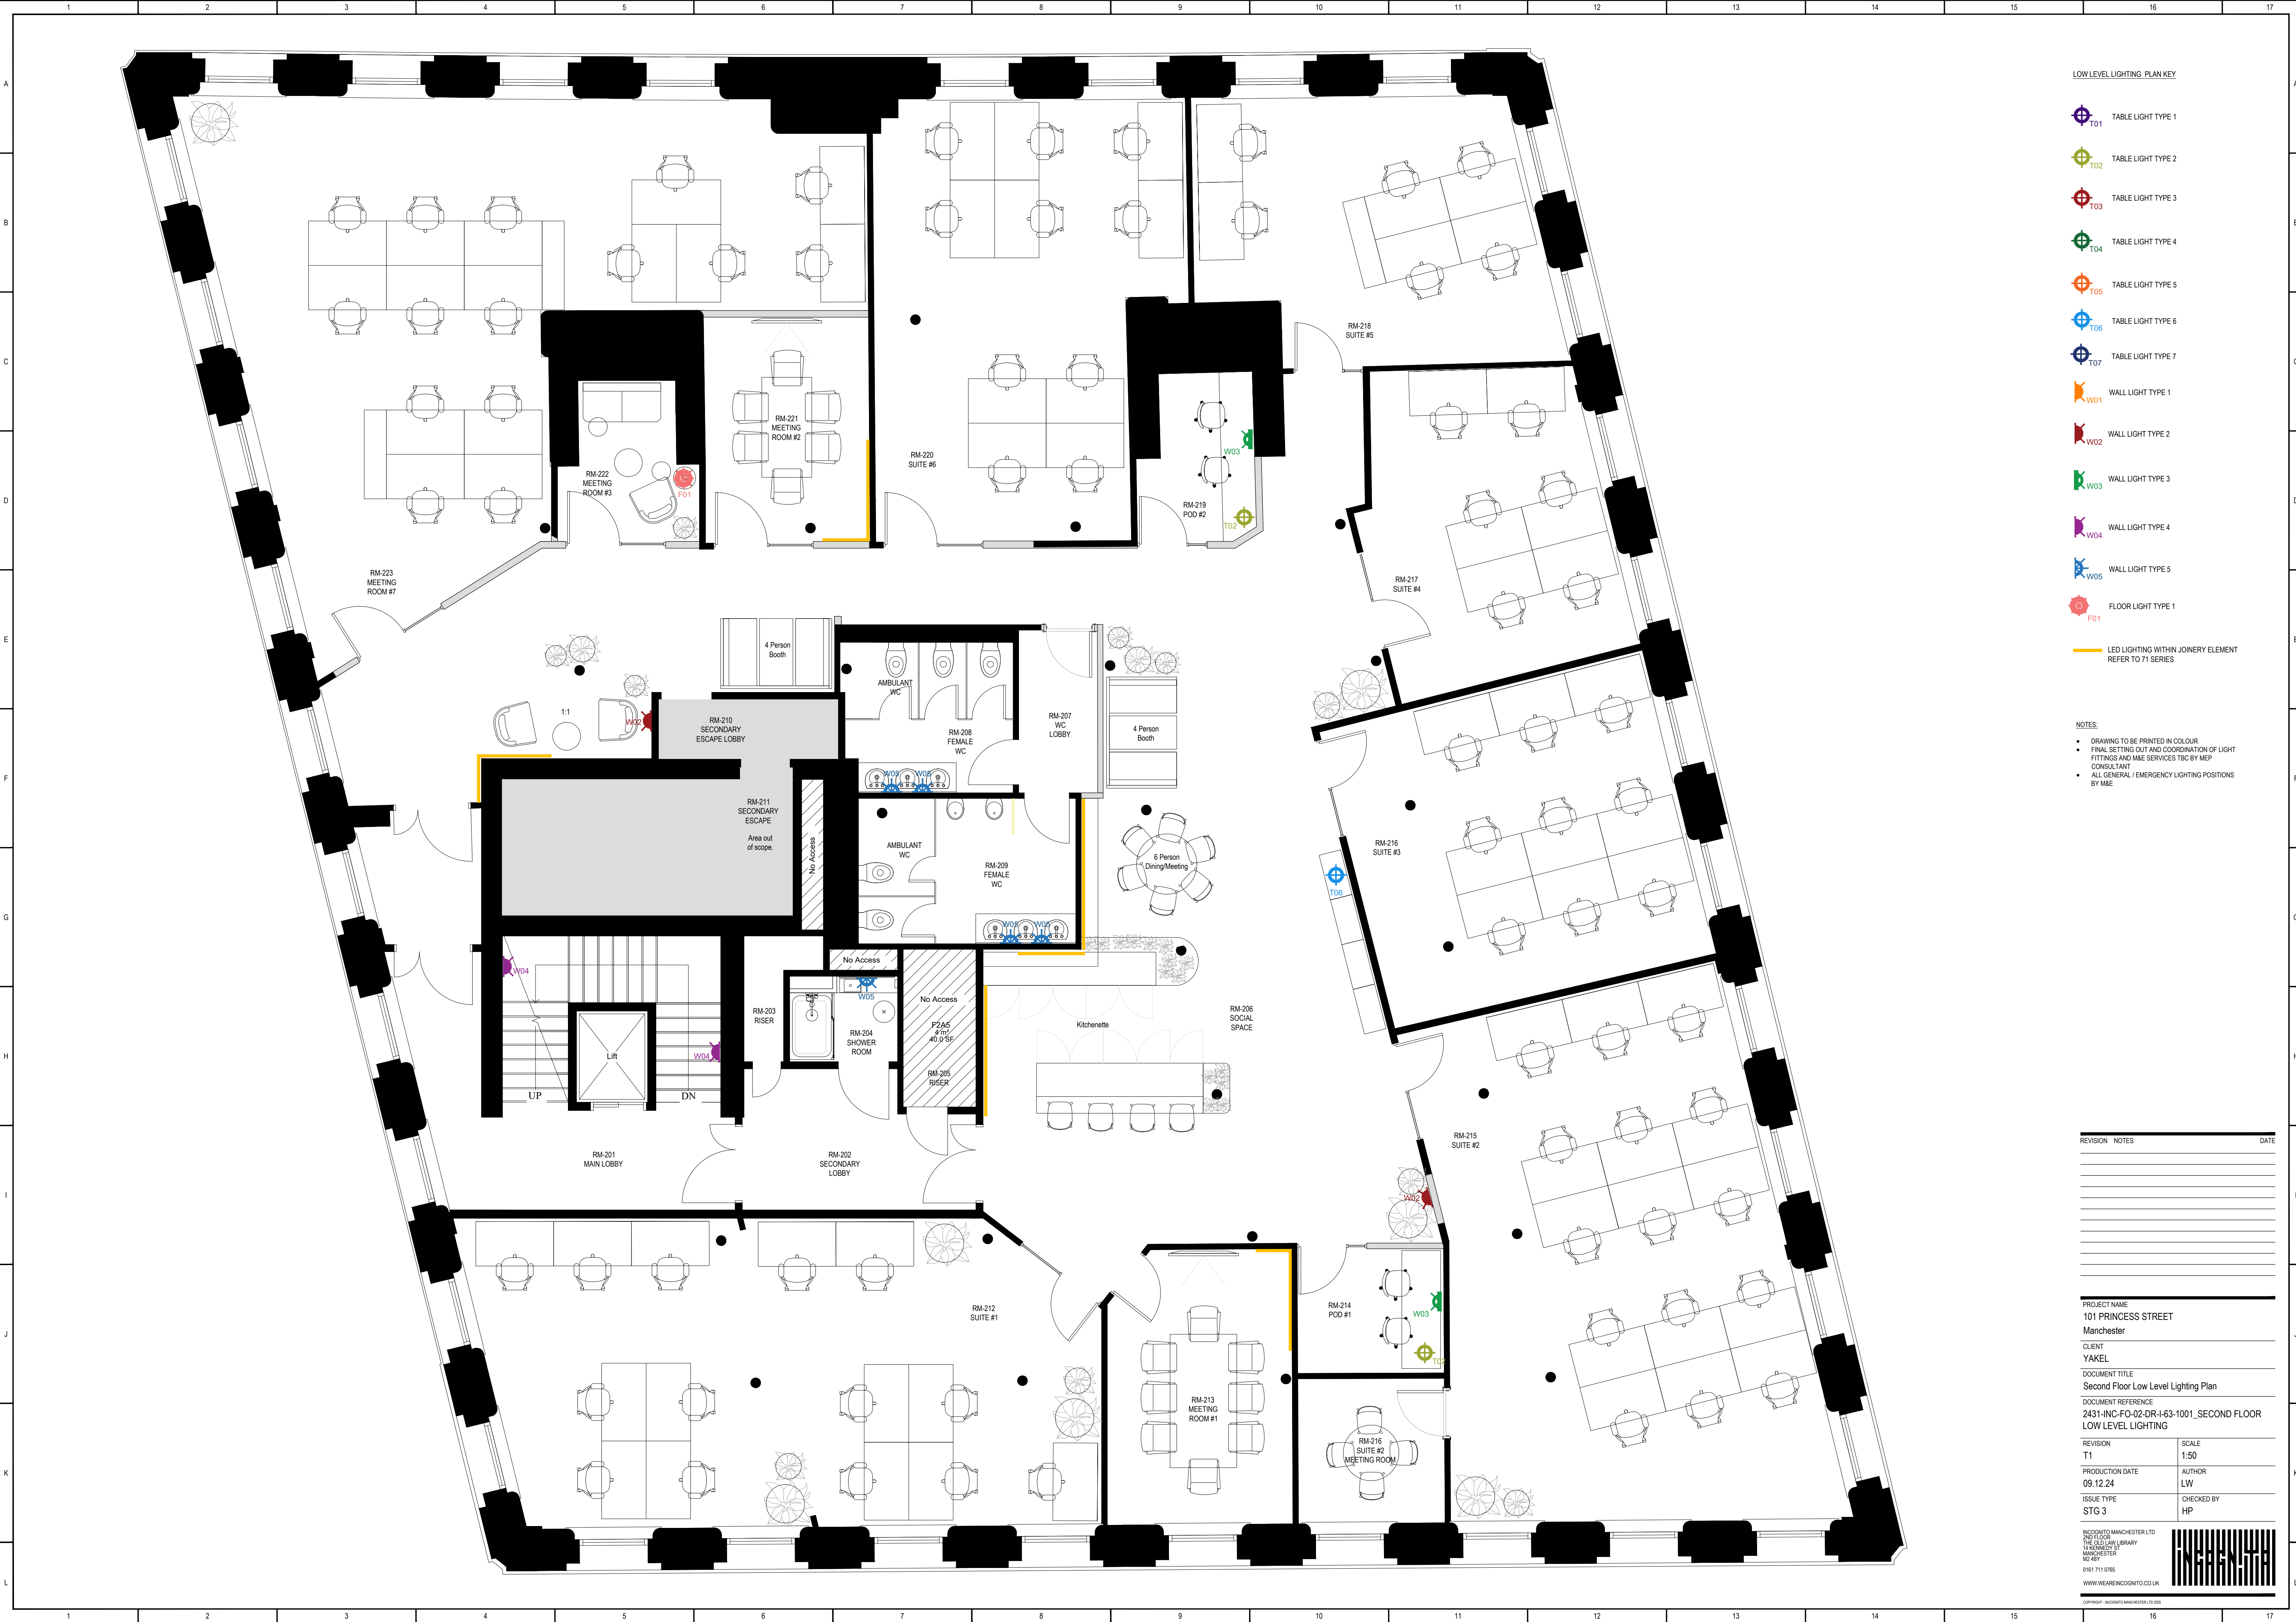

LOW LEVEL LIGHTING PLAN KEY

T01 TABLE LIGHT TYPE 1

T02 TABLE LIGHT TYPE 2

T03 TABLE LIGHT TYPE 3

T04 TABLE LIGHT TYPE 4

T05 TABLE LIGHT TYPE 5

T06 TABLE LIGHT TYPE 6

T07 TABLE LIGHT TYPE 7

W01 WALL LIGHT TYPE 1

W02 WALL LIGHT TYPE 2

W03 WALL LIGHT TYPE 3

W04 WALL LIGHT TYPE 4

W05 WALL LIGHT TYPE 5

F01 FLOOR LIGHT TYPE 1

LED LIGHTING WITHIN JOINERY ELEMENT REFER TO 71 SERIES

NOTES:

- DRAWING TO BE PRINTED IN COLOUR
- FINAL SETTING OUT AND COORDINATION OF LIGHT FITTINGS AND MAE SERVICES TBC BY MEP CONSULTANT
- ALL GENERAL / EMERGENCY LIGHTING POSITIONS BY MAE

REVISION NOTES DATE

PROJECT NAME

101 PRINCESS STREET

Manchester

CLIENT

YAKEL

DOCUMENT TITLE

Second Floor Low Level Lighting Plan

DOCUMENT REFERENCE

2431-INC-FO-02-DR-I-63-1001 SECOND FLOOR

LOW LEVEL LIGHTING

REVISION

T1 SCALE

1:50

PRODUCTION DATE

09.12.24

AUTHOR

LW

ISSUE TYPE

STG 3

CHECKED BY

HP

INC001010 MANCHESTER LTD
2ND FLOOR
THE OLD LAW LIBRARY
14 ROBERTSON ST
MANCHESTER
M2 8BY

0161 711 0765

WWW.WEAREINC001010.CO.UK

COPYRIGHT INC001010 MANCHESTER LTD 2020

