


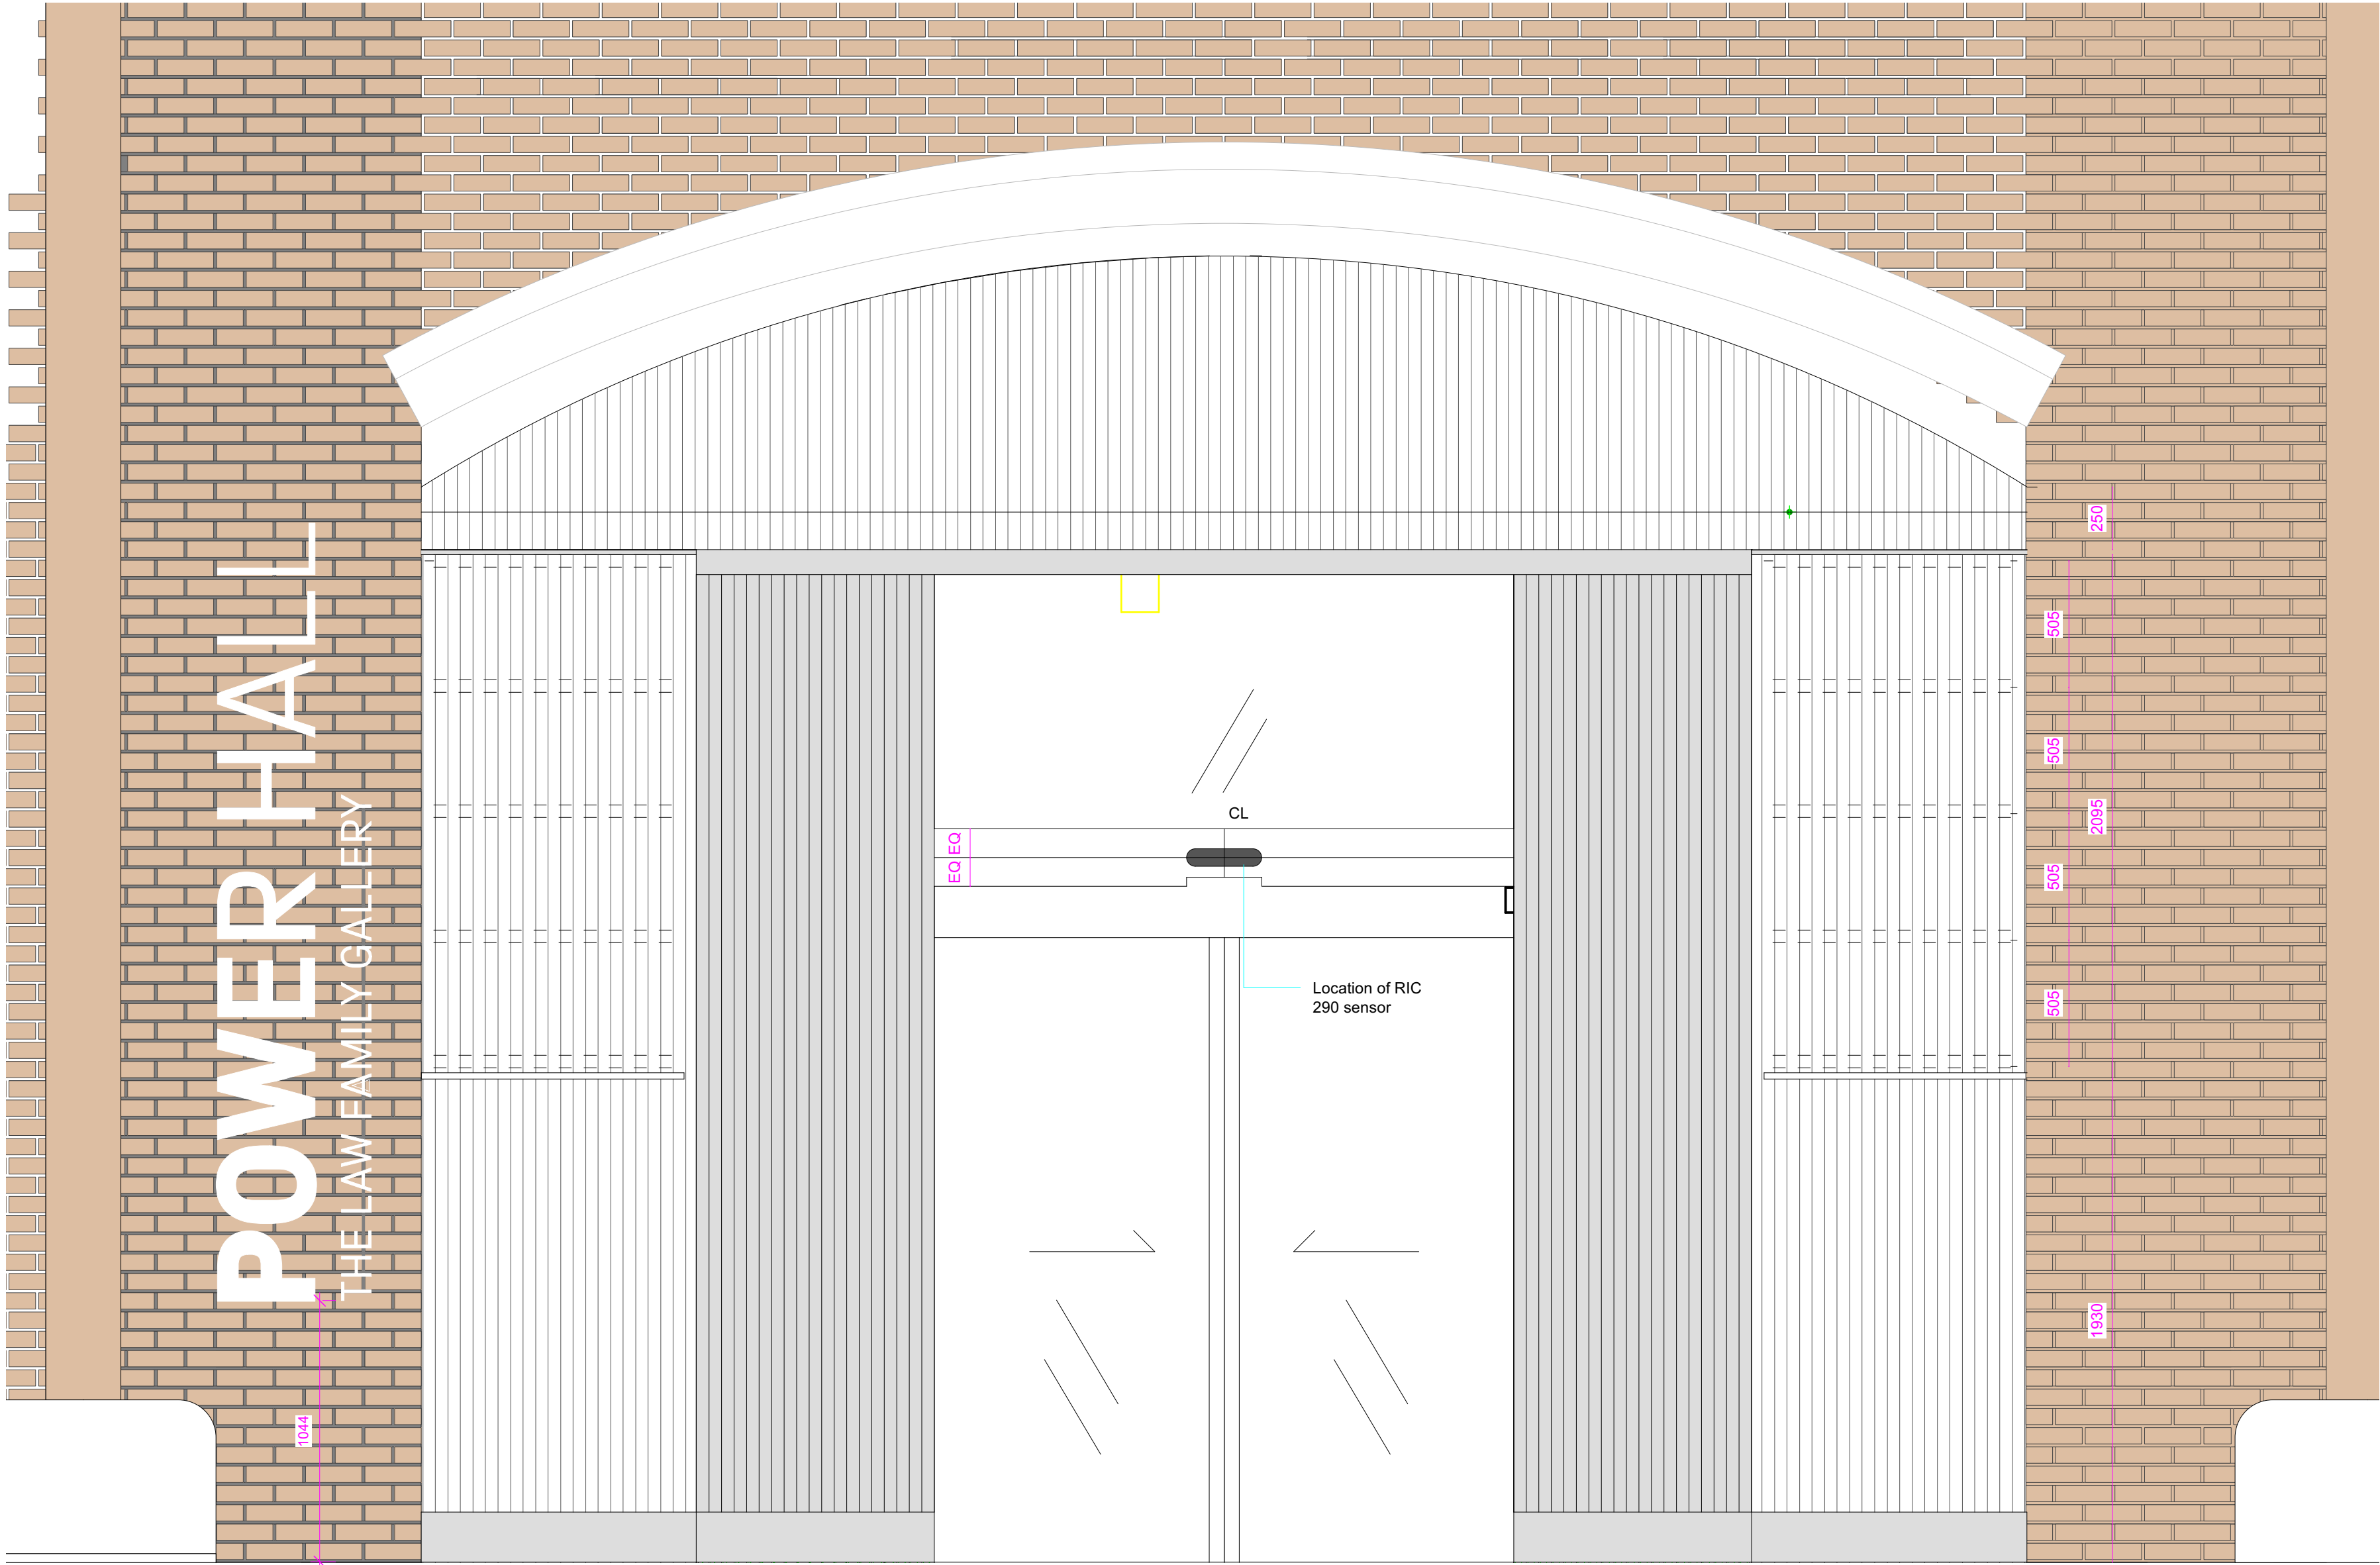

ELEVATION
1:20 @A2

Design Studio

This drawing is for INFORMATION ONLY.
It does not constitute any part of an order, contract or requisition unless and until completed with the order, contract or requisition number concerned.
Do not scale drawings. Dimensions govern.
Dimensions are in millimeters unless stated otherwise.
Contractors must carry out a site survey and verify all site dimensions before commencing work and notify the Designer of any discrepancies in writing.
This drawing remains the property of the Designer and should not to be reproduced without written consent.
All materials to be CLASS 1 Fire rated unless otherwise stated by the client.

Revisions

PROJECT
POWER HALL WAYFINDING

DRAWING TITLE
ARRIVAL SIGN
LARGE AND SMALL LETTERING
ELEVATION
Option 2

SCALE	DRAWN BY AES
DATE	REVISION -
JOB NO. 24031 ESM	DRAWING NO. 25010-WAY-003