


DO NOT SCALE
Work to annotated dimensions only. Read drawings in conjunction with relevant specification, Structural Engineers' and Services Engineers' drawings. Confirm all dimensions before commencement of any work on site or fabrication.

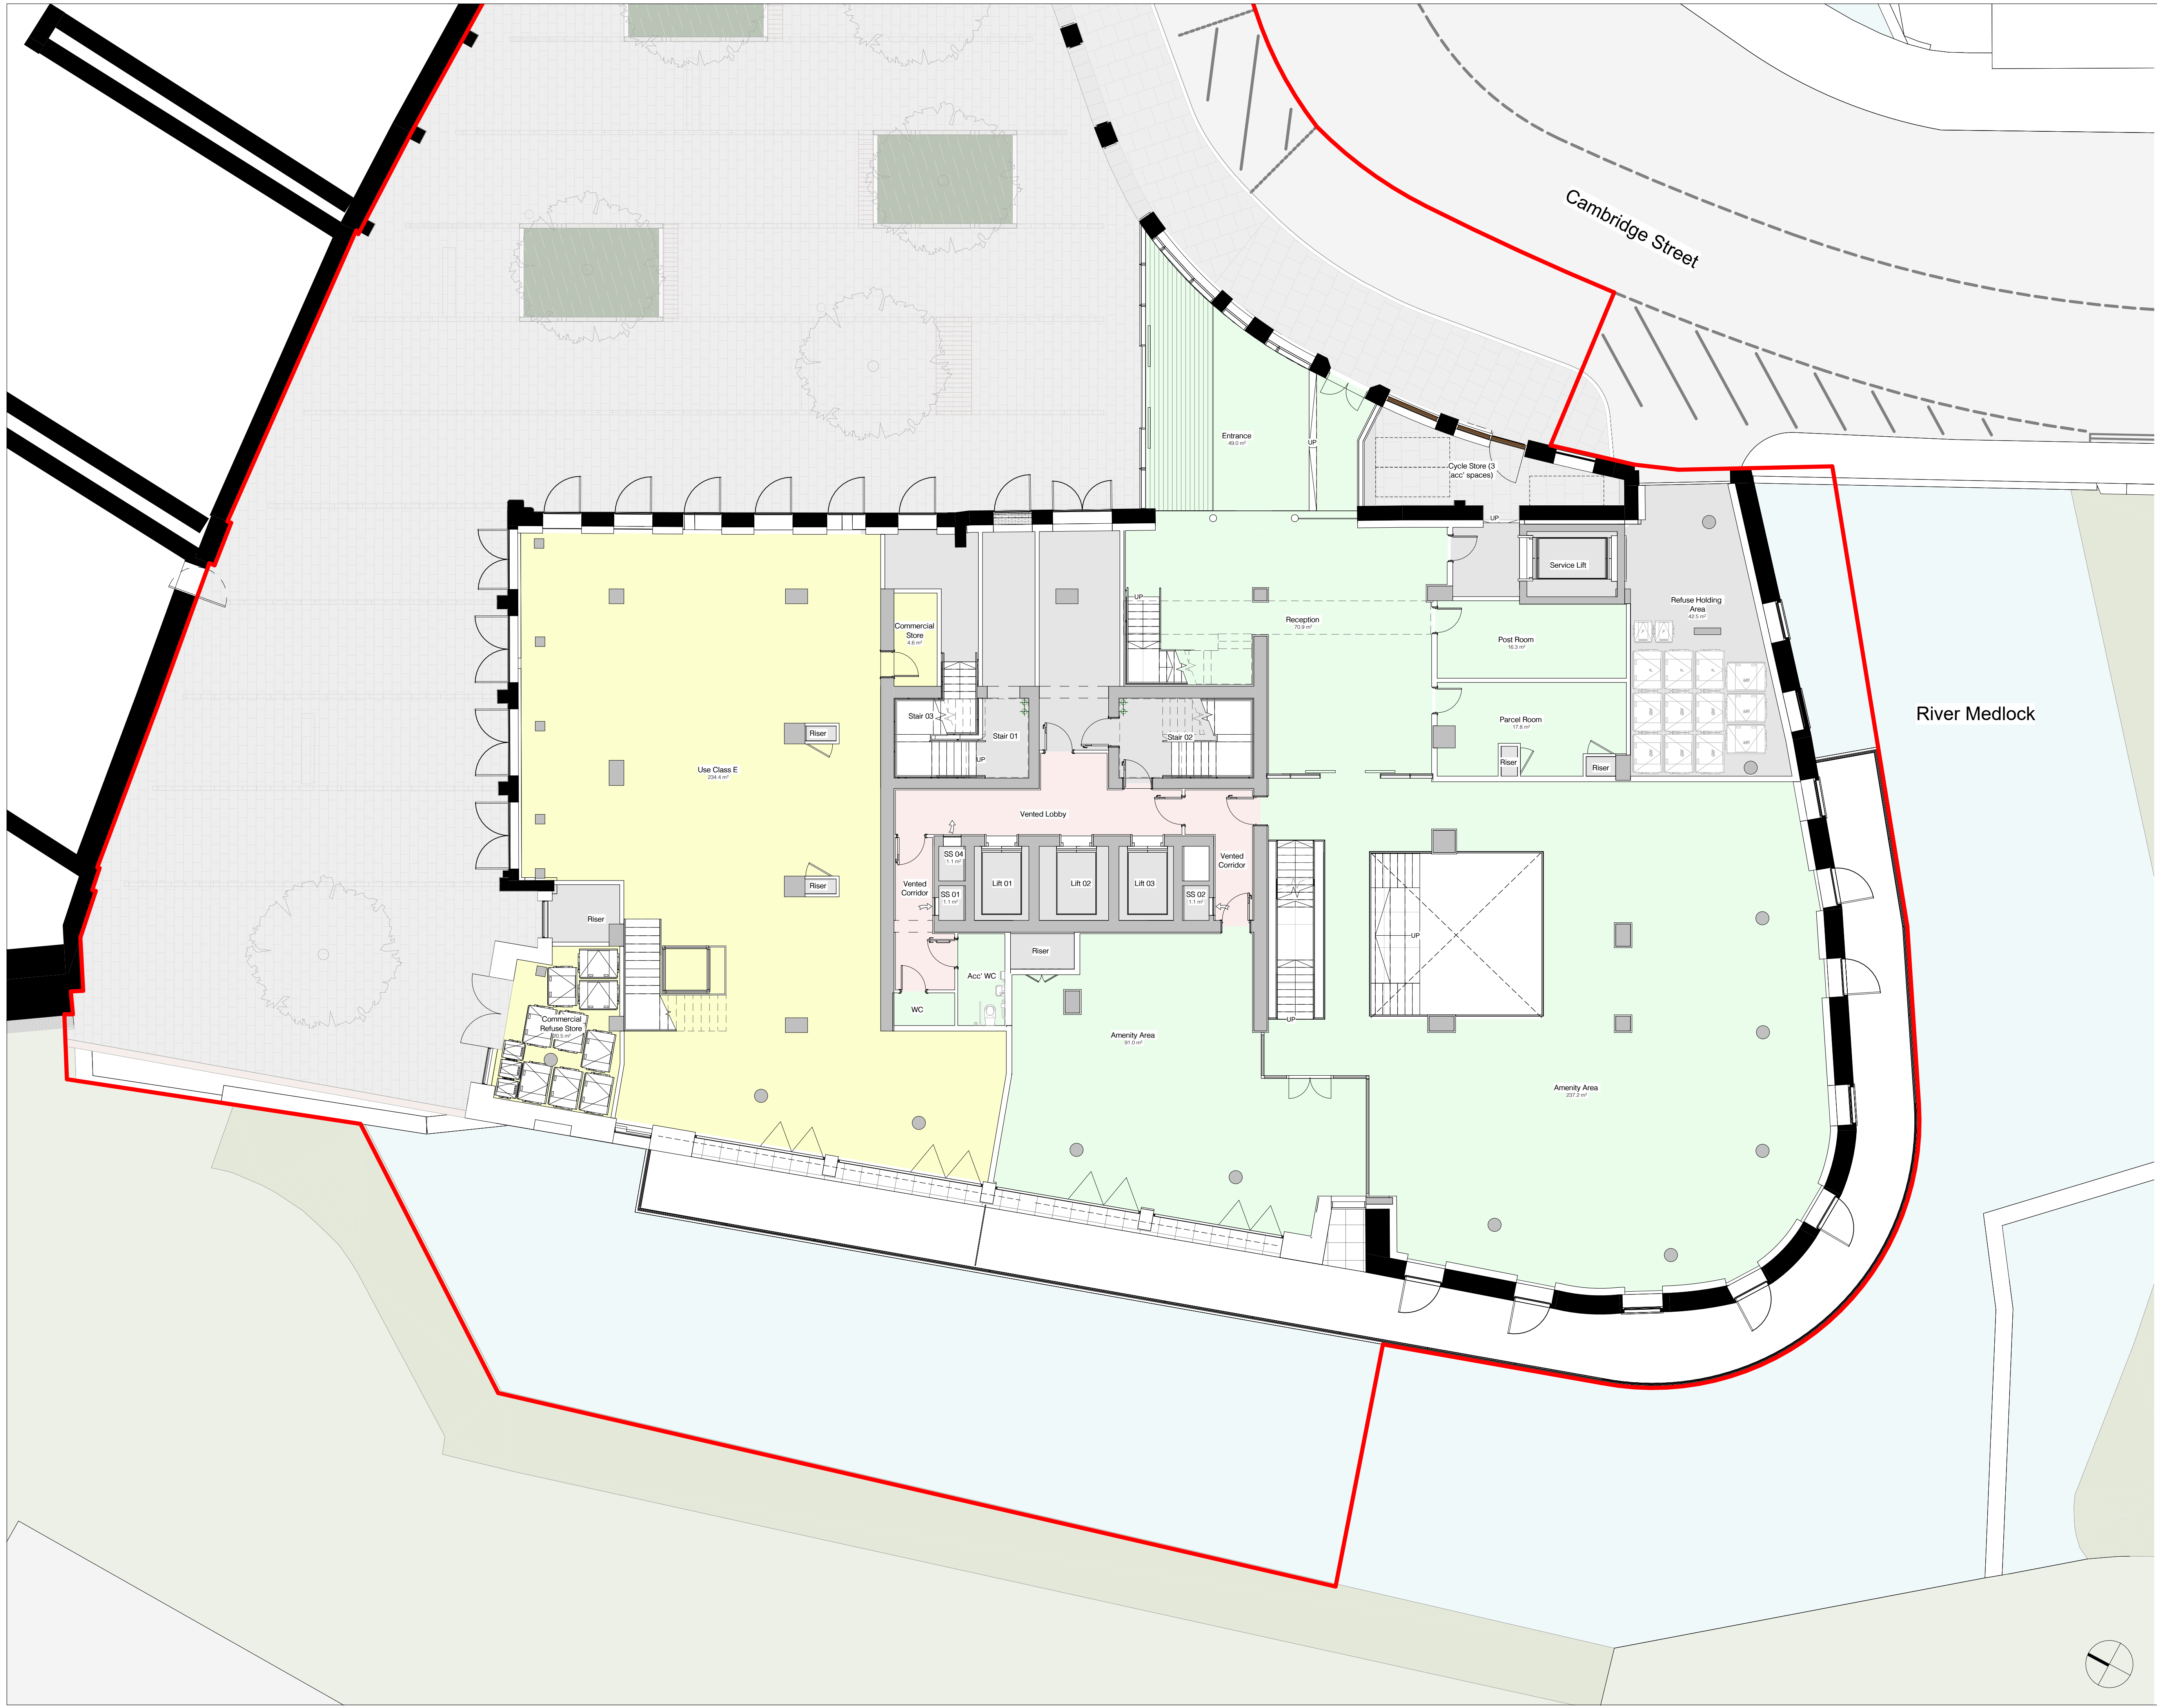

P6 Refuse provision updated following comments from 04.03.2025
Tetra Tech
P5 Planning Issue 26.02.2025
P4 Issued for information 12.02.2025
P3 Layout updated following changes to BS9991 09.01.2025
P2 Use class of ground floor unit updated. 21.11.2024
P1 First Issue 15.11.2024
Rev: Details: Date:

client:
Manner

project:
The Hotspur Press
job number:
0655
status:
Stage 03

title:
Proposed Level 00

scale: drawn by:
1 : 100 HOD
@ A1

drawing number:
0655-HOD-THP-00-DR-A-(-)-000

current revision date: revision:
04.03.2025 P6

SGI Studios
1 Kelsie Place
Manchester M15 4LE
t: +44(0)161 832 9842
e: info@hodderandpartners.com
w: www.hodderandpartners.com

hodder+partners