


DWG STATUS:	
-------------	--

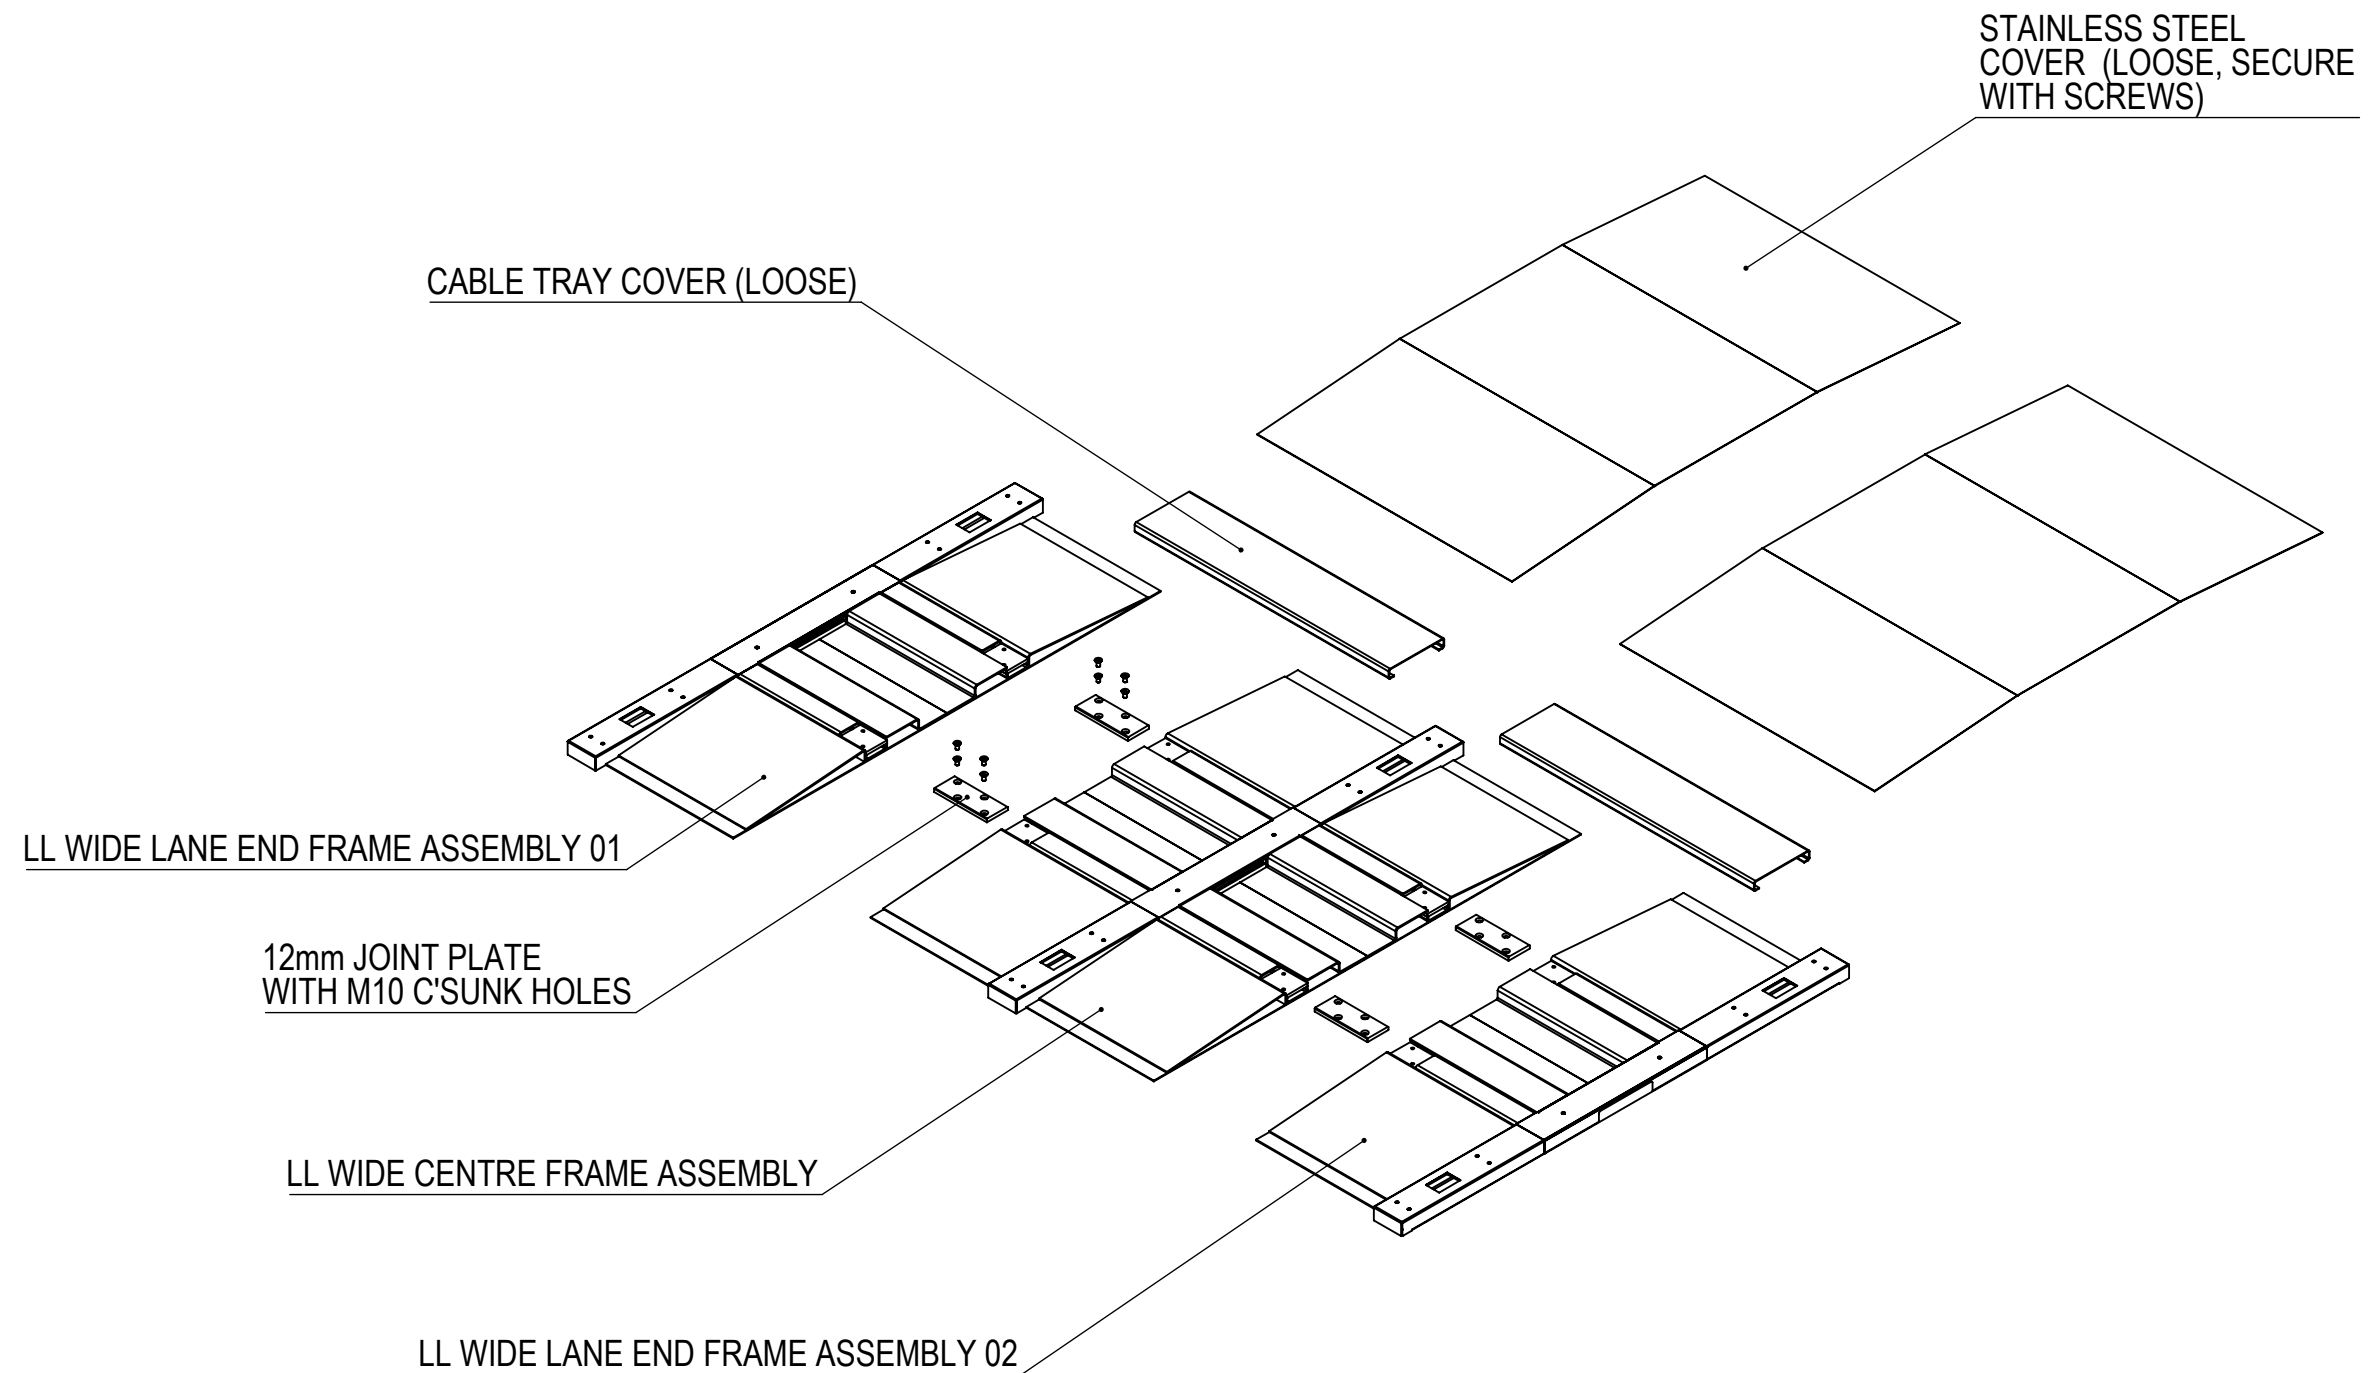

Notes:

- 1:
- 2:
- 3:

REVISION:
Rev Notes:



J&K Sheet Metal Ltd.
23/24 Joseph Wilson Ind Est
Whitstable, Kent. CT5 3PS
TEL 01822 7074763

TOLERANCE U.O.S: +/- 0.25mm. +/- 0.5°	FINISH:
REMOVE ALL BURRS AND SHARP EDGES	MATERIAL:
DO NOT SCALE - IF IN DOUBT ASK!	WEIGHT(G):
	DATE: 08/03/2016
	CREATED BY: G Dabson
ALL DIMENSIONS IN MM	CHECKED BY:

FINISH:	
MATERIAL:	
WEIGHT(G):	
DATE: 08/03/2016	
CREATED BY: G Dabson	
CHECKED BY:	

Client: Boon Edam	PROJECT: BRISTOL CITY HALL
TITLE: WIDE LANE SECTION	
DWG NO: LL MBP A 004	1:20 SHEET 1 OF 4 A3





PROJECT: BRISTOL CITY HALL	
SECTION	
004	1:20
	SHEET 1 OF 4 A3

TITLE:	WIDE LANE SECTION
--------	-------------------

DWG NO: LL MBP A 004	1:20
	SHEET 1 OF 4 A2





20

HEET 1 OF 4 A3

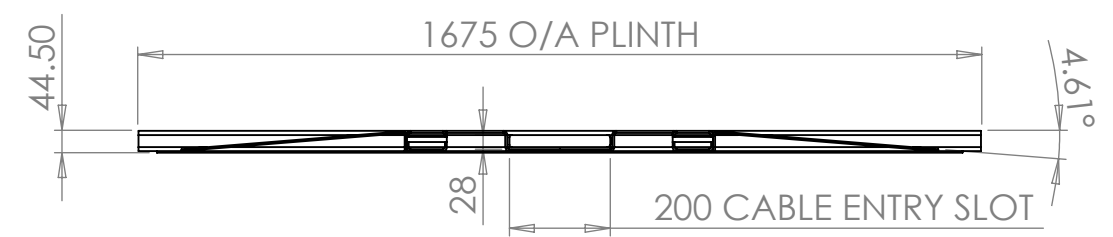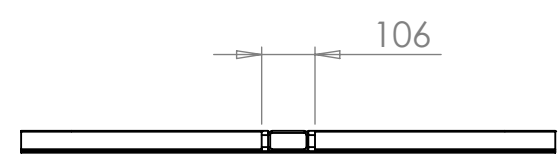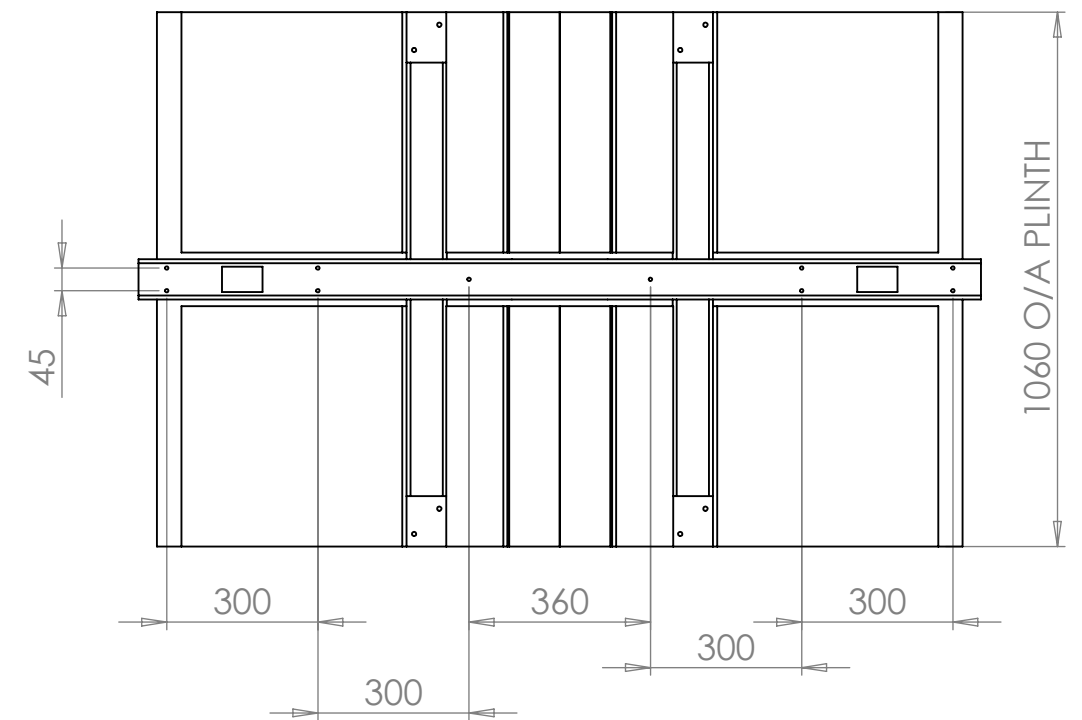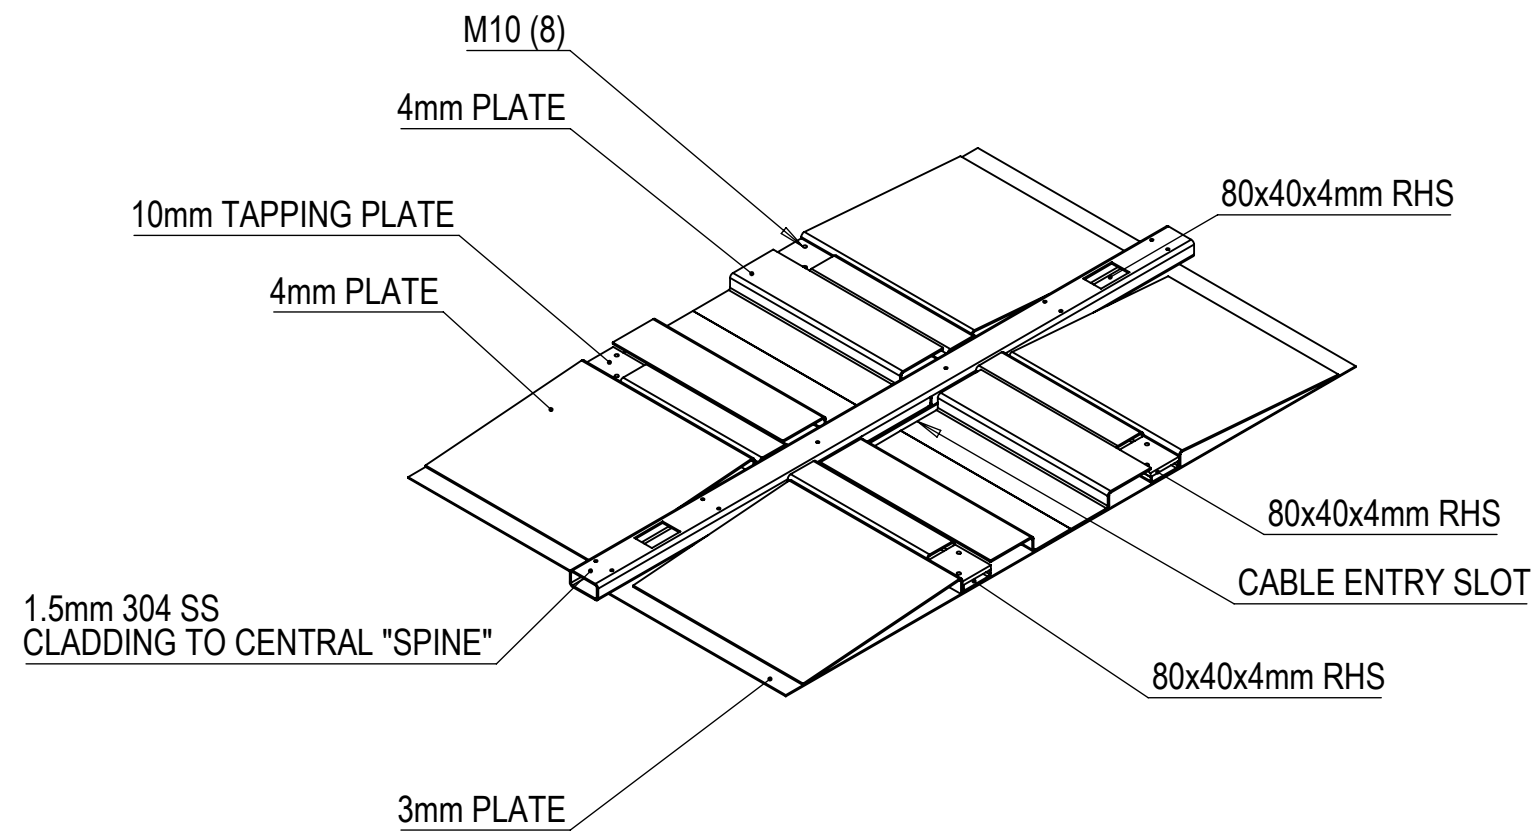

WEIGHT PER ASSEMBLY SECTION - 110 KGS

Notes:	J&K SM  J&K Sheet Metal Ltd. 23/24 Joseph Wilson Ind Est Whitstable, Kent. CT5 3PS TEL: 01227 2024763	TOLERANCE U.O.S: +/- 0.25mm. +/- 0.5°	FINISH:	CLIENT: Boon Edam		PROJECT:LL BP	
		REMOVE ALL BURRS AND SHARP EDGES	MATERIAL:				
				DO NOT SCALE - IF IN DOUBT ASK!	WEIGHT(G):	TITLE: 1060 WIDE LANE SECTION	
			DATE: 08/03/2016 CREATED BY: G Dabson				
PROPRIETARY AND CONFIDENTIAL: THE INFORMATION CONTAINED IN THIS DRAWING IS THE SOLE PROPERTY OF J&K SHEETMETAL LTD. ©2015 ANY REPRODUCTION IN PART OR AS A WHOLE WITHOUT THE WRITTEN PERMISSION OF J&K SHEETMETAL LTD. IS STRICTLY PROHIBITED	REVISION: FILE/ LOCATION: L:\Solidworks\Lifeline\BEL LL BASE PLINTH\LL MODULAR BP		ALL DIMENSIONS IN MM	CHECKED BY:	DWG NO: LL MBP A 003		SCALE: SHEET 2 OF 4 A3

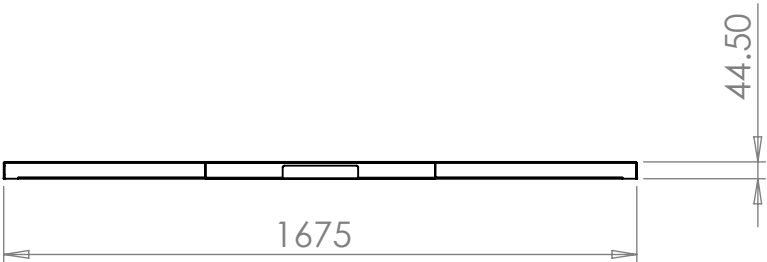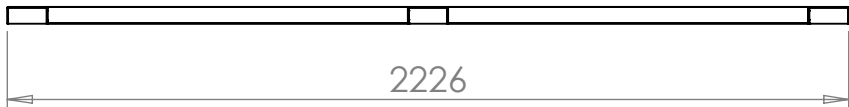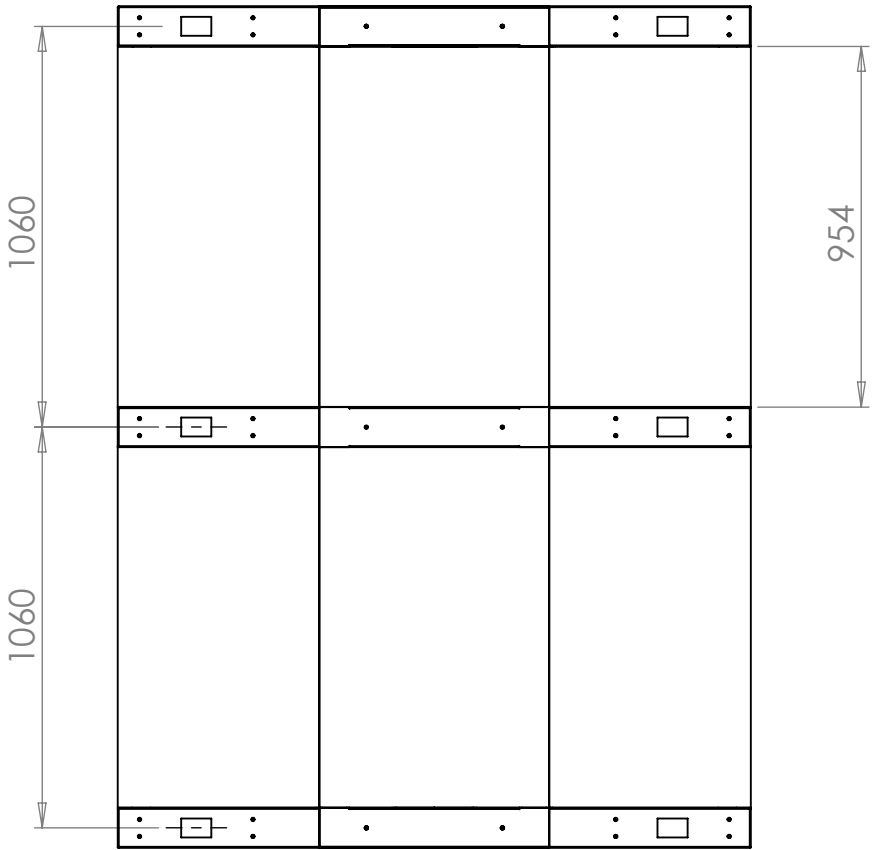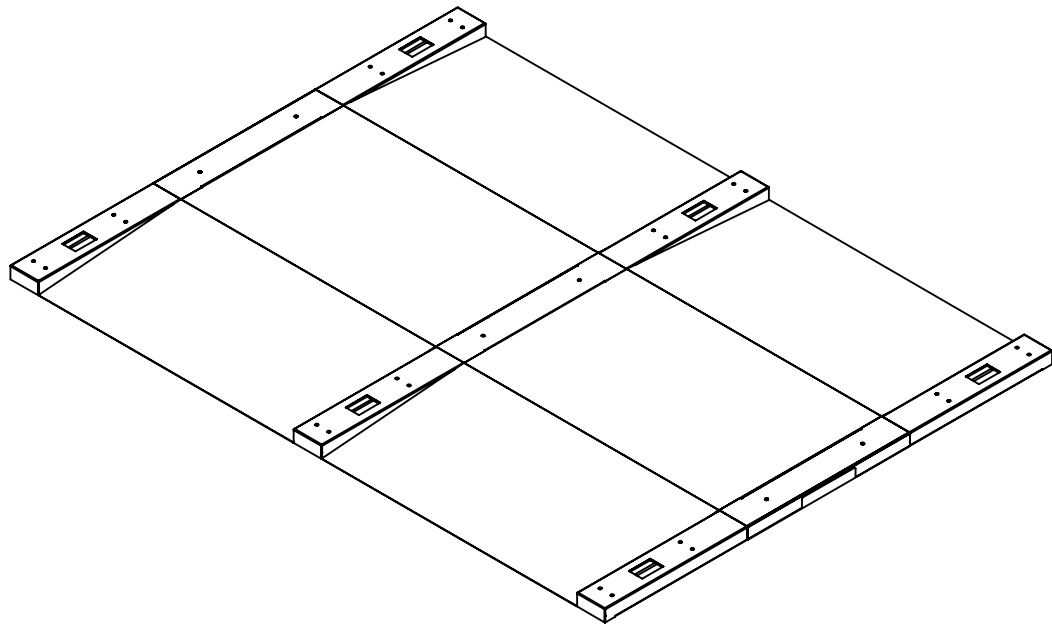

Notes:

- 1:
- 2:
- 3:

REVISION:
Rev Notes:



J&K Sheet Metal Ltd.
23/24 Joseph Wilson Ind Est
Whitstable, Kent. CT5 3PS
TEL: 01227 024763

FILE/ LOCATION:
L:\Solidworks\Lifeline\BEL LL BASE PLINTH\LL MODULAR BP

TOLERANCE U.O.S:
+/- 0.25mm. +/- 0.5°
REMOVE ALL BURRS
AND SHARP EDGES
DO NOT SCALE - IF
IN DOUBT ASK!
ALL DIMENSIONS IN MM

FINISH:
MATERIAL:
WEIGHT(G):
DATE: 08/03/2016
CREATED BY: G Dabson
CHECKED BY:

Client:
Boon Edam


PROJECT:
BRISTOL CITY HALL

TITLE: WIDE LANE SECTION


DWG NO: LL MBP A 004

1:20
SHEET 3 OF 4 A3

PROPRIETARY AND CONFIDENTIAL: THE INFORMATION CONTAINED IN THIS DRAWING IS THE SOLE PROPERTY OF J&K SHEETMETAL LTD. ©2015
ANY REPRODUCTION IN PART OR AS A WHOLE WITHOUT THE WRITTEN PERMISSION OF J&K SHEETMETAL LTD. IS STRICTLY PROHIBITED

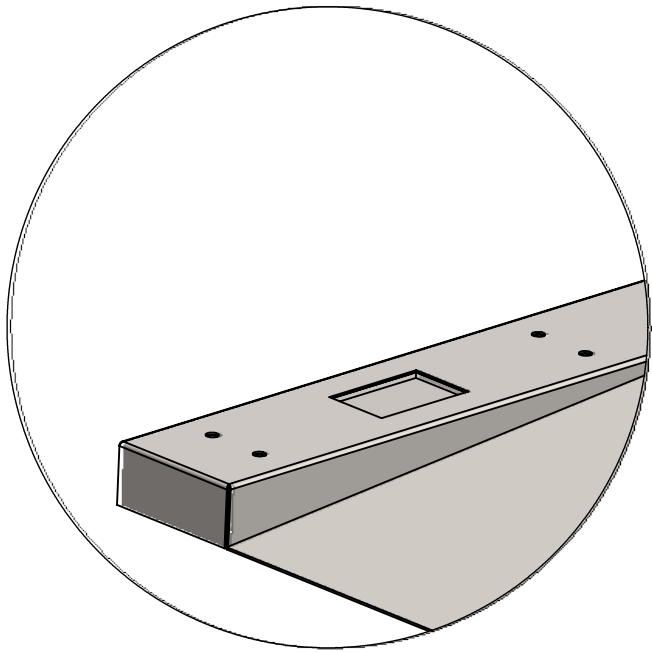

DETAIL A
LIFELINE UNIT SHOULD ALIGN WITH
END OF BASE PLINTH ASSEMBLY
SCALE 1 : 5

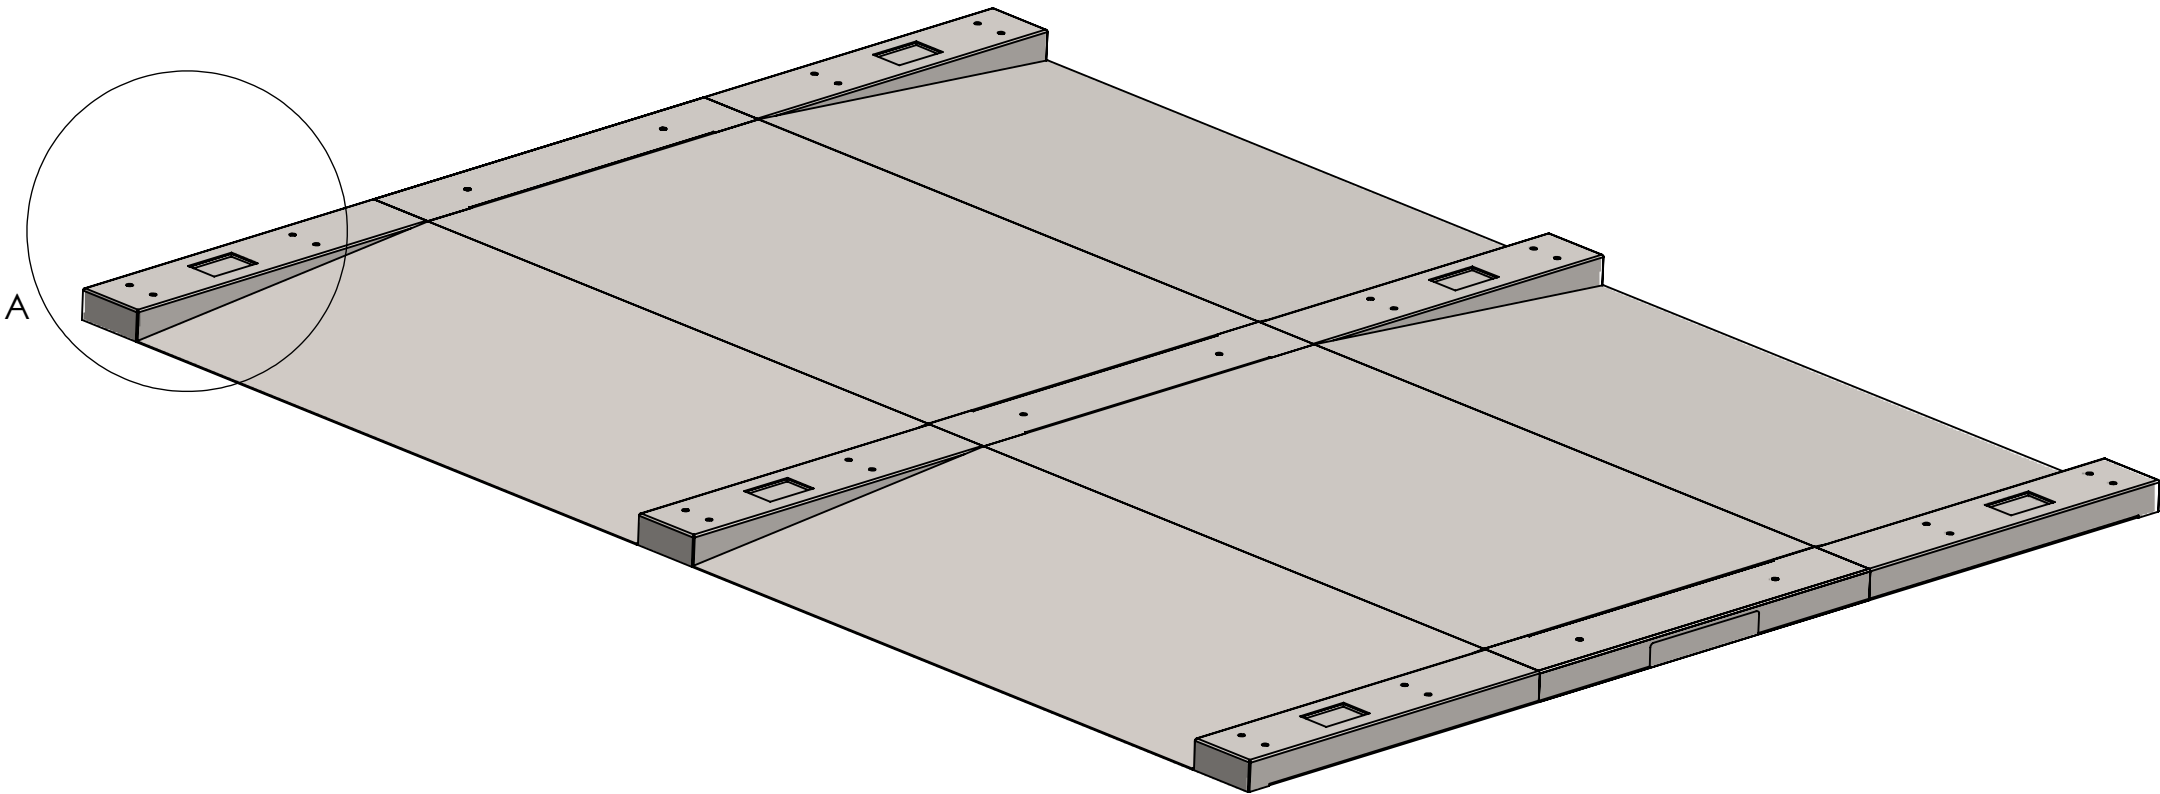

Notes:

- 1:
- 2:
- 3:

REVISION:
Rev Notes:



J&K Sheet Metal Ltd.
23/24 Joseph Wilson Ind Est
Whitstable, Kent. CT5 3PS
TEL: 01227 0274763

FILE/ LOCATION:
L:\Solidworks\Lifeline\BEL LL BASE PLINTH\LL MODULAR BP

TOLERANCE U.O.S:
+/- 0.25mm. +/- 0.5°
REMOVE ALL BURRS
AND SHARP EDGES
DO NOT SCALE - IF
IN DOUBT ASK!
ALL DIMENSIONS IN MM

FINISH:
MATERIAL:
WEIGHT(G):
DATE: 08/03/2016
CREATED BY: G Dabson
CHECKED BY:

Client:
Boon Edam
PROJECT:
BRISTOL CITY HALL
TITLE:
WIDE LANE SECTION
DWG NO: **LL MBP A 004**