


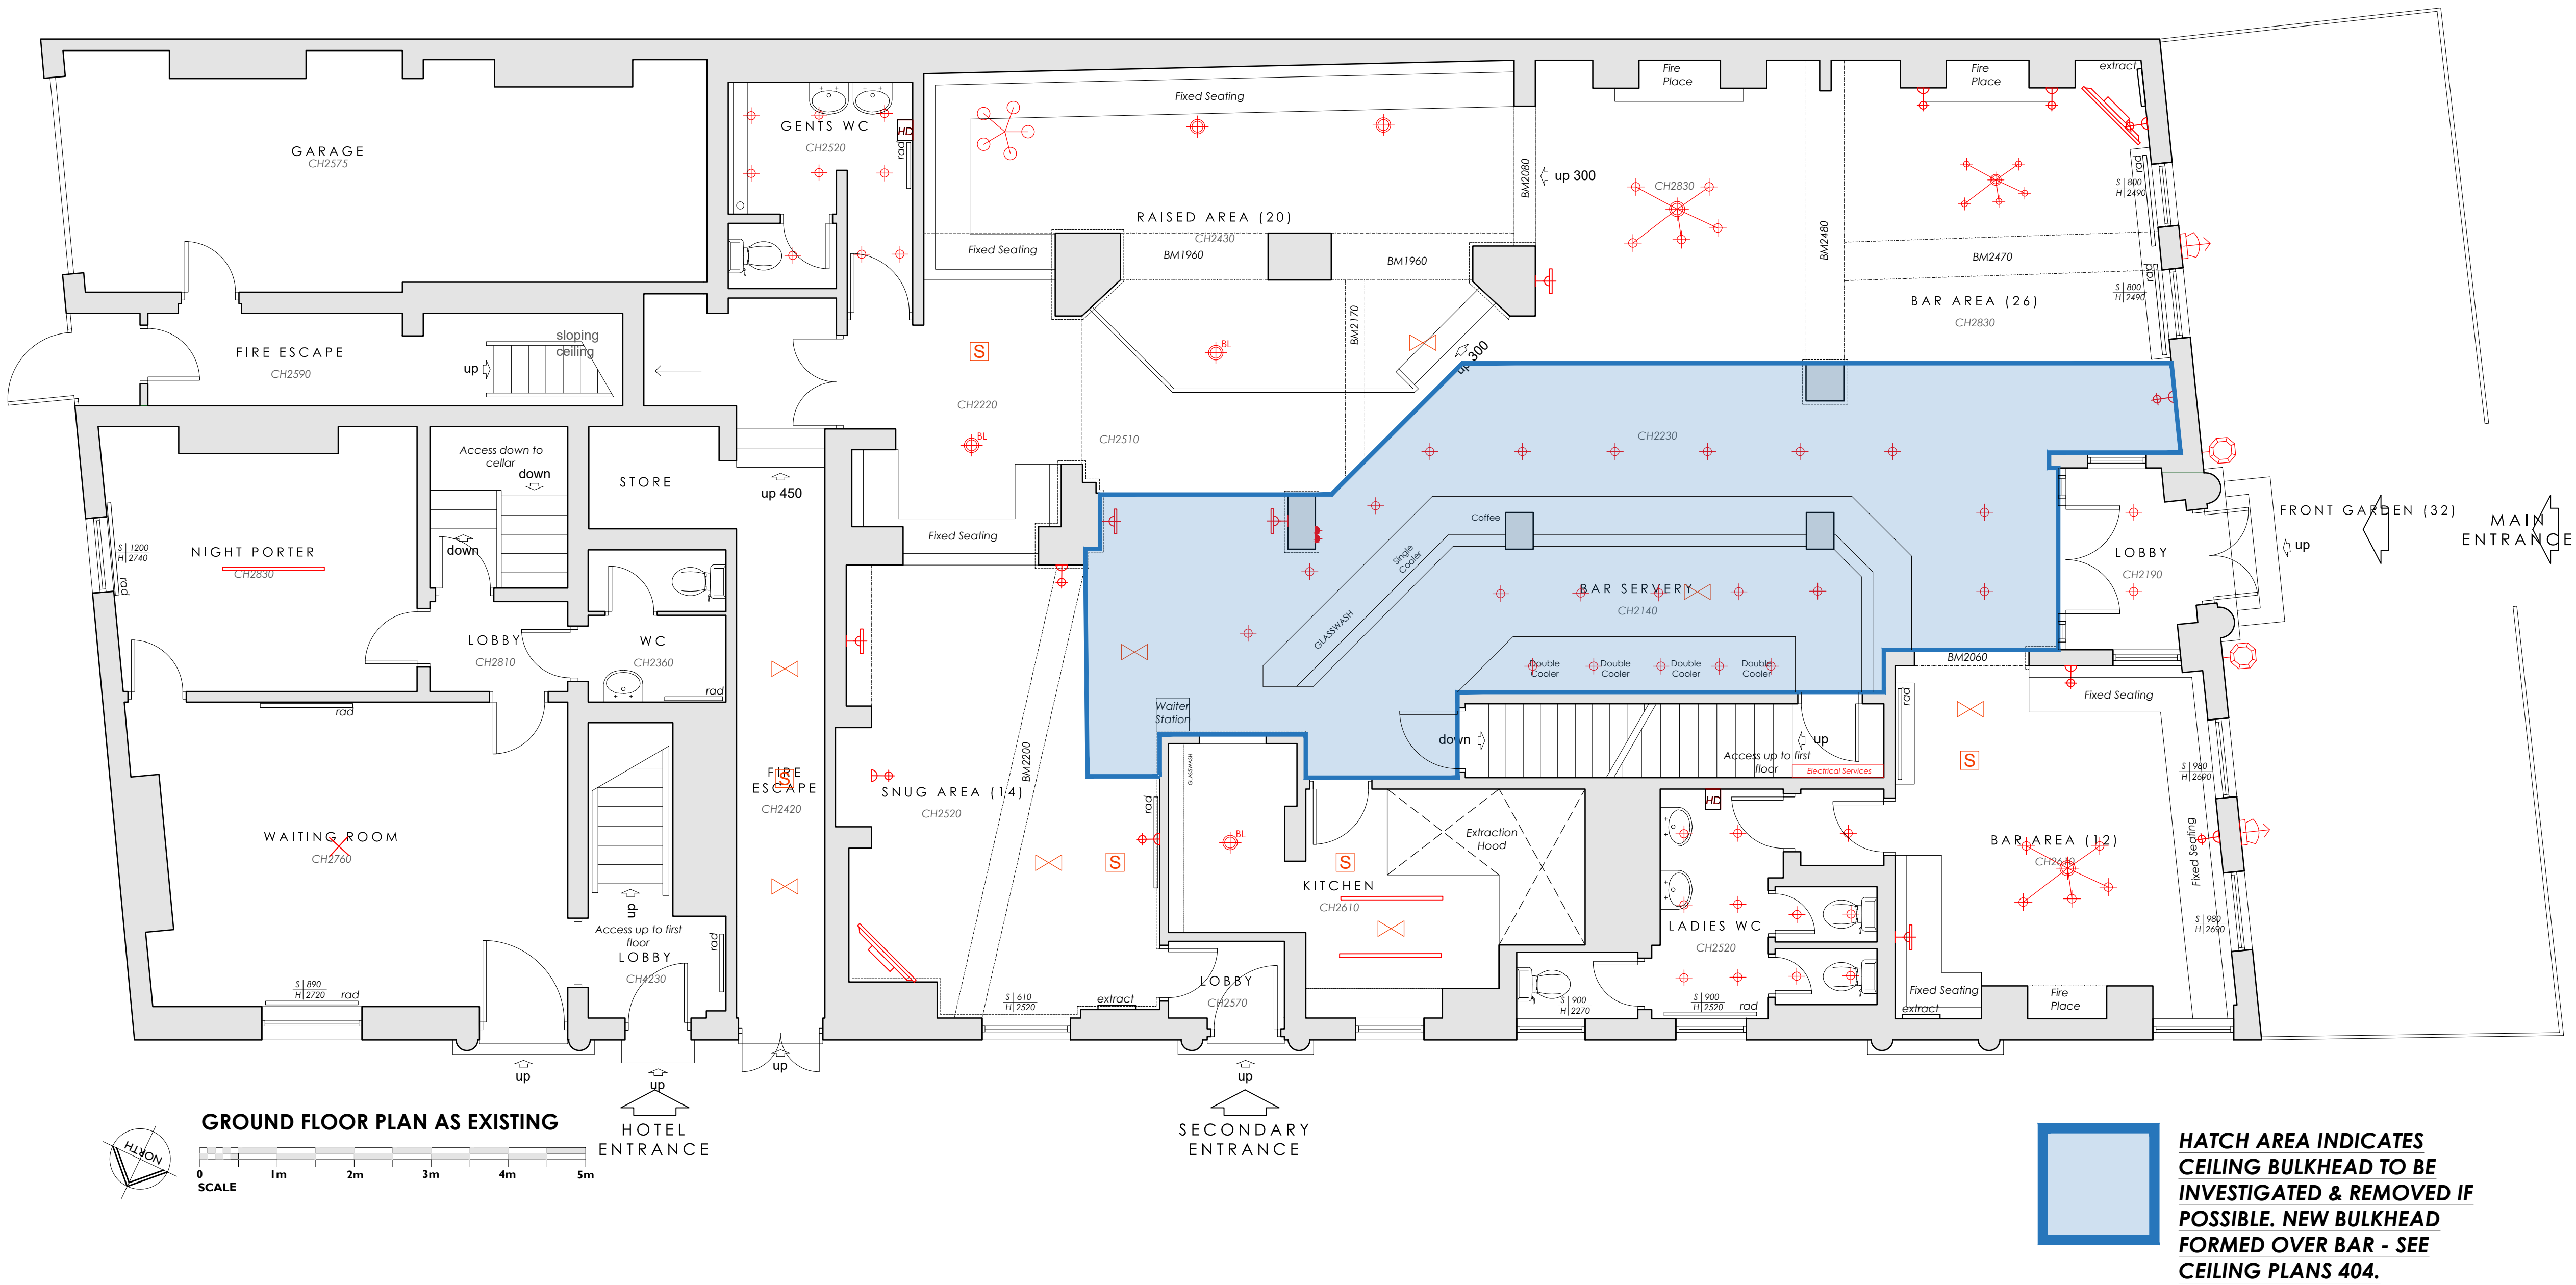

Rev	Description	By	Date
-	-	-	-

INVENTIVE DESIGN ASSOCIATES
ARCHITECTURE & INTERIOR DESIGN

57 Station Road, Cheadle Hulme
Stockport, Greater Manchester SK8 7AA
Company Reg No: 9251414

TRUST INNS
The Brunswick
97 Piccadilly, Manchester M1 2DB
CEILING INVESTIGATION

DRAWN	JH	DATE	12.07.24	DRAWING NO.	22108-102
SCALE	1:50@A1	REV.	-		

0161 428 0310
office@inventiveda.com
www.inventiveda.com
@inventiveda